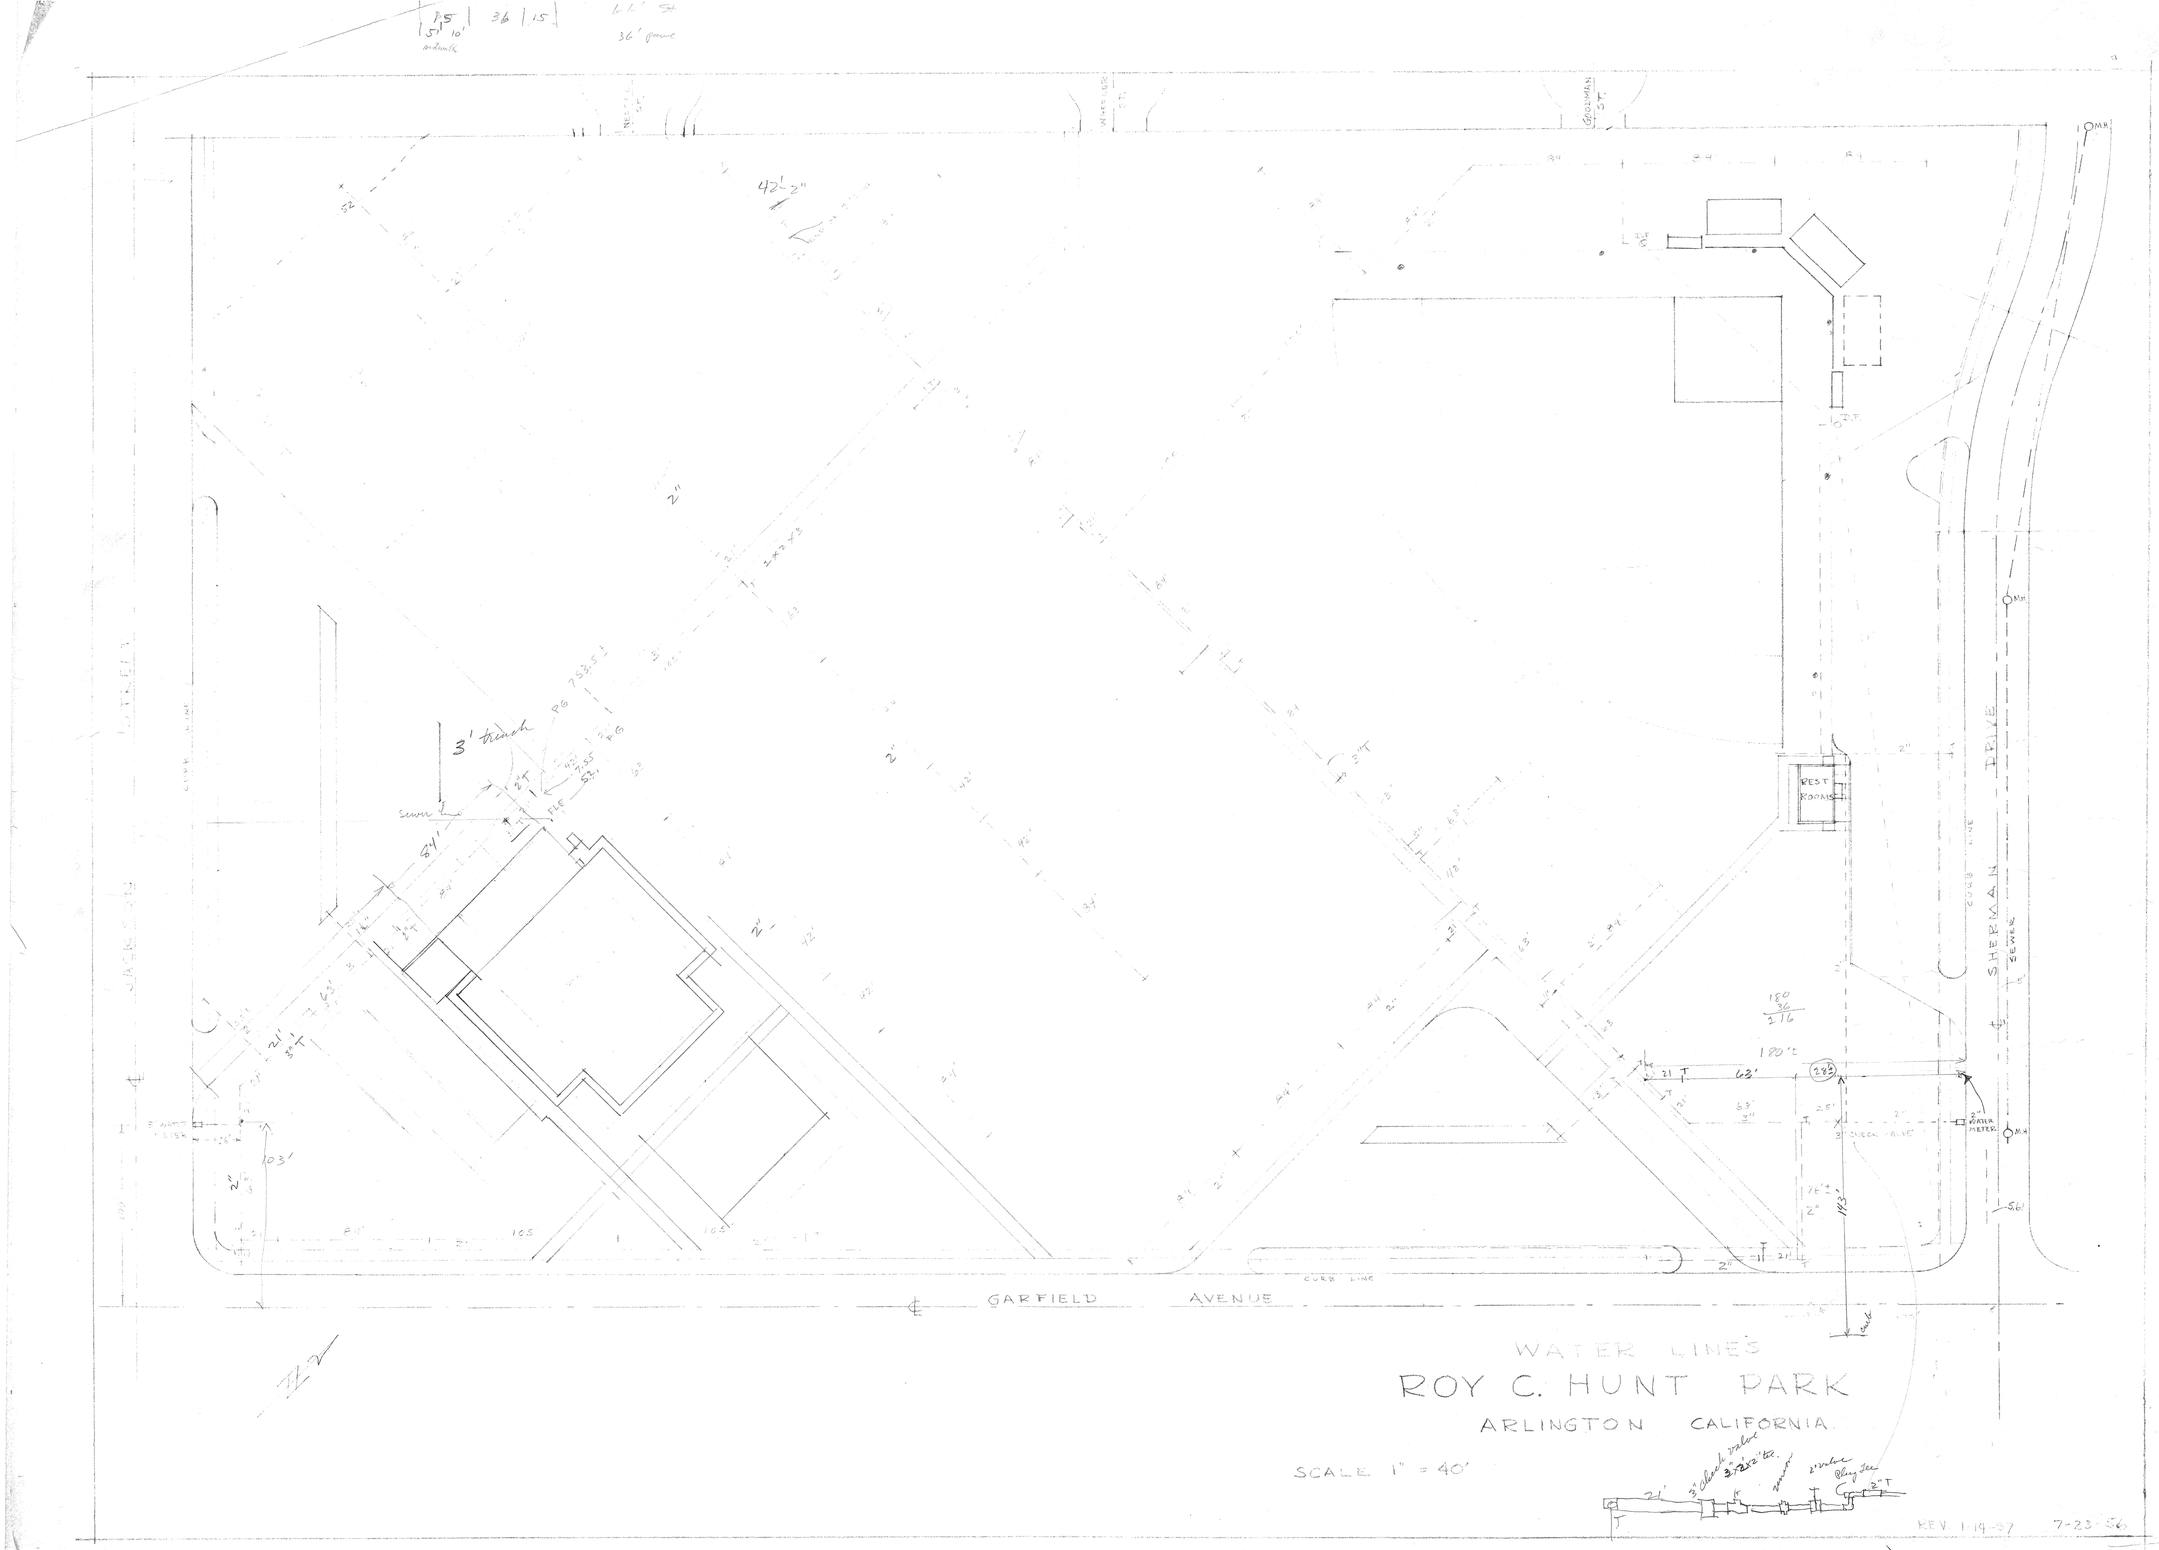

WATER LINES

ROY C. HUNT PARK

ARLINGTON CALIFORNIA

SCALE 1" = 40'

REV. 1-14-57 7-23-56

WATER LINES

ROY C. HUNT PARK

ARLINGTON CALIFORNIA

SCALE 1" = 40'

NOTE : SHADED AREAS TO BE PAVED WITH 4" CONCRETE - 5 SACK MIX. WALKS 8' WIDE UNLESS OTHERWISE INDICATED. ALL WALKS TO BE CROWNED AT CENTER 1/4" TO 1' MIN. CURB WALKS TO SLOPE TO CURB 1/4" TO 1'.

REV. 2-9-59
REV 1-3-58
REV. 1-14-57
7-23-56

P-121-7