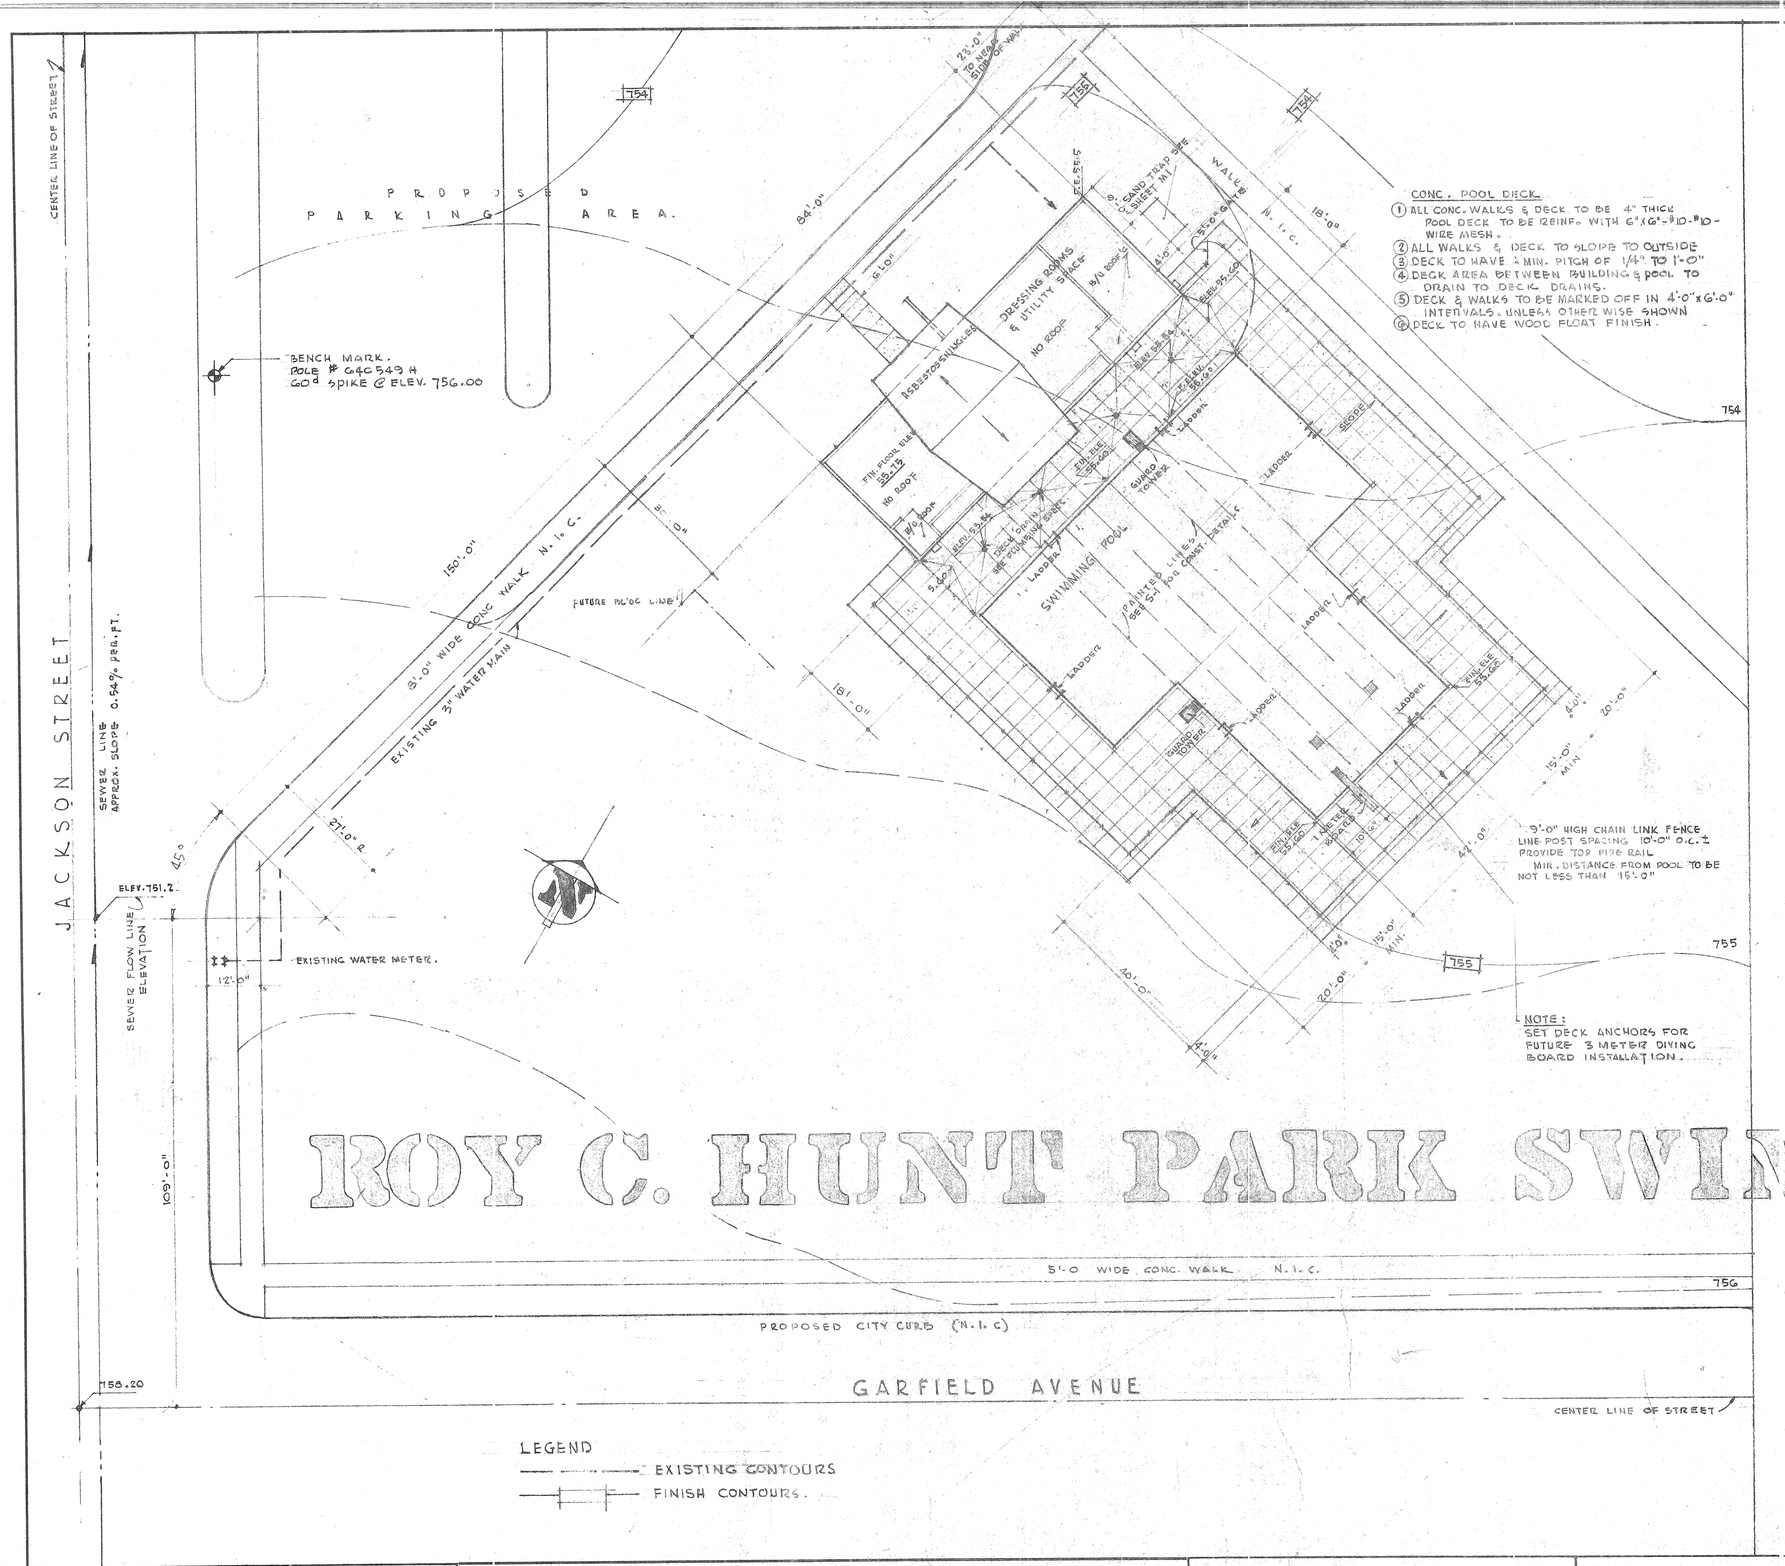

CONC. POOL DECK.

1. ALL CONC. WALKS & DECK TO BE 4" THICK POOL DECK TO BE REINF. WITH 6"x6"-#10-#10-WIRE MESH.
2. ALL WALKS & DECK TO SLOPE TO OUTSIDE
3. DECK TO HAVE ¼ MIN. PITCH OF 1/4" TO 1'-0"
4. DECK AREA BETWEEN BUILDING & POOL TO DRAIN TO DECK DRAINS.
5. DECK & WALKS TO BE MARKED OFF IN 4'-0"x6'-0" INTERVALS. UNLESS OTHERWISE SHOWN
6. DECK TO HAVE WOOD FLOAT FINISH.

DRAWING INDEX

A-1	SITE PLAN.
A-2	FOUNDATION PLAN
A-3	FLOOR PLAN
A-4	ELEVATIONS.
A-5	SECTIONS - INTERIOR ELEVATIONS
A-6	DETAILS.
A-7	DETAILS.
S-1	POOL PLAN & DETAILS.
M-1	PLUMBING PLOT PLAN
M-2	BUILDING PLAN & DETAILS
M-3	POOL FILTERING SYSTEM.
E-1	ELECTRICAL SITE PLAN
E 2	BUILDING PLAN & DETAILS

JOHNSON AND NIELSEN
STRUCTURAL ENGINEERS.
RIVERSIDE - CALIFORNIA.

ROBERT C. RING.
MECHANICAL ENGINEER
UPLAND - CALIFORNIA.

THOMAS H. SAUER.
ELECTRICAL ENGINEER.
GLENDALE - CALIFORNIA

ROY C. HUNT PARK SWIMM'G POOL

GARFIELD AVENUE & JACKSON STREET

APPROVED	ENGINEER			REVISIONS	DATE: 7-1-57.	SHEET TITLE	DRAWING NO.
		HUNT PARK POOL & FACILITIES FOR PARK DEPARTMENT CITY OF RIVERSIDE AT JACKSON & GARFIELD - RIVERSIDE - CALIF.	CLINTON MARR ARCHITECT A.I.A. SUITE 201-3638 EIGHTH STREET RIVERSIDE CALIFORNIA OV 4-3050	REMOVED: CANOPY, TRELLIS FREE STANDING MASONRY WALL, CONC. WALK & SLAB SOUTH SIDE OF POOL & 4'-0" CONC SLAB AT NORTH 3 METER BOARD 8-5-5	DRWN:	SITE PLAN SCALE 1/16"=1'-0"	A-1
					CHKD:		
					COMM. NO. 5707		OF 7

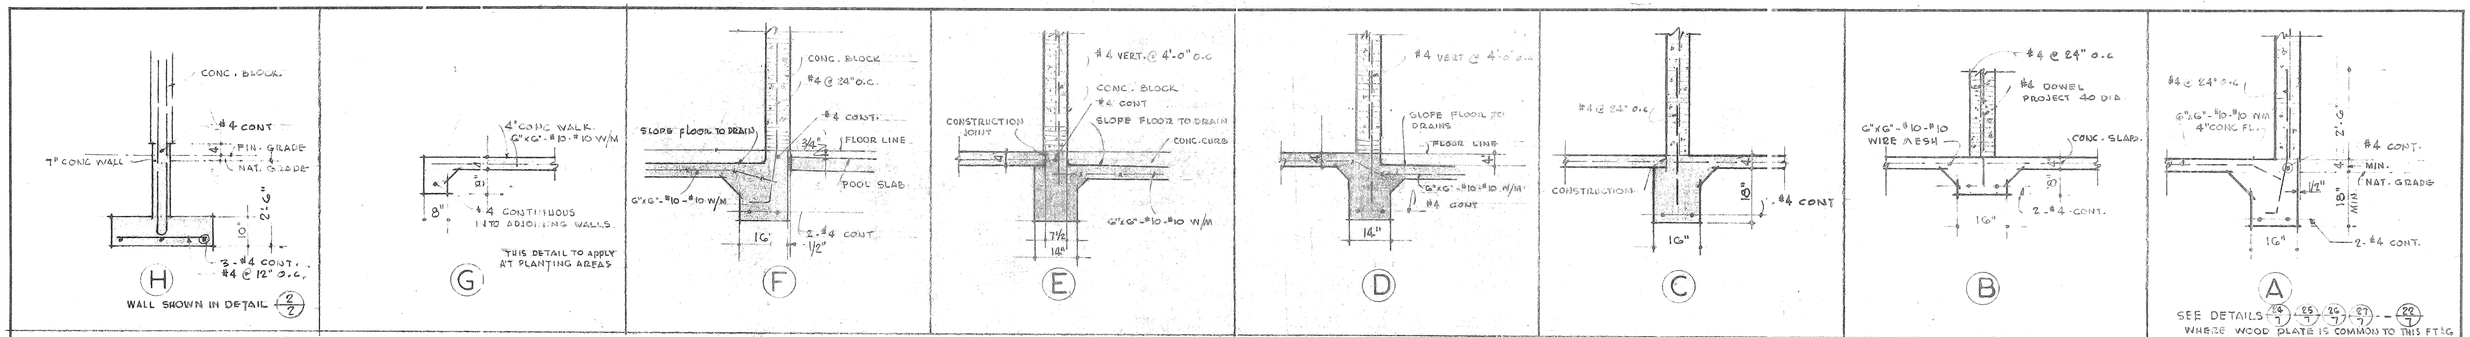

FOUNDATION DETAILS

SCALE 1/2" = 1'-0"

GENERAL NOTES.

ALL BEARING FOOTINGS TO EXTEND A MIN. OF 18" INTO NATURAL UNDISTURBED GRADE

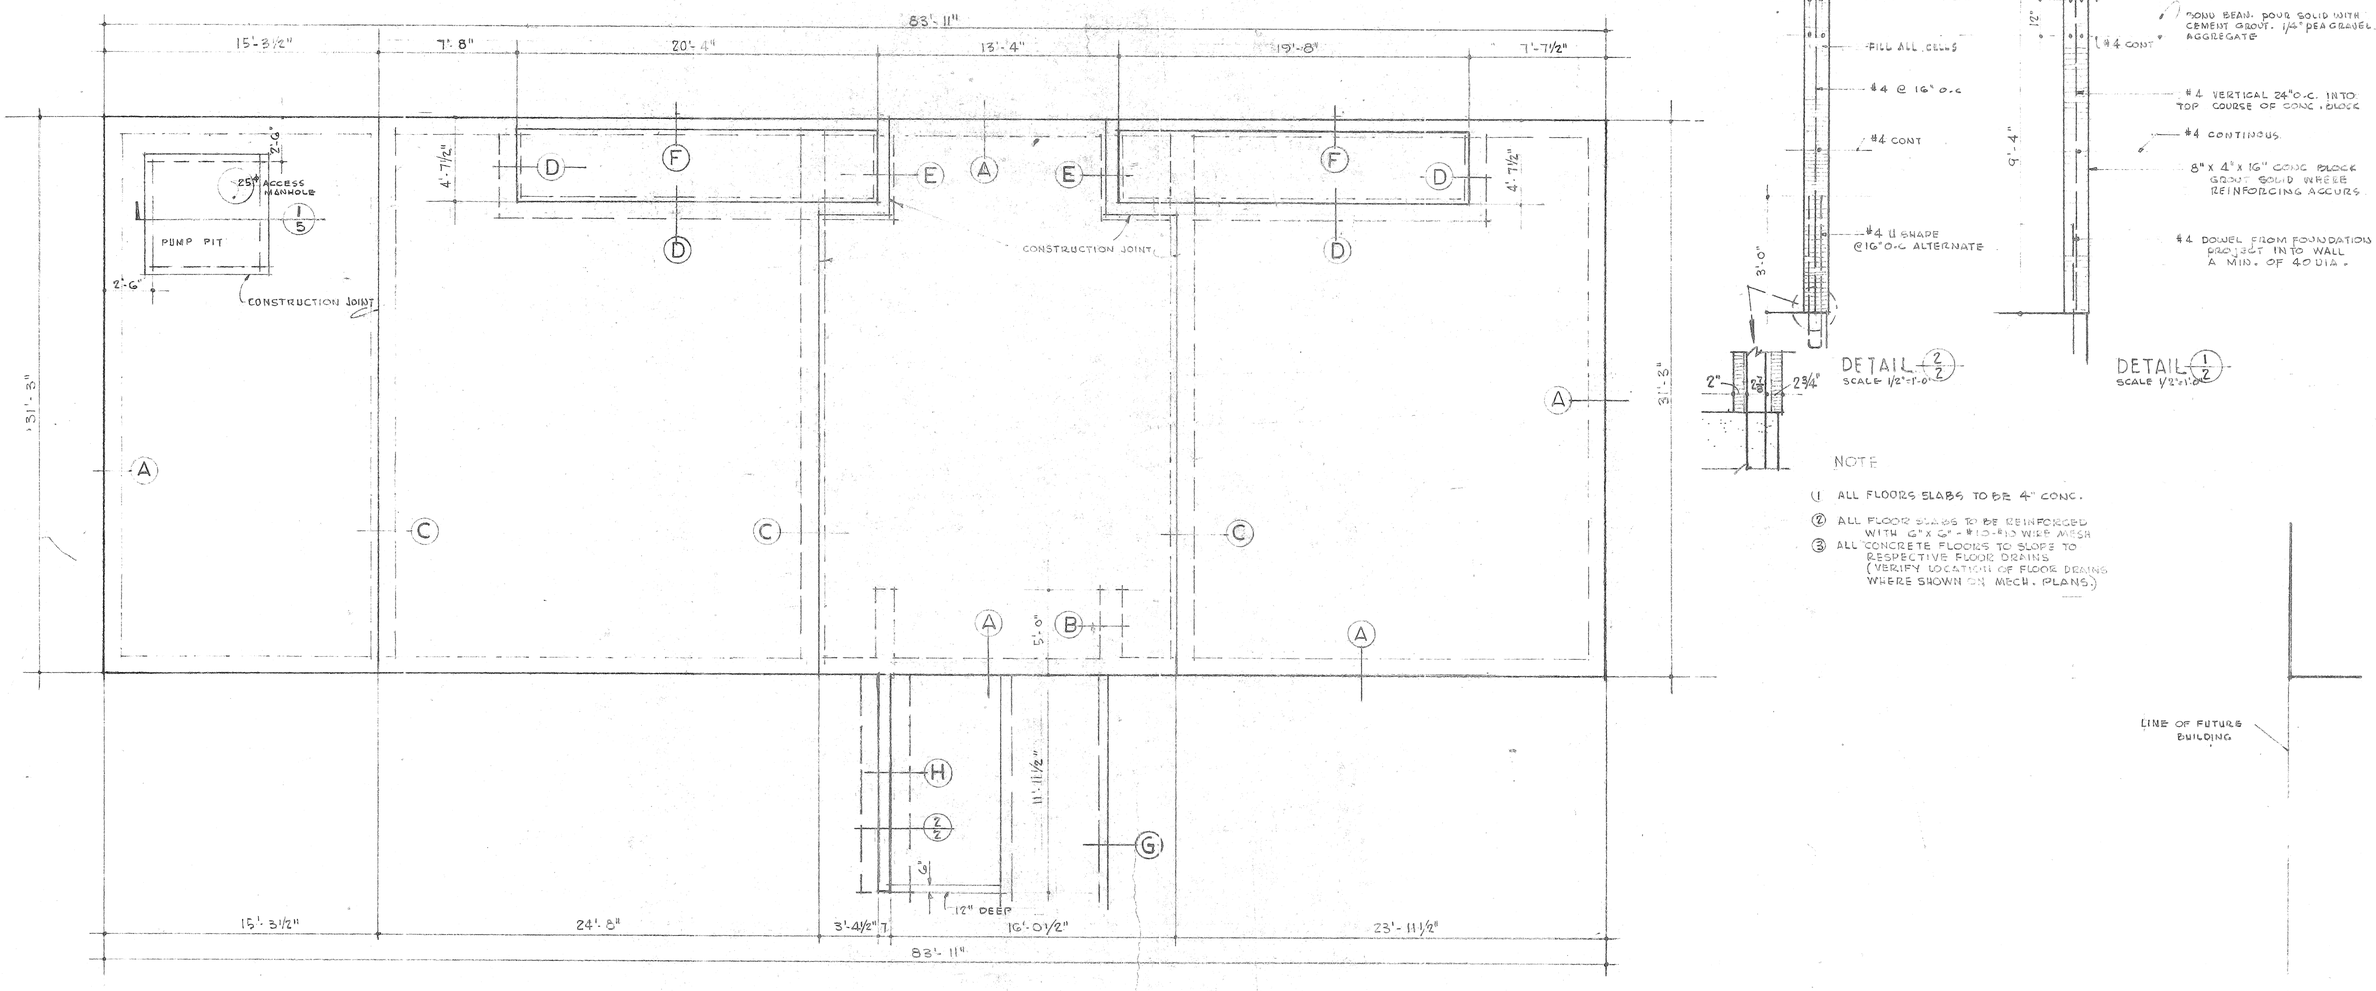

NOTE

1. ALL FLOORS SLABS TO BE 4" CONC.
2. ALL FLOOR SLABS TO BE REINFORCED WITH 6"x6"-#10-#10 WIRE MESH
3. ALL CONCRETE FLOORS TO SLOPE TO RESPECTIVE FLOOR DRAINS (VERIFY LOCATION OF FLOOR DRAINS WHERE SHOWN ON MECH. PLANS)

APPROVED	ENGINEER			REVISIONS	DATE: 7-1-57	SHEET TITLE	DRAWING NO.
		HUNT PARK POOL & FACILITIES FOR PARK DEPARTMENT CITY OF RIVERSIDE AT JACKSON & GARFIELD - RIVERSIDE - CALIF.	CLINTON MARR ARCHITECT A.I.A. SUITE 201-3638 EIGHTH STREET RIVERSIDE CALIFORNIA OV 4-3050	OMIT-FREE STANDING WALL 8-5-57	DRWN:	FOUNDATION PLAN SCALE 1/4" = 1'-0"	A-2
					CHKD:		
					COMM. NO. 5707	DETAILS SCALE 1/2" = 1'-0"	OF 7

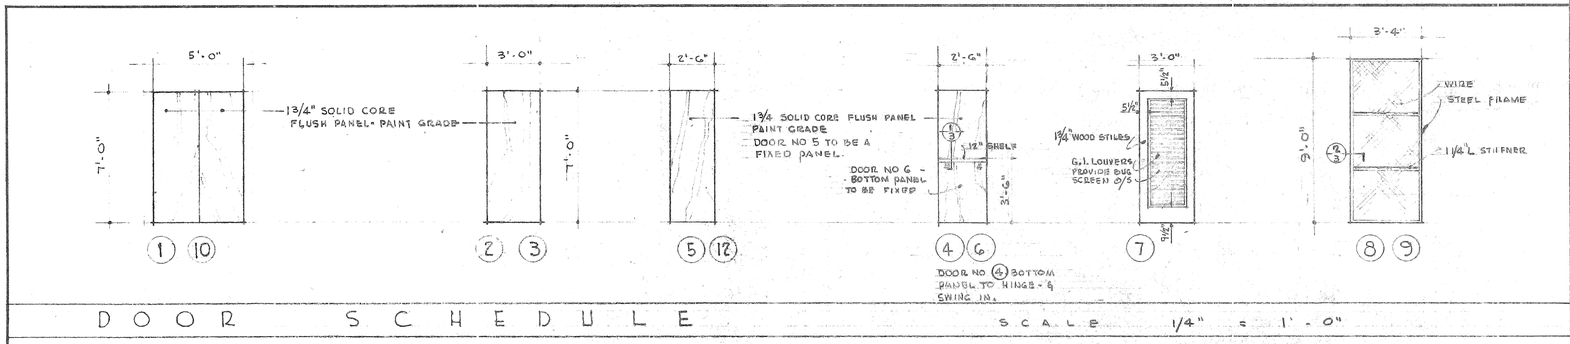

DOOR SCHEDULE SCALE 1/4" = 1'-0"

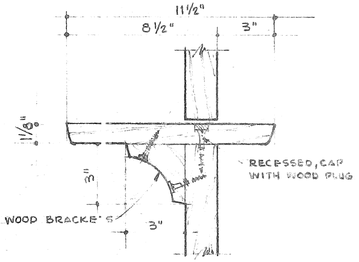

DETAIL 1/3
SCALE 3" = 1'-0"

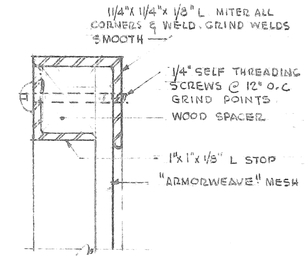

DETAIL 2/3
F.S.D.

NOTE
TYPICAL OF ALL WICE GATES
3/4" CHANNEL STIFFNER TO BE ADDED ONLY WHERE SHOWN.

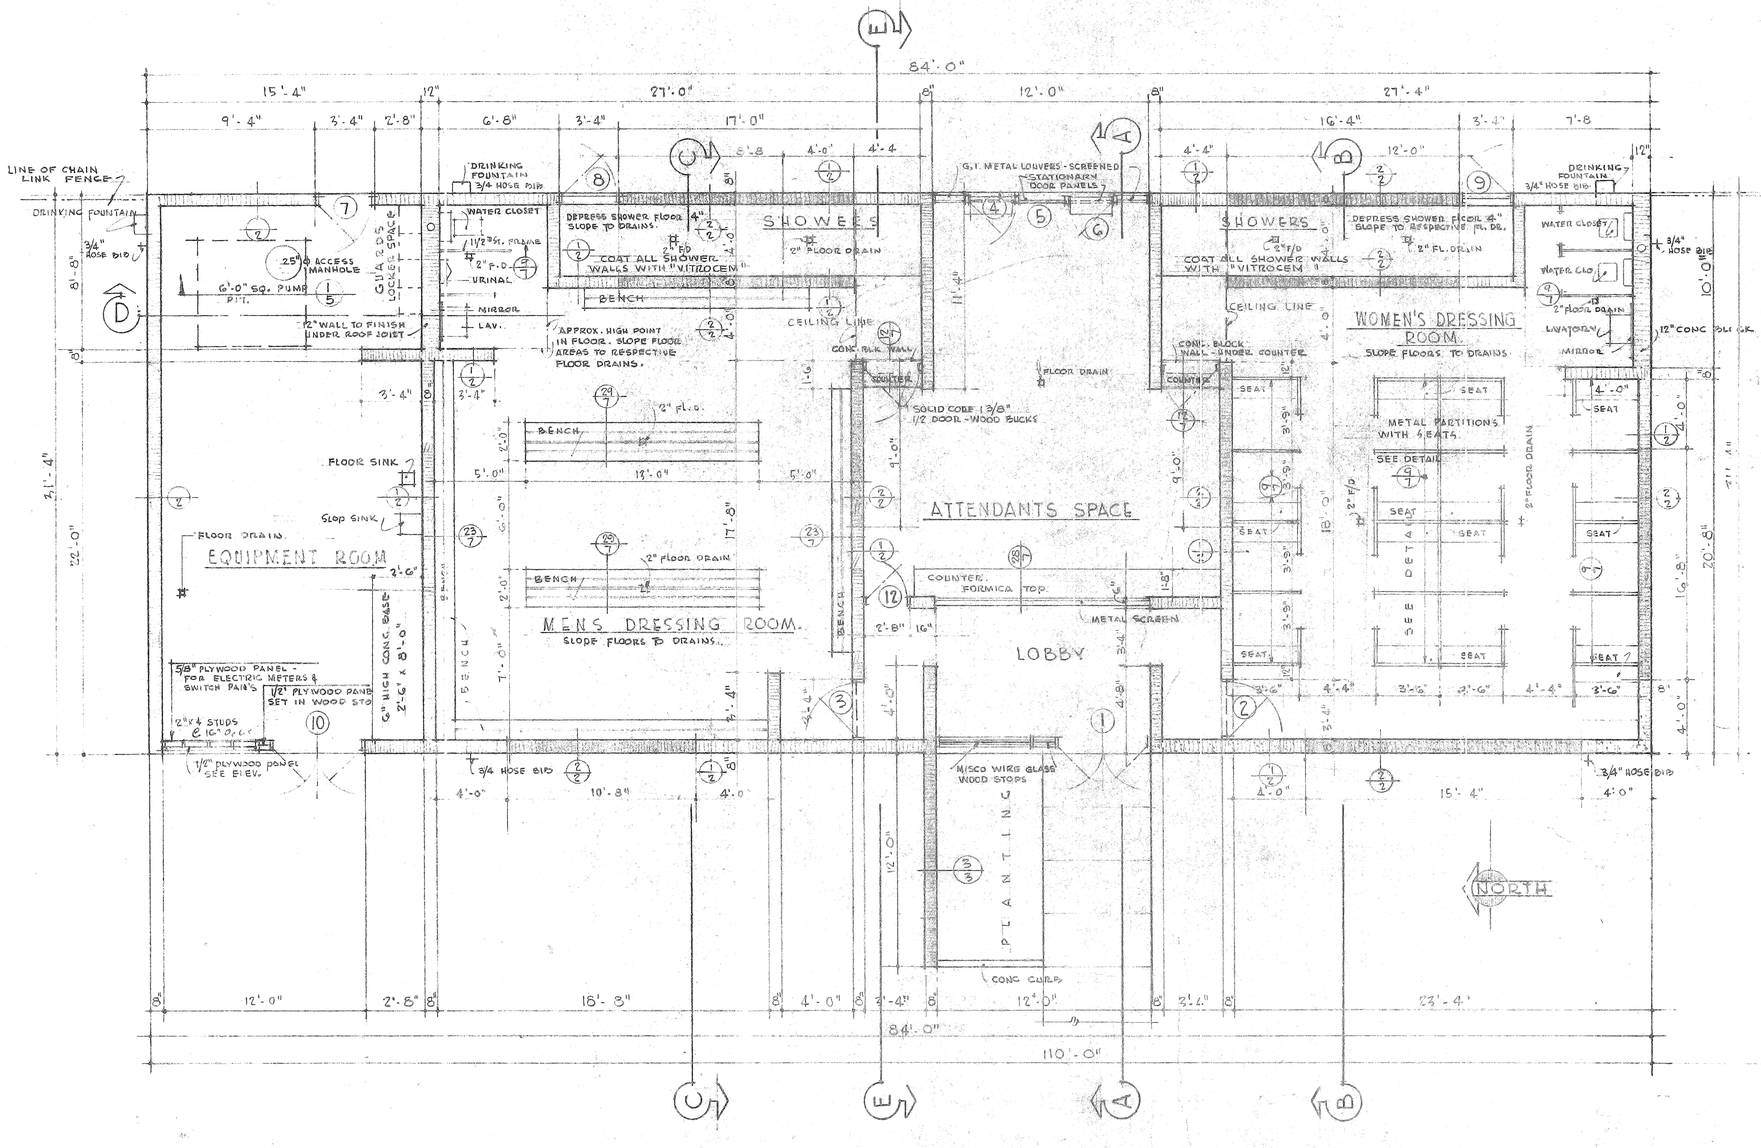

CONC BLOCK PATTERN KEY SCALE 1 1/2" = 1'-0"
8" x 4" x 16" CONC. BLOCK.

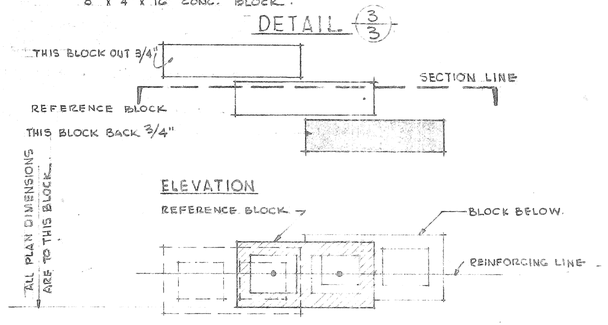

SECTION.

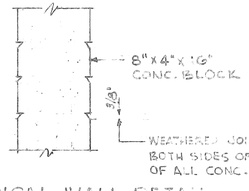

TYPICAL WALL DETAIL
SCALE 1 1/2" = 1'-0"

APPROVED	ENGINEER			REVISIONS	DATE: 7-1-57	SHEET TITLE	DRAWING NO.
		HUNT PARK POOL & FACILITIES FOR PARK DEPARTMENT, CITY OF RIVERSIDE AT JACKSON & GARFIELD - RIVERSIDE - CALIF.	CLINTON MARR ARCHITECT A.I.A. SUITE 201 - 3638 EIGHTH STREET RIVERSIDE CALIFORNIA CV 4-3050	OMIT - FREE STANDING WALL OMIT - BENCH OMIT - DRESSING PART. SHOWN SUBSTITUTE METAL PART WITH SEATS. 8-5-57	DRWN: [illegible] CHKD: COMM. NO. 5707	FLOOR PLAN SCALE 1/4" = 1'-0"	A-3 OF 7

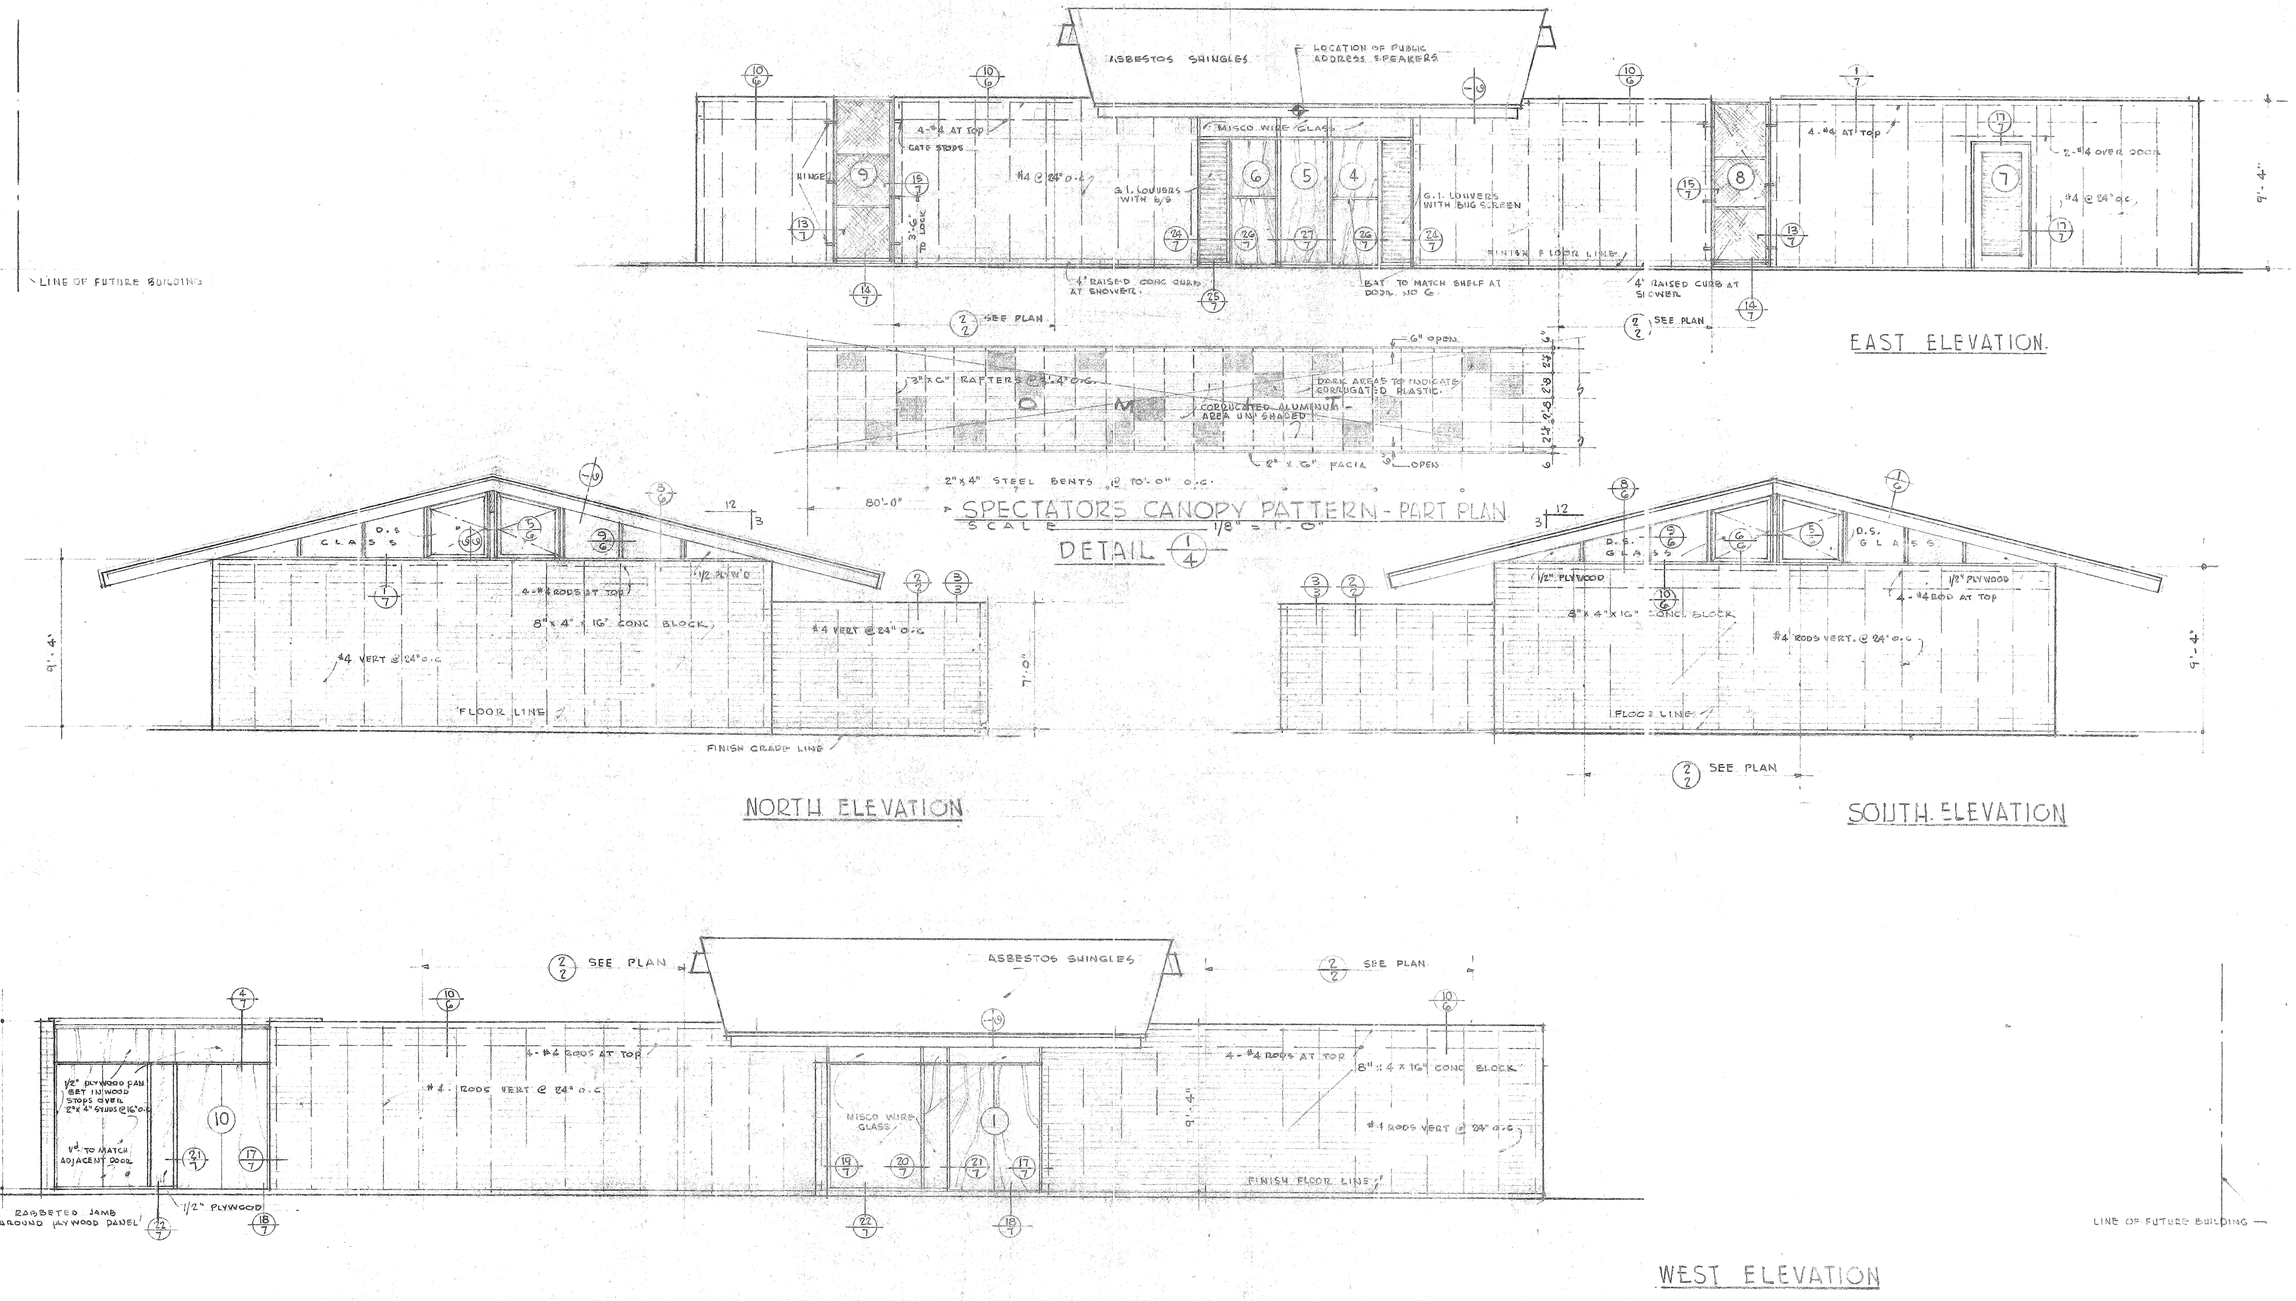

APPROVED	ENGINEER			REVISIONS	DATE: 7-1-57	SHEET TITLE	DRAWING NO.
		HUNT PARK POOL & FACILITIES FOR PARK DEPARTMENT CITY OF RIVERSIDE AT JACKSON & GARFIELD - RIVERSIDE CALIF.	CLINTON MARR ARCHITECT A.I.A. SUITE 201-3638 EIGHTH STREET RIVERSIDE CALIFORNIA OV 4-3050	OMIT-ALL CEILINGS OMIT-COPPER ROOF OMIT-FREE STANDING WALL & TRELLIS 8-5-57	DRWN: Robb. CHKD: COMM. NO. 5707	ELEVATIONS SCALE 1/4" = 1'-0"	A-4 OF 7

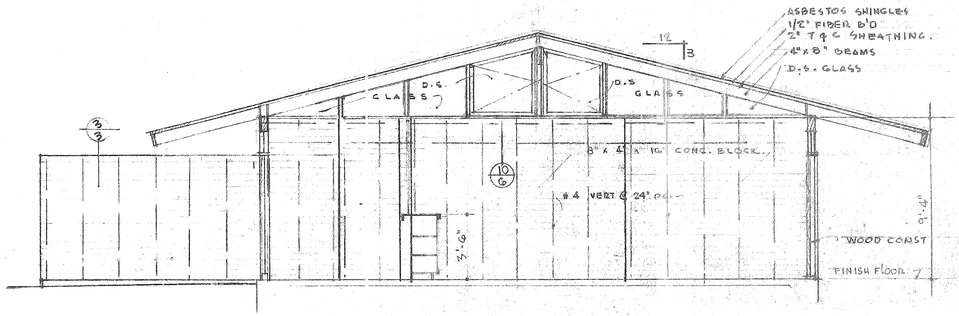

SECTION A·A
SCALE 1/4" = 1'-0"

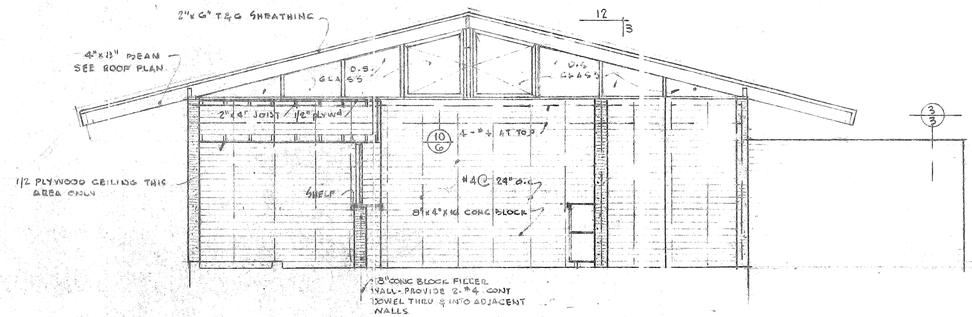

SECTION E·E
SCALE 1/4" = 1'-0"

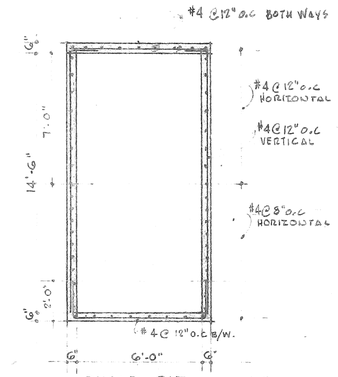

PUMP PIT DETAIL 1/5

NOTE
HORIZONTAL LAPS 16"
VERT. LAPS 30"

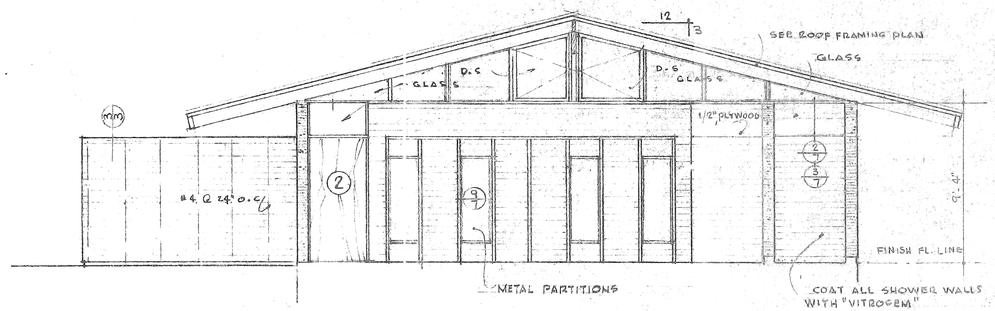

SECTION B·B
SCALE 1/4" = 1'-0"

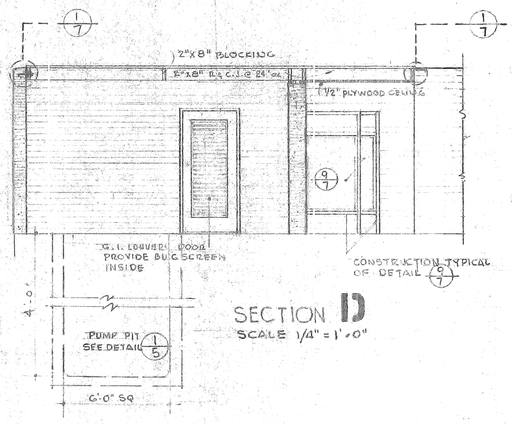

SECTION D
SCALE 1/4" = 1'-0"

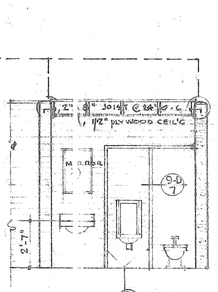

9/7 TOILET PARTITION CONSTRUCTION TO BE SIMILAR TO WOMENS DRESSING COMPARTMENTS

MEN'S - NORTH
SCALE 1/4" = 1'-0"

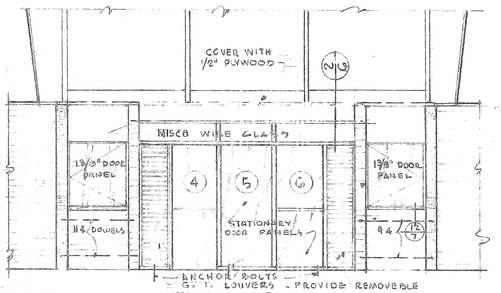

ATTENDANTS SPACE - EAST ELEV.
SCALE 1/4" = 1'-0"

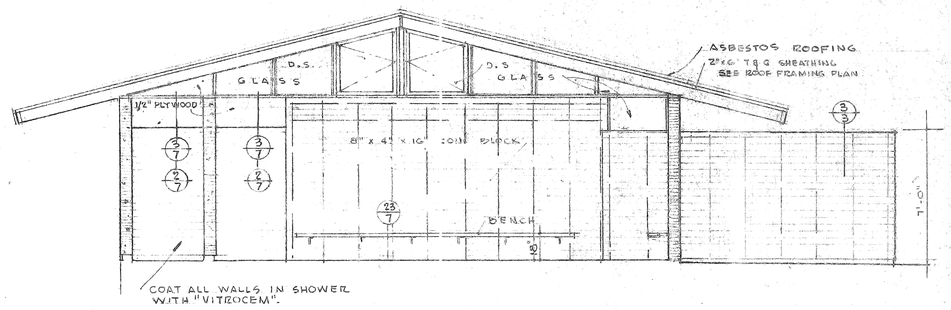

SECTION C·C
SCALE 1/4" = 1'-0"

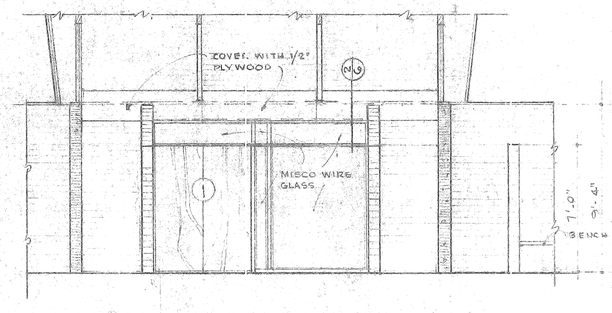

LOBBY - WEST ELEVATION
SCALE 1/4" = 1'-0"

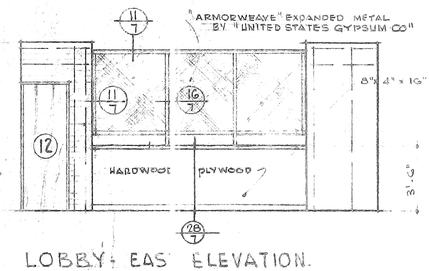

LOBBY - EAST ELEVATION
SCALE 1/4" = 1'-0"

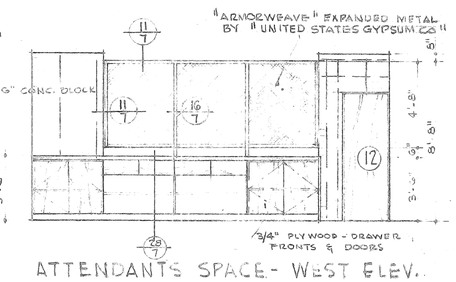

ATTENDANTS SPACE - WEST ELEV.
SCALE 1/4" = 1'-0"

APPROVED	ENGINEER			REVISIONS	DATE: 7-1-57	SHEET TITLE	DRAWING NO.
		HUNT PARK POOL & FACILITIES FOR PARK DEPARTMENT, CITY OF RIVERSIDE AT JACKSON & GARFIELD, RIVERSIDE, CALIF.	CLINTON MARR ARCHITECT A.I.A. SUITE 201-3638 EIGHTH STREET RIVERSIDE CALIFORNIA OV 4-3050	OMIT ENTRANCE CEILINGS SUBSTITUTE METAL PARTITIONS ADD WINDOWS OVER ENT'G DOORS 8-5-5	DRWN: DWJ	SECTIONS & INTERIOR ELEV'S SCALE 1/4" = 1'-0"	A-5 OF 7
					CHKD:		
					COMM. NO. 5707		

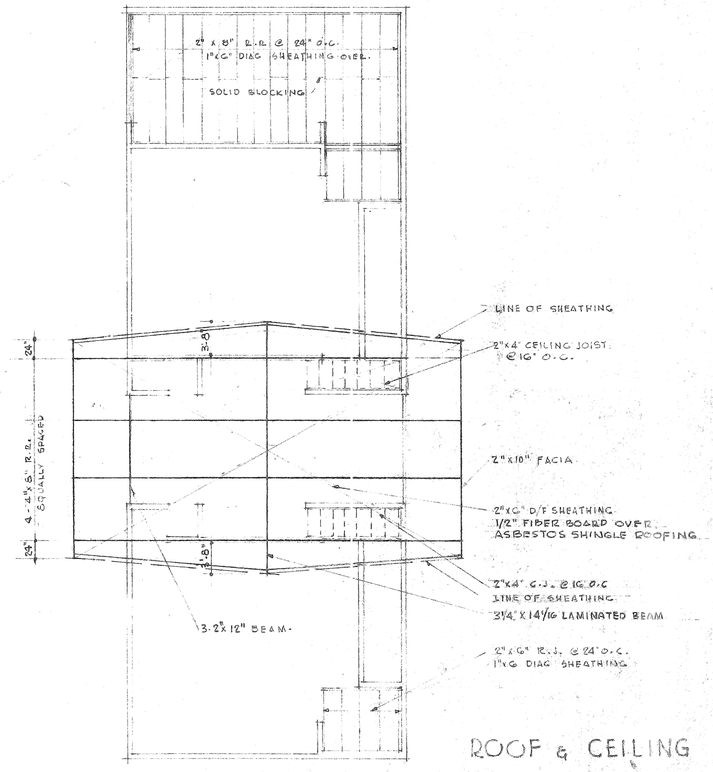

ROOF & CEILING FRAMING PLAN.
SCALE 1/8" = 1'-0"

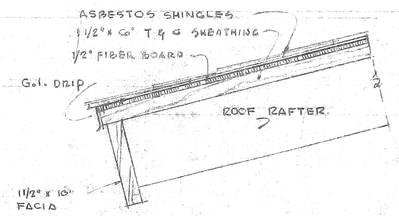

EAVE DETAIL
SCALE 1 1/2" = 1'-0"

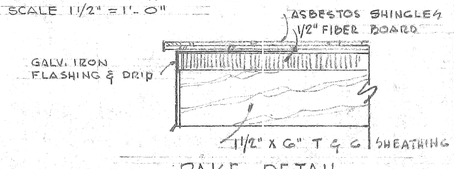

RAKE DETAIL
SCALE 1/2 F. S.

DETAIL 1/6

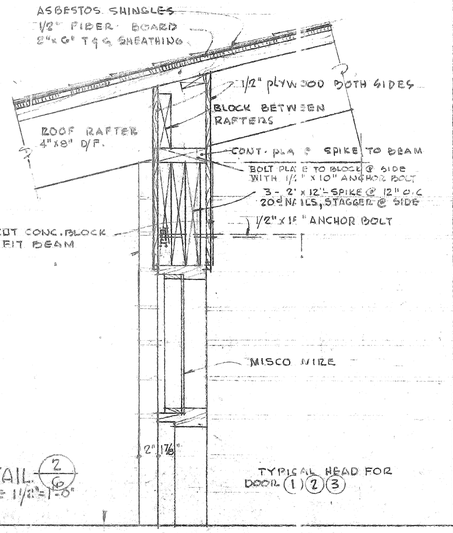

DETAIL 2/6
SCALE 1 1/2" = 1'-0"

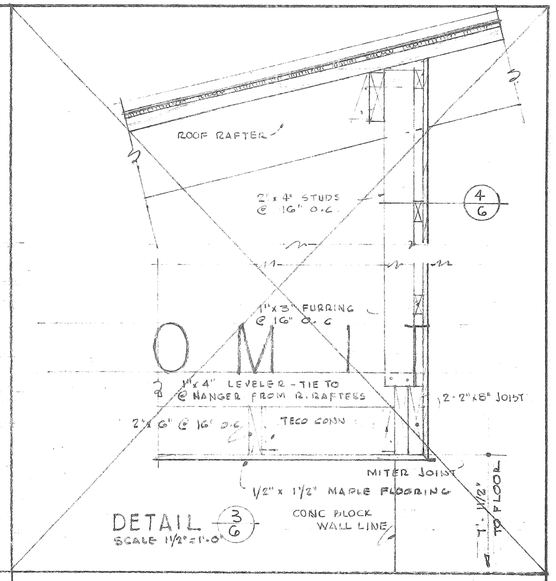

DETAIL 3/6
SCALE 1 1/2" = 1'-0"

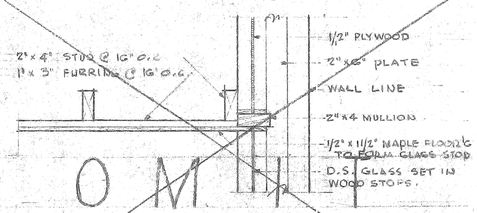

DETAIL 4/6
SCALE 1 1/2" = 1'-0"

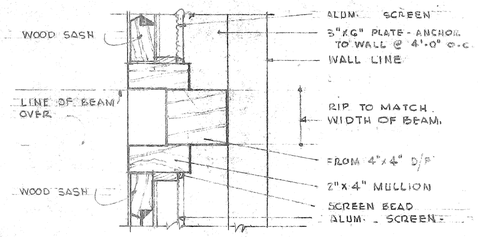

DETAIL 5/6
SCALE 3" = 1'-0"

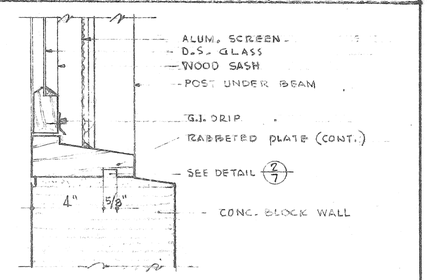

DETAIL 6/6
SCALE 3" = 1'-0"

COPPER ROOFING DETAILS 11/6

1/2 F. S. D.

NOTE
16 OZ COPPER, STANDING ONE INCH (1") SEAMS
24" X 96" SHEETS, PAN WIDTH 20 3/4".
COPPER TO BE LAYED OVER 15# ASPHALT BUILDING PAPER.
NAILS TO BE 12 GA. COPPER SLATING NAILS
ALL SOLDER JOINTS TO BE GROUND SMOOTH & LEFT CLEAN.

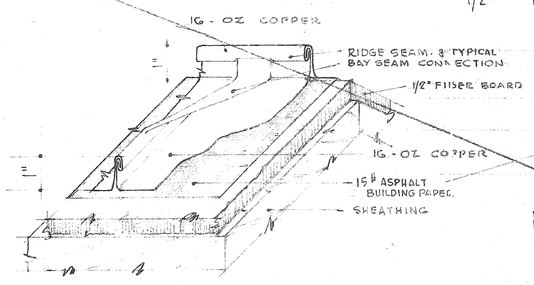

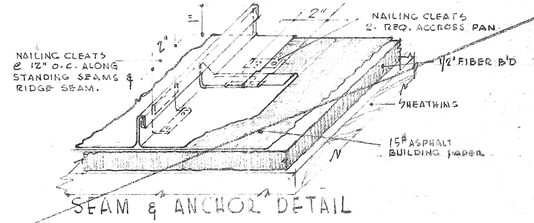

SEAM & ANCHOR DETAIL

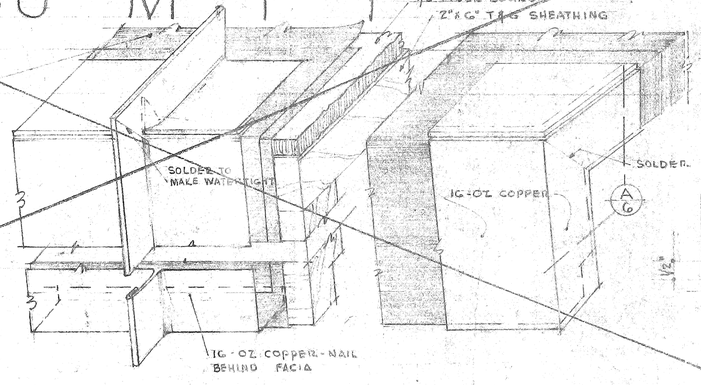

FACIA DETAIL

RAKE DETAIL

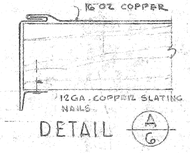

DETAIL A/6

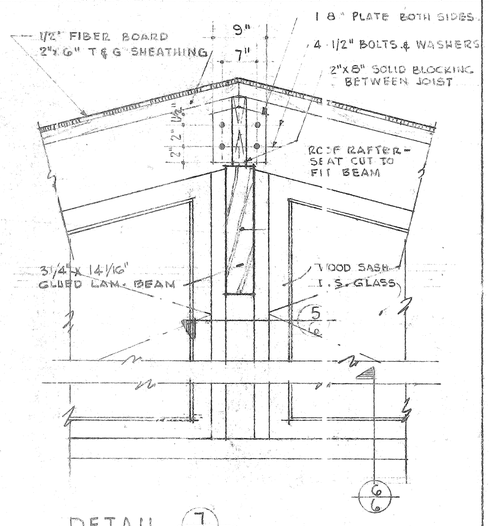

DETAIL 7/6
SCALE 1 1/2" = 1'-0"

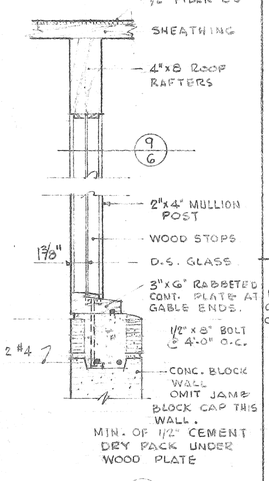

DETAIL 8/6
SCALE 1 1/2" = 1'-0"

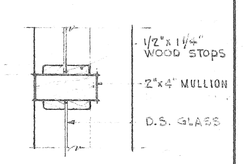

DETAIL 9/6
3" = 1'-0"

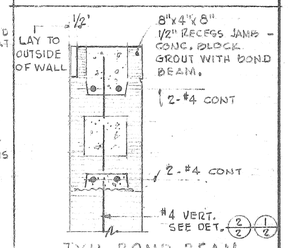

TYP. BOND BEAM DETAIL 10/6
SCALE 1 1/2" = 1'-0"

APPROVED	ENGINEER						
		HUNT PARK POOL & FACILITIES FOR THE PARK DEPARTMENT CITY OF RIVERSIDE AT JACKSON & GARFIELD - RIVERSIDE - CALIF.	CLINTON MARR ARCHITECT A.I.A. SUITE 201 - 3638 EIGHTH STREET RIVERSIDE CALIFORNIA OV 4-3050	REVISIONS: REMOVED CEILING AT ENTRENCE; COVERED BEAMS - ADDED GLASS OVER ENTRIES - OMIT ALL COPP 8-5-57	DATE: 7-1-57 DRWN: CHKD: COMM. NO. 5707	SHEET TITLE: FRAMING PLAN & DETAILS SCALE AS NOTED	DRAWING NO. A-6 OF 7

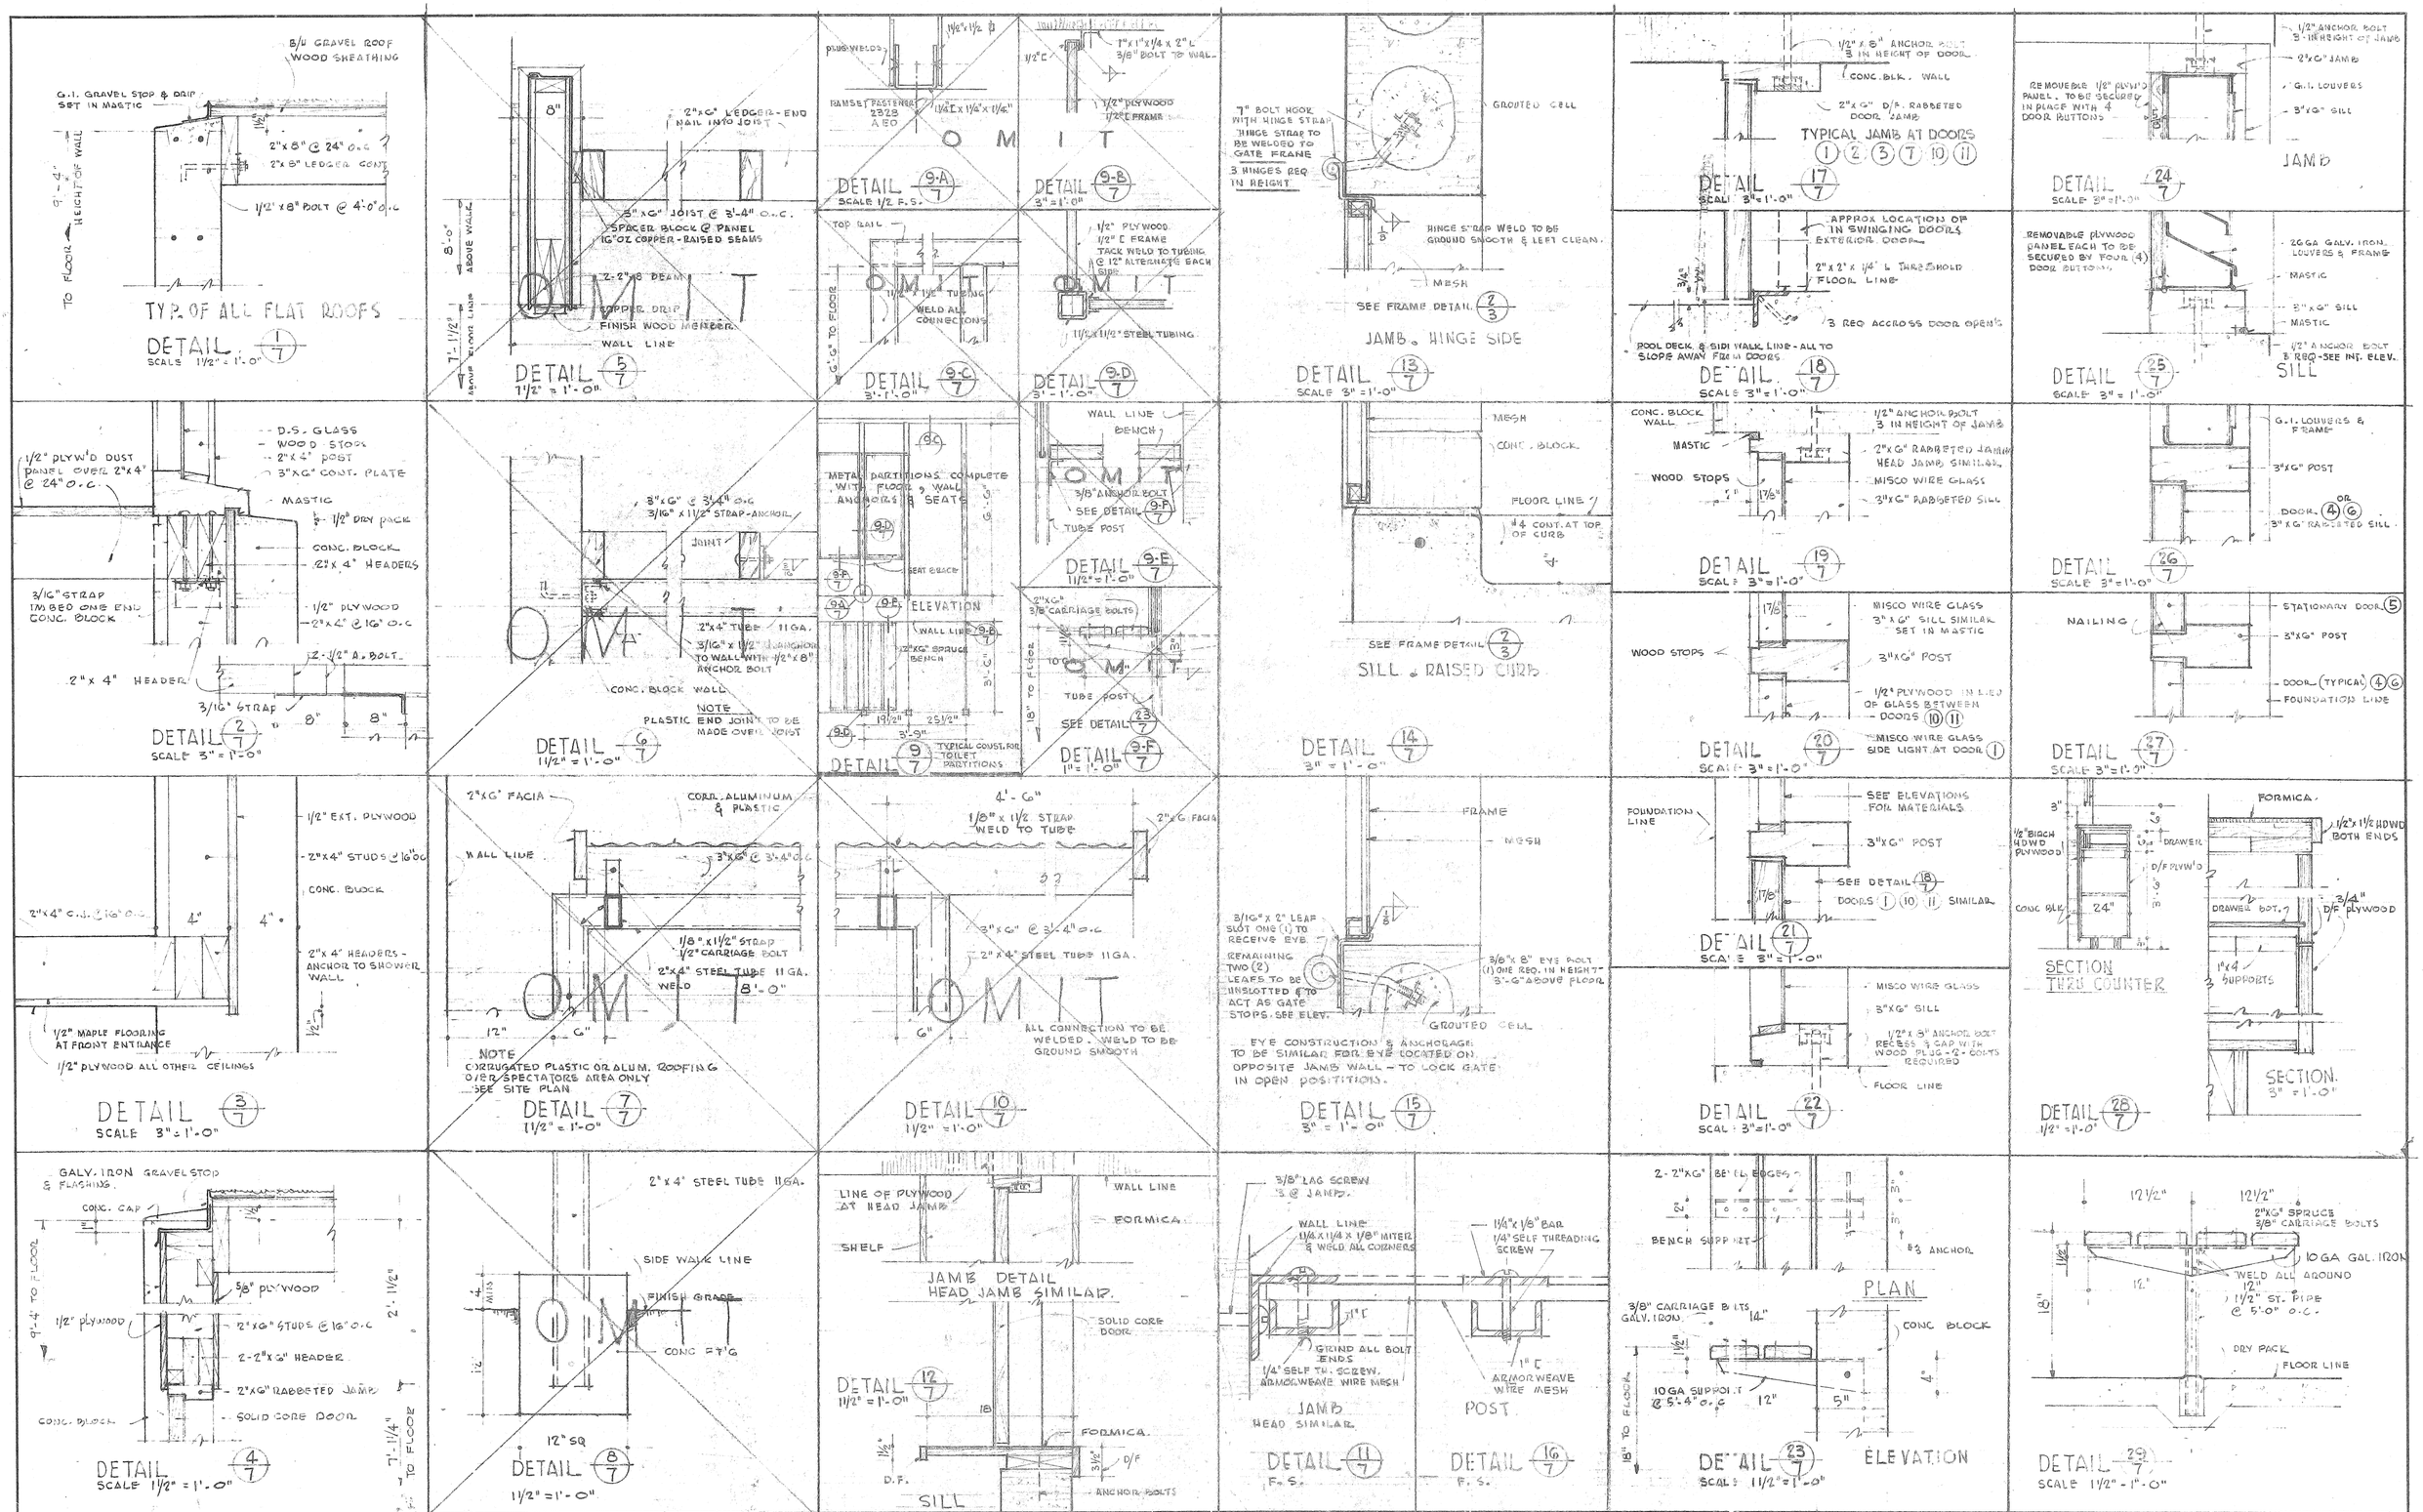

APPROVED	ENGINEER

HUNT PARK POOL & FACILITIES FOR
PARK DEPARTMENT CITY OF RIVERSIDE AT
JACKSON & GARFIELD - RIVERSIDE - CALIF.

CLINTON MARR
ARCHITECT A.I.A.
SUITE 201 - 3638 EIGHTH STREET
RIVERSIDE CALIFORNIA CV 4-3050

REVISIONS
OMIT — DETAIL 5/7 6/7 7/7 10/7
ALL DETAIL PERTAINING TO (1)
CHANGED DETAIL 4/7

DATE: 7-1-57
DRWN:
CHKD:
COMM. NO. 5707

SHEET TITLE
DETAILS
SCALE AS NOTED

DRAWING NO.
A-7
OF 7

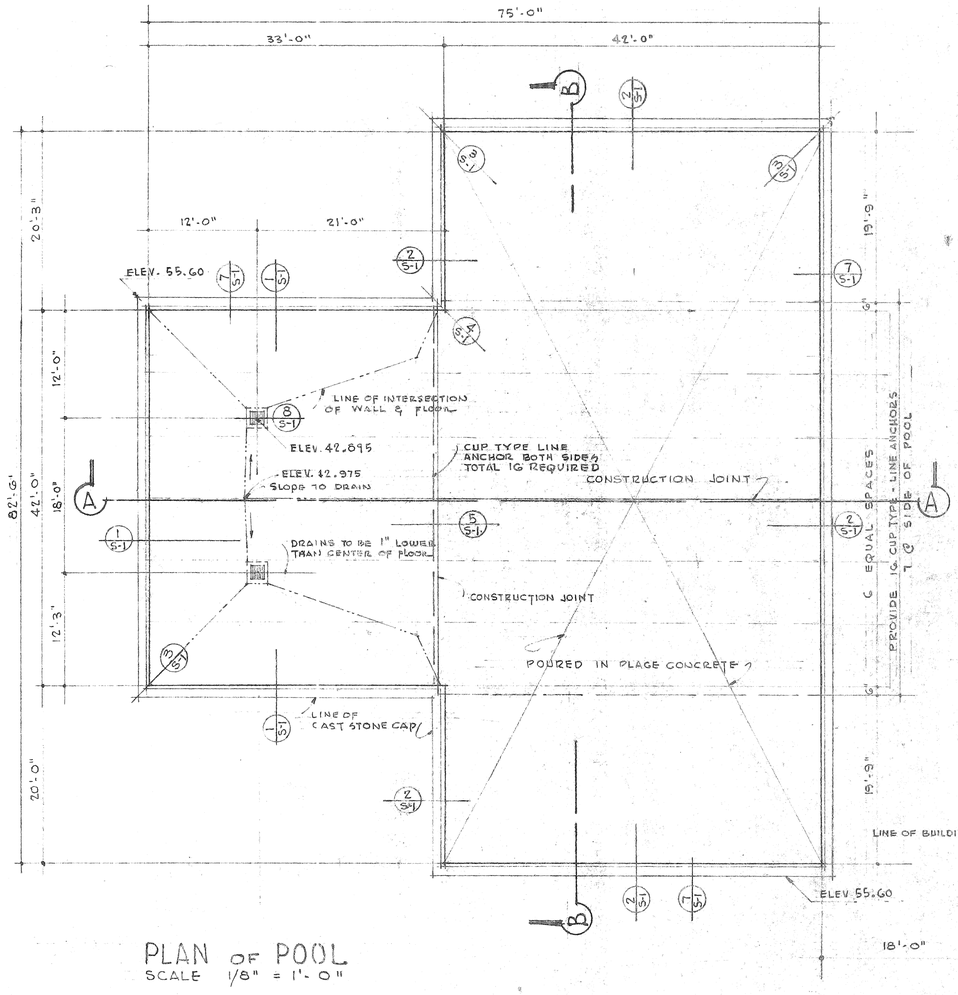

PLAN OF POOL
SCALE 1/8" = 1'-0"

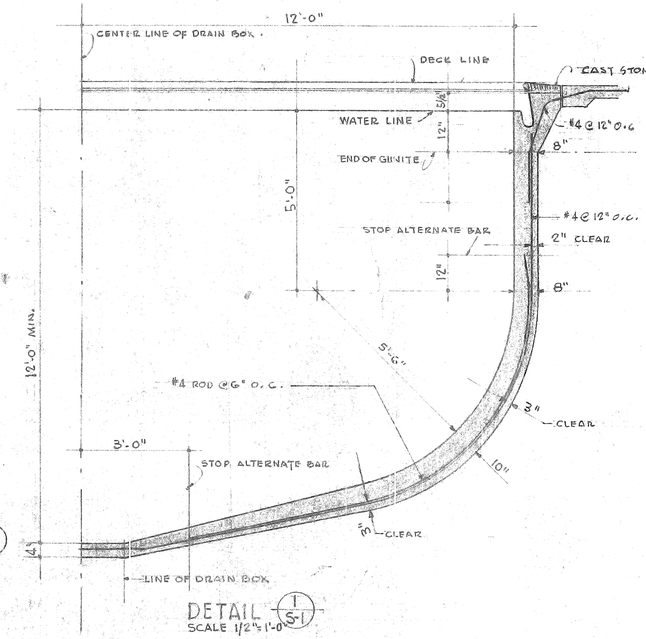

DETAIL 1/S-1
SCALE 1/2" = 1'-0"

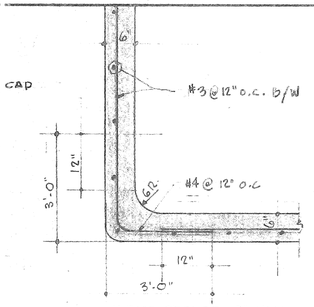

INSIDE CORNER 6" WALL
8" WALL - SIMILAR.

DETAIL 3/S-1
SCALE 3/4" = 1'-0"

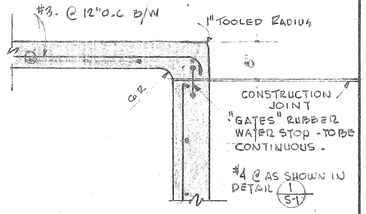

DETAIL 4/S-1
SCALE 3/4" = 1'-0"

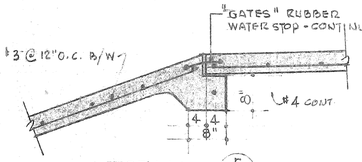

DETAIL 5/S-1
3/4" = 1'-0"

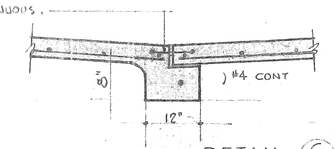

DETAIL 6/S-1
3/4" = 1'-0"

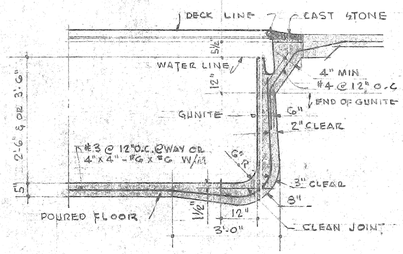

DETAIL 2/S-1
SCALE 1/2" = 1'-0"

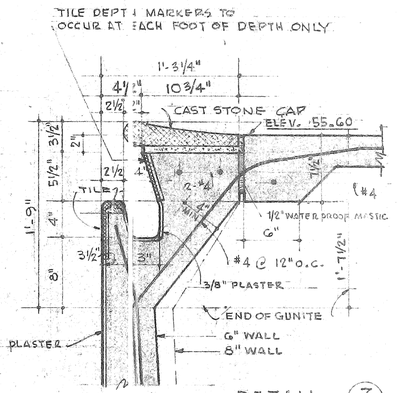

DETAIL 7/S-1
SCALE 1 1/2" = 1'-0"

NOTE
TILE TO HAVE 1/2" SETTING BED.

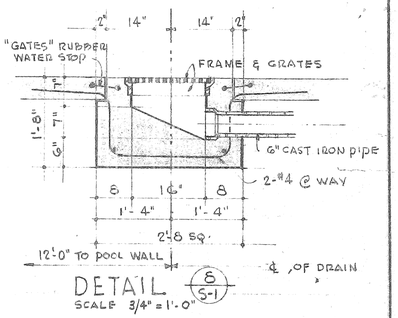

DETAIL 8/S-1
SCALE 3/4" = 1'-0"

GENERAL NOTES

ALL REINF. BARS ARE TO LAP 40 DIA. AT SPLICES. & 1'-5" MIN AT ALL CORNERS.
REINF. BARS TO HAVE 2" MIN. CONC. COVER.
ALL WATER PIPING UNDER OR THRU CONC. TO BE COPPER OR BRASS

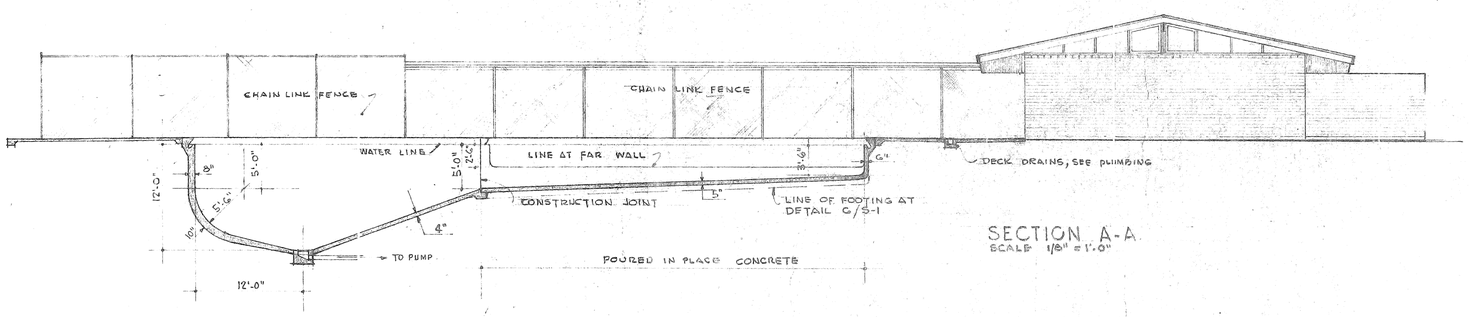

SECTION A-A
SCALE 1/8" = 1'-0"

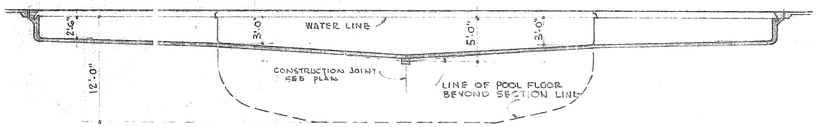

SECTION B-B
SCALE 1/8" = 1'-0"

APPROVED	ENGINEER			REVISIONS	DATE: 7-1-57	SHEET TITLE	DRAWING NO.
		HUNT PARK POOL & FACILITIES FOR PARK DEPARTMENT CITY OF RIVERSIDE AT JACKSON & GARFIELD - RIVERSIDE - CALIF.	CLINTON MARR ARCHITECT A.I.A. SUITE 201 - 3638 EIGHTH STREET RIVERSIDE CALIFORNIA OV 4-3050		DRWN: CWM. CHKD: COMM. NO. 5707	PLAN OF POOL SECTIONS DETAILS	S-1 OF 1

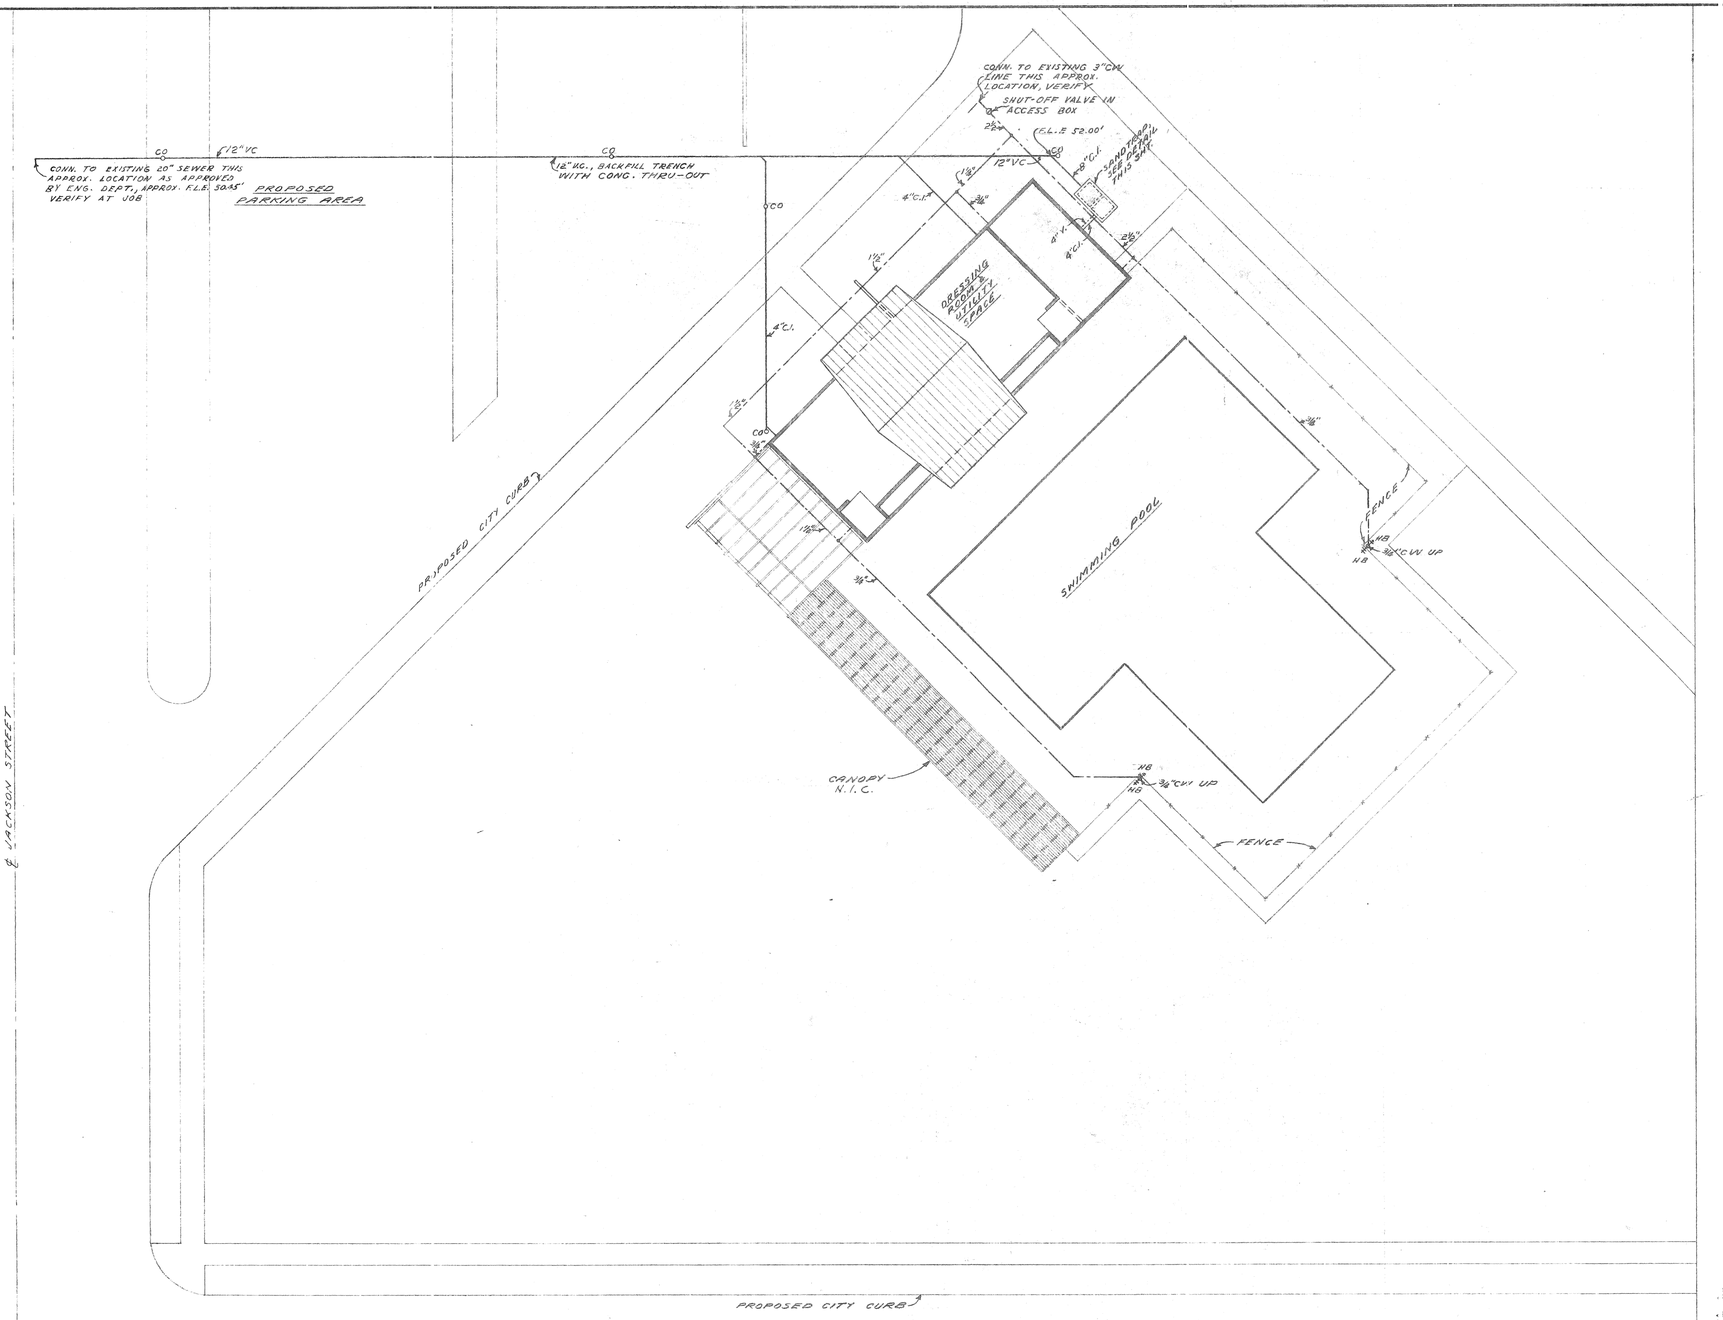

SCALE: 1/16" = 1'-0"

PLOT PLAN

LEGEND

SOIL, WASTE & SEWER	W	
VENT PIPE	V	
VENT PIPE THRU ROOF	VTR	
COLD WATER	CW	
SHOWER HEAD	SH	
CLEANOUT	CO	
HOSE BIBB	HB	
WATER CLOSET	WC	
URINAL	U	
LAVATORY	L.	
DRINKING FOUNTAIN	DF	
FLOOR DRAIN	FD	
FLOOR SINK	FS	
NOT IN PLUMBING CONTR.	NIPC	
CAST IRON	CI	
VITRIFIED CLAY	VC	
FLOW LINE ELEVATION	FLE	
JANITOR'S SINK	JS	

ROUGH-IN SCHEDULE

FIXTURE	HW	CW	V	W
WC		1"	2"	4"
U		3/8"	1 1/2"	2"
L		1/2"	1 1/2"	2"
SH		1/2"		
DF		1/2"	1 1/2"	2"
FD				2"
HB		3/4"		
FD-1				3"
FS			1 1/2"	2"
JS		1/2"	1 1/2"	3"

GENERAL NOTES

1. — SEE ARCH. DRWGS. FOR OTHER DETAILS
2. — GROUP PIPING APPROX. AT FIXTURE LEVEL
3. — ALL CO EXTENSIONS SHALL BE OF CAST IRON
4. — ALL EXTERIOR CO'S SET IN 16"x16"x6" DEEP CONC. PAD FLUSH WITH FIN. SURFACE
5. — ALL COLD SHUT-OFF VALVE ACCESS BOXES SHALL BE CONSPIC. MARKED ON COVER
6. — ALL LOCATIONS NOTED MAY BE APPROX., CONTRACTOR SHALL VERIFY ALL CONDITIONS & LOCATIONS AT JOB SITE
7. — WHERE REQD., OFFSET VENTS TO CLEAR BEAMS & ETC.
8. — VERIFY ALL GRADES & FLOW LINE ELEVATIONS PRIOR TO STARTING WORK

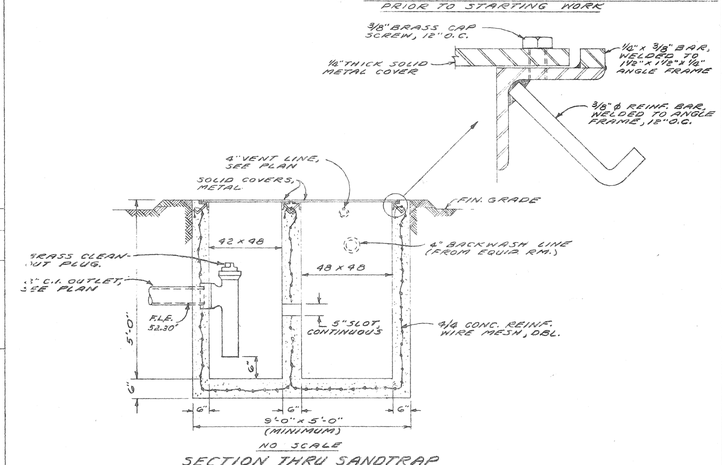

NO SCALE

SECTION THRU SANDTRAP

APPROVED	ENGINEER			REVISIONS	DATE: 6-27-57	SHEET TITLE	DRAWING NO.
	ROBERT C. RING CONSULTING ENGINEER 265 E. 9th St. — YU. 2-5061 Upland, California	HUNT PARK POOL & FACILITIES FOR PARK DEPARTMENT CITY OF RIVERSIDE AT JACKSON & GARFIELD ~ RIVERSIDE ~ CALIF.	CLINTON MARR ARCHITECT A.I.A. SUITE 201 - 3638 EIGHTH STREET RIVERSIDE CALIFORNIA OV 4-3050		DRWN: CHKD: COMM. NO.	PLOT PLAN PLUMBING	M-1 OF 3

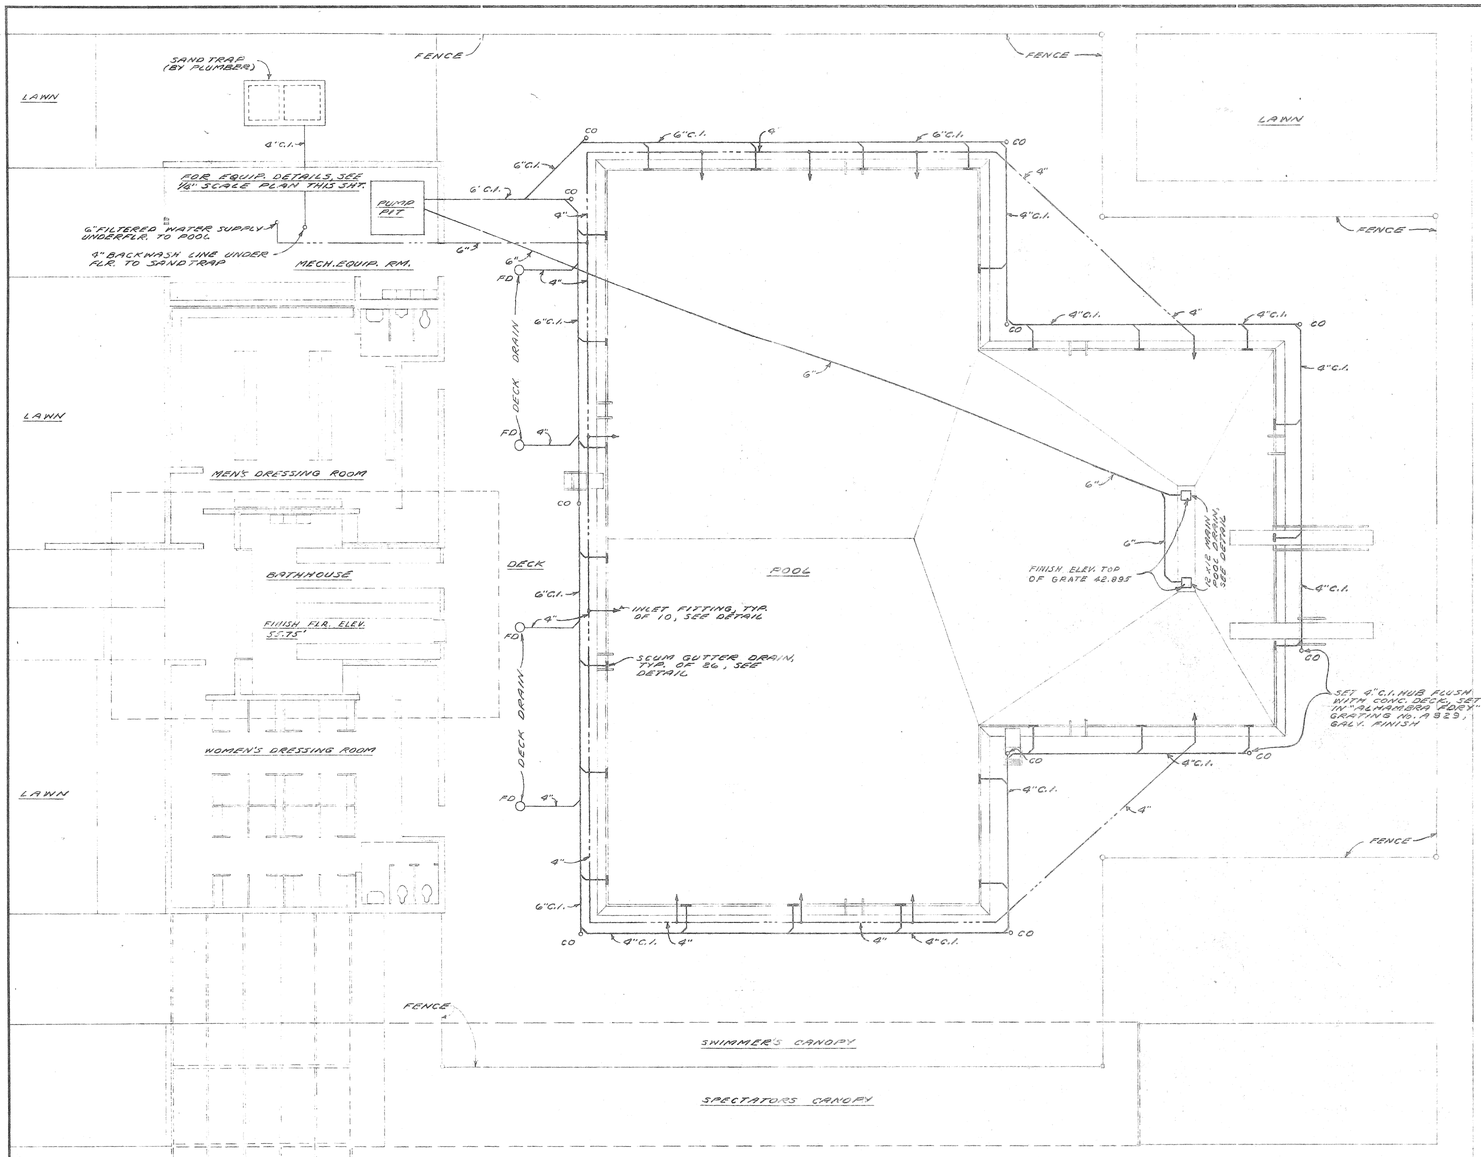

SCALE: 1/8" = 1'-0"

PLAN - POOL & BATHHOUSE

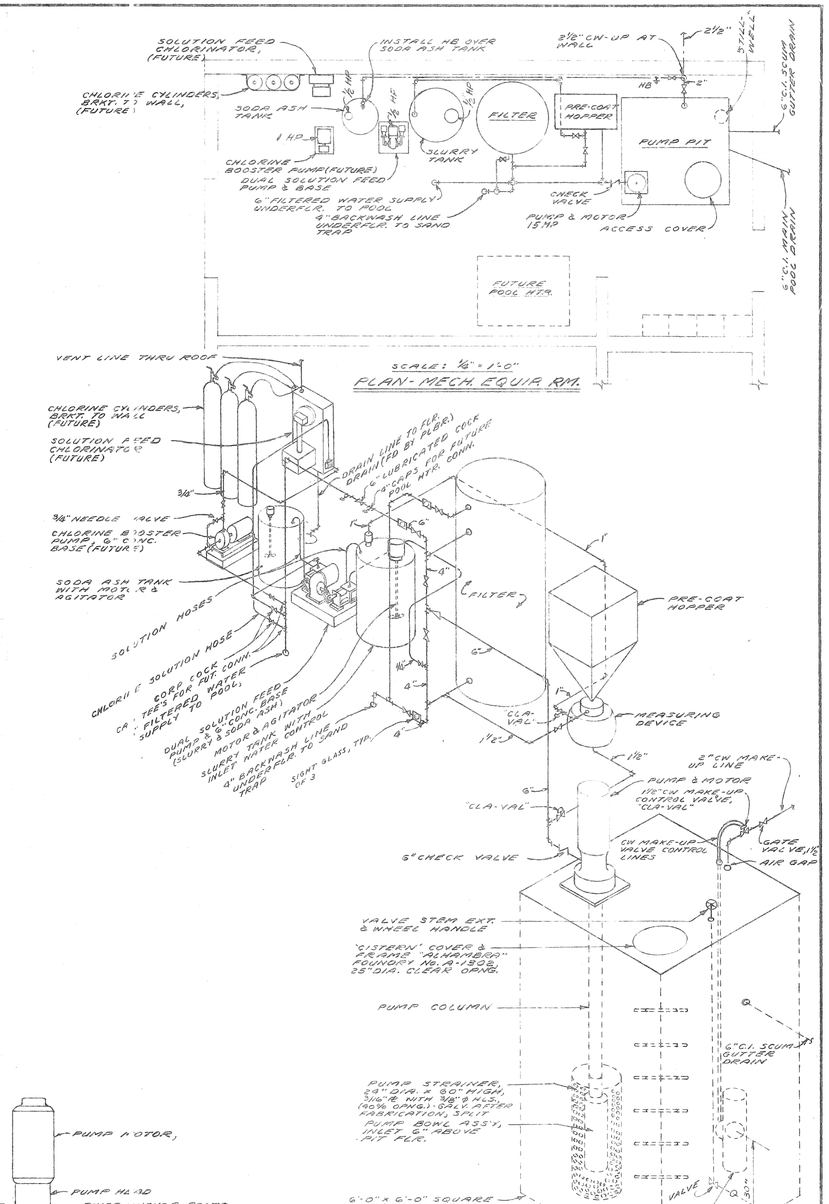

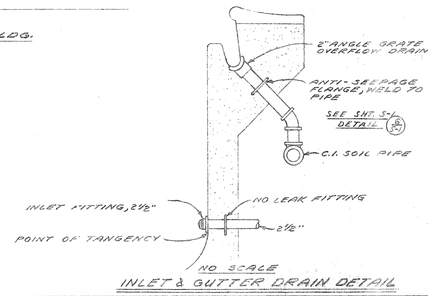

NO SCALE

INLET & GUTTER DRAIN DETAIL

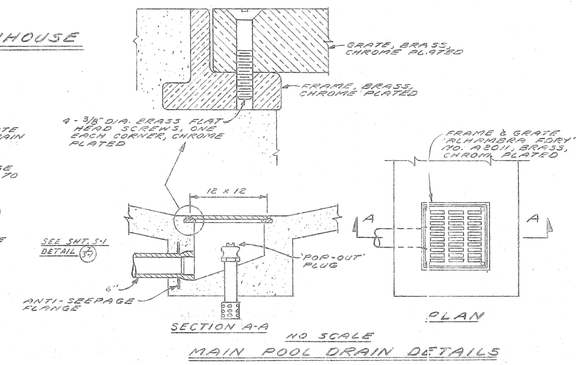

NO SCALE

MAIN POOL DRAIN DETAILS

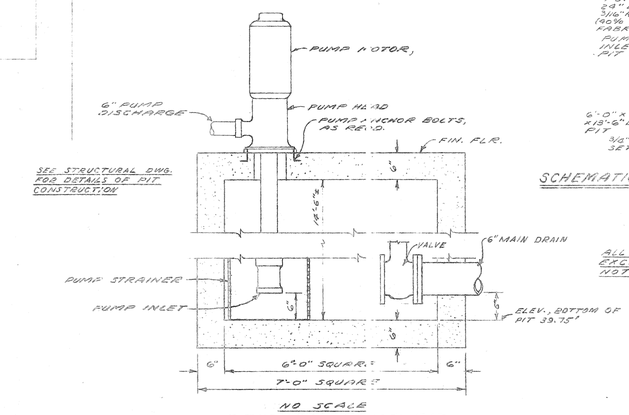

NO SCALE

SECTION - PUMP PIT

APPROVED	ENGINEER			REVISIONS	DATE: 6-27-57	SHEET TITLE	DRAWING NO.
	ROBERT C. RING CONSULTING ENGINEER 265 E. 9th St. — YU. 2-5061 Upland, California	HUNT PARK POOL & FACILITIES FOR PARK DEPARTMENT CITY OF RIVERSIDE AT JACKSON & GARFIELD — RIVERSIDE — CALIF.	CLINTON MARR ARCHITECT A.I.A. SUITE 201-3638 EIGHTH STREET RIVERSIDE CALIFORNIA OV 4-3050		DRWN: CHKD: COMM. NO.	POOL FILTER SYSTEM	M-3 OF 3

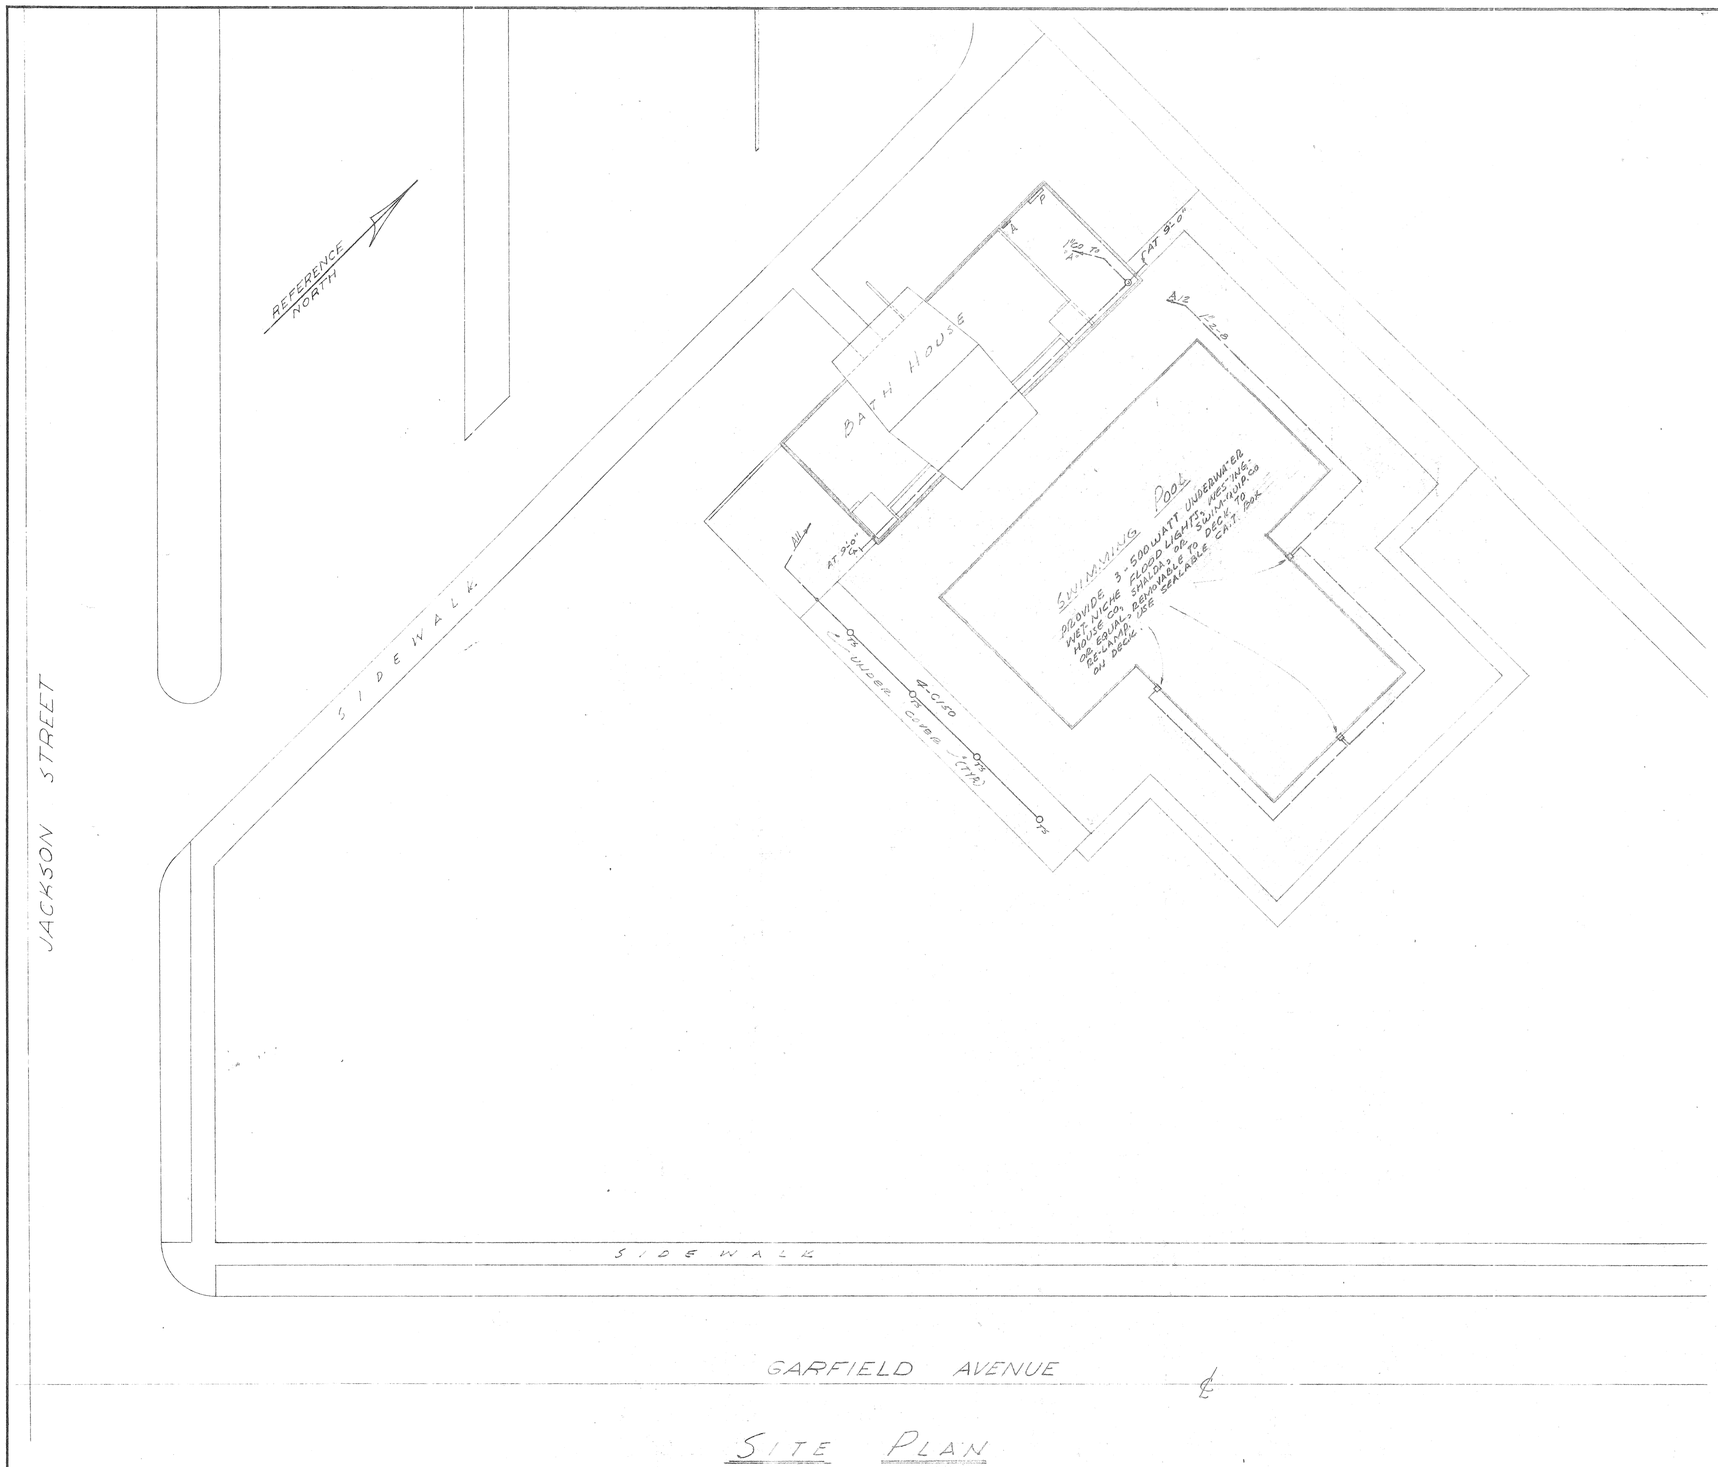

SITE PLAN

SCALE: 1" = 16'-0"

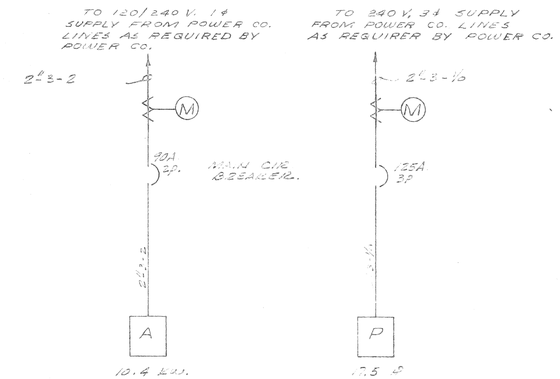

SINGLE LINE DIAGRAM

NO SCALE

SYMBOLS

CONDUIT RUN CONCEALED IN WALL OR CEILING.
CONDUIT RUN UNDER FLOOR OR 18" MIN. BELOW FIN. GRADE.
HOME RUN TO PANEL AND CIRCUIT SHOWN.
CROSSMARKS SHOW NUMBER OF WIRES, MIN. SIZE #12 A.W.G. WHEN LARGER SIZES ARE SHOWN ON HOME RUN, THEY SHALL BE CONTINUOUS THROUGHOUT CIRCUIT.

CONDUIT SIZES SHALL BE AS FOLLOWS:-

3 #12, 3/4"	4 #12, 3/4"	5 #12, 3/4"	6 #12, 1"
7 #12, 1"	8 #12, 1 1/4"	9 #12, 1 1/4"	

ALSO
- CEILING OUTLET, LUMINAIRE TYPE A, 150 WATT, SWITCH &
- BRACKET TYPE OUTLET
- DUPLEX RECEPTACLE WITH GROUNDING POLE
- MOTOR, SIZE AS SHOWN
- JUNCTION BOX, CAST TYPE
- S — WALL SWITCH, CONTROL &
- SK — KEY OPERATED SWITCH
- WP — WEATHER PROOF ("DAIN-TIGHT")

- TIME SWITCH
- PANELBOARD (CIRCUIT BREAKERS)
- JUNCTION BOX
- TELEPHONE OUTLET, RUN 3/4" DIA. TO BUSHED OPEN END WHERE DESIGNATED BY TELE. CO. AT CORNER OF BLDG. FRONTING JACKSON ST. USE RIGID COND. UNDER FLOOR.
- SPEAKER FOR PUBLIC ADDRESS SYSTEM (4" SQ. BOX & BLANK PLATE)
- M — MICROPHONE FOR PUBLIC ADDRESS SYSTEM. (4" SQ. BOX & BLANK PLATE)

APPROVED	ENGINEER			REVISIONS	DATE: 7-1-57	SHEET TITLE	DRAWING NO.
	THOMAS H. SAUER ELECTRICAL ENGINEER GLENDALE, CALIFORNIA Citrus 2-3817	HUNT PARK POOL & FACILITIES FOR PARK DEPARTMENT CITY OF RIVERSIDE AT JACKSON & GARFIELD ~ RIVERSIDE, CALIF.	CLINTON MARR ARCHITECT A.I.A. SUITE 201-3638 EIGHTH STREET RIVERSIDE CALIFORNIA OV 4-3050		DRWN: CHKD: COMM. NO.	SITE PLAN ELECTRICAL	E-1 OF 2

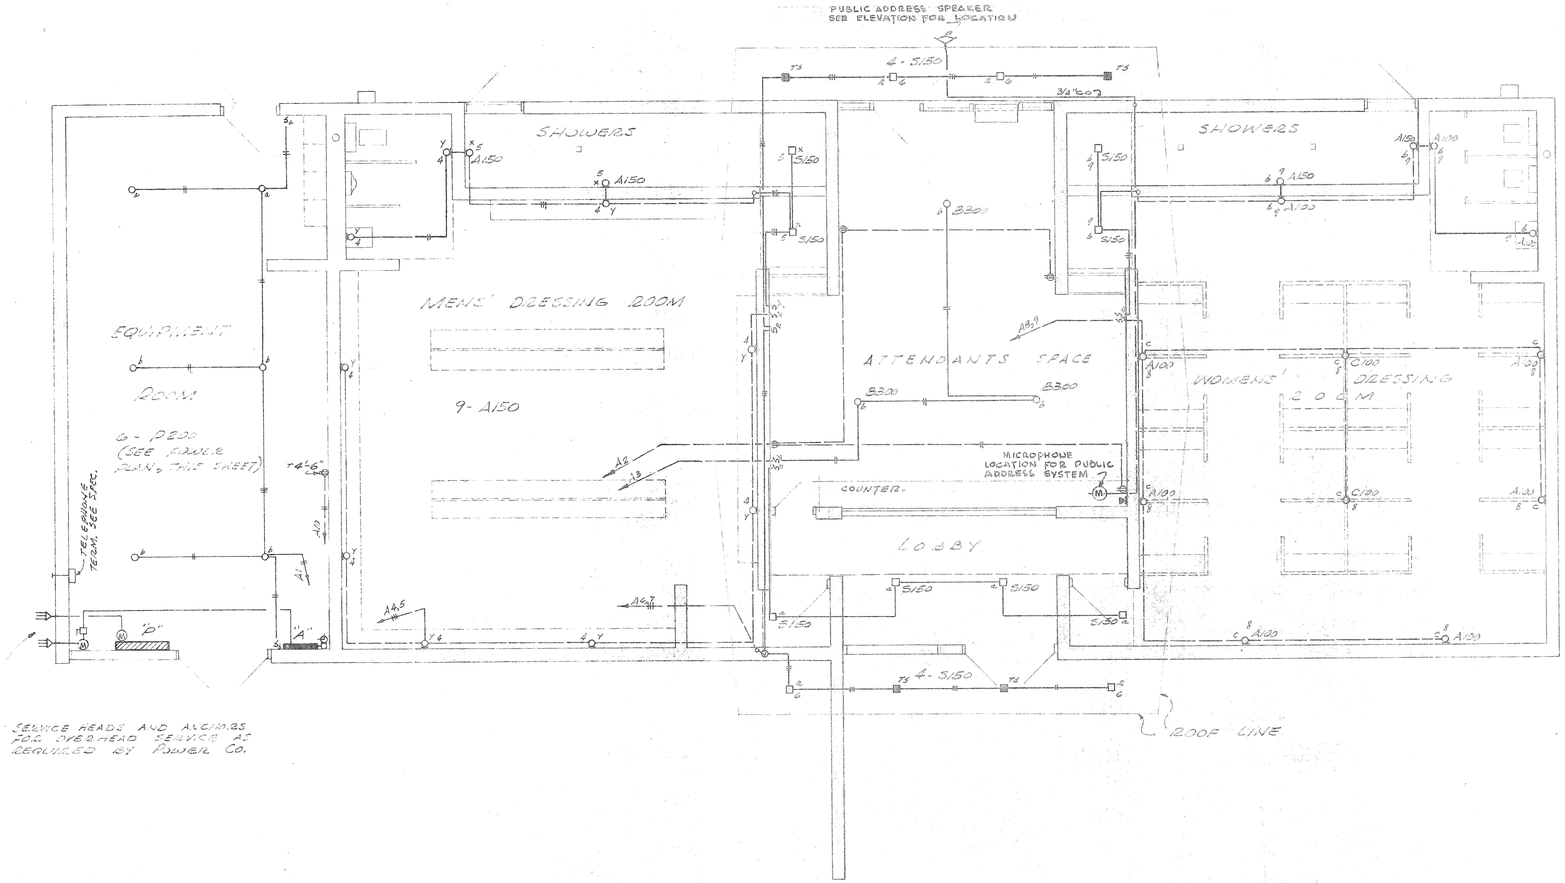

SERVICE HEADS AND ANCHORS FOR OVERHEAD SERVICE AS REQUIRED BY POWER CO.

FLOOR PLAN

SCALE: 1/4" = 1'-0"

LUMINAIRE SCHEDULE

A150 EXTERIOR WALL BRACKET, 150 WATTS, VAPOR PROOF, SMOOT-HOLMAN CO. NO. V20G WITH ANGLE HOOD, INSTEAD OF PENDANT HOOD.

A60 SAME EXCEPT 60 WATTS. (V16G)

B150 SUSPENDED ENCLOSING GLOBE, 150 WATTS, ON SWIVEL HANGER CANOPY, PRESCOLITE CO. NO. AX-125.

P300 PORCELAIN LAMPHOLDER, 300 WATTS, ALABAX NO. 3141

S150 SQUARE FLUSH RECESSED, DIFFUSING FLAT LENS, 150 WATTS, WAGNER, WINDSOR CO. NO 30172

C100 VAPOR TIGHT ENCLOSING GLOBE ON CONDUIT STEM, 100 WATTS, SMOOT-HOLMAN CO. NO. V16G WITH CONDUIT HOOD, AND WIRE GUARD. (MOUNT VERTICALLY IN WOMENS' DRESSING ROOM)

NOTE:

FINISH OF ALL EQUIPMENT AND FIXTURES SHALL BE AS DIRECTED BY ARCHITECT, SELECTED FROM STANDARD CATALOG ITEMS.

PANEL "A"

CIRCUIT	POLE	AMPS.	LINE 1	LINE 2
1	1	20	1200	
2				800
3			1500	
4				1350
5			600	
6				600 *
7			600	
8				800
9			900	
10				500
11			600	*
12				1500
13			SPACE	
14				SPACE
15			"	"
16			"	"
17			"	"
18			"	"
19			"	"
20			"	"
			3400	5050

TOTAL CONNECTED LOAD = 10,450 WATTS

DEMAND FACTOR @ 80% = 8.3 KW.

NOTE: ---- * = ON 30A CONTACT TIME SWITCH, ADJACENT TO PANEL.

POWER PANEL "F"

CIRCUIT	CIR. BRKR SIZE	POLES	LOAD	STARTER SIZE	FULL LOAD (2%) AMPS.
1	90	3	15 HP	2	40
2	20	3	1/2 HP	0	3
3	20	3	1/2 HP	0	3
4	20	3	1/2 HP	0	3
5	20	3	1 - HP	0	5
6	20	3	SPARE		
7	20	3	"		
8	25	3	"		
TOT.			17.5 HP		54.0 A. @

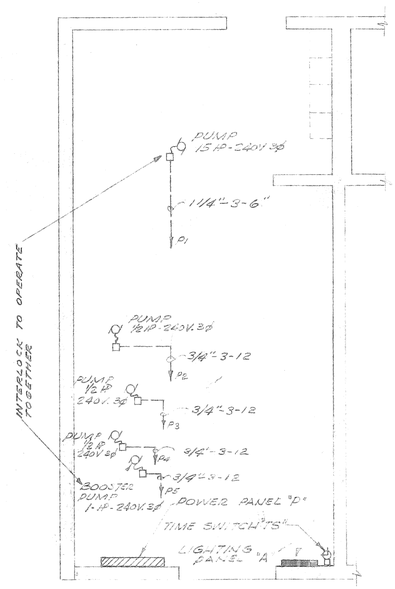

EQUIPMENT ROOM POWER PLAN

SCALE: 1/4" = 1'-0"

APPROVED	ENGINEER			REVISIONS	DATE: 7-1-57	SHEET TITLE	DRAWING NO.
	THOMAS H. SAUER ELECTRICAL ENGINEER GLENDALE, CALIFORNIA Citrus 2-3817	HUNT PARK POOL & FACILITIES FOR PARK DEPARTMENT CITY OF RIVERSIDE AT JACKSON & GARFIELD ~ RIVERSIDE, CALIF.	CLINTON MARR ARCHITECT A.I.A. SUITE 201-3638 EIGHTH STREET RIVERSIDE CALIFORNIA OV 4-3050		DRWN: CHKD: COMM. NO.	FLOOR PLAN ELECTRICAL	E-2 OF 2