35
8
280

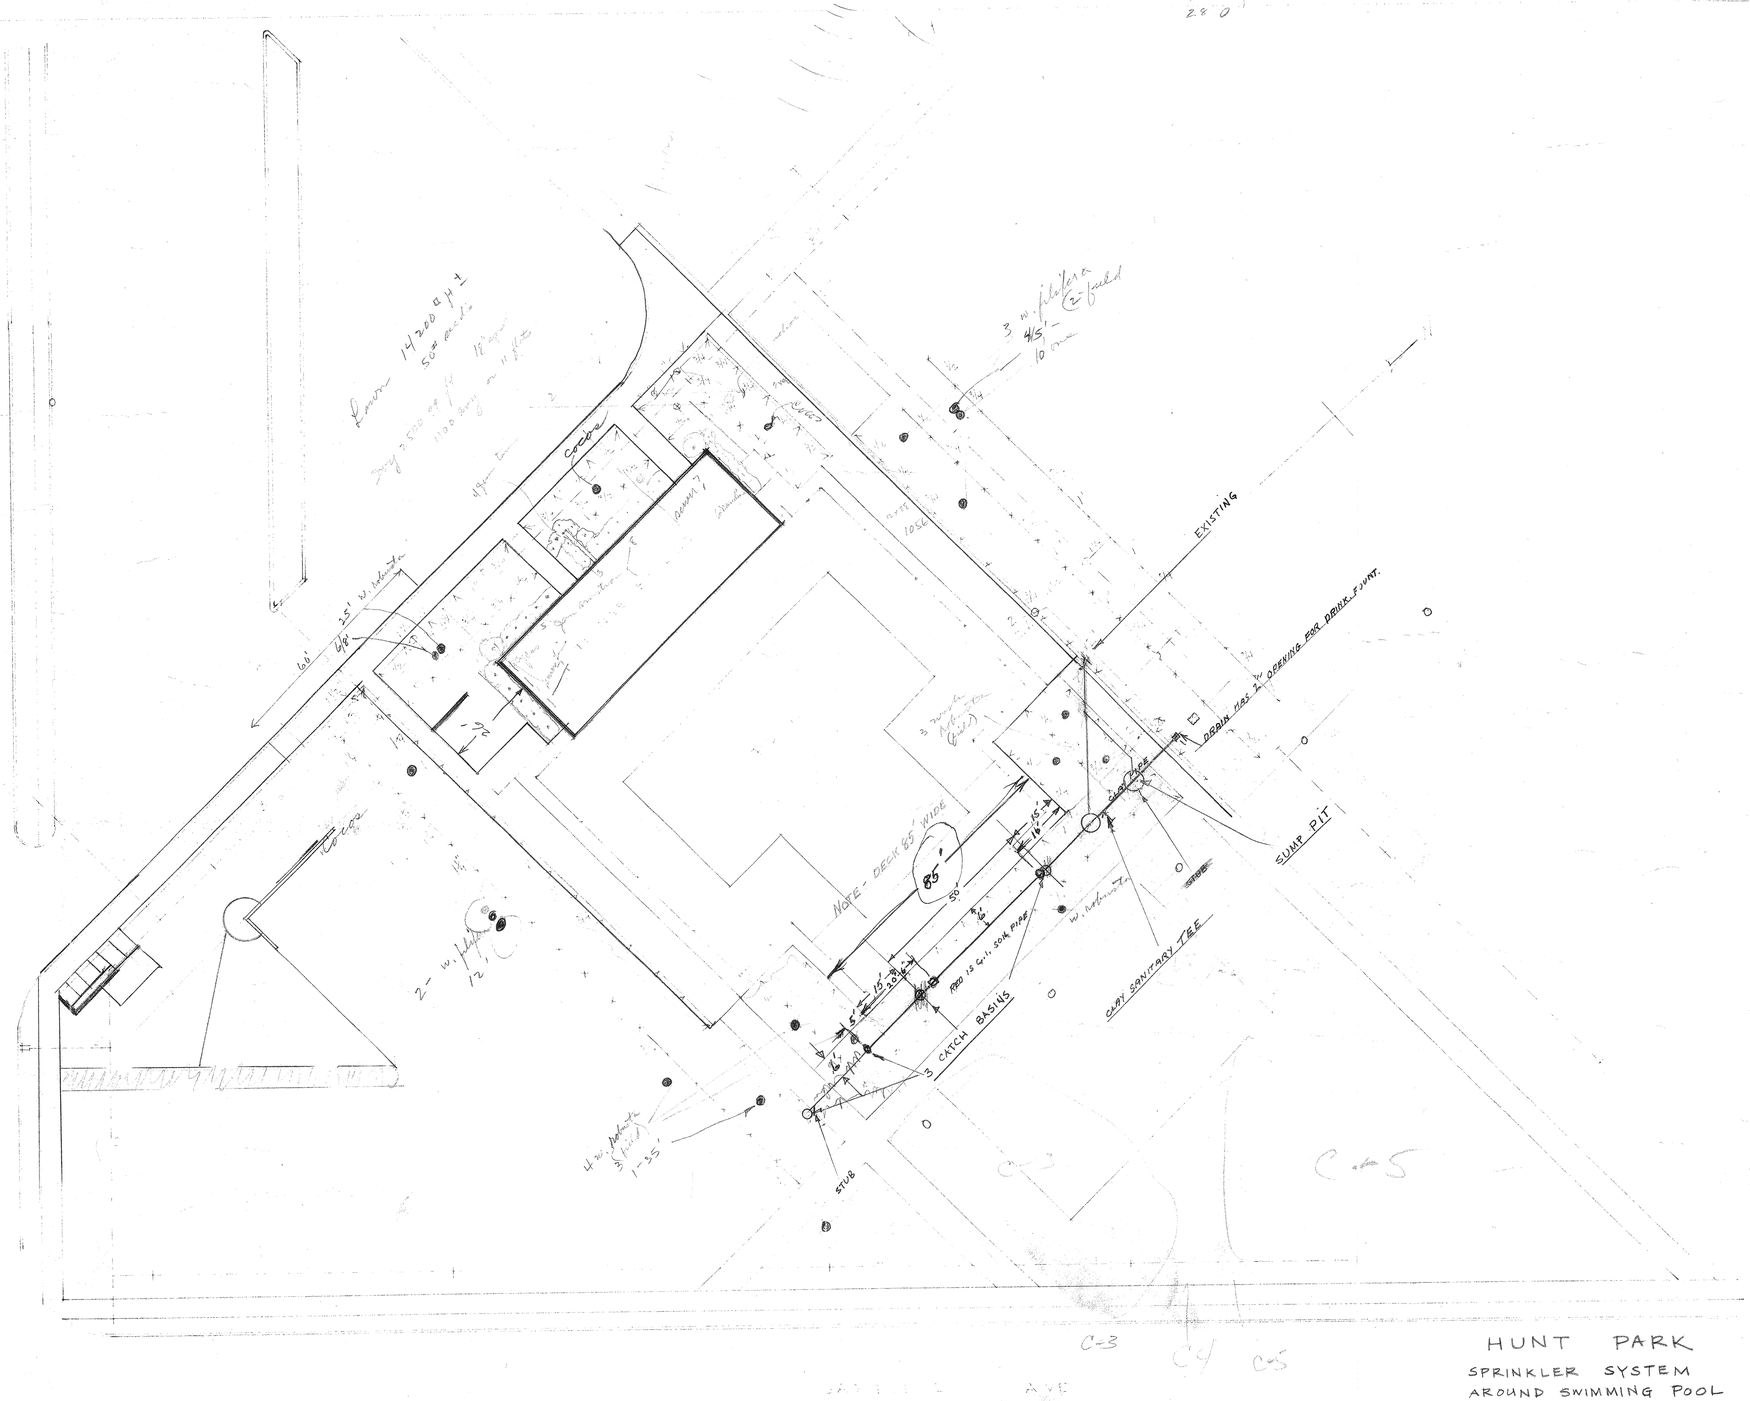

HUNT PARK
SPRINKLER SYSTEM
AROUND SWIMMING POOL

SCALE: 1" = 20'

1-2-58