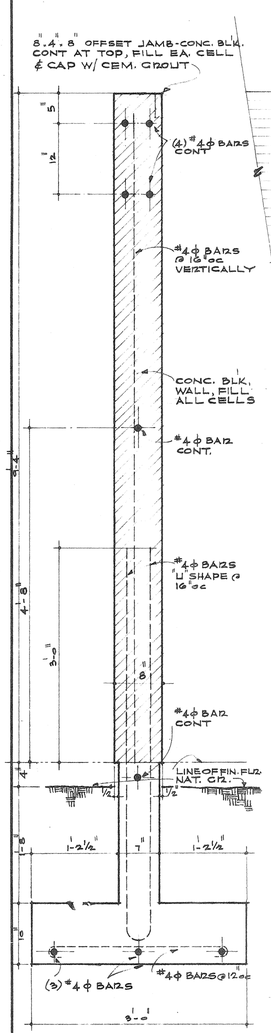

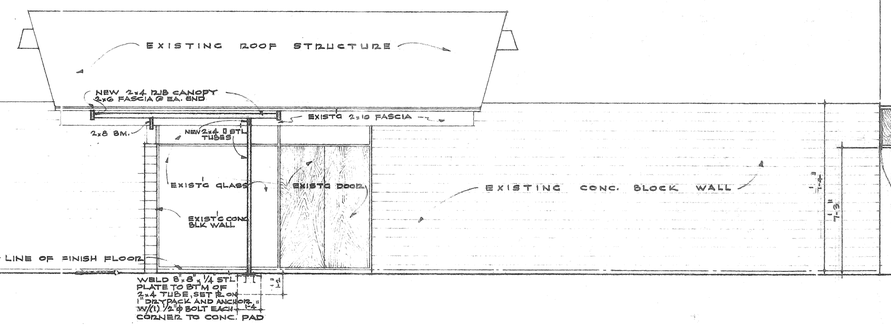

FRONT ELEVATION

SCALE = 1/4" = 1'-0"

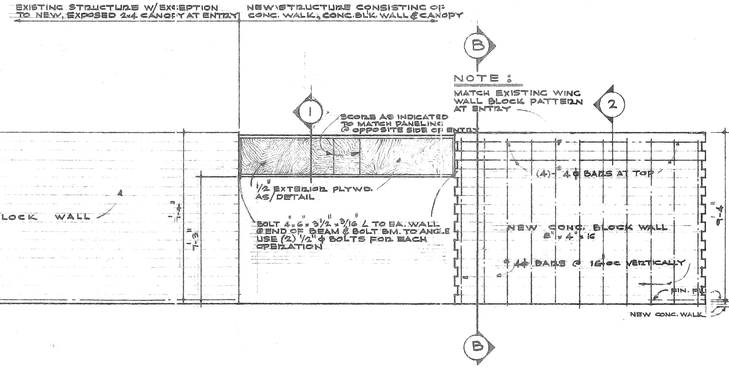

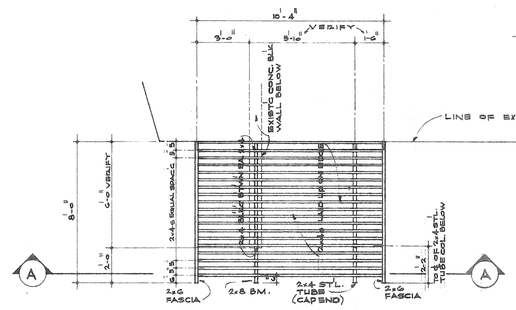

PARTIAL ROOF PLAN

SCALE = 1/4" = 1'-0"

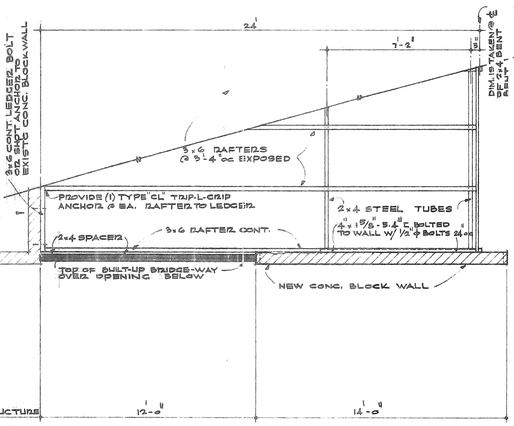

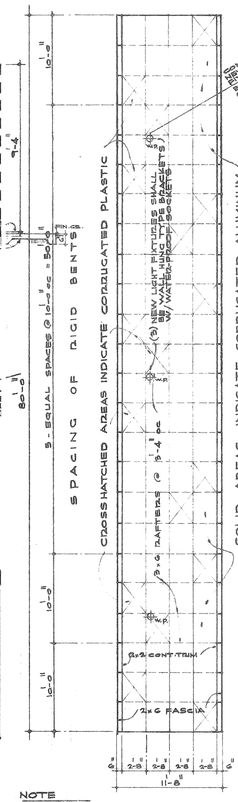

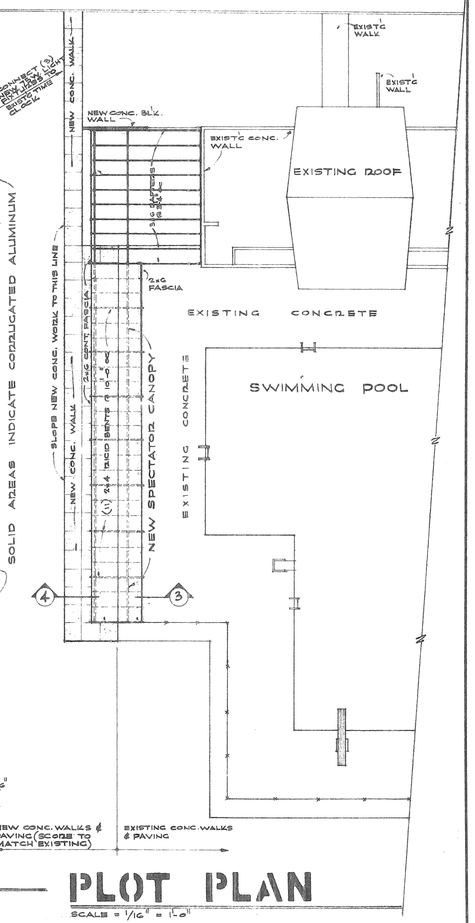

NOTE

ALL NEW ELECT. WORK SHALL BE DONE IN STRICT COMPLIANCE WITH CURRENT CITY ELEC. CODES

NEW CONC. WALKS & PAVING (SCORE TO MATCH EXISTING)

EXISTING CONC. WALKS & PAVING

BLOWN-UP PLAN OF SPECTATORS CANOPY

SCALE = 1/8" = 1'-0"

PLOT PLAN

SCALE = 1/16" = 1'-0"

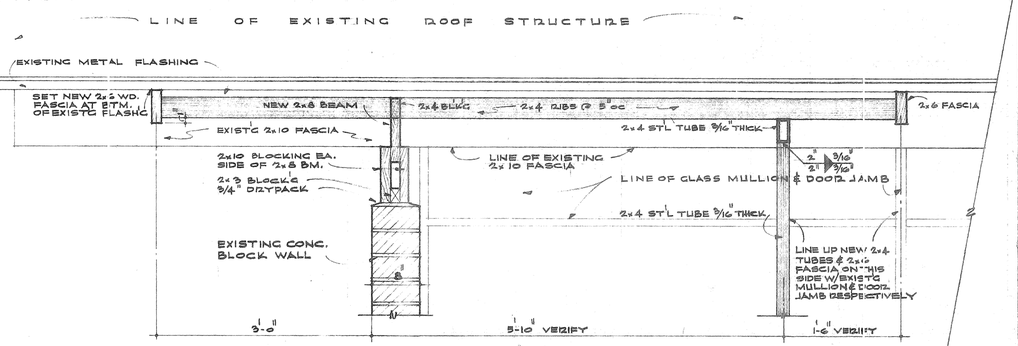

SECTION A-A

SCALE = 1" = 1'-0"

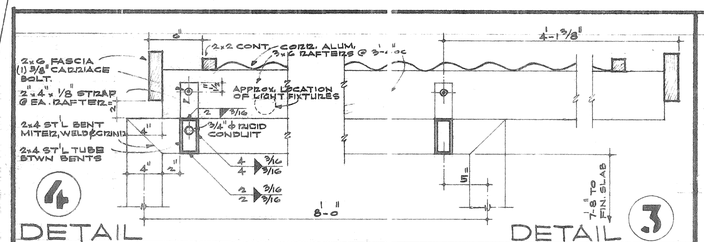

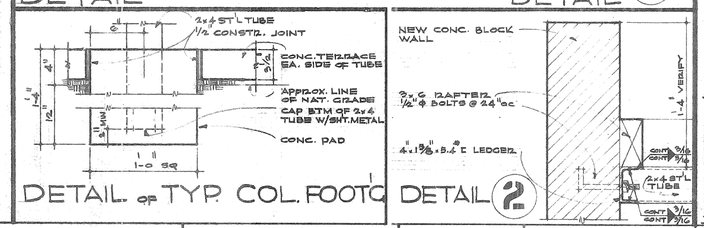

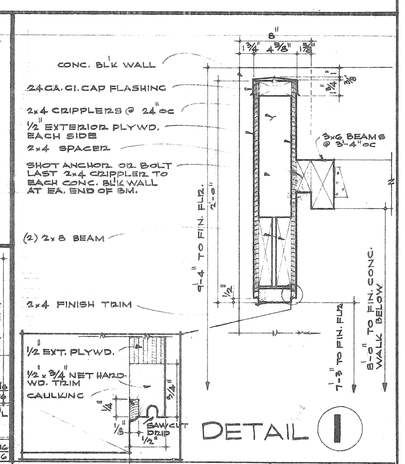

APPROVED	ENGINEER

CANOPY ADDITIONS TO THE
HUNT PARK POOL AND FACILITIES
PARK DEPARTMENT CITY OF RIVERSIDE
JACKSON & GARFIELD RIVERSIDE, CALIFORNIA

CLINTON MARR
ARCHITECT A.I.A.
SUITE 11 VIRGINIA BLDG. 3646 NINTH STREET
RIVERSIDE CALIFORNIA OV 4-3050

REVISIONS

DATE: 5-9-58	
DRWN: BOB	
CHKD: MAC	
COMM. NO. 5707	

SHEET TITLE

DRAWING NO. 1 OF 1