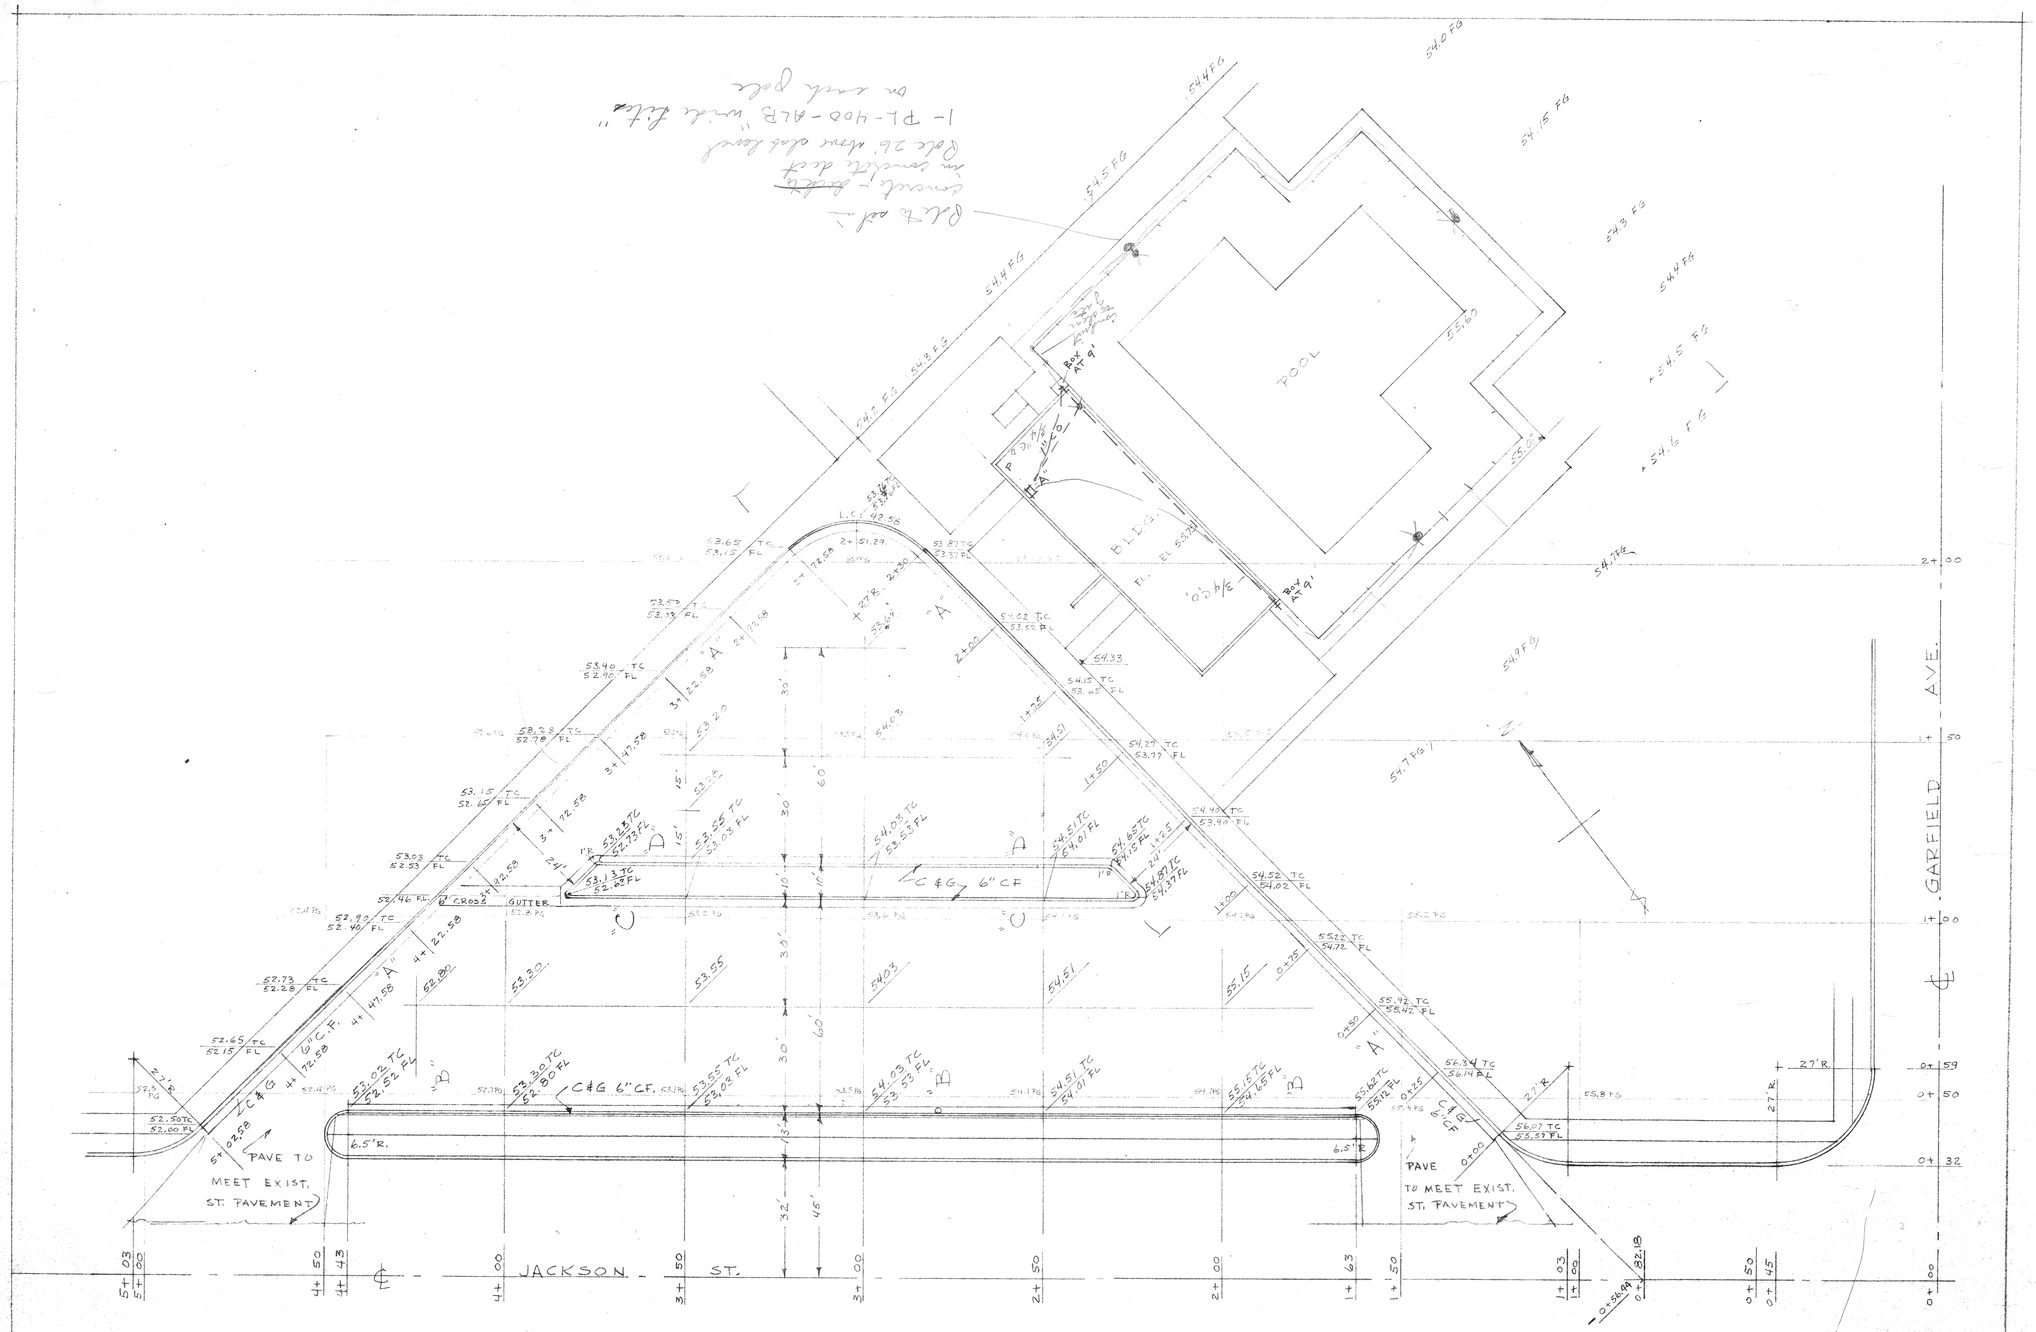

LIGHT MAIN 120-240 V. SINGLE PHASE
100 AMP (?)

LIGHTING PANEL "A"
CIR 1 TO 12
20 AMP SW
TOTAL LOAD 10,450 W
DEMAND @ 80% = 8.3 KW.
CIR 13 TO 20 - SPARES

HUNT PARK

PARKING LOT JACKSON ST.
CURB AND GUTTER

SCALE 1" = 20' 1-9-58