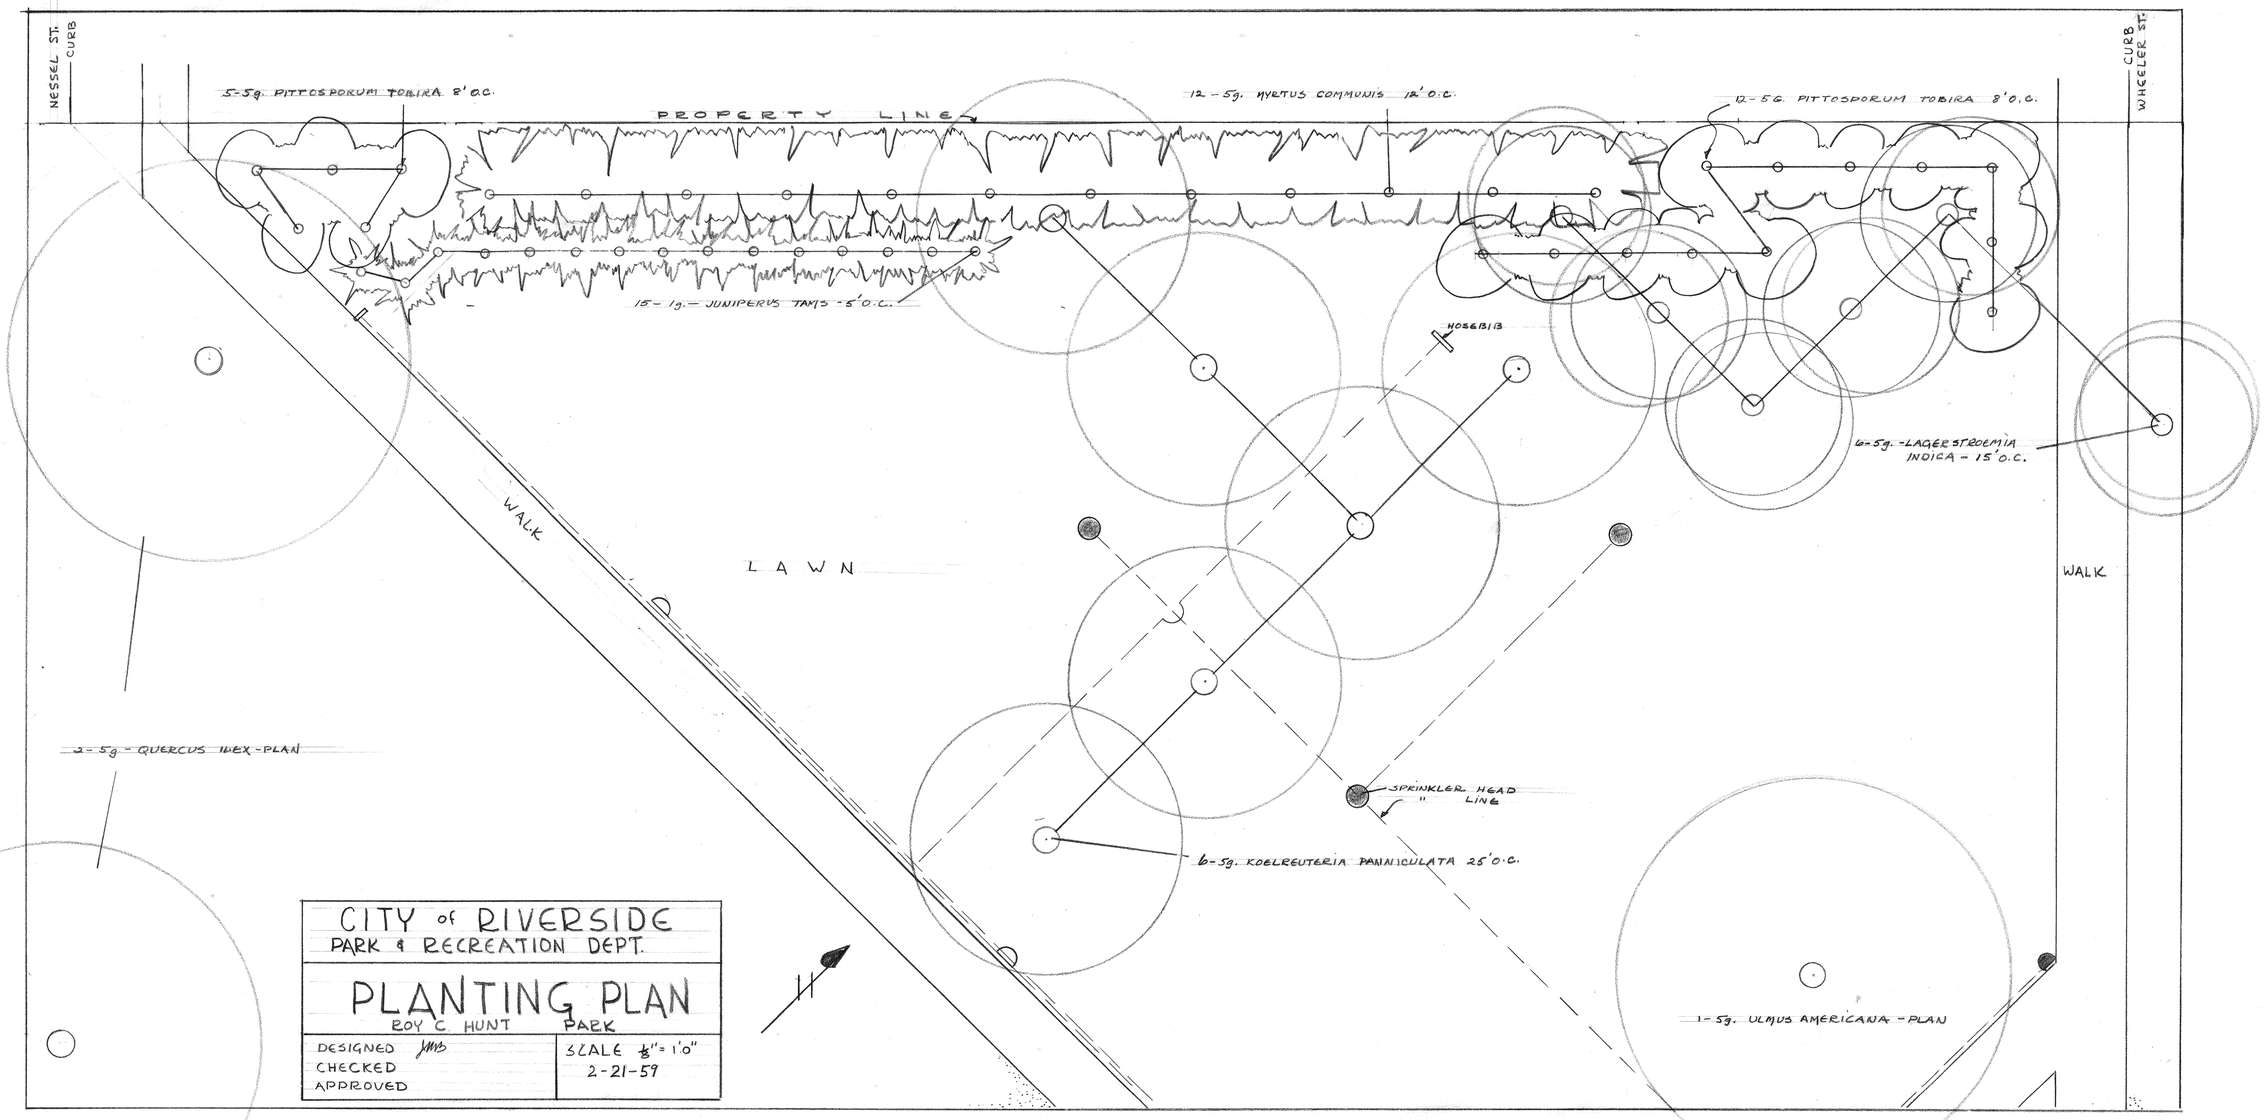
NESSEL ST.
CURB
5-5g. PITTOSPORUM TOBIRA 8' O.C.
PROPERTY LINE
12-5g. MYRTUS COMMUNIS 12' O.C.
12-5G. PITTOSPORUM TOBIRA 8' O.C.
CURB
WHEELER ST.
15-1g.- JUNIPERUS TAMS -5' O.C.
HOSEBIB
6-5g. -LAGERSTROEMIA INDICA - 15' O.C.
WALK
LAWN
WALK
2-5g. - QUERCUS ILEX - PLAN
SPRINKLER HEAD LINE
"
6-5g. KOELREUTERIA PANNICULATA 25' O.C.
1-5g. ULMUS AMERICANA - PLAN
CITY of RIVERSIDE
PARK & RECREATION DEPT.
PLANTING PLAN
ROY C HUNT PARK
DESIGNED JMB
CHECKED
APPROVED
SCALE 1/8" = 1'0"
2-21-59

7175

P-121-11

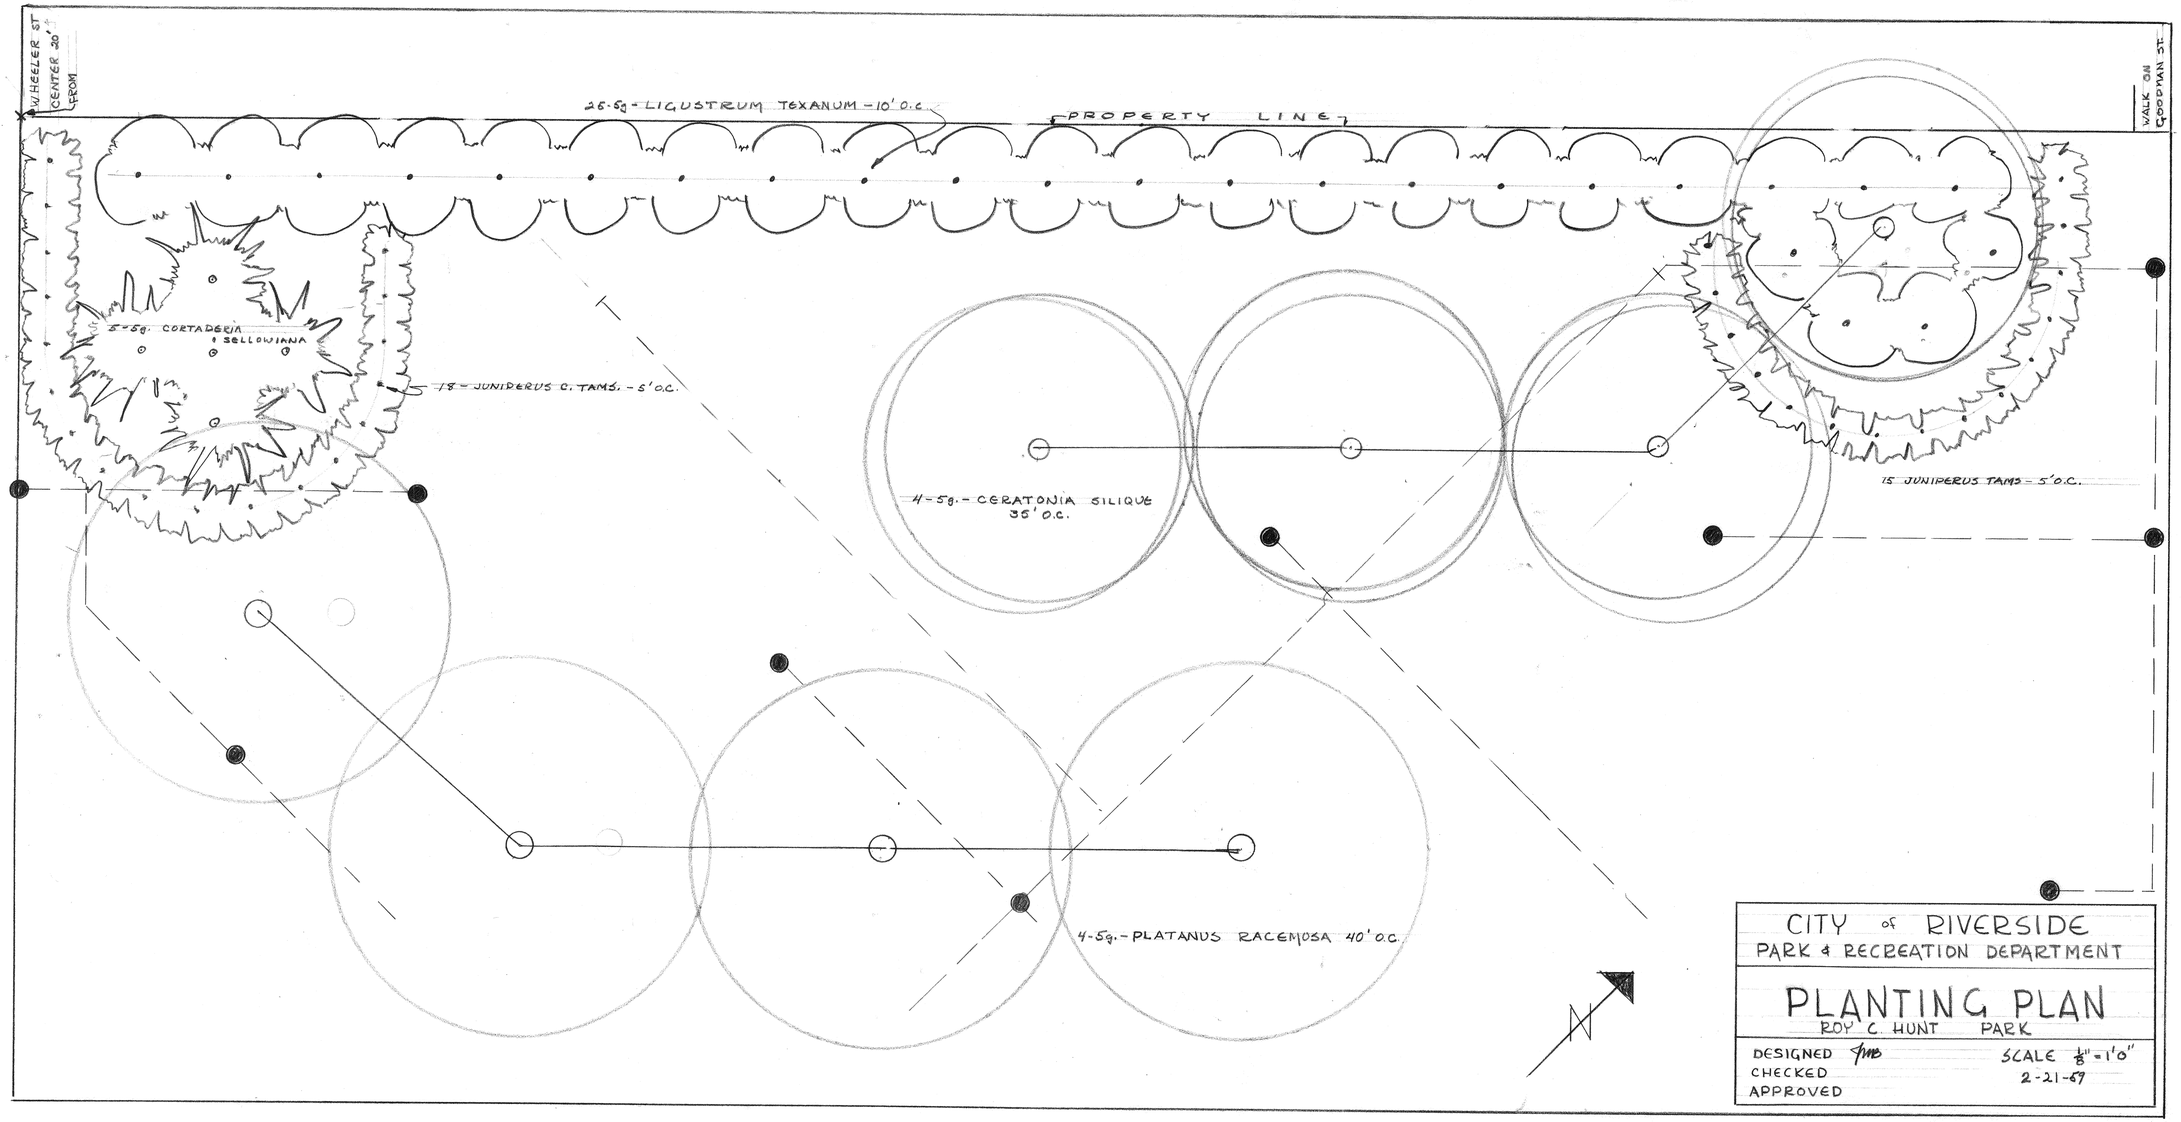

CITY of RIVERSIDE
PARK & RECREATION DEPARTMENT

PLANTING PLAN

ROY C. HUNT PARK

DESIGNED JMB
CHECKED
APPROVED

SCALE 1/8"=1'0"
2-21-69

P-121-9

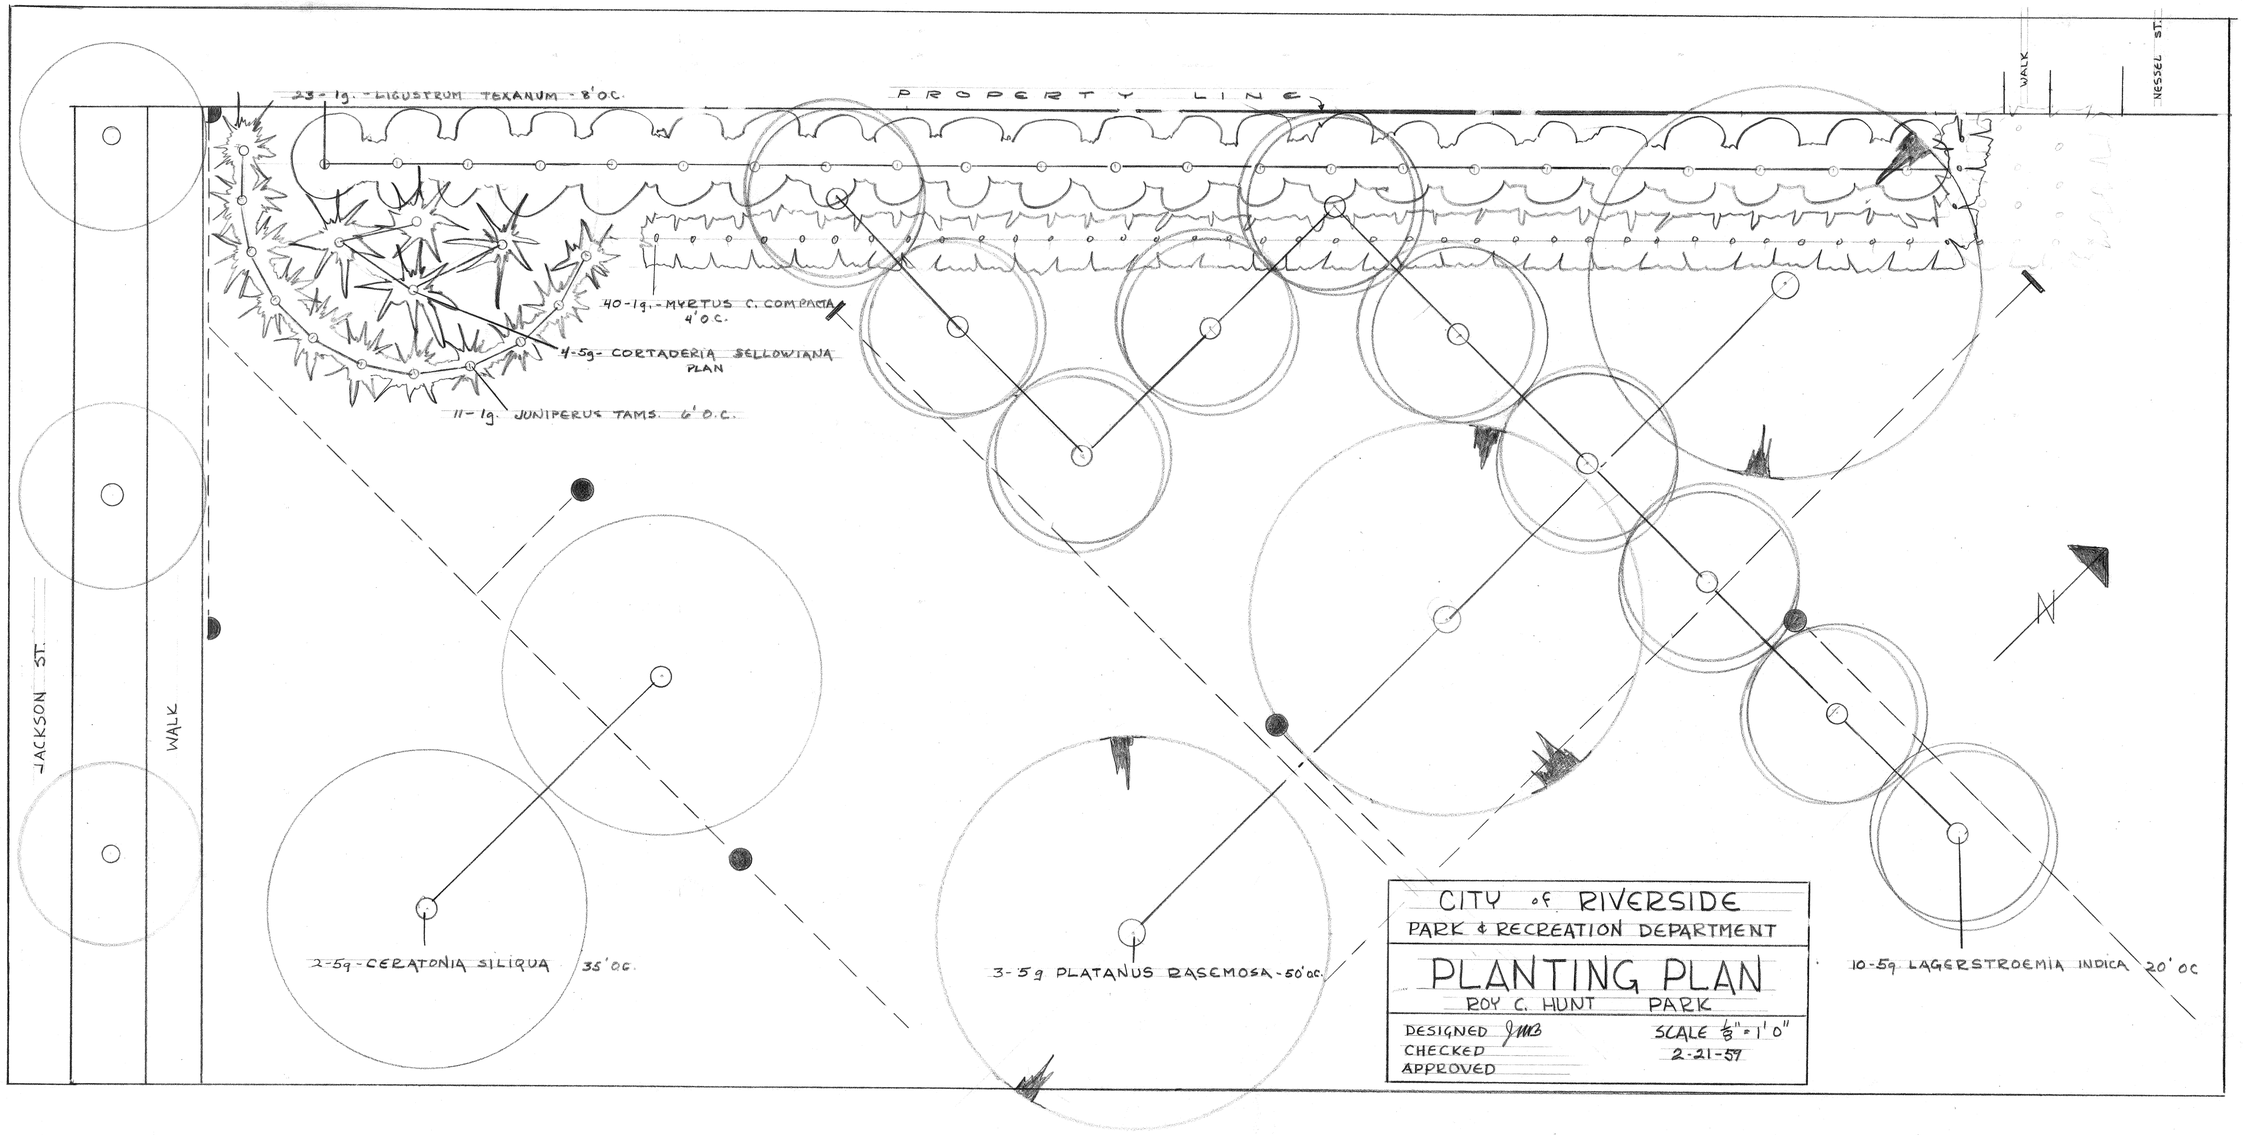
23-1g.-LIGUSTRUM TEXANUM-8'OC.
PROPERTY LINE
WALK
NESSEL ST.
40-1g.-MYRTUS C. COMPACTA 4'O.C.
4-5g- CORTADERIA SELLOWIANA PLAN
11-1g. JUNIPERUS TAMS. 6' O.C.
JACKSON ST.
WALK
2-5g-CERATONIA SILIQUA 35'OC.
3-5g PLATANUS RASEMOSA-50'OC.
10-5g LAGERSTROEMIA INDICA 20'OC
N
CITY of RIVERSIDE
PARK & RECREATION DEPARTMENT
PLANTING PLAN
ROY C. HUNT PARK
DESIGNED JMB
CHECKED
APPROVED
SCALE 1/8"=1'0"
2-21-57

P-121-10

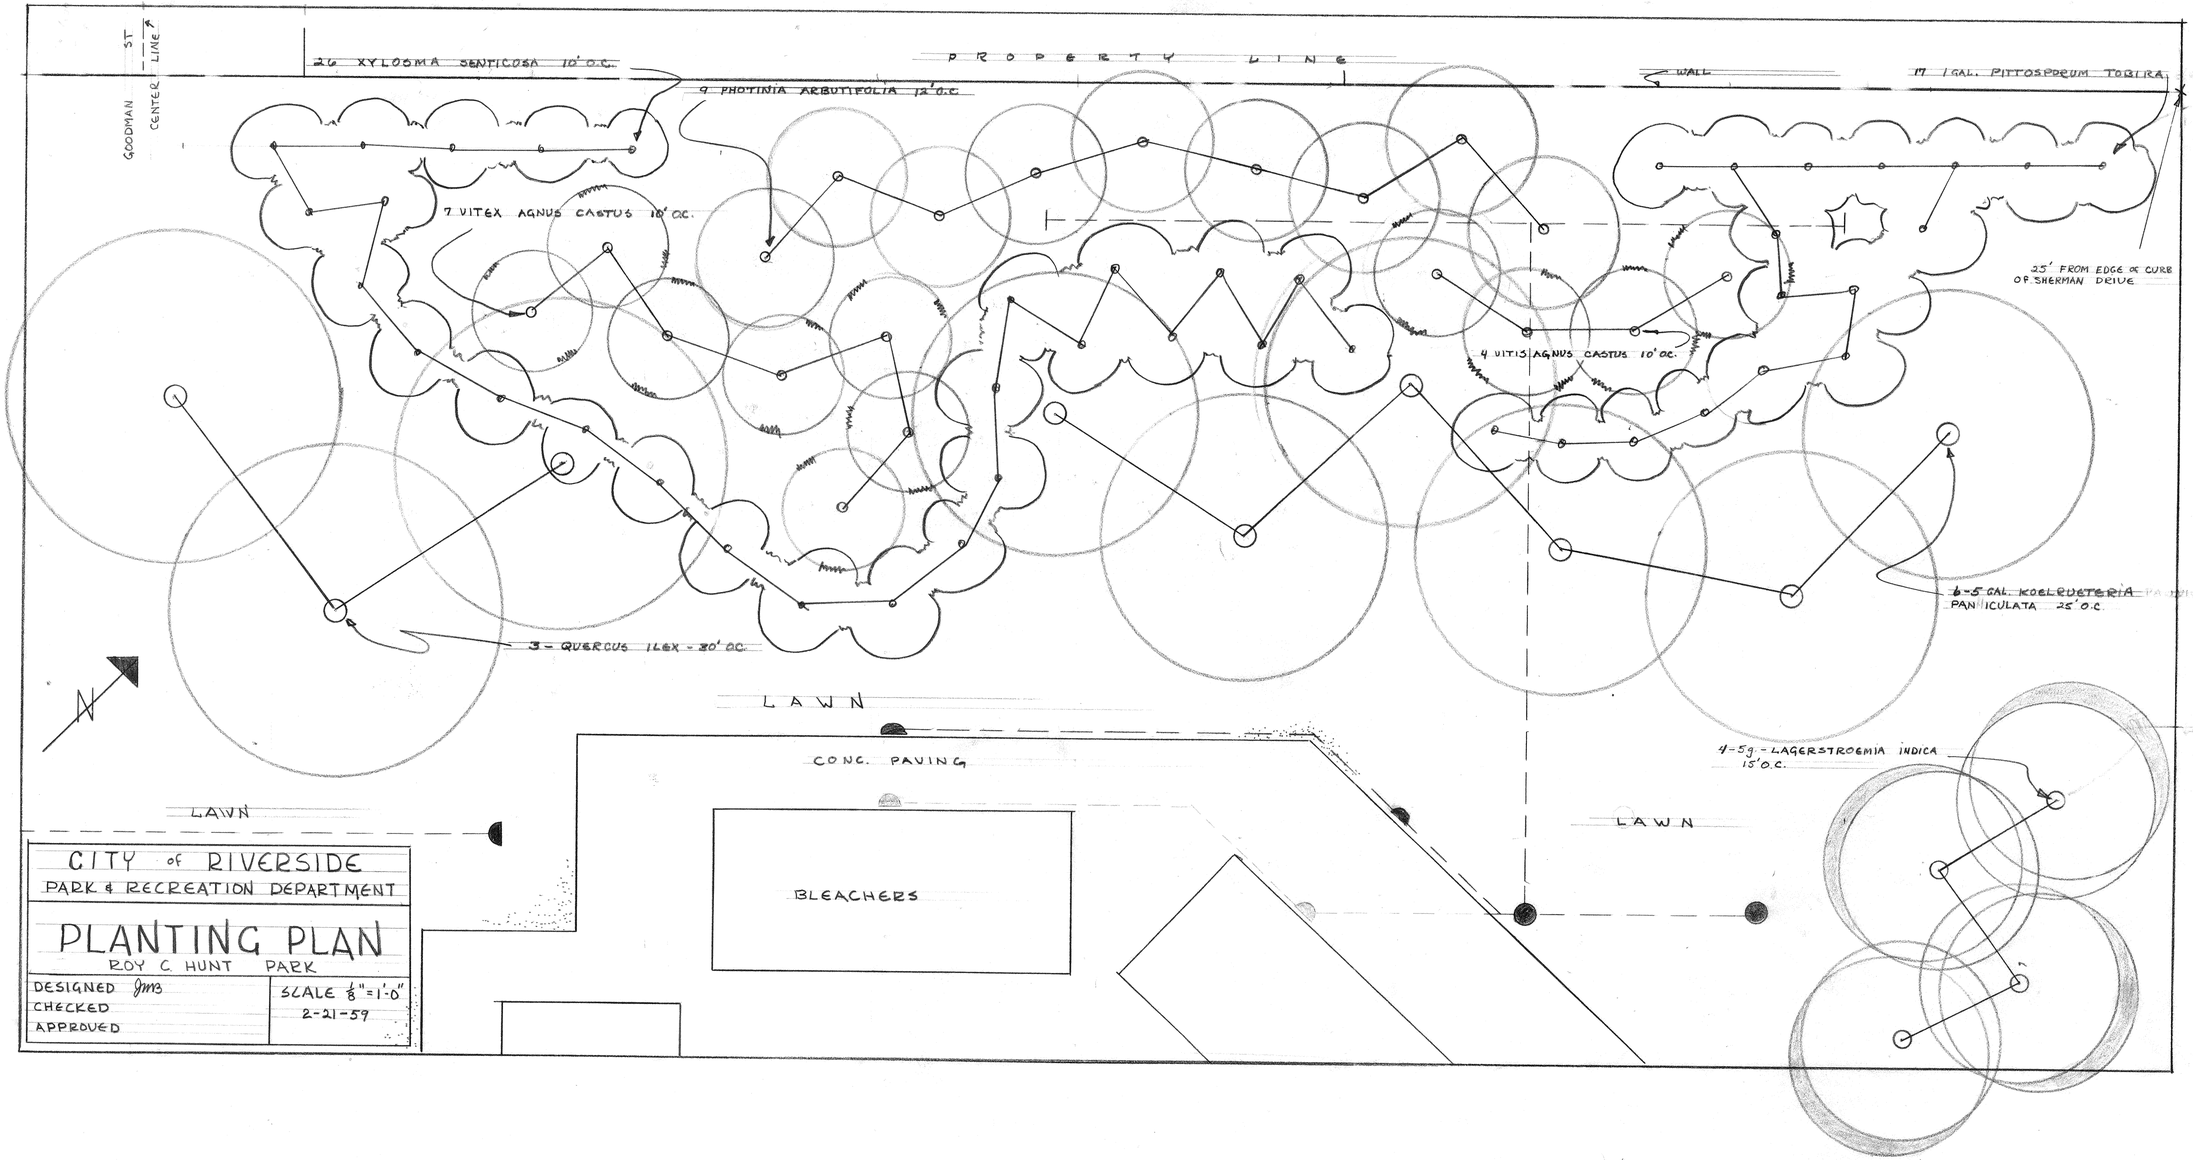
GOODMAN ST
CENTER LINE
26 XYLOSMA SENTICOSA 10' O.C.
9 PHOTINIA ARBUTIFOLIA 12' O.C.
PROPERTY LINE
WALL
17 1 GAL. PITTOSPORUM TOBIRA
7 VITEX AGNUS CASTUS 10' OC.
25' FROM EDGE OF CURB OF SHERMAN DRIVE
4 VITIS AGNUS CASTUS 10' OC.
6-5 GAL. KOELEUTERIA PANICULATA 25' O.C.
3 - QUERCUS ILEX - 30' OC.
LAWN
CONC. PAVING
LAWN
LAWN
BLEACHERS
4-5g. - LAGERSTROEMIA INDICA 15' O.C.
CITY of RIVERSIDE
PARK & RECREATION DEPARTMENT
PLANTING PLAN
ROY C. HUNT PARK
DESIGNED JMB
CHECKED
APPROVED
SCALE 1/8"=1'-0"
2-21-59

P-121-8