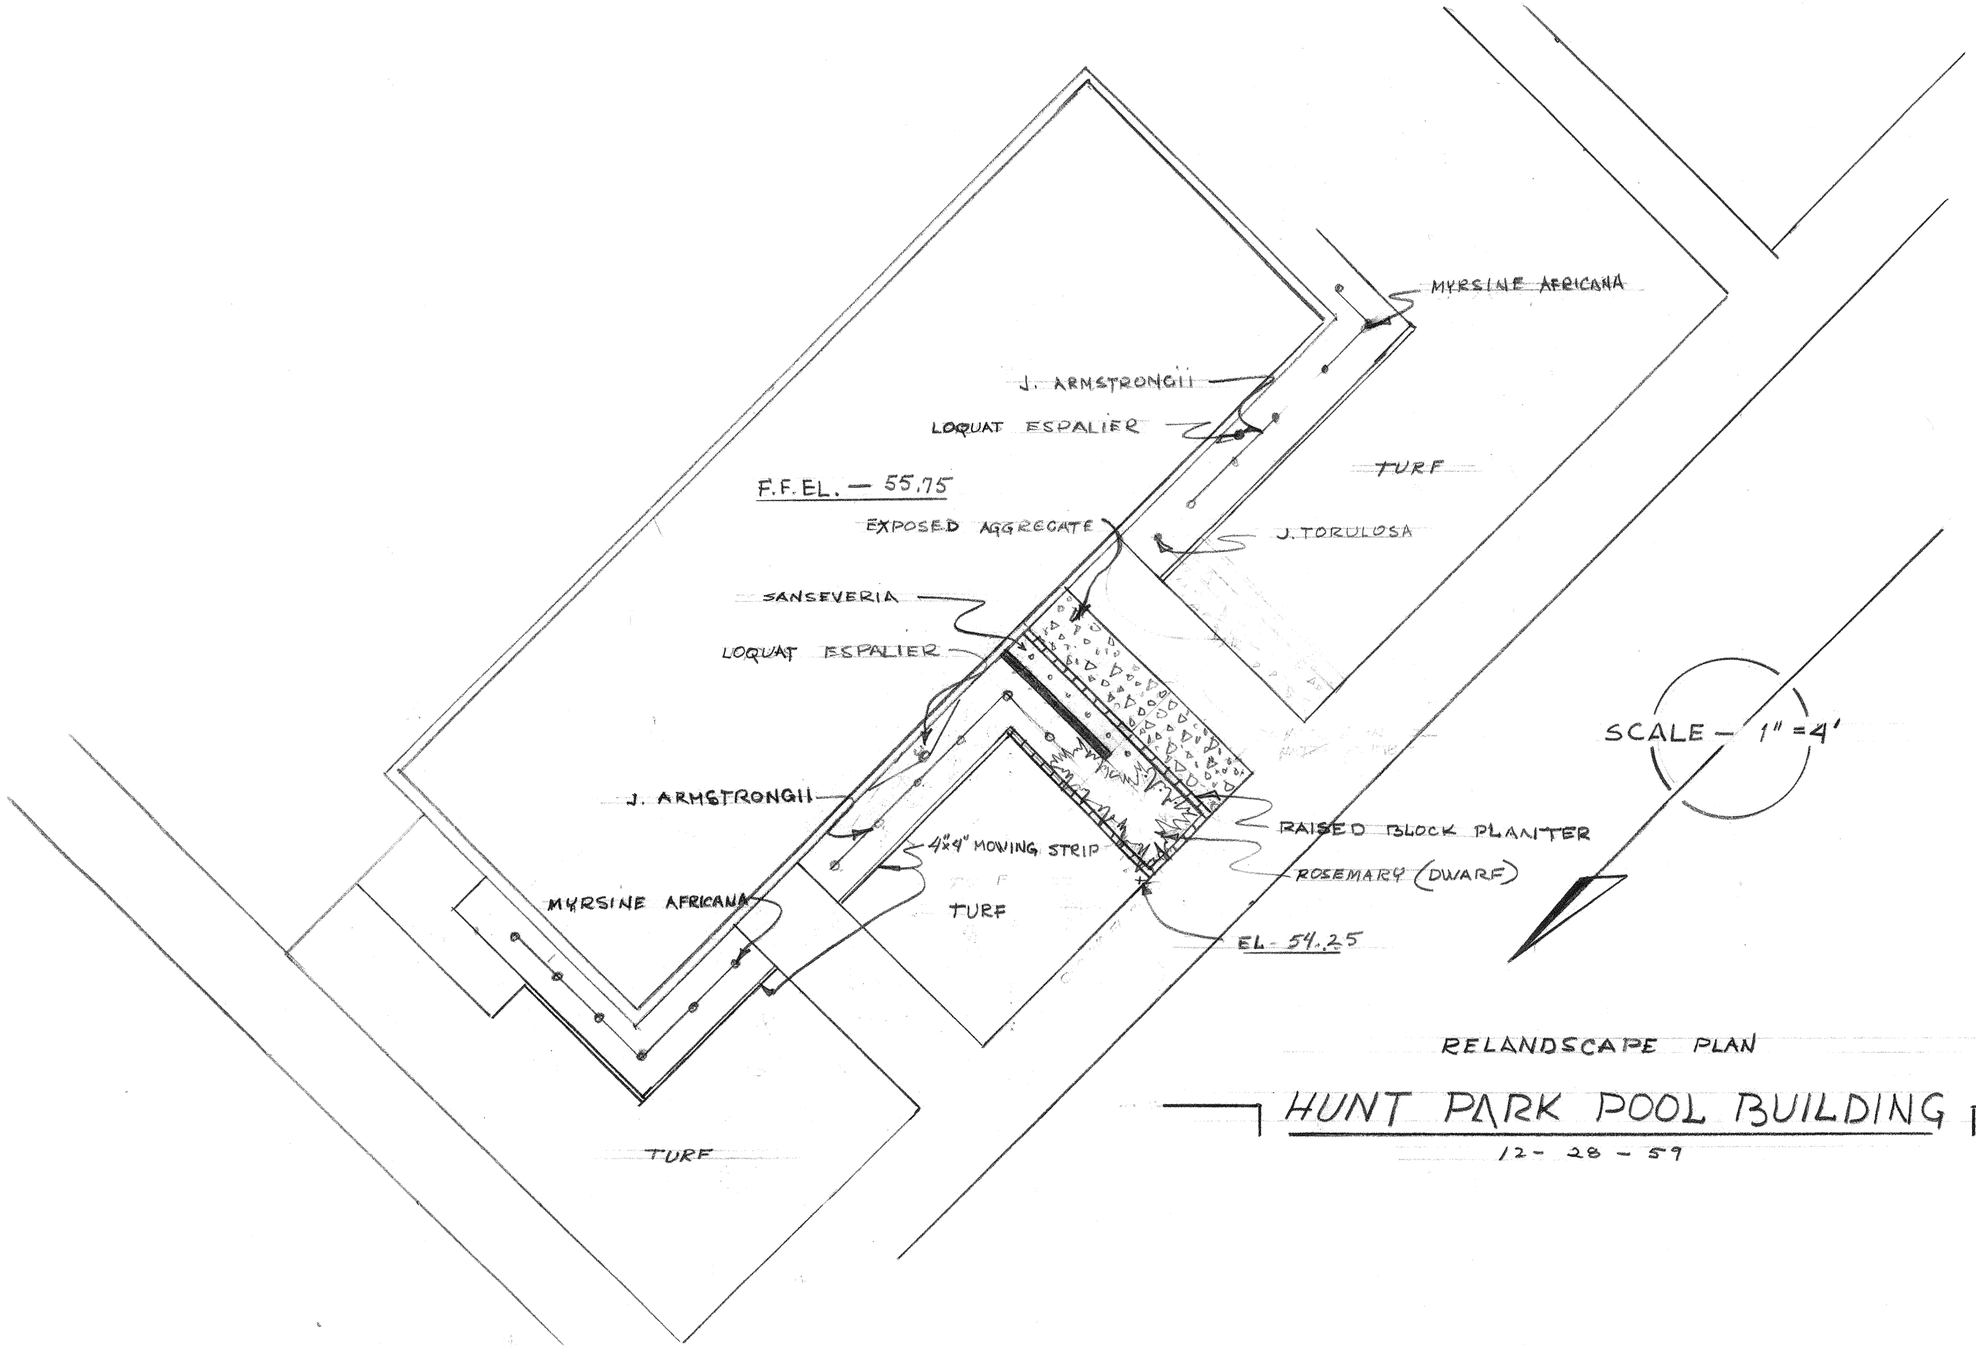

RELANDSCAPE PLAN

HUNT PARK POOL BUILDING

12 - 28 - 59

P-121-6