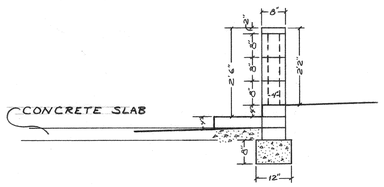

SECTION THROUGH STEPS SCALE $\frac{1}{2}$"=1'

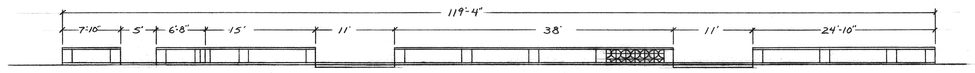

ELEVATION OF WALL SCALE 1"=10'

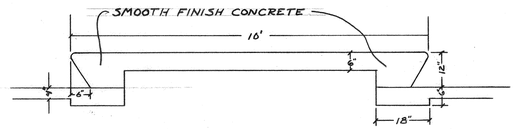

DETAIL OF SUNNING PLATFORM SCALE $\frac{1}{2}$"=1'

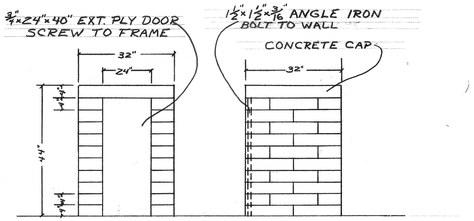

PILLAR COVER FOR CONTROLLER SCALE $\frac{1}{2}$"=1'

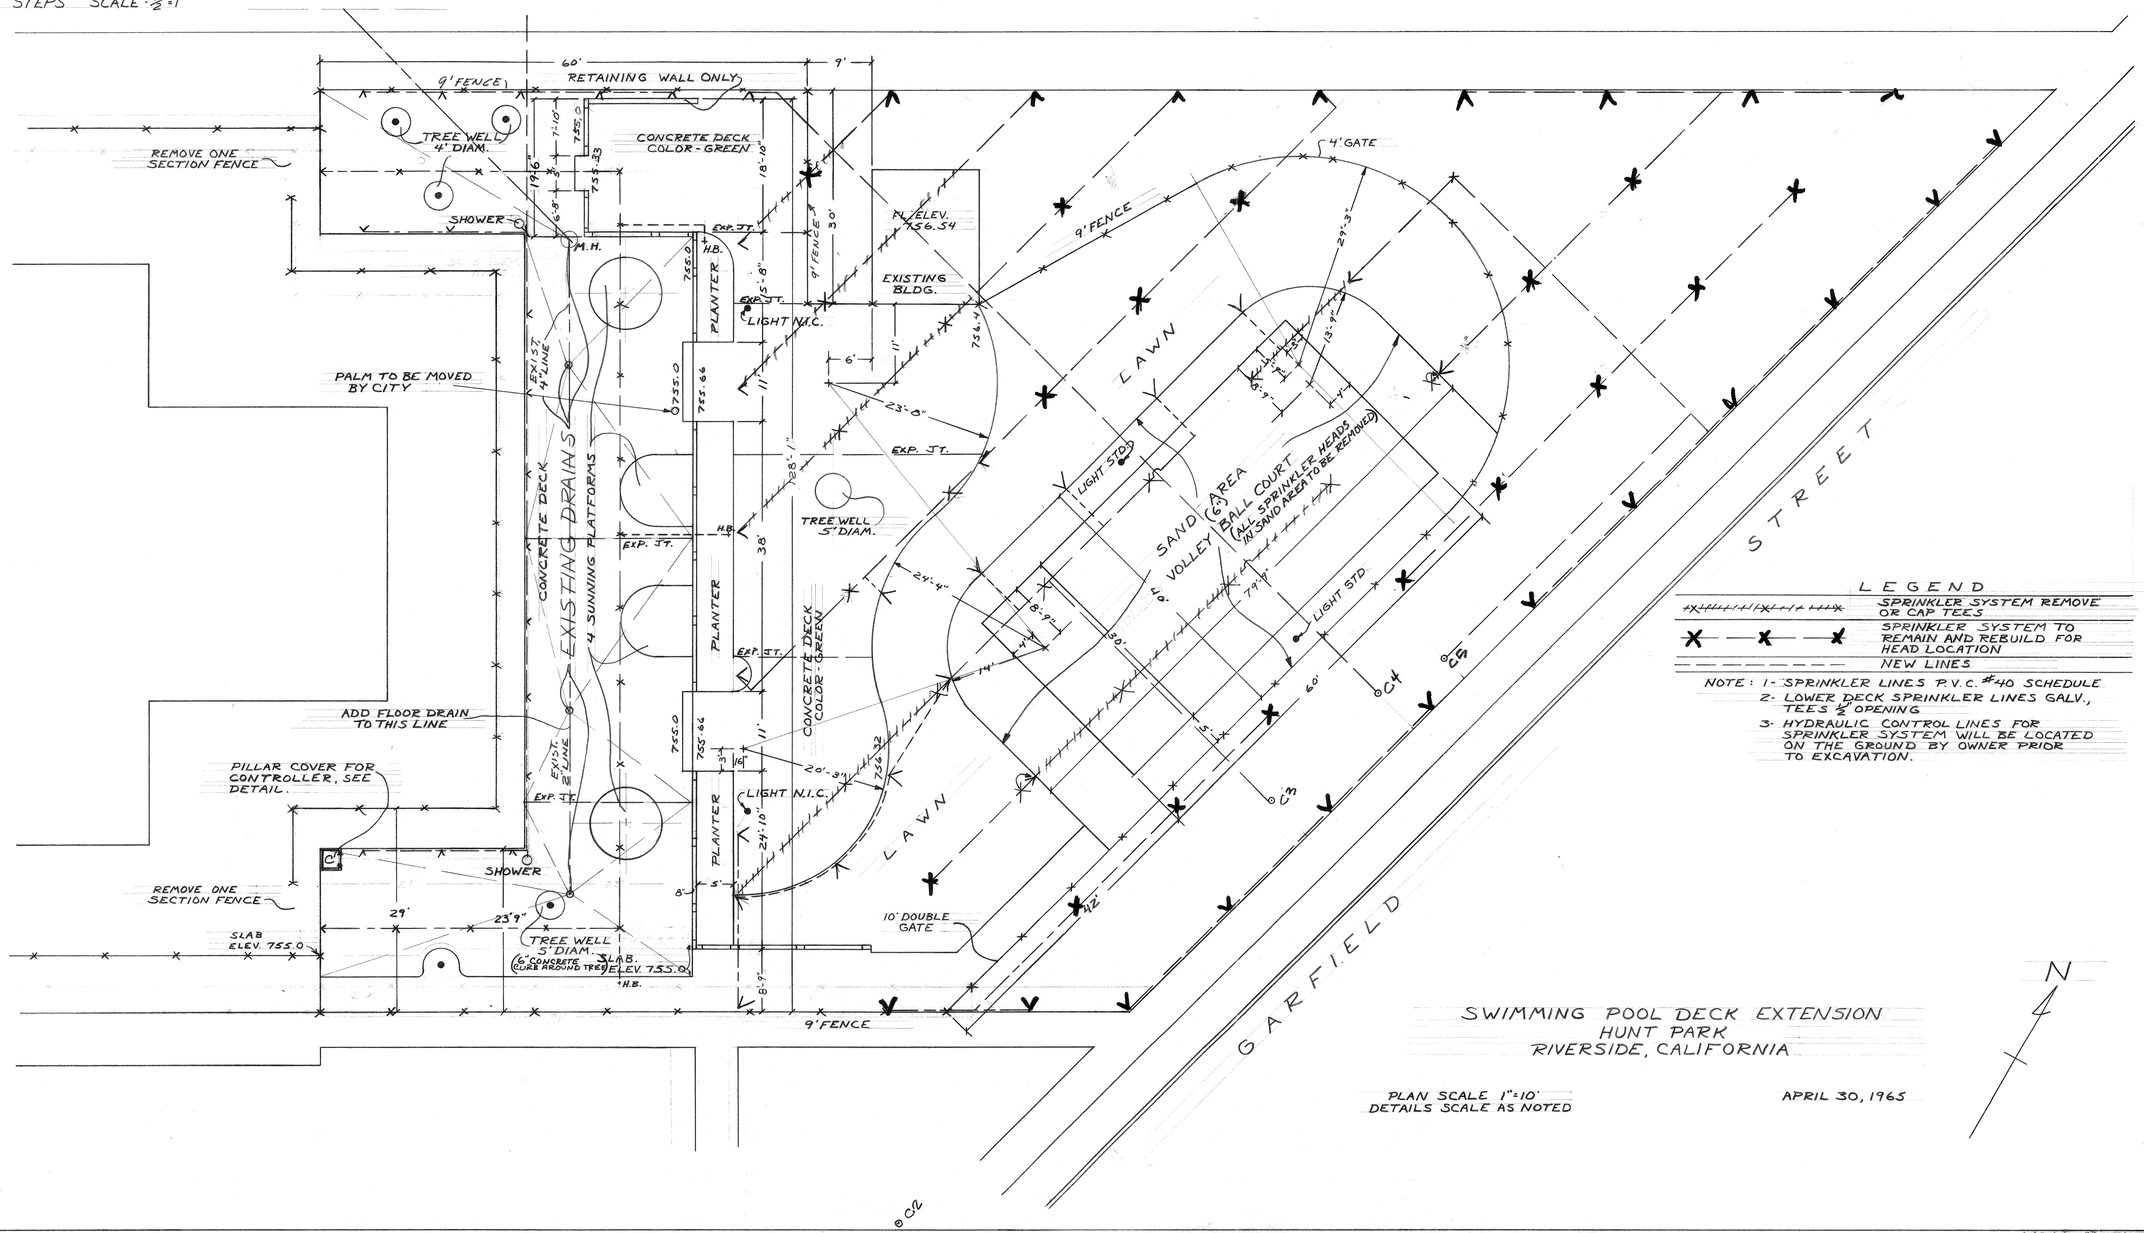

LEGEND

	SPRINKLER SYSTEM REMOVE OR CAP TEES
	SPRINKLER SYSTEM TO REMAIN AND REBUILD FOR HEAD LOCATION
	NEW LINES

NOTE: 1- SPRINKLER LINES P.V.C. #40 SCHEDULE
2- LOWER DECK SPRINKLER LINES GALV., TEES $\frac{1}{2}$" OPENING
3- HYDRAULIC CONTROL LINES FOR SPRINKLER SYSTEM WILL BE LOCATED ON THE GROUND BY OWNER PRIOR TO EXCAVATION.

SWIMMING POOL DECK EXTENSION
HUNT PARK
RIVERSIDE, CALIFORNIA

PLAN SCALE 1"=10'
DETAILS SCALE AS NOTED

APRIL 30, 1965

P-121-18