1. LA SIERRA PARK
9205 LA SIERRA AVENUE
RIVERSIDE, CA 92503

2. HUNT PARK
4015 JACKSON STREET
RIVERSIDE, CA 92503

3. JONES PARK
3995 JEFFERSON STREET
RIVERSIDE, CA 92509

4. SHAMEL PARK
3650 ARLINGTON AVENUE
RIVERSIDE, CA 92506

5. PARK & REC. DEPT.- PLANNING & DESIGN SECTION
2025 MARKET STREET
RIVERSIDE, CA 92501

6. CITY HALL - PARK & REC. DEPT. ADMIN.
3900 MAIN STREET
RIVERSIDE, CA 92522

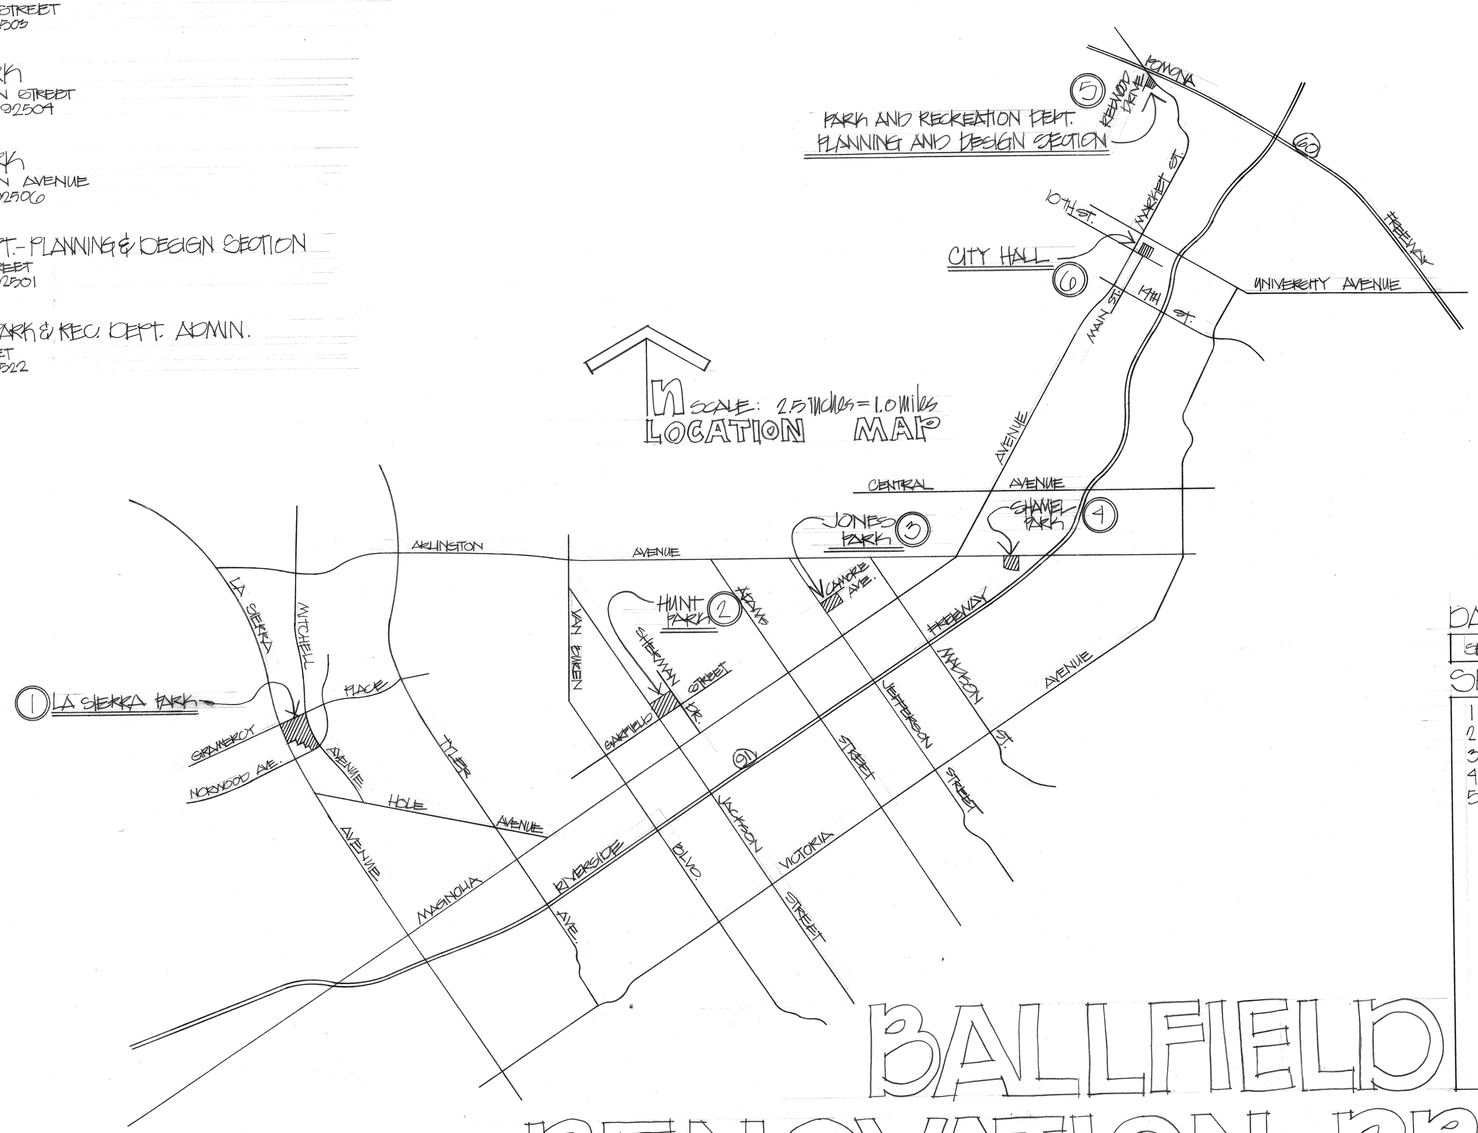

DATE
SEPTEMBER 25, 1979

SHEET INDEX

1 BALLFIELD LOCATION PLAN
2 DEMOLITION PLAN
3 RENOVATION PLAN
4 DETAILS
5 DETAILS

BALLFIELD RENOVATION PROJECT

REFURBISHMENT PROGRAM

1979-80 CAPITAL IMPROVEMENT PROGRAM

CITY OF RIVERSIDE
PARK AND RECREATION DEPARTMENT
3900 MAIN STREET · RIVERSIDE, CA 92522

P-127-6

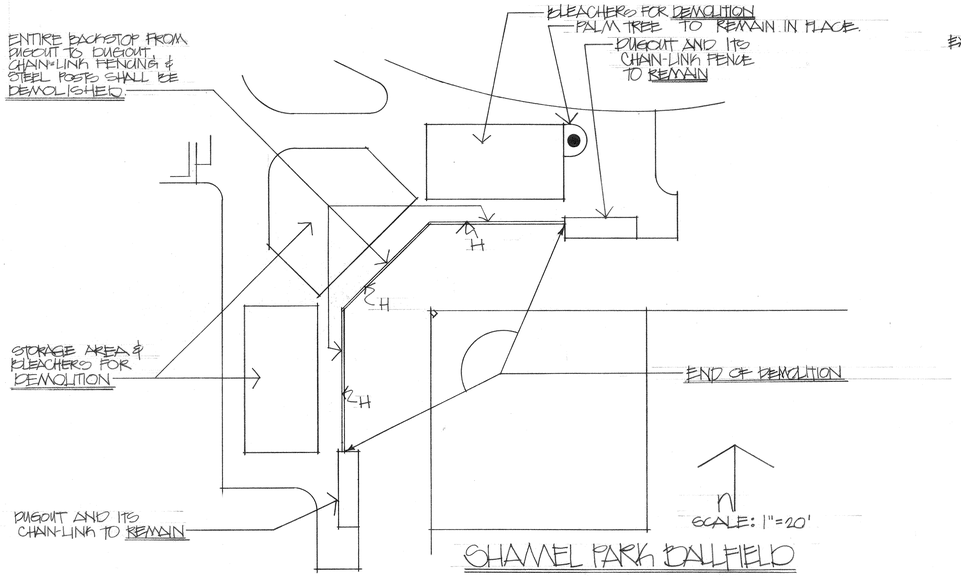

CHAMEL PARK BALLFIELD

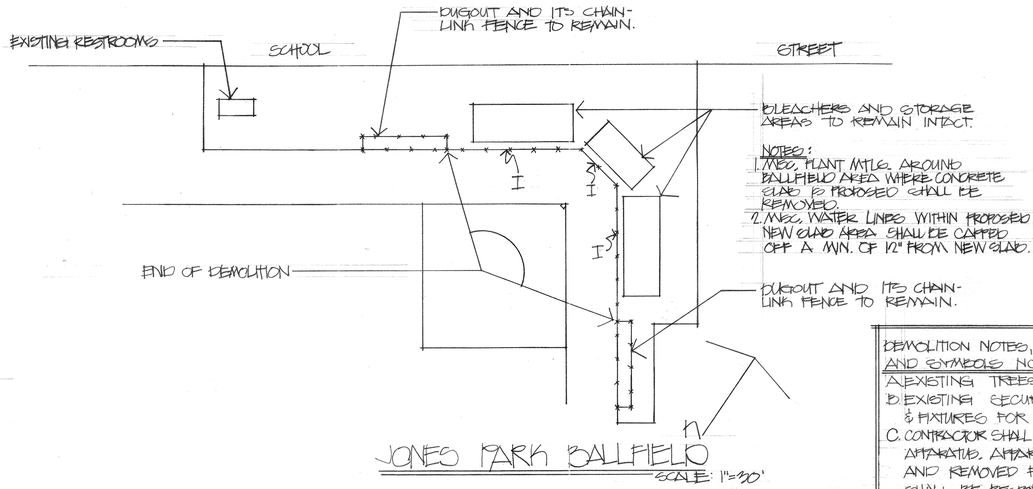

JONES PARK BALLFIELD

SCALE: 1"=30'

DEMOLITION NOTES, ABBREVIATIONS AND SYMBOLS NOTES.

A. EXISTING TREES FOR DEMOLITION.
B. EXISTING SECURITY LIGHT STANDARDS & FIXTURES FOR DEMOLITION.
C. CONTRACTOR SHALL SALVAGE ALL PLAY EQUIPMENT APPARATUS. APPARATUS SHALL BE PROTECTED AND REMOVED FROM PARK SITE & CONTRACTOR SHALL BE RESPONSIBLE FOR ITS DELIVERY TO THE MULBERRY CITY YARD AT 10TH & VINE STREETS FOR PROPER STORAGE AS APPROVED BY INSPECTOR.
D. D.G. FROM PLAY AREA & WALKWAY SHALL BE EXCAVATED TO A DEPTH OF 12" FROM EX. P.G. & STOCK-PILED AT THE UNDEVELOPED PORTION OF THE PARK (CORNER OF NORWOOD & MITCHELL AVES.) AS APPROVED BY INSPECTOR.
E. BLEACHERS FOR DEMOLITION.
F. BACKSTOP FOR DEMOLITION W/STEEL POSTS CUT OFF AT THEIR CONCRETE BASE.
G. BACKSTOP FOR DEMOLITION W/STEEL POSTS & THEIR FOOTINGS REMOVED.
P.G. FINISH GRADE.
D.G. DECOMPOSED GRANITE.
CHAIN-LINK FENCE.
--- LIMIT LINE OF D.G. EXCAVATION AS SHOWN.
℄ PROPERTY LINE.
℄ CENTER LINE.
MH. MAN HOLE.
EXISTING SECURITY LIGHT STANDARDS TO REMAIN.
EXISTING TREES TO REMAIN IN PLACE.

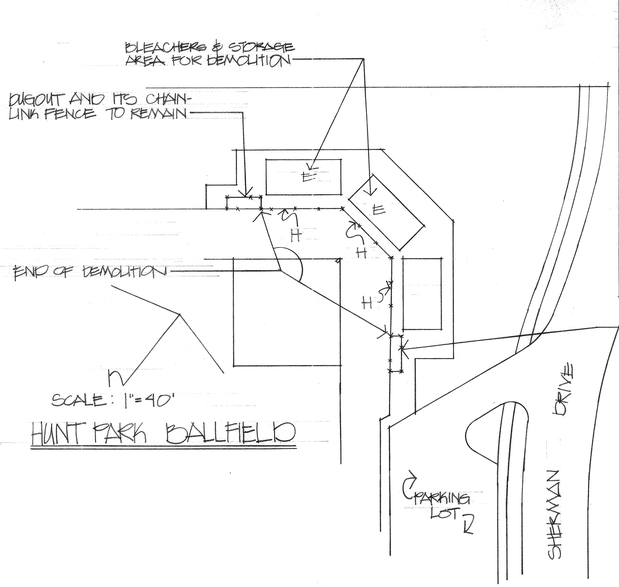

HUNT PARK BALLFIELD

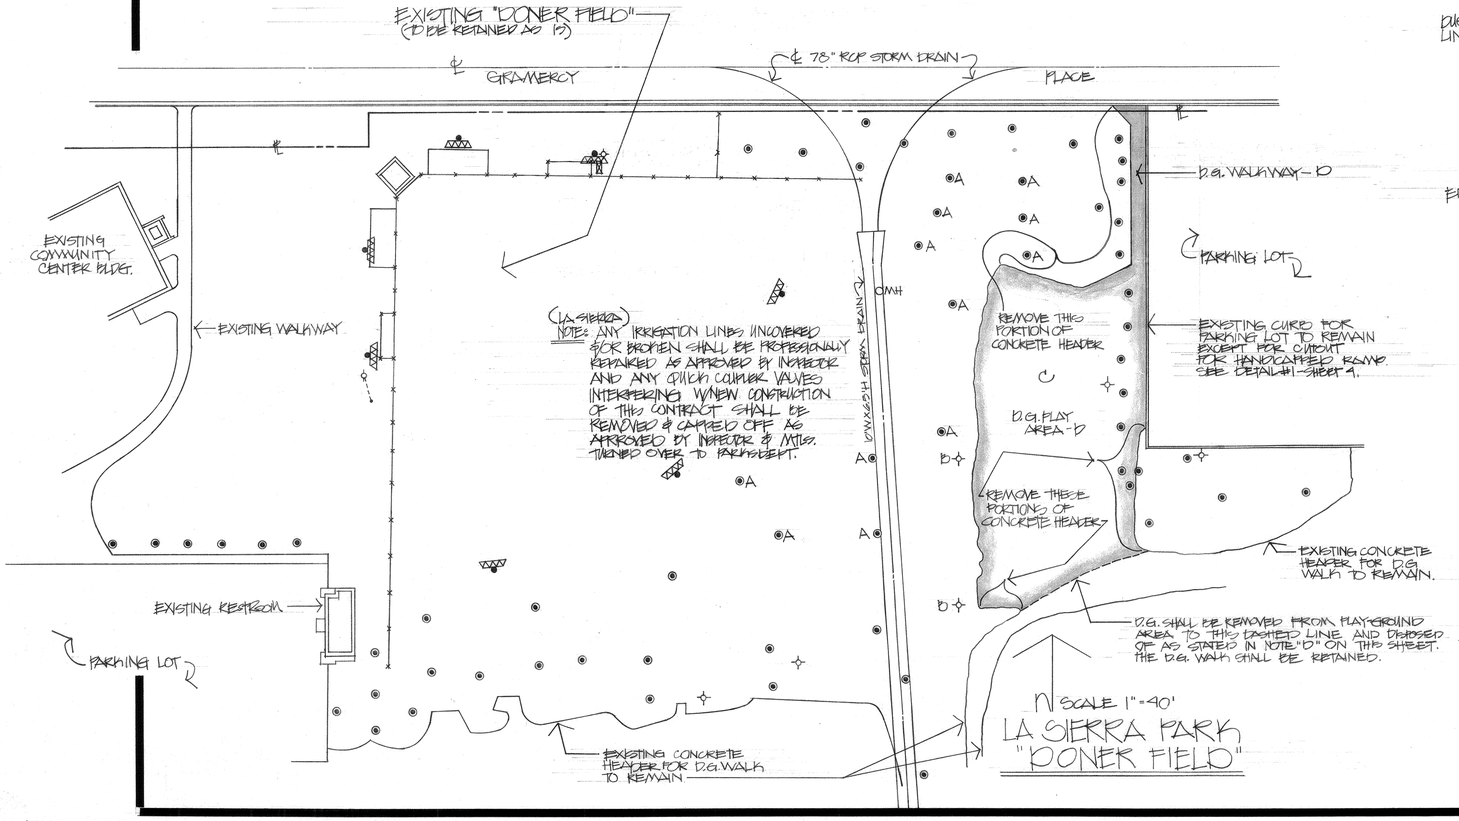

LA SIERRA PARK "DONER FIELD"

BALLFIELD RENOVATION PROJECT

DEMOLITION PLAN

CITY OF RIVERSIDE.
PARK AND RECREATION DEPARTMENT
REFURBISHMENT PROGRAM
1979-80 CAPITAL IMPROVEMENT PROGRAM

RIL SEPT. '79

P - 127 - 7

SHEET 2

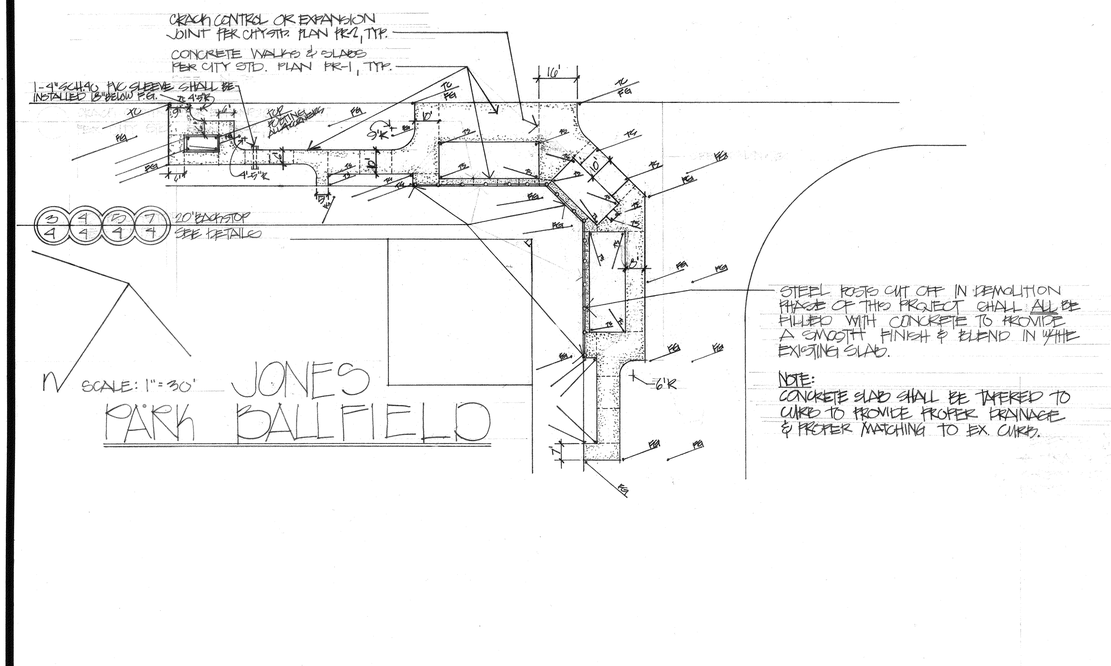

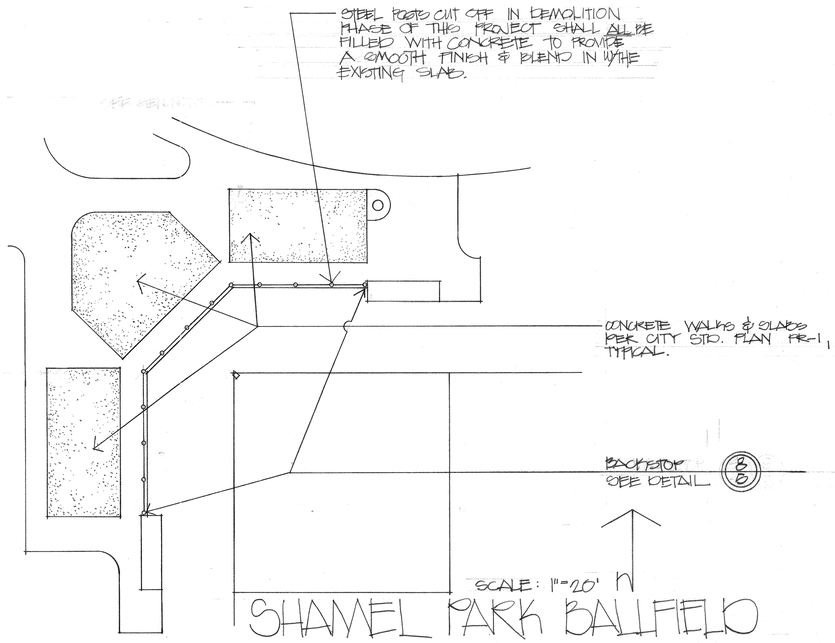

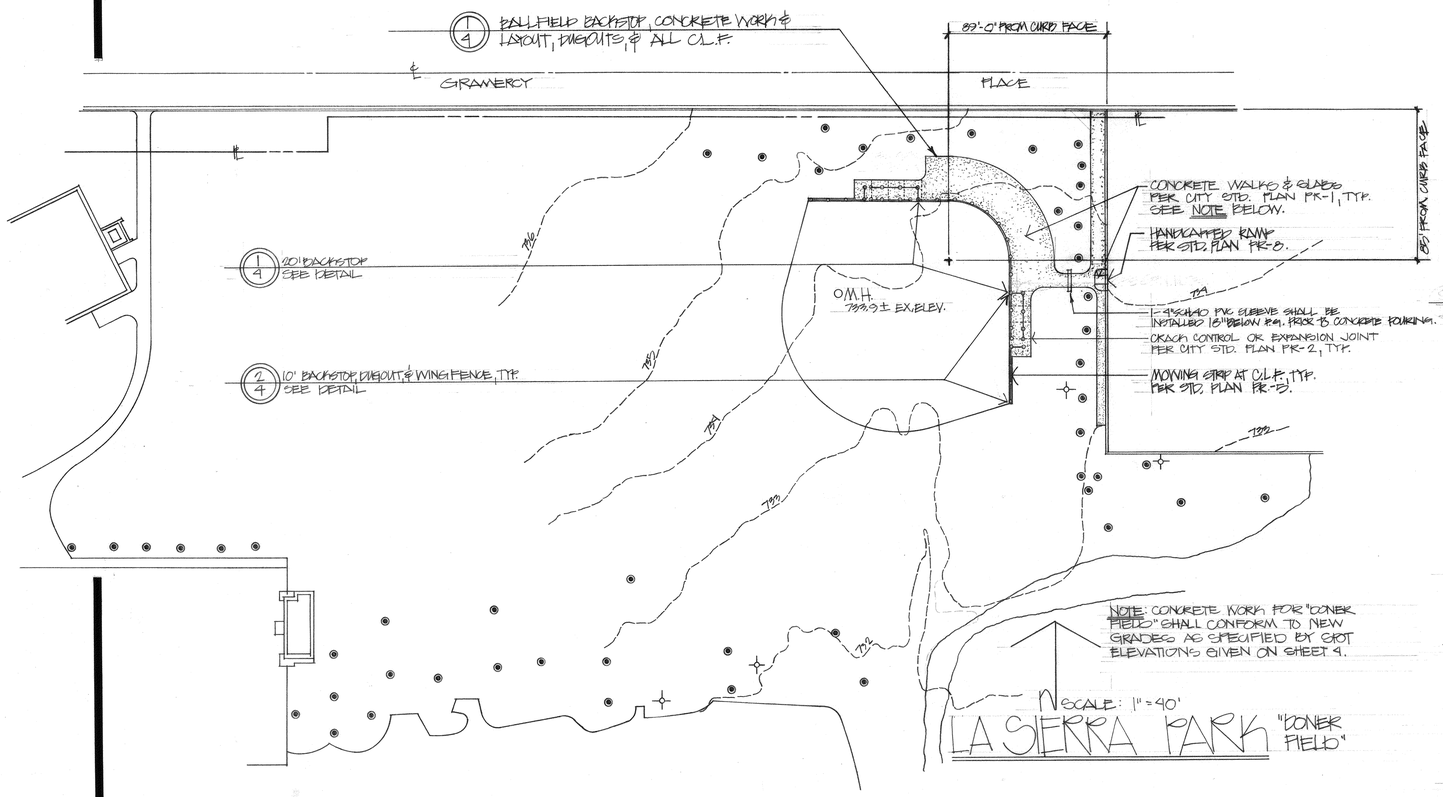

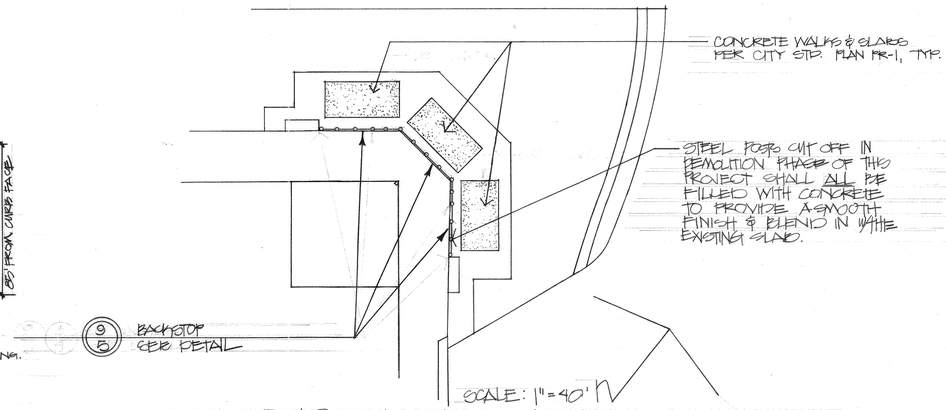

BALLFIELD RENOVATION PROJECT

RENOVATION PLAN

CITY OF RIVERSIDE
PARK AND RECREATION DEPARTMENT
REFURBISHMENT PROGRAM
1979-80 CAPITAL IMPROVEMENT PROGRAM

RIL SEPT, 79

P-127-8

SHEET 3

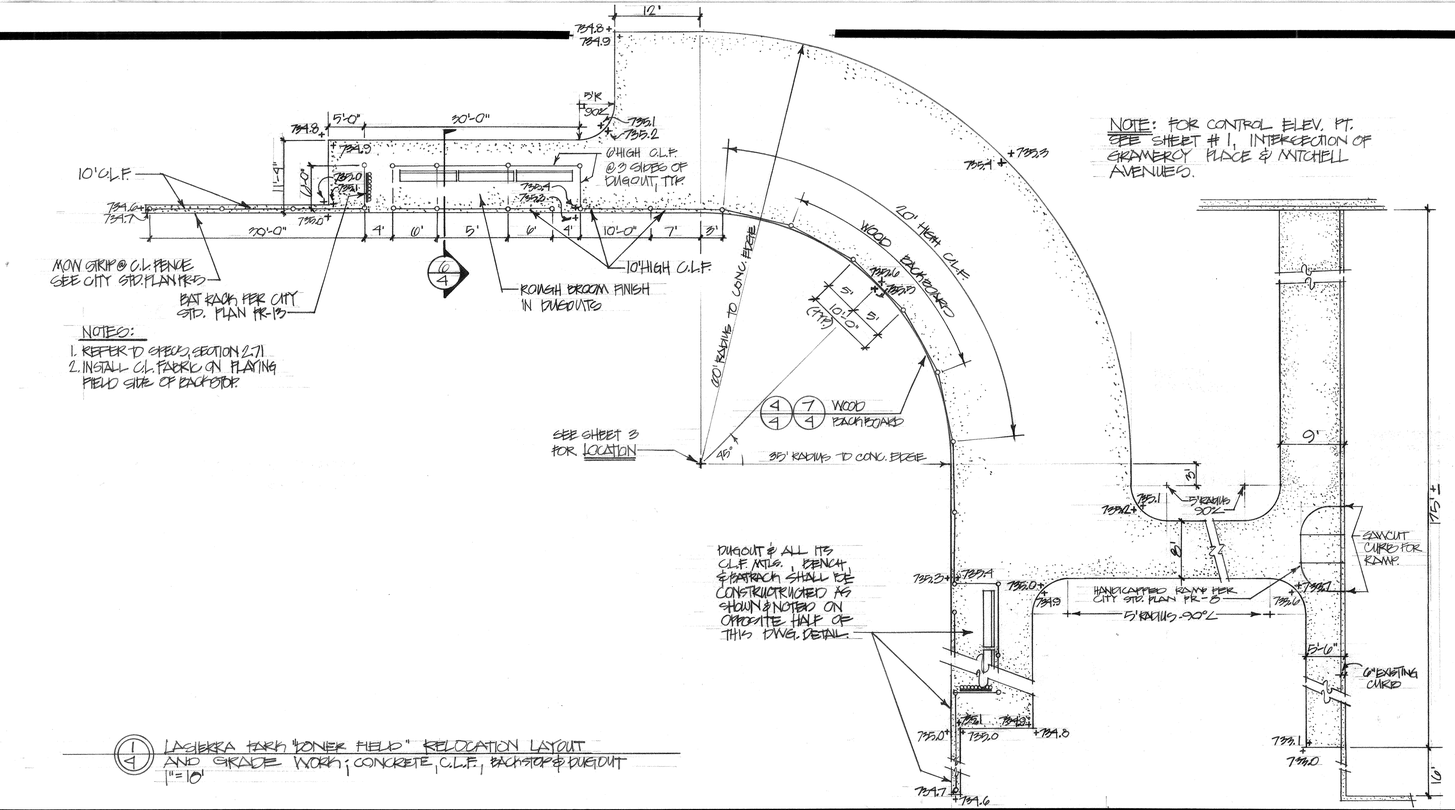

1/4 LASSERRA PARK "DONER FIELD" RELOCATION LAYOUT AND GRADE WORK; CONCRETE, C.L.F., BACKSTOP & DUGOUT
1"=10'

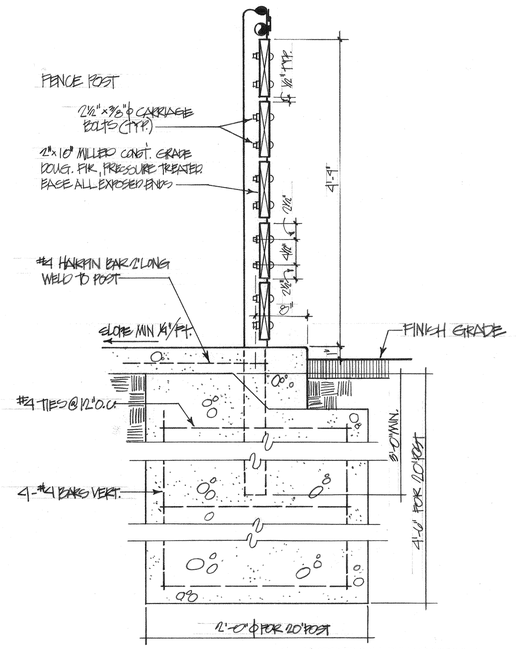

NOTE: STAIN ALL WOOD SURFACES OLYMPIC STAIN "COFFEE" MIN. 2 COATS.

5/4 SECTION - WOOD BACKBOARD & 20' POST FOOTING
NO SCALE

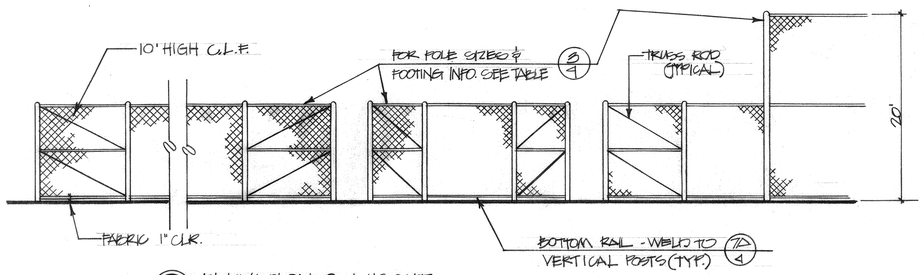

2/4 ELEVATION @ DUGOUT
⅛"=1'-0" "DONER FIELD"

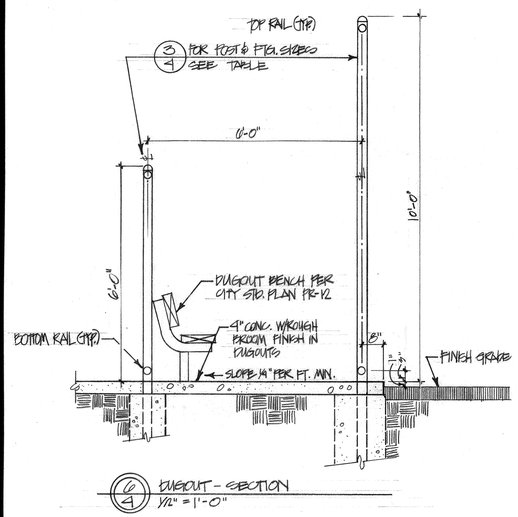

6/4 DUGOUT - SECTION
½" = 1'-0"

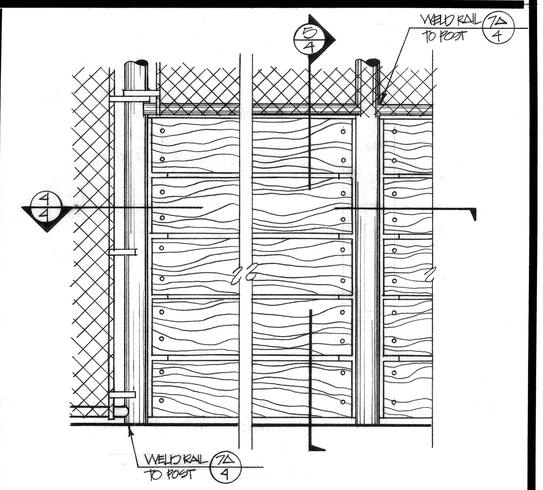

7/4 TYP. HORIZ. RAIL WELD
NO SCALE

7/4 ELEVATION - WOOD BACKBOARD
1"=1'-0"

TABLE - C.L.F. POST SIZES				
POSTS	DIA.	LBS/FT.	FOOTING DEPTH	FOOTING DIAM.
6' LINE	1⅞"	3.65	2'-6"	1'-0"
6' END	3"	5.79	3'-0"	1'-6"
6' CORNER	3"	5.79	3'-0"	1'-6"
10' LINE	3"	5.79	3'-0"	1'-6"
10' END	3½"	7.58	3'-0"	1'-6"
10' CORNER	3½"	7.58	3'-0"	1'-6"
TOP, BOTTOM RAIL, HORIZ. BRACE	1⅝"	2.27	—	—
20' BACKSTOP	3½"	7.58	4'-6"	2'-0"
~~50' BACKSTOP~~	~~4"~~		~~10'-0"~~	~~2'-0"~~

C.L.F. MATERIALS (UNLESS OTHERWISE NOTED)

CHAIN LINK FABRIC - 2" MESH, 9 GA.

TRUSS RODS - ⅜" ϕ GALV. ROD

STRETCHER BAR - ¼" x ¾"

NOTES:

1.) ALL CHAIN LINK FABRIC TO BE KNUCKLED SELVAGE, TOP & BOTTOM.

2.) ALL C.L.F. SHALL HAVE BOTTOM RAIL.

3.) POST DIAM. GIVEN AT LEFT REFER TO STD. NOMINAL PIPE SIZES.

5/4 CHAIN LINK FENCE TABLE FOR BALLFIELDS

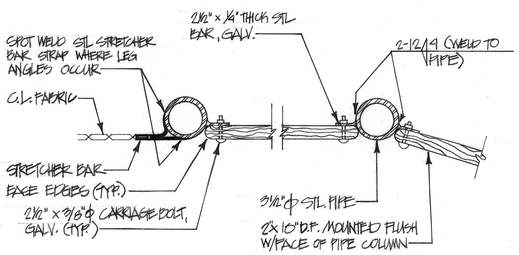

9/4 WOOD BACKBOARD DETAIL
½" = 1'-0"

BALLFIELD RENOVATION PROJECT

CITY OF RIVERSIDE
PARK AND RECREATION DEPARTMENT
REFURBISHMENT PROGRAM
1979-80 CAPITAL IMPROVEMENT PROGRAM

RIL SEPT, '79

P-127-9

SHEET 4

DETAILS SHEET

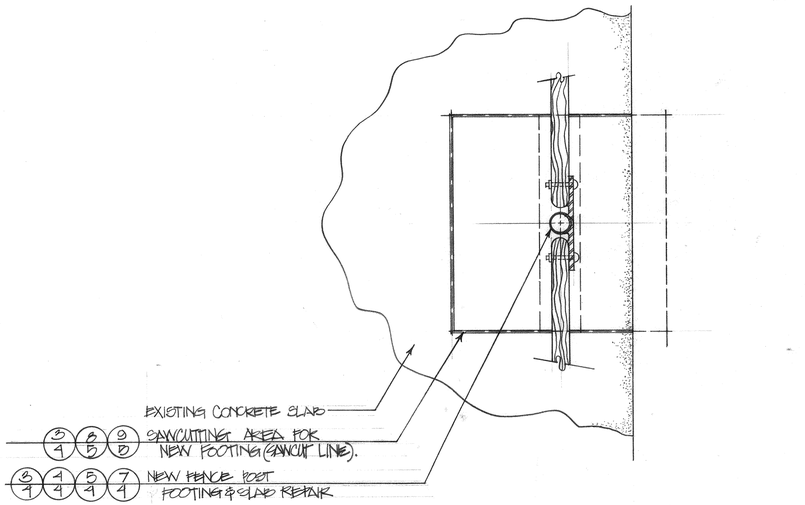

10/5 TYP. BACKSTOP CONCRETE SAWCUTTING & NEW C.L.F. FENCE POST INSTALLATION 1½"=1'-0"

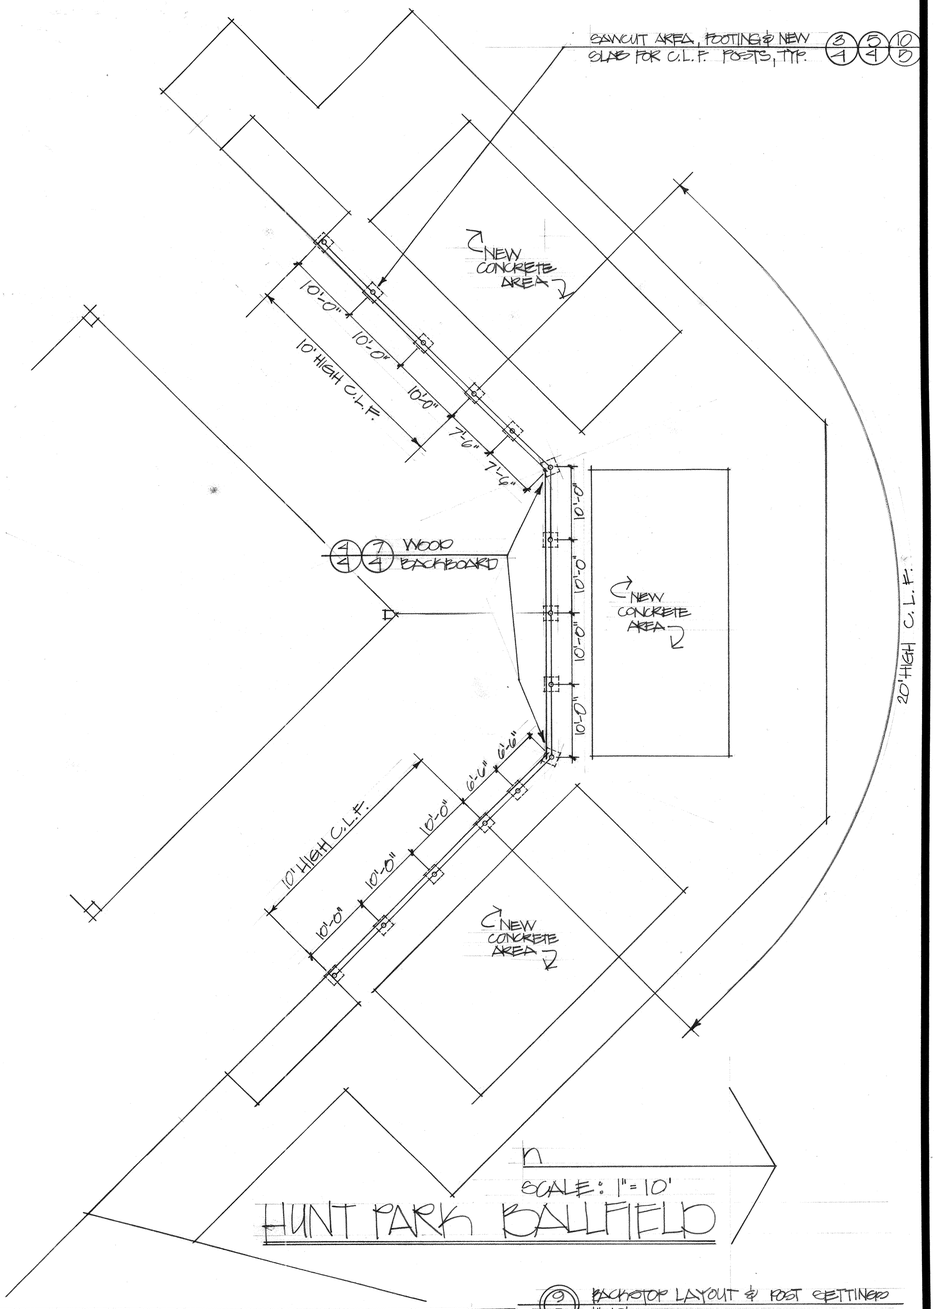

9/5 BACKSTOP LAYOUT & POST SETTINGS 1"=10'

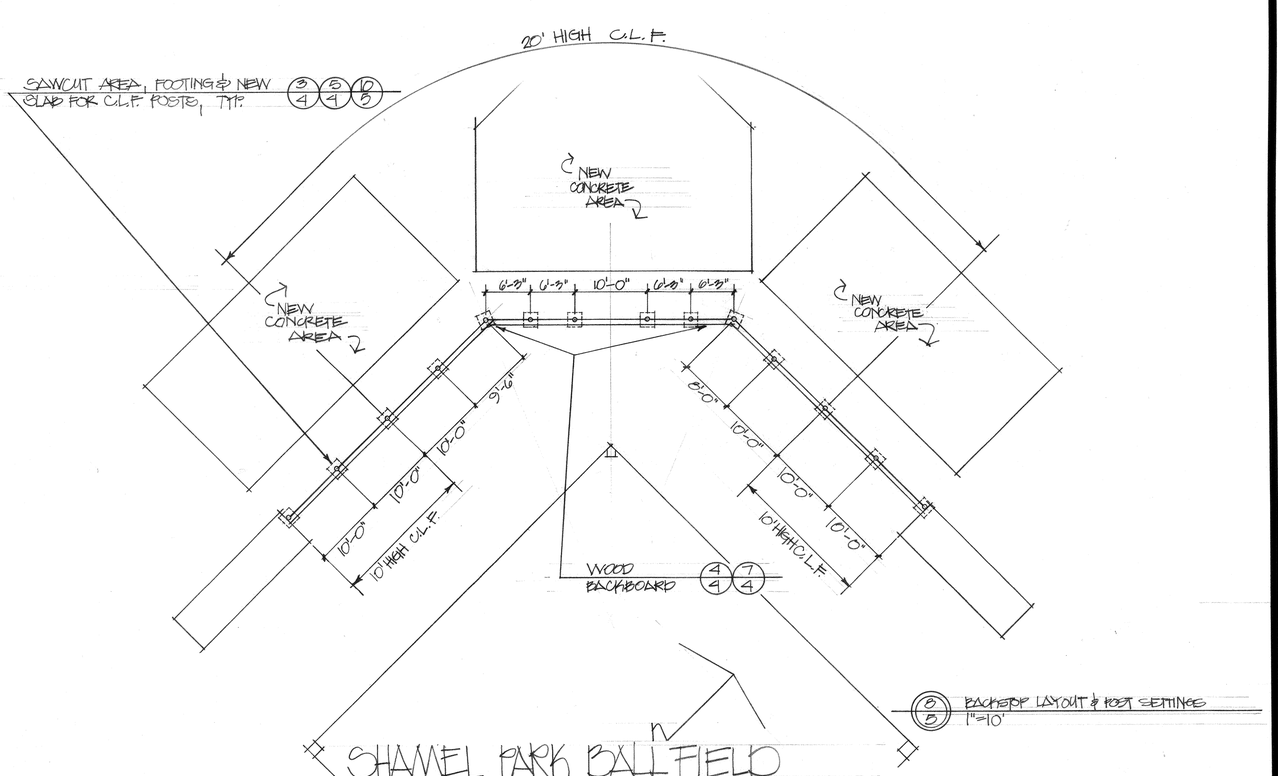

9/5 BACKSTOP LAYOUT & POST SETTINGS 1"=10'

BALLFIELD RENOVATION PROJECT

CITY OF RIVERSIDE
PARK AND RECREATION DEPARTMENT
REFURBISHMENT PROGRAM
1979-80 CAPITAL IMPROVEMENT PROGRAM

RIL SEPT., '79

P-127-10

SHEET 5 DETAILS SHEET