ABBREVIATIONS & SYMBOLS

AC.	ASPHALTIC CONCRETE
BC.	BACK OF CURB
BLDG.	BUILDING
CONC.	CONCRETE
CONST.	CONSTRUCTION
DWG NO.	DRAWING NUMBER
EA.	EACH
EQ.	EQUAL
EX.	EXISTING
F.F.	FINISH FLOOR
F.L.	FLOW LINE
F.S.	FINISH SURFACE
H.C.	HANDICAPPED
HORT.	HORIZONTAL
I.D.	IDENTIFICATION
INV.	INVERT
IRRIG.	IRRIGATION
LIP	OUTSIDE EDGE OF GUTTER
MAINT.	MAINTENANCE
MIN.	MINIMUM
PVC	POLYVINYL CHLORIDE
R.	RADIUS
SPECS.	SPECIFICATIONS
STD.	STANDARD
STS.	STREETS
TC.	TOP OF CURB
TG	TOP OF GRATE
TYP.	TYPICAL
VERT.	VERTICAL
W.	WITH
◆	TEMPORARY BENCH MARK (ASSUMED ELEVATION - 100.00')

1. BORDWELL PARK
   2008 PENNSYLVANIA AVENUE
2. BRYANT PARK
   7950 PHILBIN
3. HUNT PARK
   4015 JACKSON STREET
4. PATTERSON PARK
   1845 LINDEN STREET

PARK & REC. PLANNING & DESIGN
2225 MARKET STREET

CITY HALL - PARK & REC. DEPT. ADMIN.
3900 MAIN STREET
RIVERSIDE, CA 92522

MULBERRY YARD - CITY FACILITIES MAINT. YARD
10TH & VINE STREETS

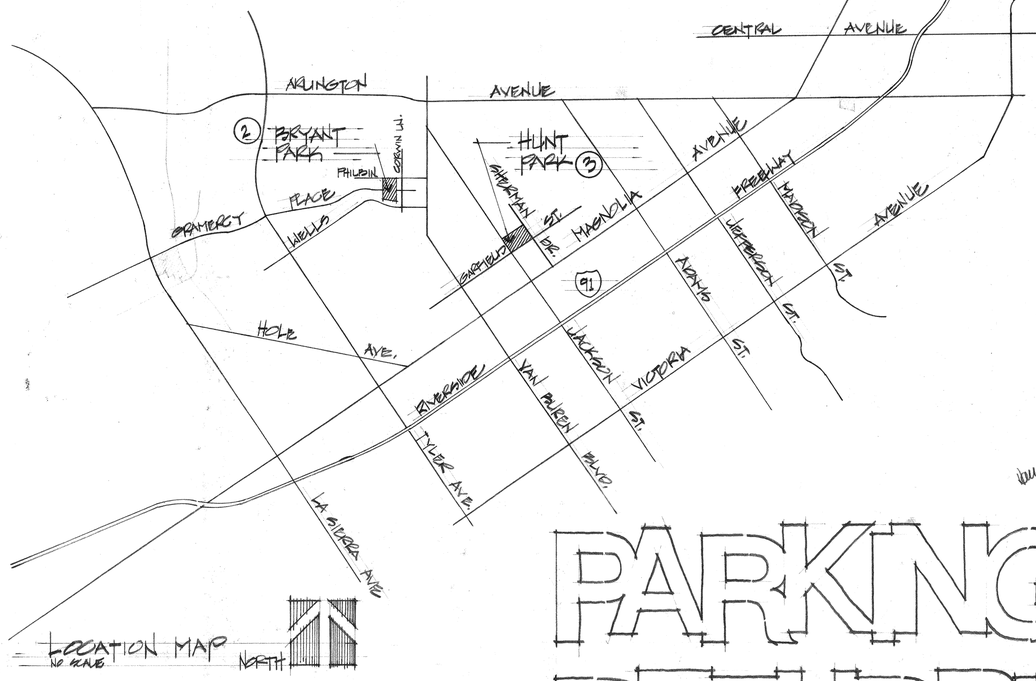

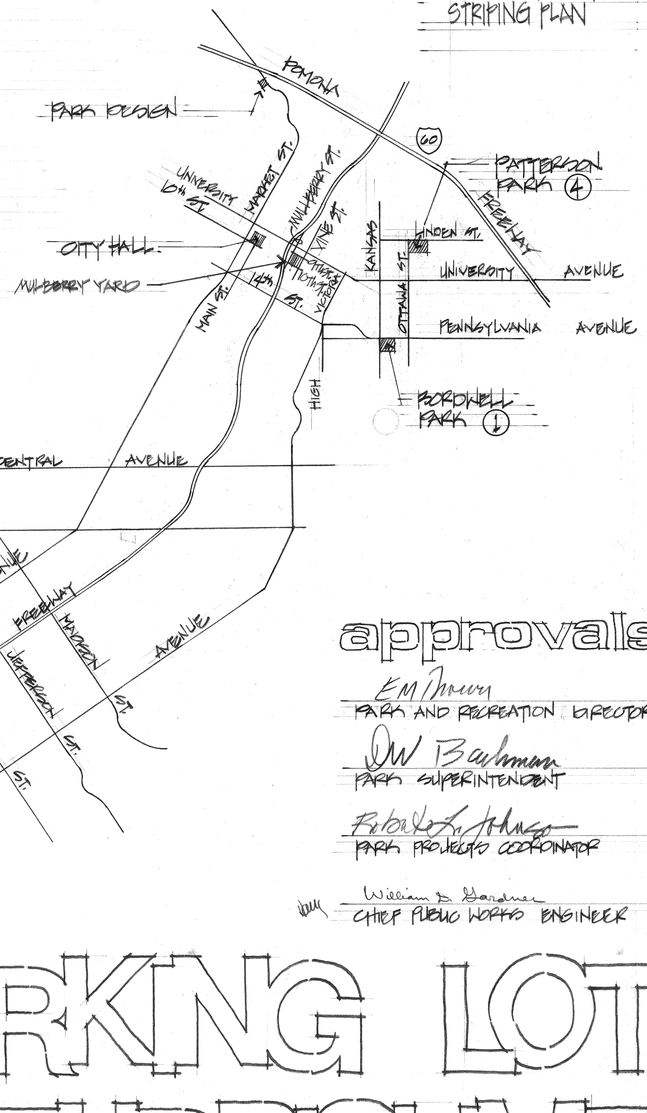

index

SHEET TITLE		SHEET NO.
TITLE SHEET		1
CONSTRUCTION PLAN	BORDWELL & PATTERSON	2
CONSTRUCTION PLAN	BRYANT & HUNT	3
STRIPING PLAN		4

approvals

EM Travers — 7/1/80
PARK AND RECREATION DIRECTOR — DATE

DW Bachman — 6/30/80
PARK SUPERINTENDENT — DATE

Robert L. Johnson — 6/26/80
PARK PROJECTS COORDINATOR — DATE

William D. Gardner — 6/30/80
CHIEF PUBLIC WORKS ENGINEER — DATE

PARKING LOT REFURBISHMENT

1979-80 CAPITAL IMPROVEMENT PROGRAM

DRAWING NUMBER BOR

REVISIONS: | DATE | BY

PROJECT: PARKING LOT REFURBISHMENT
@ BORDWELL, BRYANT, HUNT & PATTERSON
1979-80 CAPITAL IMPROVEMENT PROGRAM

city of riverside park and recreation department

SCALE: AS SHOWN
DATE: JUNE/1980
DESIGN: PBS
DRAWN: PBS
CHECKED:
JOB NO.: 01-332-492
SHEET: 1 OF 4

FILE NO. P1009

DRAWING NUMBER BOR

DRAWING NUMBER 80-41

DRAWING NUMBER BOR

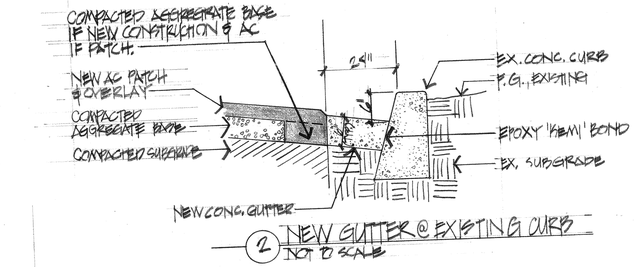

2 NEW GUTTER @ EXISTING CURB
NOT TO SCALE

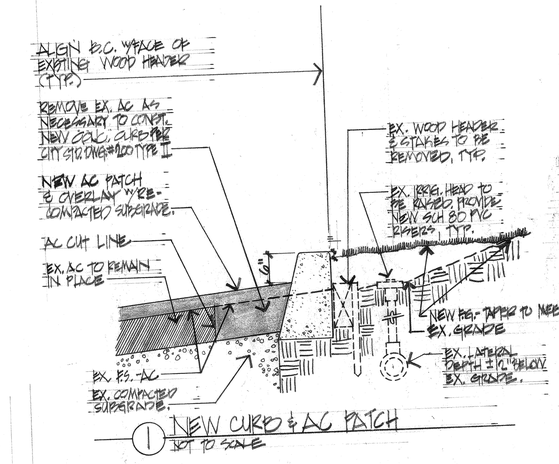

1 NEW CURB & AC PATCH
NOT TO SCALE

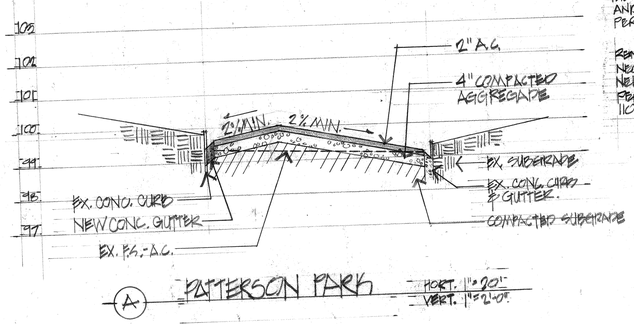

A PATTERSON PARK
HORT. 1"=20'
VERT. 1"=2'-0"

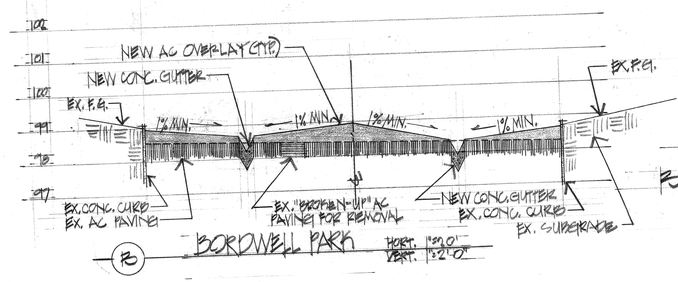

B BORDWELL PARK
HORT. 1"=20'
VERT. 1"=2'-0"

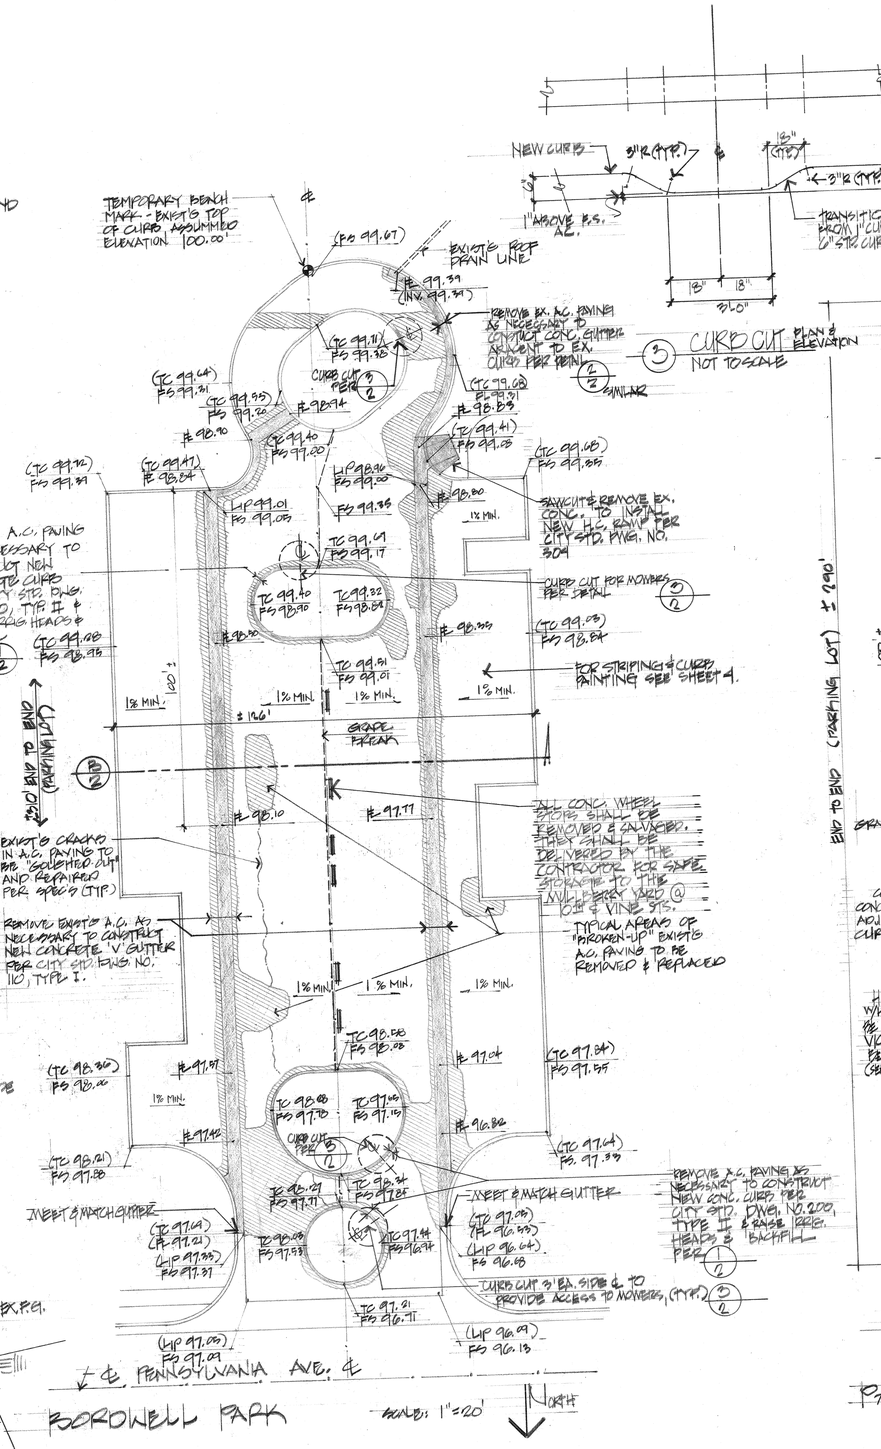
TEMPORARY BENCH MARK - EXISTING TOP OF CURB, ASSUMED ELEVATION 100.00'
EXISTING DRAIN LINE
REMOVE A.C. PAVING AS NECESSARY TO CONSTRUCT NEW CONCRETE CURB PER CITY STD. DWG. NO. 200, TYPE II & RAISE IRRIG. HEADS & BACKFILL PER
REMOVE A.C. PAVING AS NECESSARY TO CONSTRUCT NEW CONC. GUTTER ADJACENT TO EX. CURB PER DETAIL
CURB CUT PER
SAWCUT & REMOVE EX. CONC. TO INSTALL NEW H.C. RAMP PER CITY STD. DWG. NO. 304
CURB CUT FOR MOWERS PER DETAIL
FOR STRIPING & CURB PAINTING SEE SHEET 4.
EXIST'G CRACKS IN A.C. PAVING TO BE "SAWCUTTED CUT" AND REPAIRED PER SPECS (TYP.)
REMOVE EXIST'G A.C. AS NECESSARY TO CONSTRUCT NEW CONCRETE 'V' GUTTER PER CITY STD. DWG. NO. 110, TYPE I.
ALL CONC. WHEEL STOPS SHALL BE REMOVED & SALVAGED. THEY SHALL BE DELIVERED BY THE CONTRACTOR FOR SAFE STORAGE TO THE CITY YARD @ 3rd & VINE STS.
TYPICAL AREAS OF "BROKEN-UP" EXIST'G A.C. PAVING TO BE REMOVED & REPLACED
INVERT & MATCH GUTTER
REMOVE A.C. PAVING AS NECESSARY TO CONSTRUCT NEW CONC. CURB PER CITY STD. DWG. NO. 200, TYPE II & RAISE IRRIG. HEADS & BACKFILL PER
CURB CUT 3' EA. SIDE & TO PROVIDE ACCESS TO MOWERS, (TYP.)
EX. CURB & GUTTER
EX. SIDEWALK
EX. CURB & GUTTER
EX. SIDEWALK
EX. CURB & GUTTER
EX. SIDEWALK

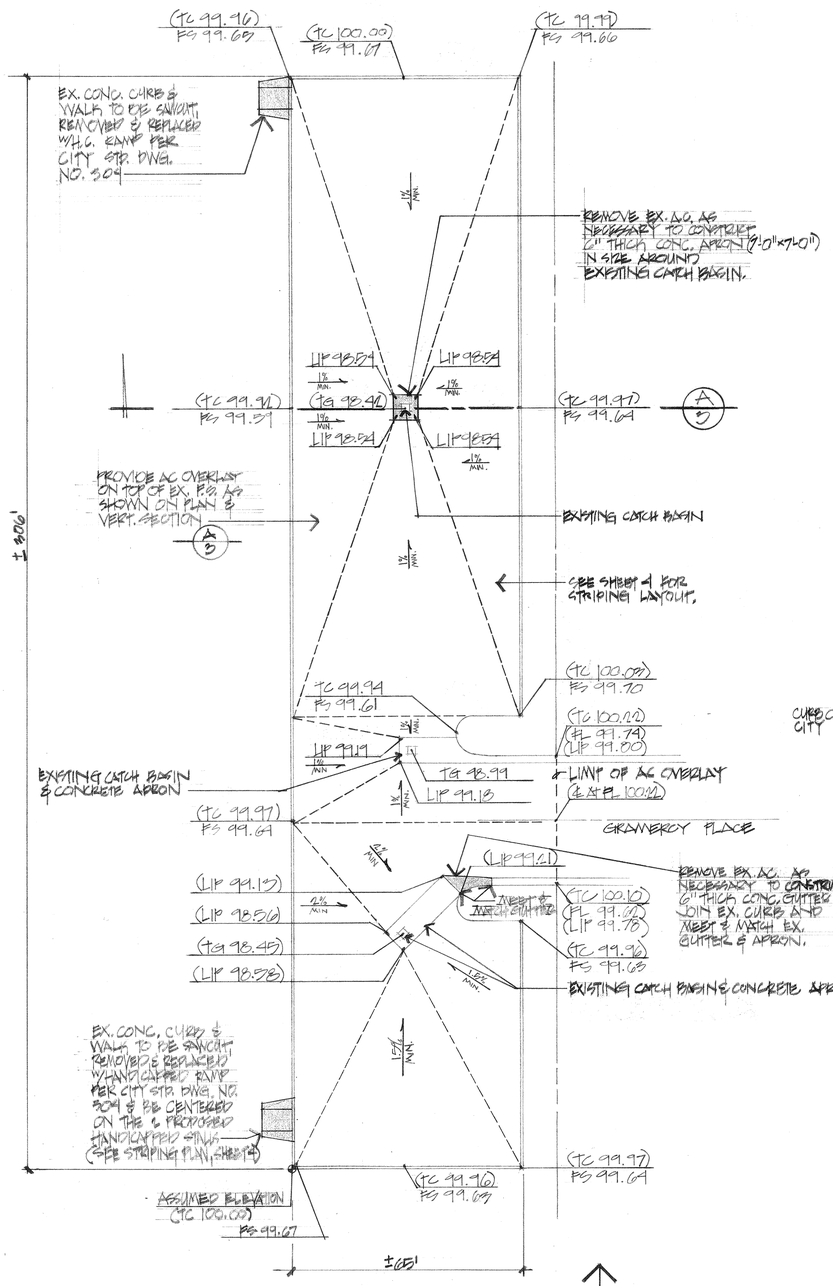

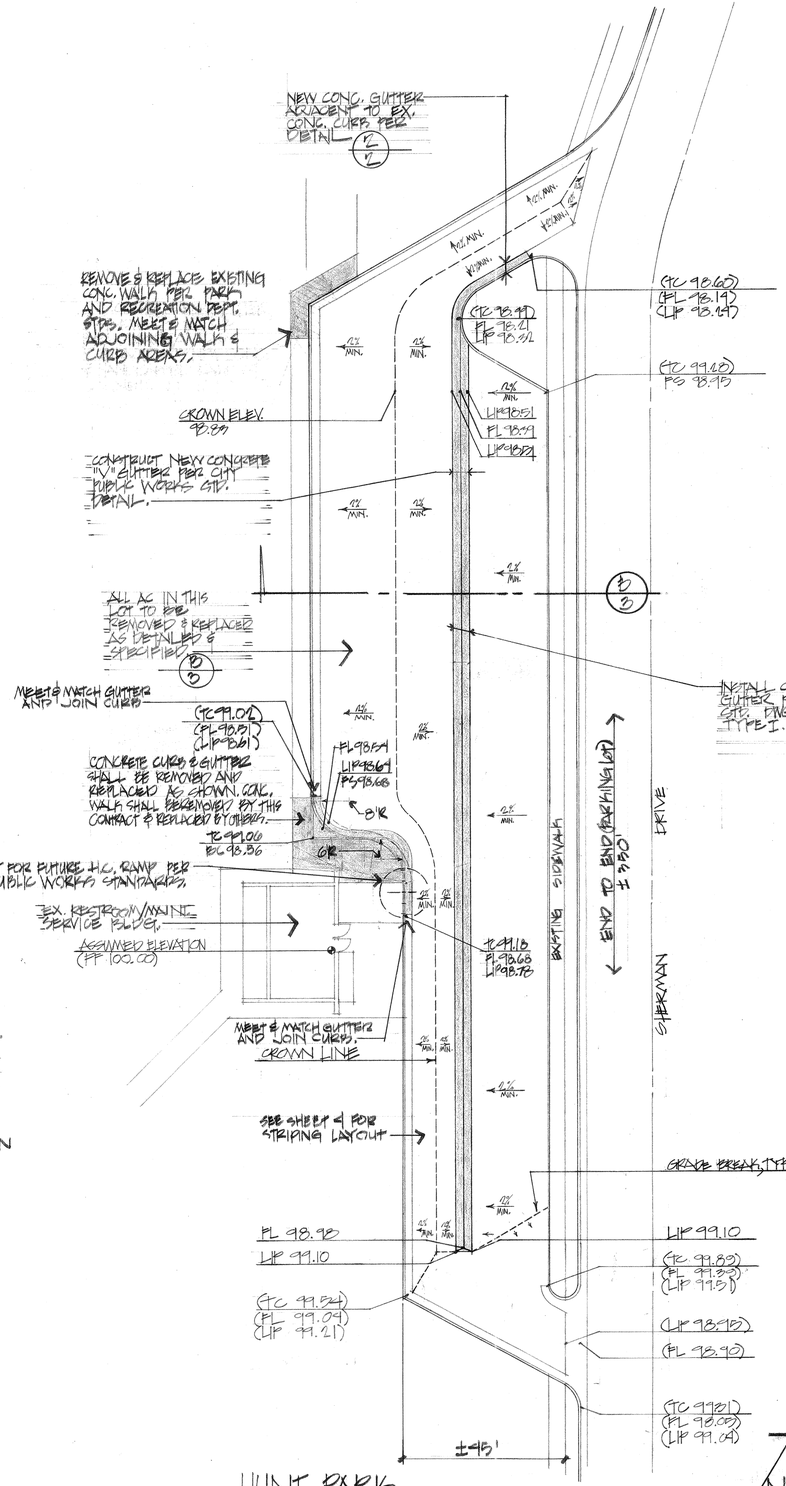

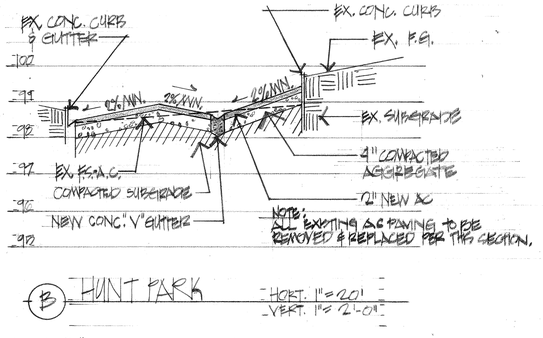

B HUNT PARK HORZ. 1"=20'
VERT. 1"=2'-0"

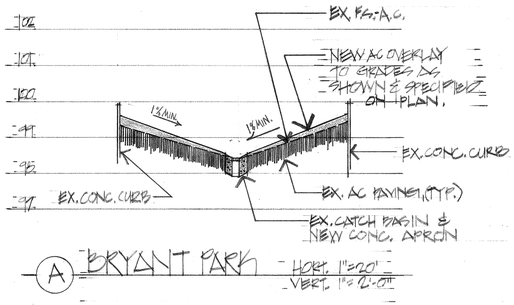

A BRYANT PARK HORZ. 1"=20'
VERT. 1"=2'-0"

REVISIONS: | NOTE | BY

PROJECT:
- PARKING LOT
- RESURFACEMENT

CONSTRUCTION PLANS FOR HUNT & BRYANT

city of riverside
park and recreation
department

3900 MAIN STREET
RIVERSIDE, CA. 92522

DATE: JUNE/1980
DESIGN: KIL
DRAWN: KIL
CHECKED:
JOB NO: 01-092-492
SHEET: 3 OF 4

FILE NO. P10093

GENERAL NOTE: ALL CROSS-HATCH STRIPING SHALL BE PAINTED IN SAME MANNER AS STALL STRIPING AND CROSS-HATCH STRIPES SPACED 24" O.C.

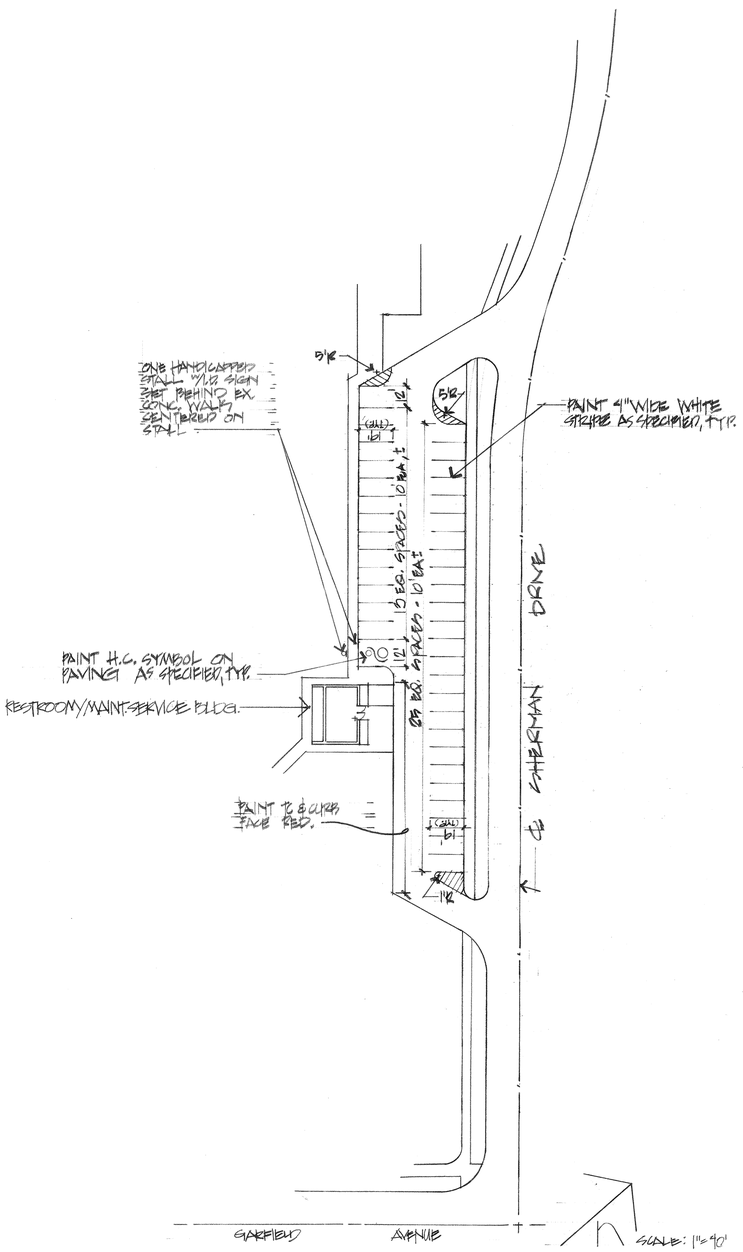

HUNT PARK

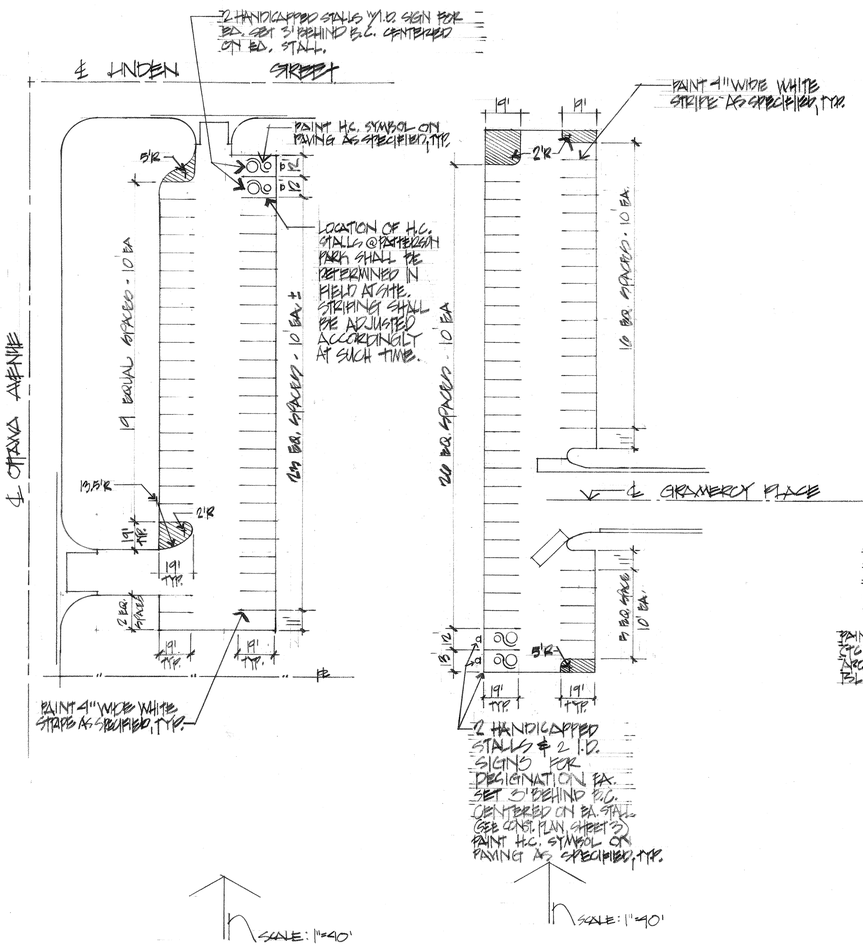

PATTERSON PARK

BRYANT PARK

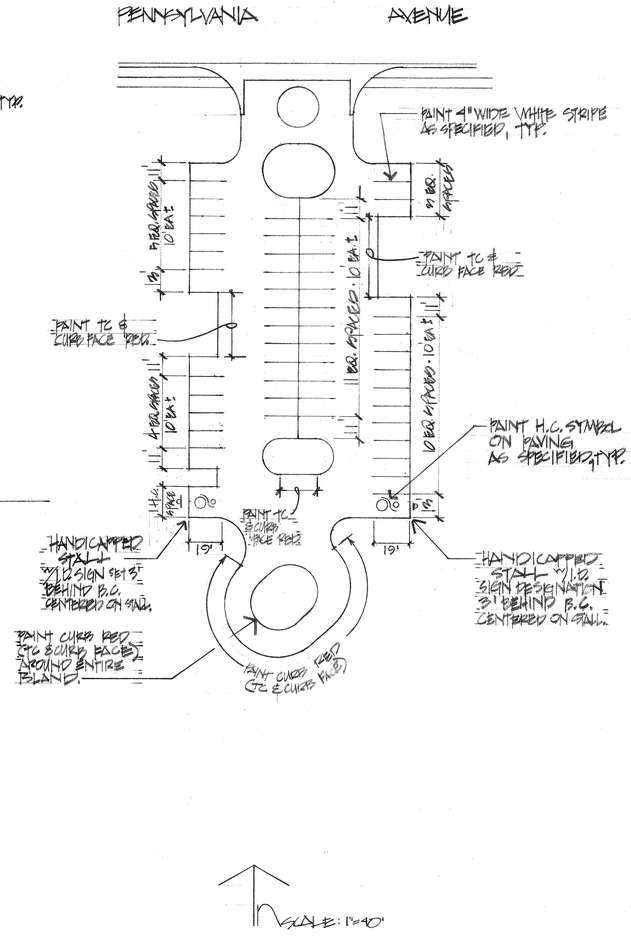

BORDWELL PARK

PROJECT:
PARKING LOT
REHABILITATION

STRIPING PLAN @
HUNT, PATTERSON, BORDWELL, & BRYANT

REVISIONS: | DATE | BY

city of riverside
park and recreation department
3900 MAIN STREET
RIVERSIDE, CA. 92501

DATE: JUNE 1980
DESIGN: RCT/BRL
DRAWN: RCT/BRL
CHECKED:
JOB NO.: 01-5502-196
SHEET: 4 OF 4

FILE NO. P1003