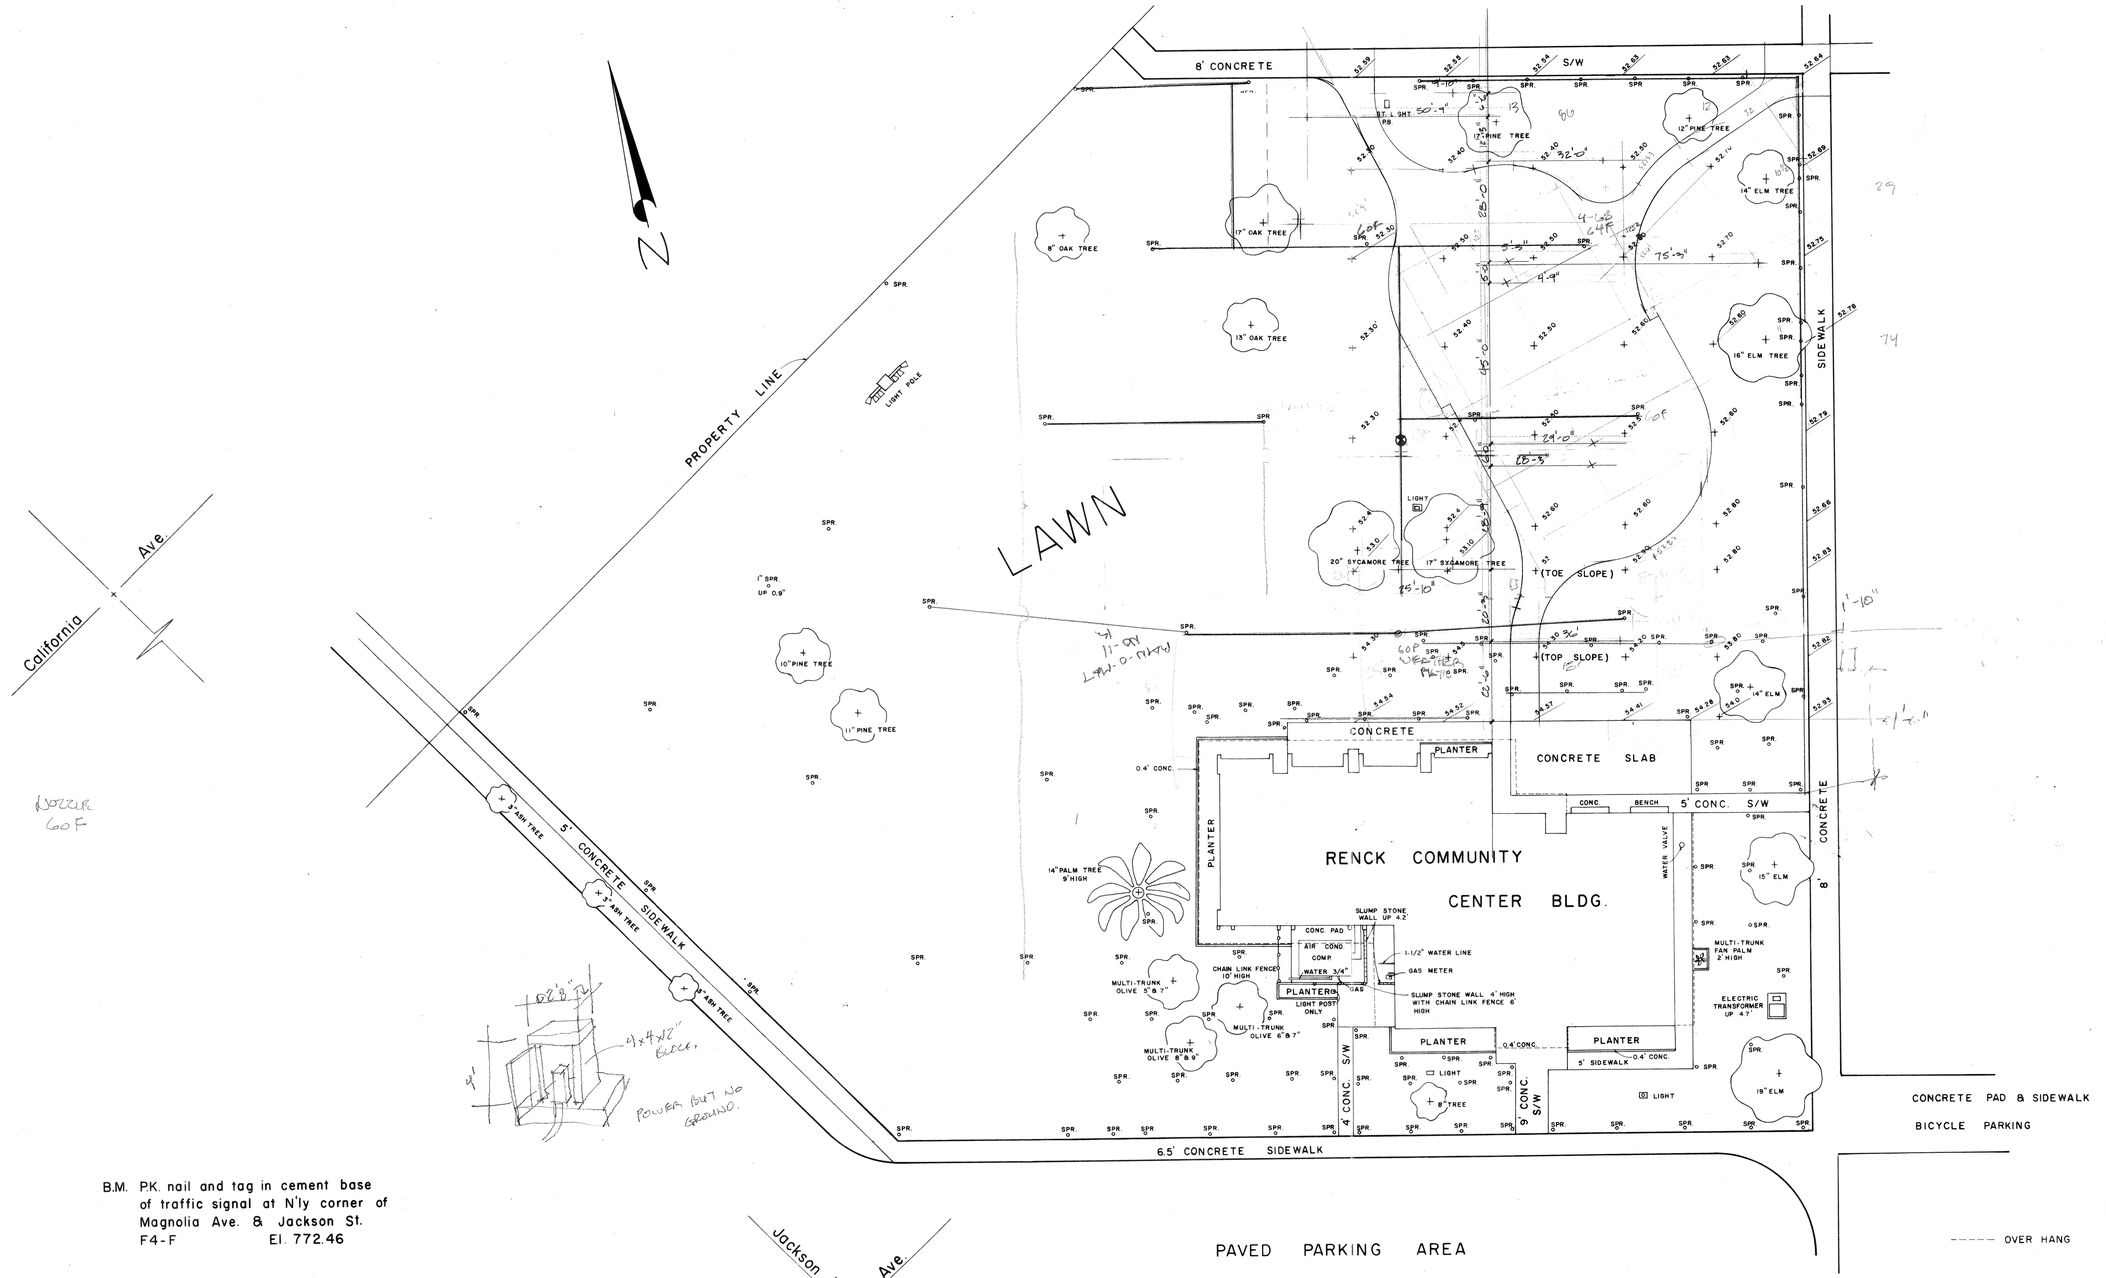

B.M. PK. nail and tag in cement base of traffic signal at N'ly corner of Magnolia Ave. & Jackson St.
F4-F El. 772.46

NOTE: Only visible topo and requested elevations shown on this map, no sub-surface utility information shown.

MARK	REVISIONS	APPR.	DATE

DESIGNED BY ____ DRAWN BY ef CHECKED BY ____

CITY OF RIVERSIDE
PUBLIC WORKS DEPARTMENT

APPROVED	BY	DATE
PRINCIPAL ENGINEER		
PARK DEPARTMENT		
TRAFFIC DIVISION		
CHIEF P. W. ENGINEER		
SURVEYOR		

APPROVED BY
PUBLIC WORKS DIRECTOR
DATE 5/84

HUNT PARK (Portion)
Topographic Map

HORIZ. SCALE: 1" = 20' VERT. SCALE: 1" = 20'

ACCOUNT NO.
M-255
SHEET 1 OF 1

P-121-40