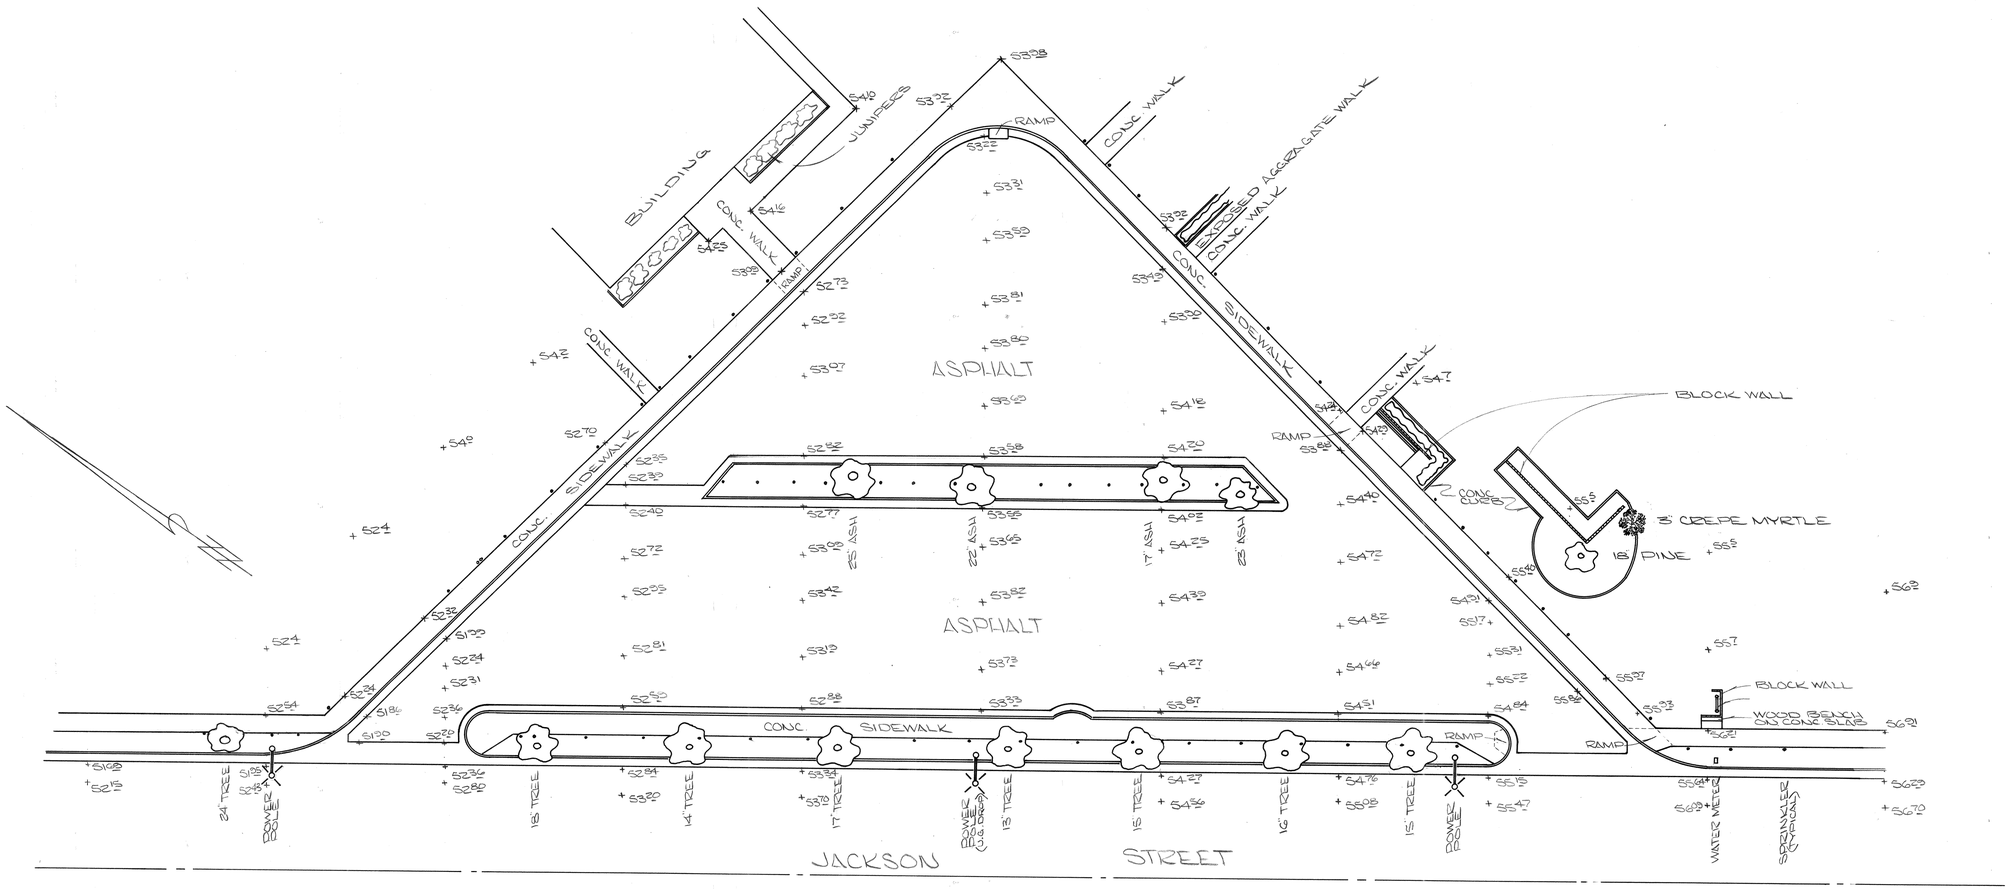

BENCHMARK
P.K. NAIL & CITY ENGR TAG
IN MOST E'LY CURB RETURN
OF JACKSON ST AND GARFIELD
ST. ELEV. 758.115

MARK	REVISIONS	APPR.	DATE

DESIGNED BY ____ DRAWN BY J.W.S. MAR. '85 CHECKED BY ____

CITY OF RIVERSIDE
PUBLIC WORKS DEPARTMENT

APPROVED BY	DATE	BY
PRINCIPAL ENGINEER		
PARK DEPARTMENT		
TRAFFIC DIVISION		
CHIEF P. W. ENGINEER		

APPROVED BY
PUBLIC WORKS DIRECTOR
DATE ____

HUNT PARK
TOPOGRAPHY

ACCOUNT NO.

SHEET 1 OF 1

HORIZ. SCALE: 1" = 20' VERT. SCALE: 1" =

88531
OZALID-NO.2