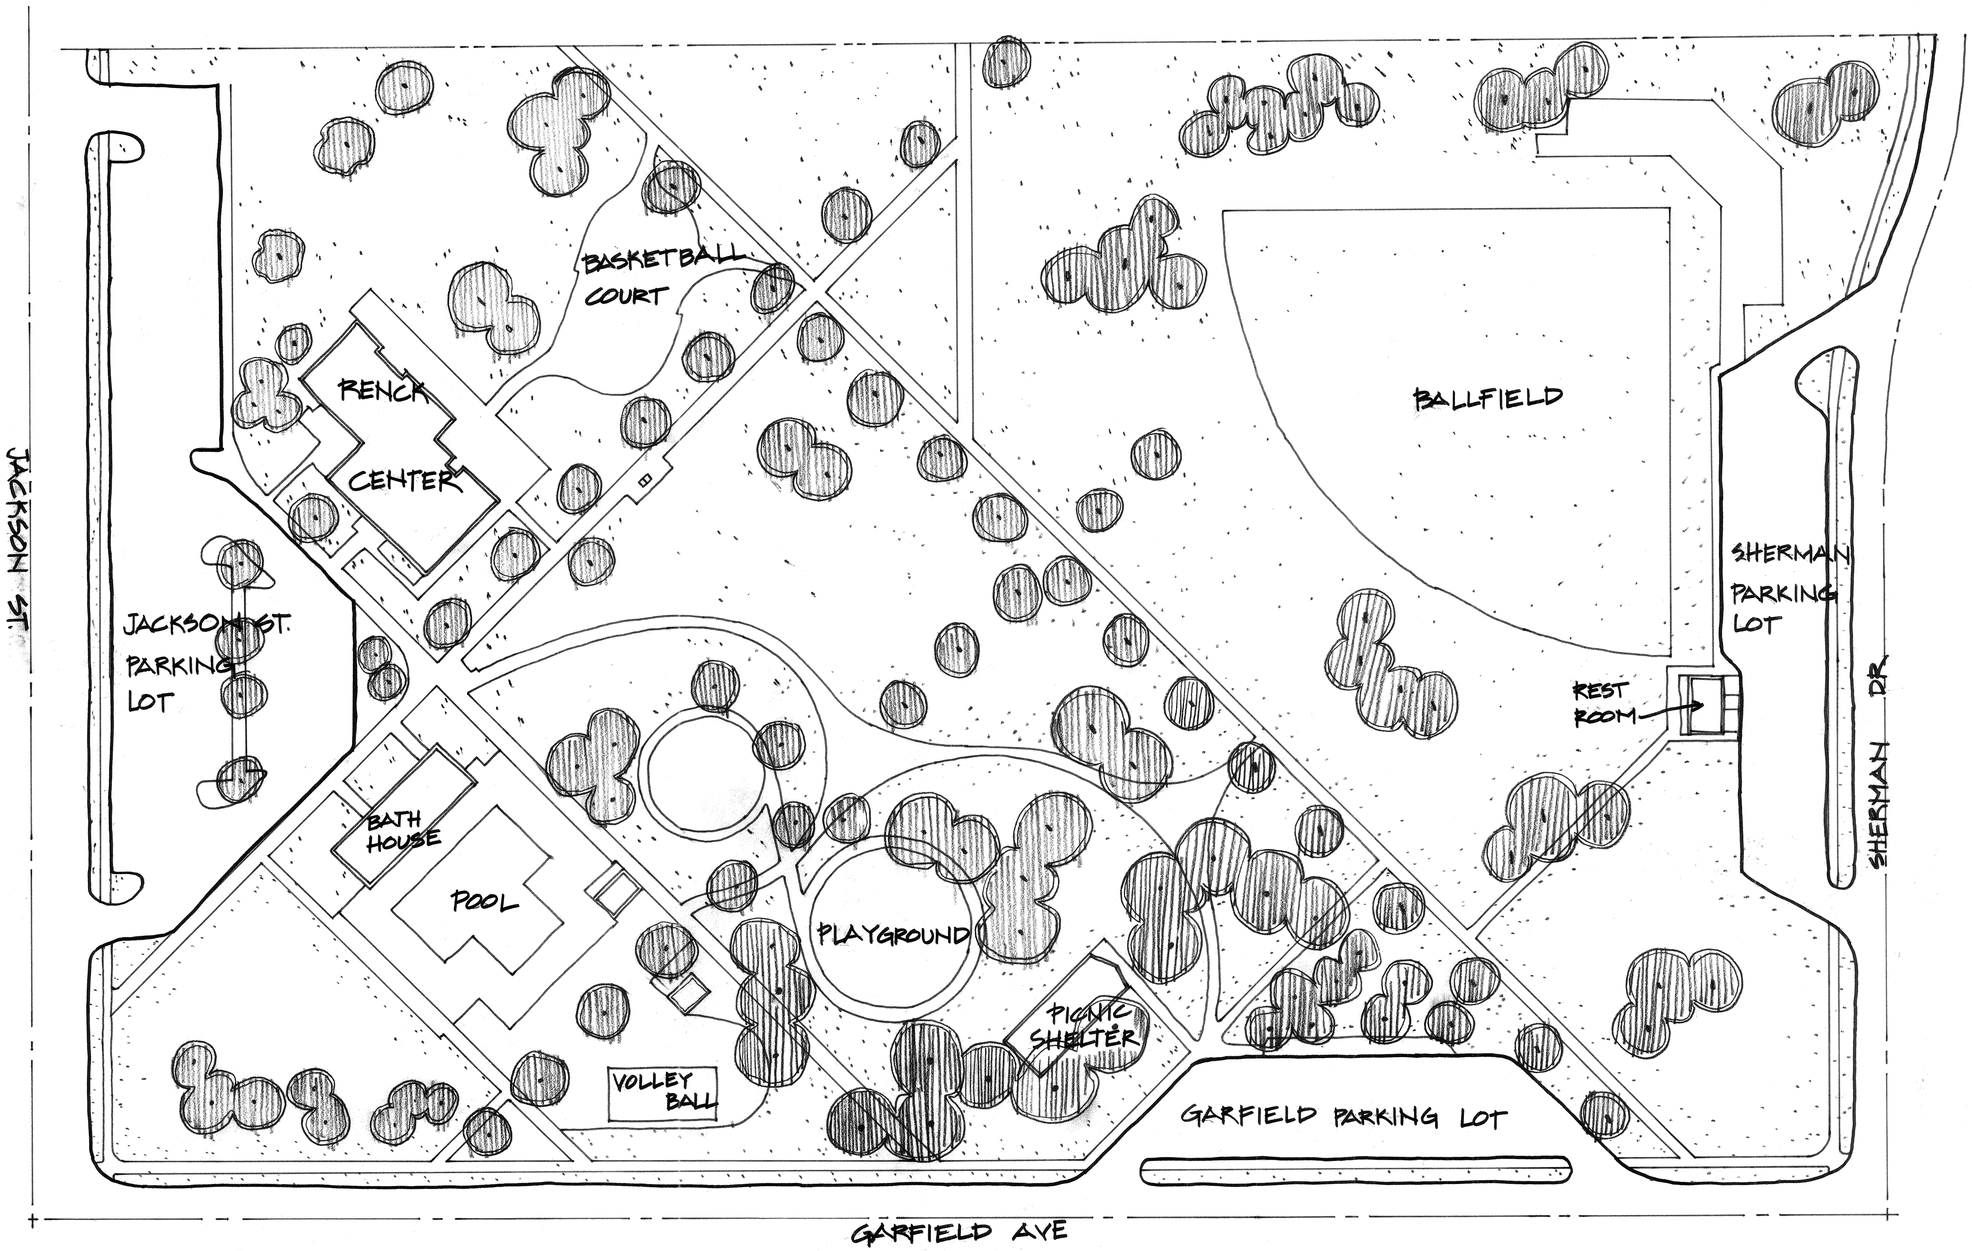

SCALE 1" = 40'

- HUNT PARK -

EXISTING SITE PLAN NOV. 1987

city of riverside
park & recreation
department
(714) 787-7223
3900 MAIN ST RIVERSIDE, CALIFORNIA 92522

revisions	by

date	
design	
drawn	
check	
acc't.no.	
SHEET	of