150023

HUNT PARK - RENCK COMMUNITY CENTER

REROOFING

4015 JACKSON STREET, RIVERSIDE, CALIFORNIA

(HUD FUNDED PROJECT)

INDEX

SHEET NO.	DESCRIPTION
1	TITLE SHEET
2	ROOF PLAN AND DETAILS
3	REF. PLAN A-4 EXTERIOR ELEVATIONS / SECTIONS
4	REF. PLAN A-5 EXTERIOR DETAILS
5	REF. PLAN A-6 MISC. DETAILS
6	REF. PLAN S-3 ROOF FRAMING PLAN

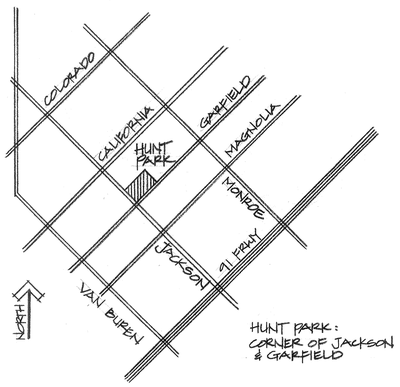

VICINITY MAP

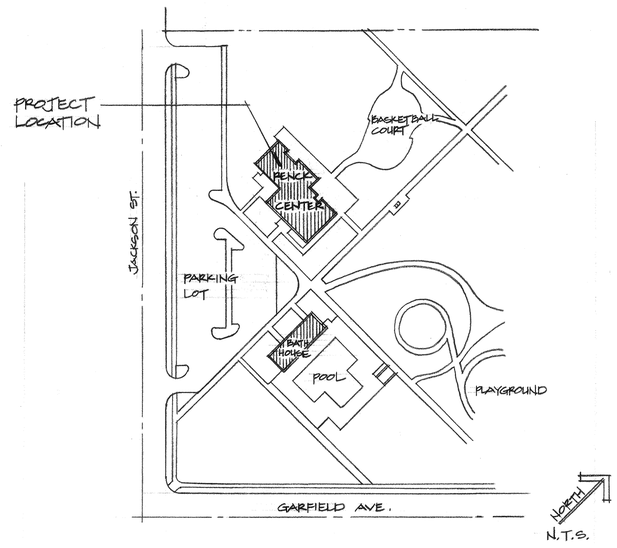

SITE MAP

APPROVALS

		Robert Jackson 7-31-95	
Park & Recreation Director	**Date**	**Park Planning Coordinator**	**Date**

HUNT PARK - RENCK CENTER REROOFING
4015 JACKSON ST., RIVERSIDE, CA
TITLE SHEET

city of riverside
park & recreation
department
(909) 715-3469
3900 MAIN ST RIVERSIDE, CALIFORNIA 92522

revisions	by

date	7-26-95
design	
drawn	EL
check	
acc't.no.	
SHEET	1 of 6

PLAN NO. P- 0518

150023

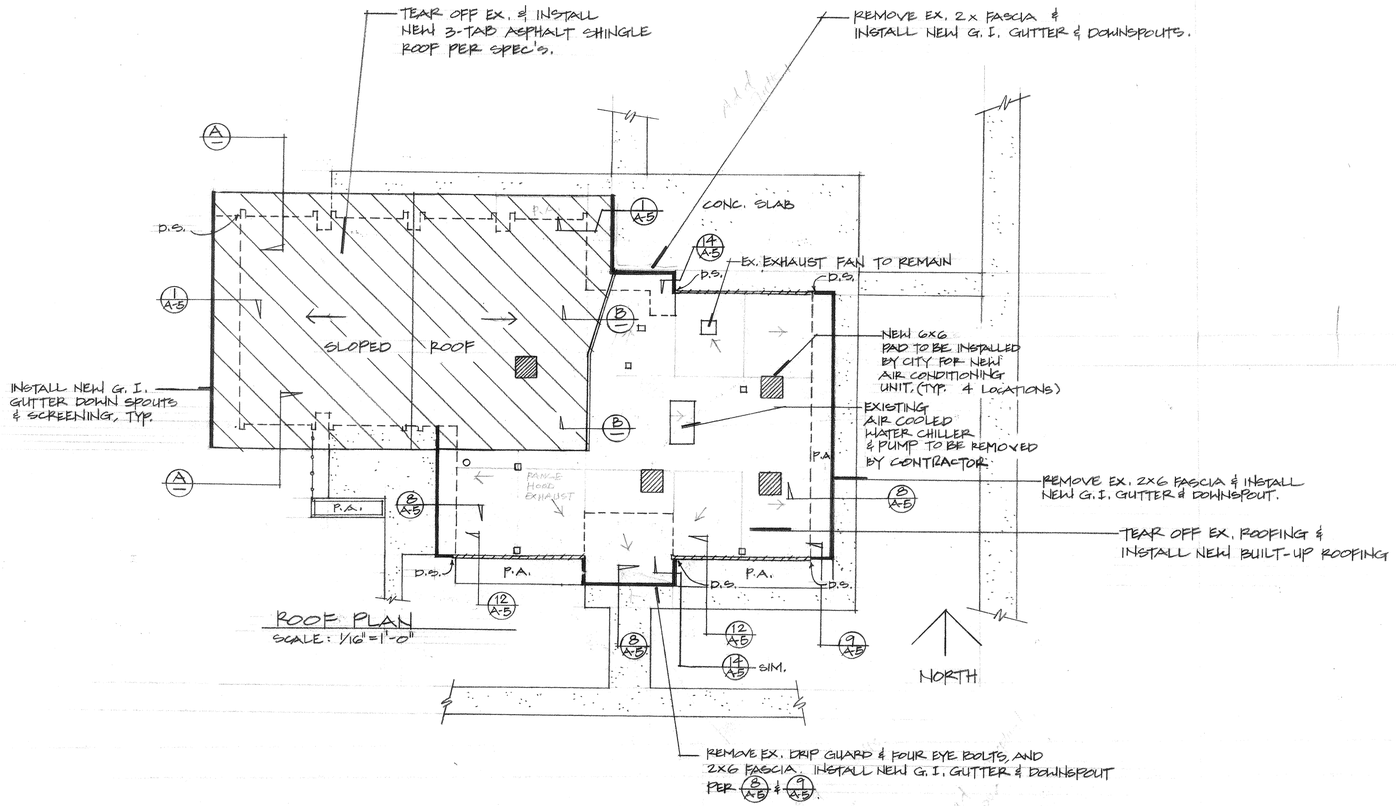

ROOF PLAN
SCALE: 1/16"=1'-0"

NOTE: 1. THE EXACT LOCATIONS OF THE NEW 6x6 PADS SHALL BE IDENTIFIED IN THE FIELD BY BUILDING SERVICES STAFF (CITY). CONTRACTOR SHALL COORDINATE WITH BUILDING SERVICES STAFF FOR THE TWO MOVE-ON TO TEAR-OFF AND DISPOSE OF THE EX. ROOF SYSTEM. (SEE SECTION 02070 OF THE PROJECT SPECIFICATIONS.)
2. CONTRACTOR SHALL INSTALL ROOF GUTTER AS SHOWN ON THE PLAN & PER THE DETAILS OF THE REFERENCE PLANS.
3. CONTRACTOR SHALL TAKE CONSTRUCTION ACCESS FROM THE PARKING LOT SOUTH OF RENCK CENTER ONLY AND SHALL TAKE PRECAUTION TO PROTECT ALL EXISTING IMPROVEMENTS ON SITE.

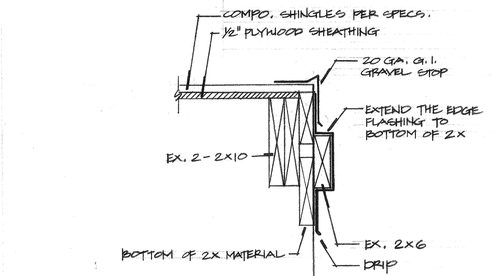

NOTE:
BASE BID: REMOVE EX. GRAVEL STOP. REPLACE W/NEW GRAVEL STOP AND EXTEND THE EDGE FLASHING TO BOTTOM OF 2X MATERIAL.
ADDITIVE BID: REFER TO REF. DWG.'s DETAIL 2/A-5 ITEM A (REPLACE EX. 2X6 W/ 2-2X4 IN ADDITION TO FLASHING SIMILAR TO THIS DETAIL)

(A) EDGE FLASHING AT SLOPED ROOF

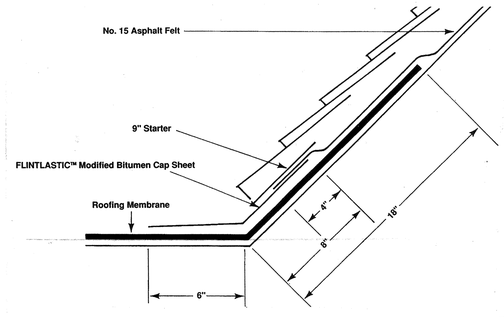

(B) ROOF TRANSITION FLASHING

HUNT PARK - RENCK CENTER REROOFING
4015 JACKSON ST., RIVERSIDE, CA

ROOF PLAN AND DETAILS

city of riverside
park & recreation
department
(909) 715-3469
3900 MAIN ST RIVERSIDE, CALIFORNIA 92522

revisions	by

date	7-26-95
design	
drawn	EL
check	
acc't.no.	
SHEET	2 of 6

PLAN NO. P-0518

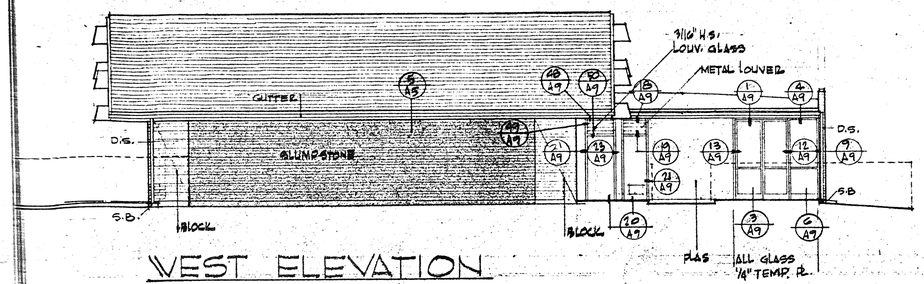

WEST ELEVATION

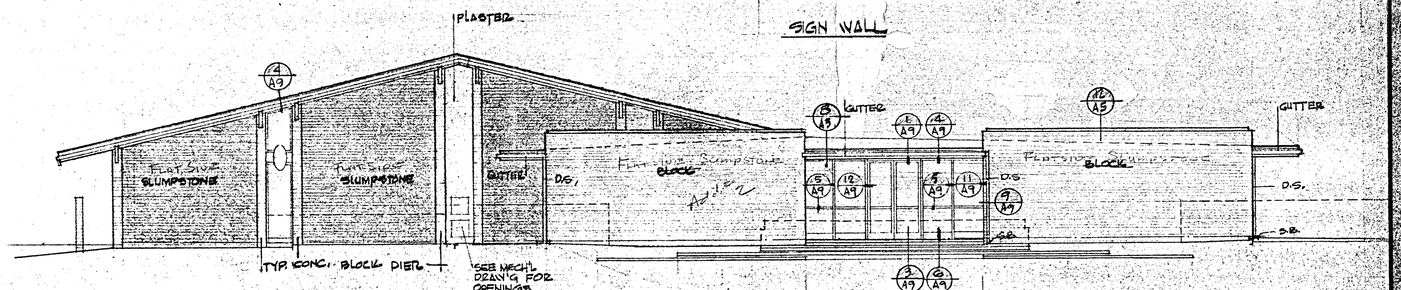

SOUTH ELEVATION

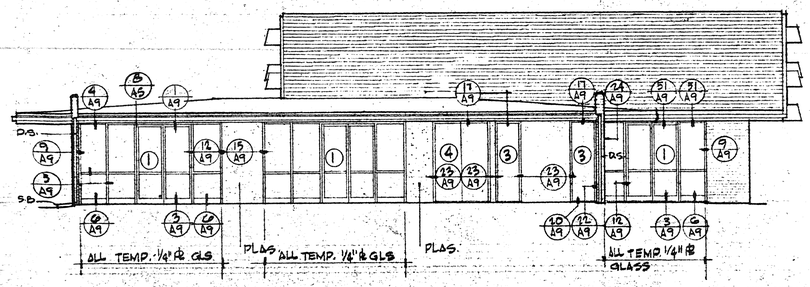

EAST ELEVATION

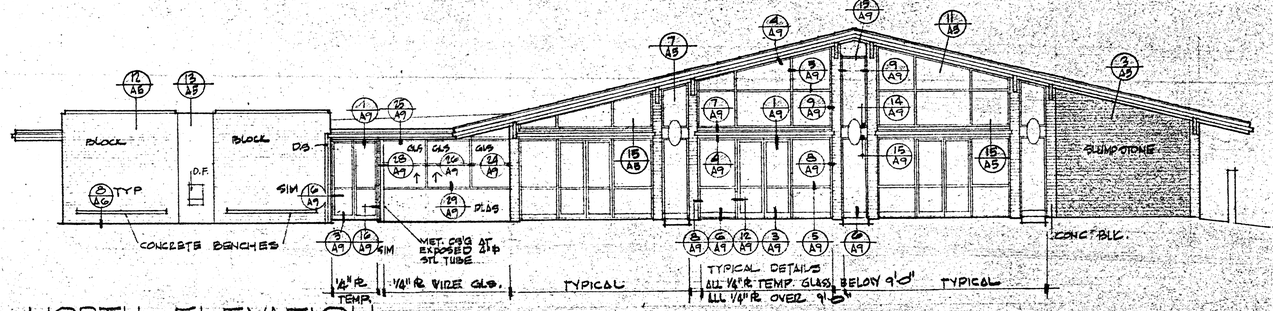

NORTH ELEVATION

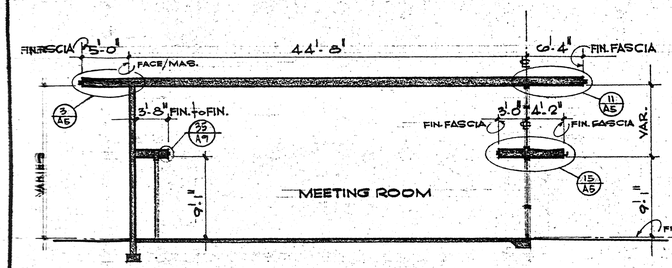

A

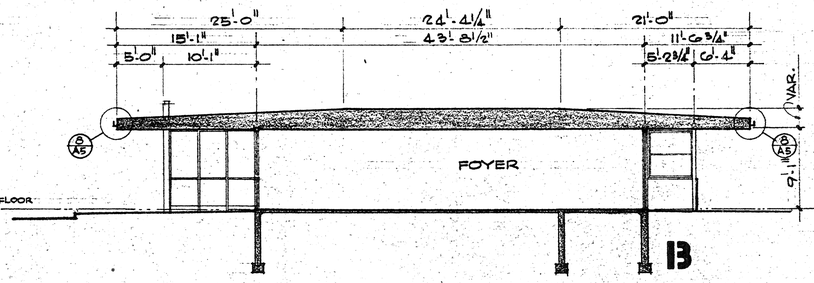

B

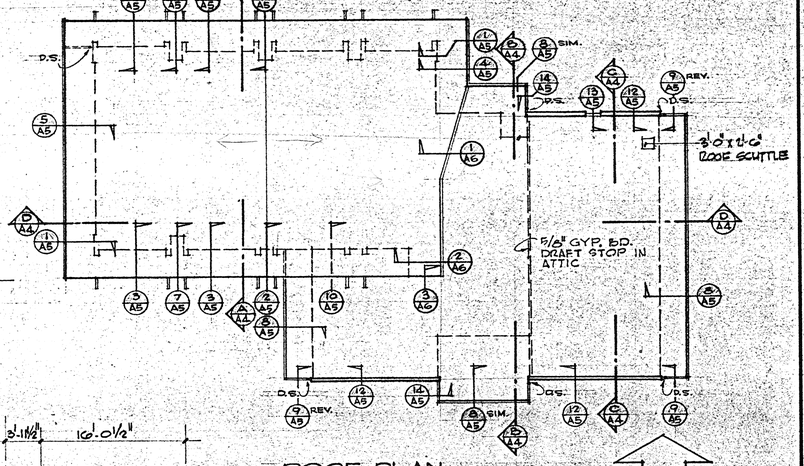

ROOF PLAN
SCALE 1/16" = 1'-0"

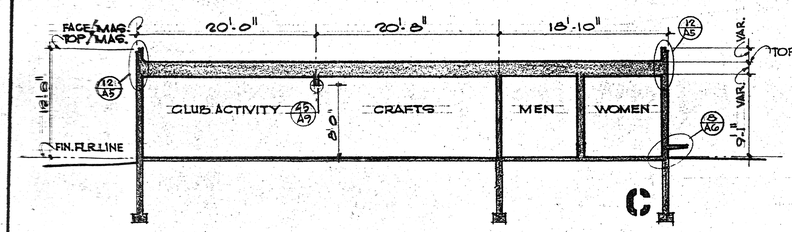

C

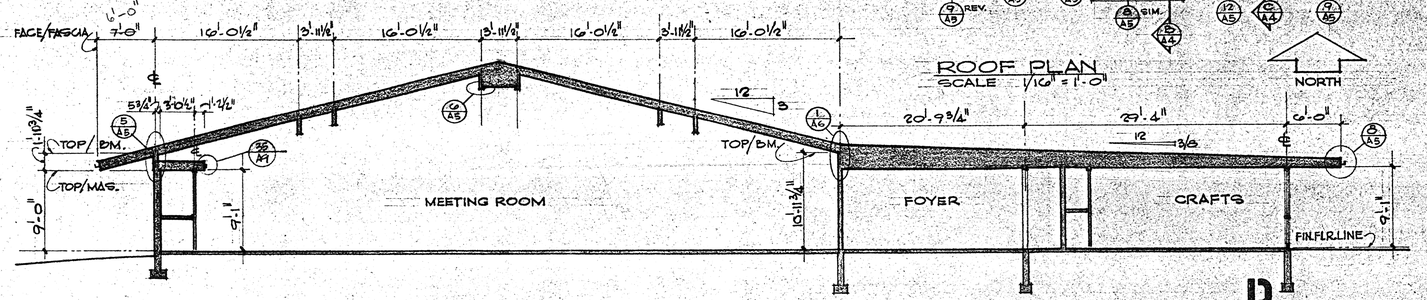

D

SECTIONS
SCALE 1/8" = 1'-0"

REFERENCE PLAN

PLAN NO. P-051

C. Rasmussen & Associates
ROSS HERRICK ARCHITECT A.I.A.
3646 NINTH • RIVERSIDE (92501) • PHONE: 686-9090

HUNT PARK COMMUNITY CENTER
CITY OF RIVERSIDE - PARK & RECREATION DEPARTMENT
EXTERIOR ELEVATIONS & SECTIONS - ROOF PLAN

DATE: 2/1/68

6-660

SHEET: A-4

SHEET 3 OF 6

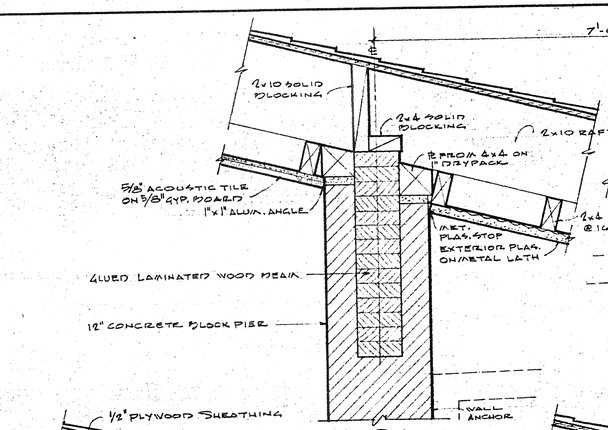

1 / A-5

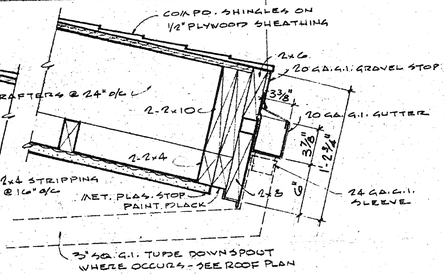

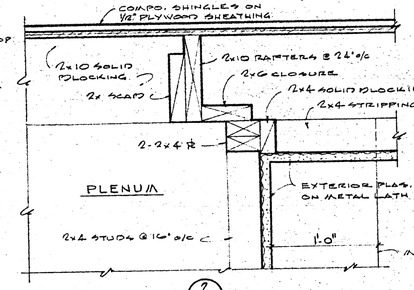

2 / A-5

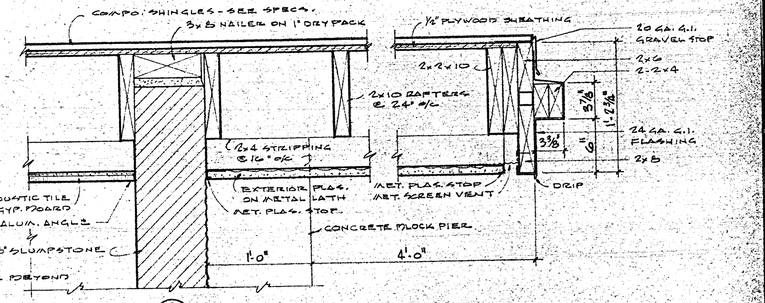

3 / A-5

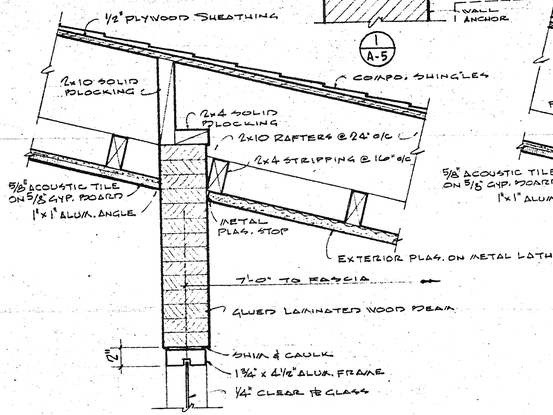

4 / A-5

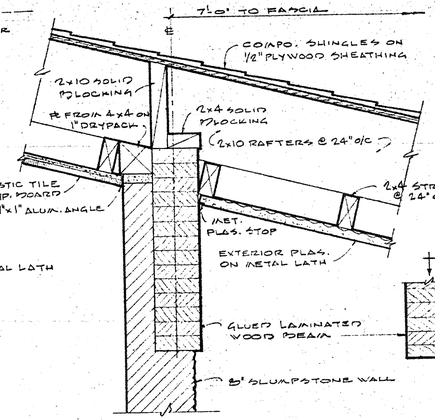

5 / A-5

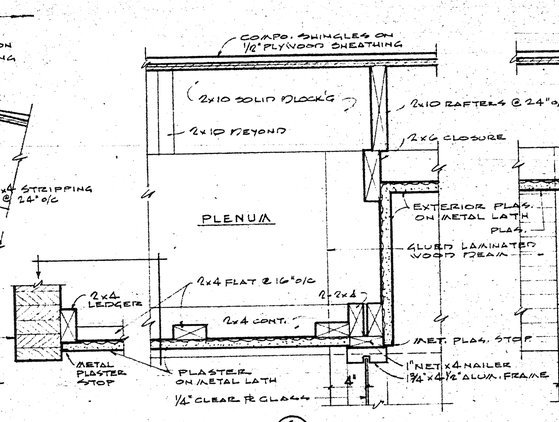

6 / A-5

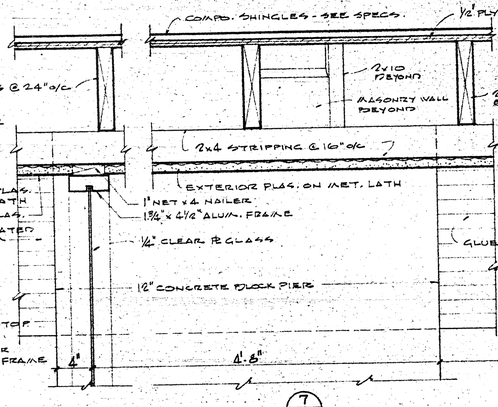

7 / A-5

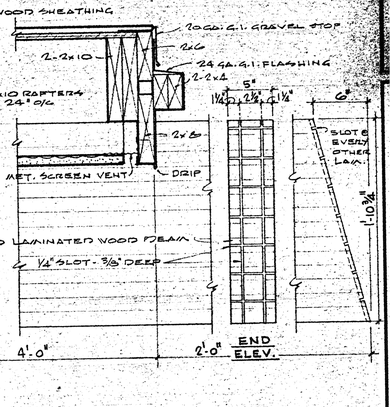

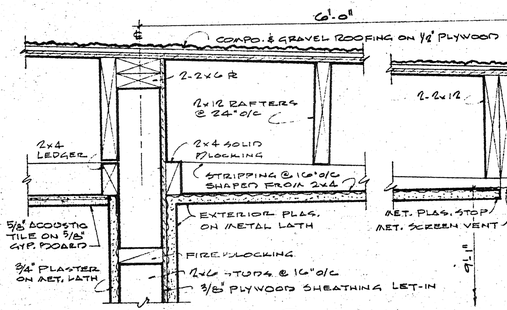

8 / A-5

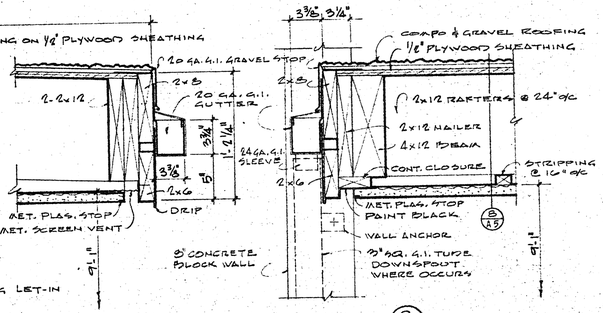

9 / A-5

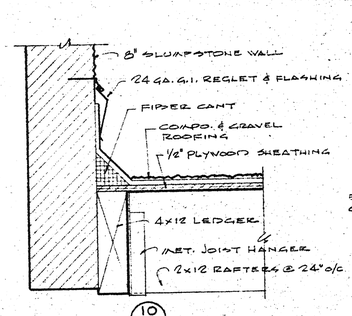

10 / A-5

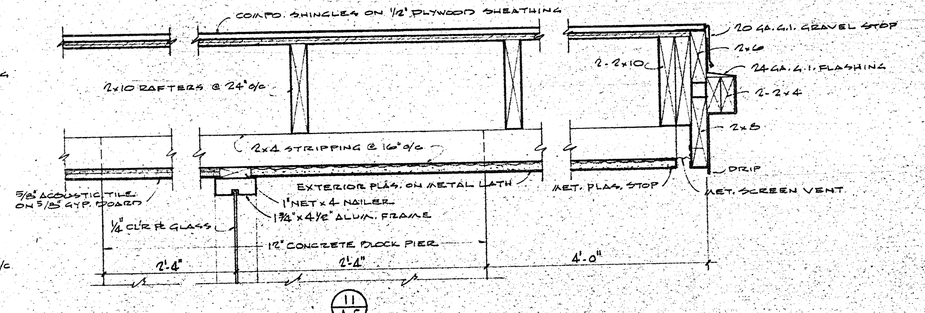

11 / A-5

NOTE! ALL DETAILS SCALE 1 1/2" = 1'-0"

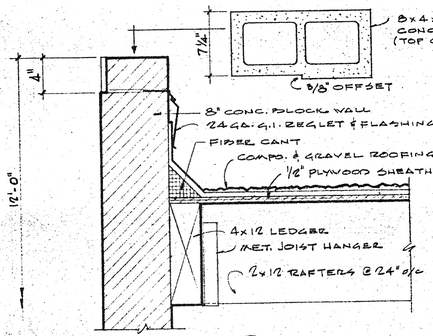

12 / A-5

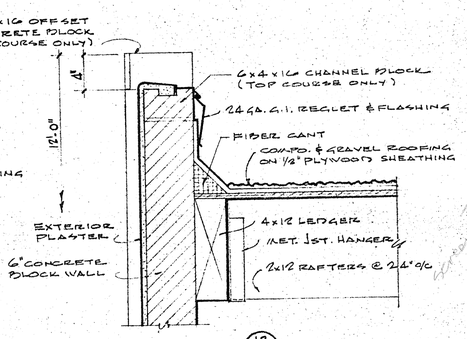

13 / A-5

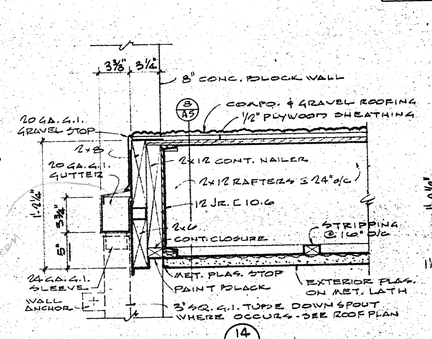

14 / A-5

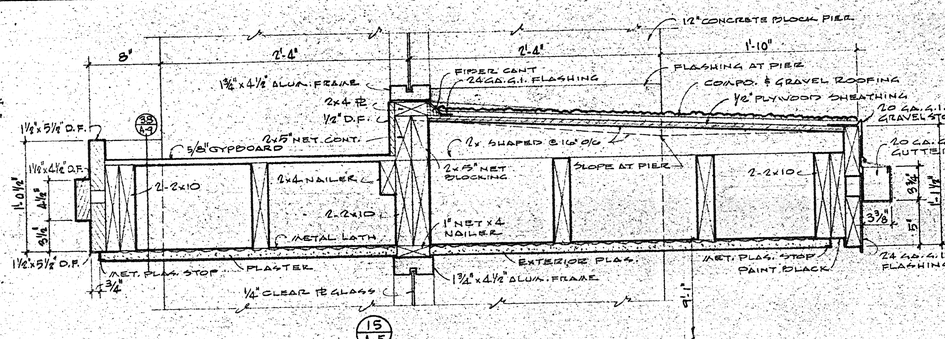

15 / A-5

REFERENCE PLAN

PLAN NO. P-0518

SHEET 4 OF 6

SHEET: A-5

DATE: 2/1/68

6-660

HUNT PARK COMMUNITY CENTER

CITY OF RIVERSIDE ▫ PARK & RECREATION DEPARTMENT

EXTERIOR DETAILS

R. Ross Herrick C-5142

R. ROSS HERRICK ARCHITECT A.I.A.

3646 NINTH • RIVERSIDE 92501 • PHONE 686-9090

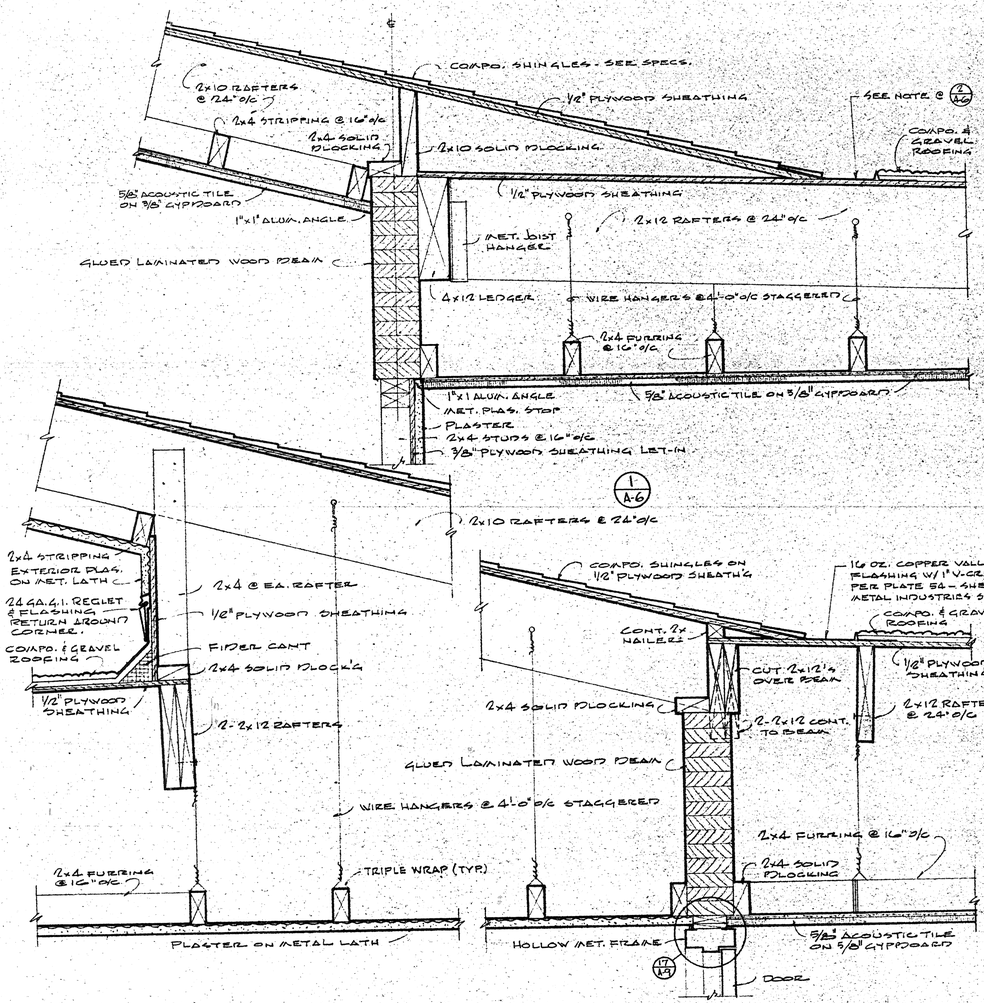

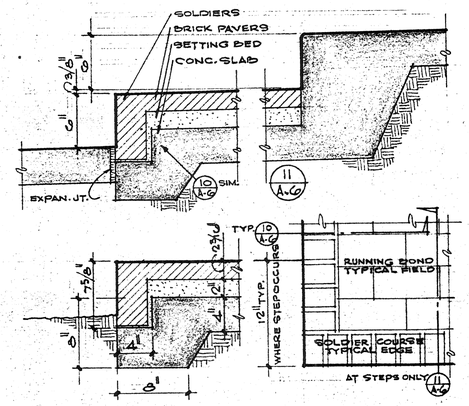

10/A-6 PLAN 9/A-6

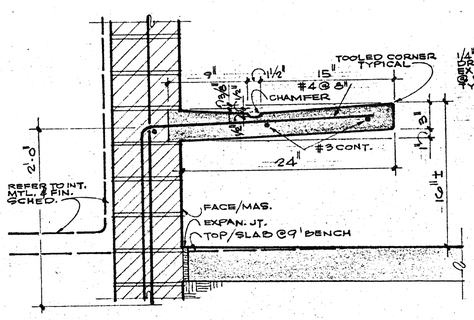

8/A-6 TYPICAL CONCRETE BENCH

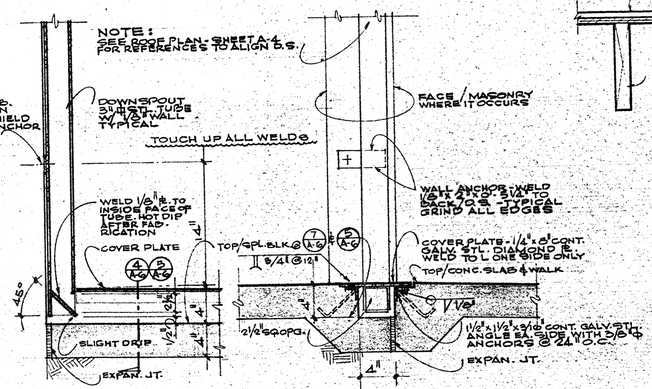

6/A-6 SHOWN 7/A-6 AS NOTED 4/A-6 SHOWN 5/A-6 AS NOTED

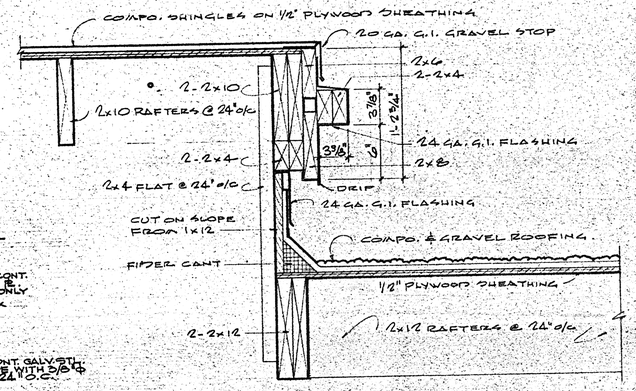

3/A-6

SCALE 1 1/2" = 1'-0" EXCEPT AS NOTED OTHERWISE

REFERENCE PLAN

Ross Herrick
C 21412
R. ROSS HERRICK ARCHITECT A I A
3646 NINTH • RIVERSIDE 92501 • PHONE 686-9090

HUNT PARK COMMUNITY CENTER

CITY OF RIVERSIDE ▫ PARK & RECREATION DEPARTMENT

MISCELLANEOUS DETAILS

DATE: 2/1/68

6-660

SHEET: A-6

SHEET 5 OF 6

PLAN NO. P-0518

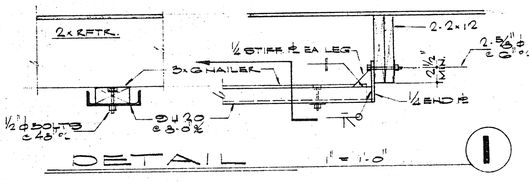

DETAIL 1" = 1'-0" (1)

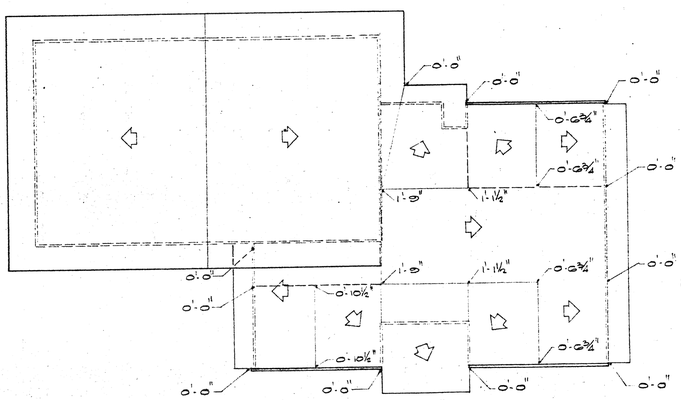

ROOF SLOPE PLAN

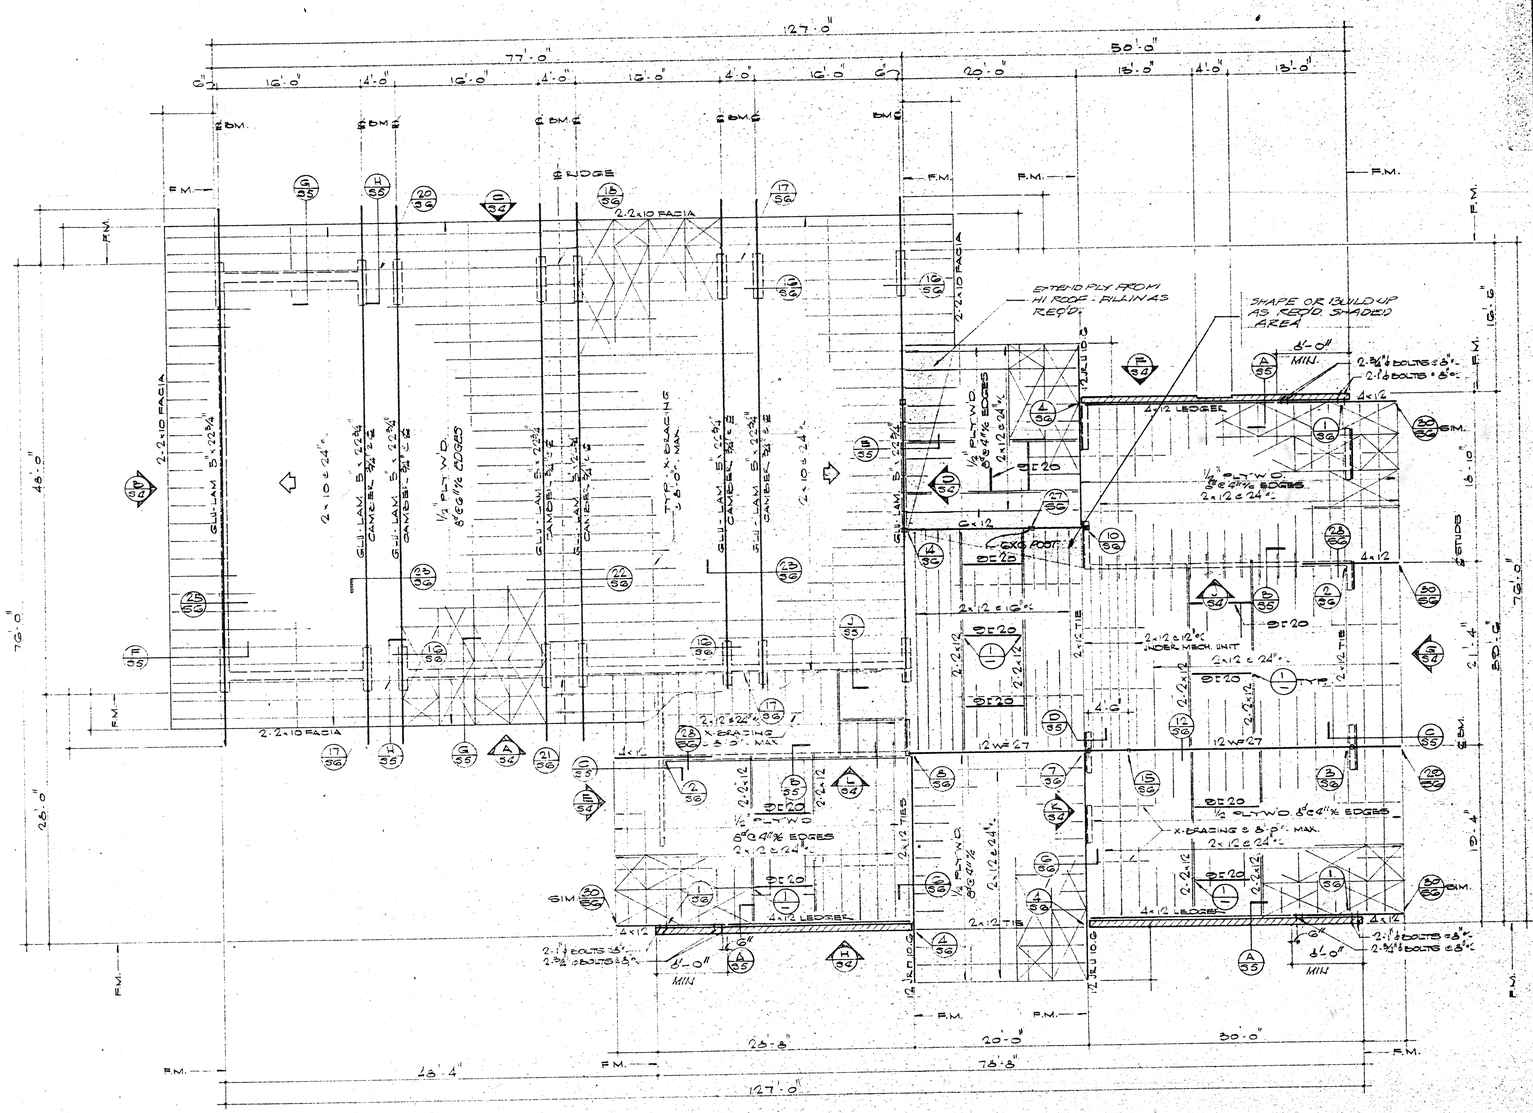

ROOF FRAMING PLAN 1/8" = 1'-0"

NORTH

R. Ross Herrick C-3142
R. ROSS HERRICK ARCHITECT AIA
3446 NINTH • RIVERSIDE 92501 • PHONE 686-9090

HUNT PARK COMMUNITY CENTER

CITY OF RIVERSIDE ▫ PARK & RECREATION DEPARTMENT

ROOF FRAMING PLAN

DATE: 2/1/68

6-660

SHEET: S3

SHEET 6 OF 6

REFERENCE PLAN

PLAN NO. P-0518

#4720