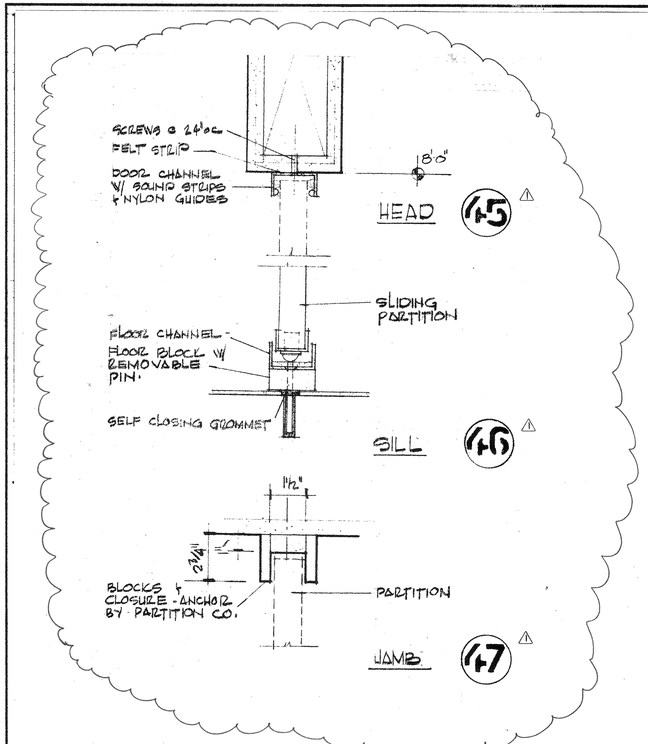

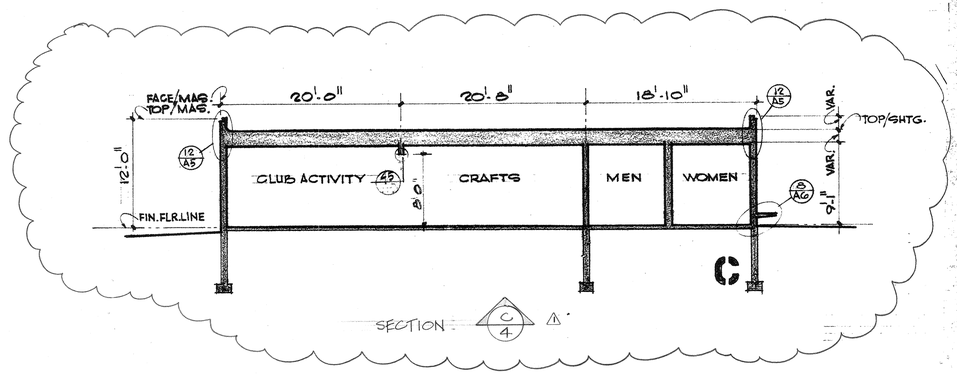

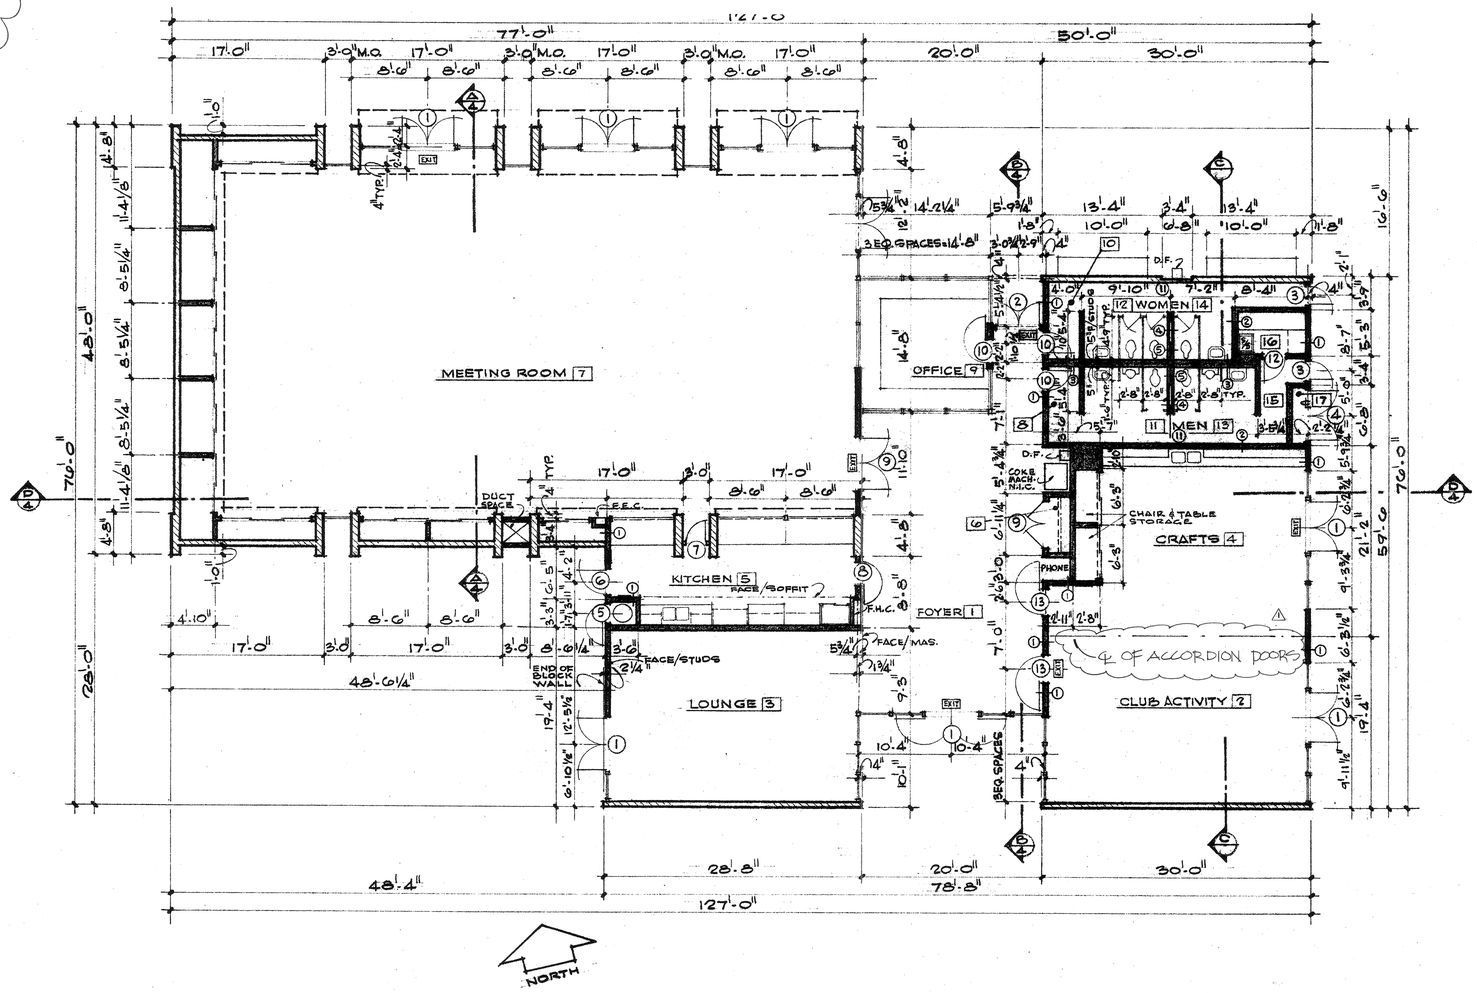

FLOOR PLAN

SCALE 1/8" = 1'-0"

REFERENCE PLAN

P-0507

R. Ross Herrick C-9142

R ROSS HERRICK ARCHITECT AIA

3646 NINTH • RIVERSIDE 92501 • PHONE 686-9090

HUNT PARK COMMUNITY CENTER

CITY OF RIVERSIDE ▫ PARK & RECREATION DEPARTMENT

4015 Jackson Street

RENCK CENTER ACCORDION DOORS

DATE: 8/1/96

△ REVISED: 10-28-96 FOR ACCORDION DOOR REPLACEMENT PROJECT

SHEET: A-3

1 OF 1