150023

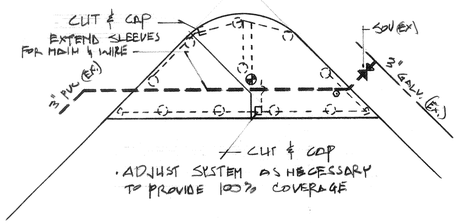

IRRIGATION

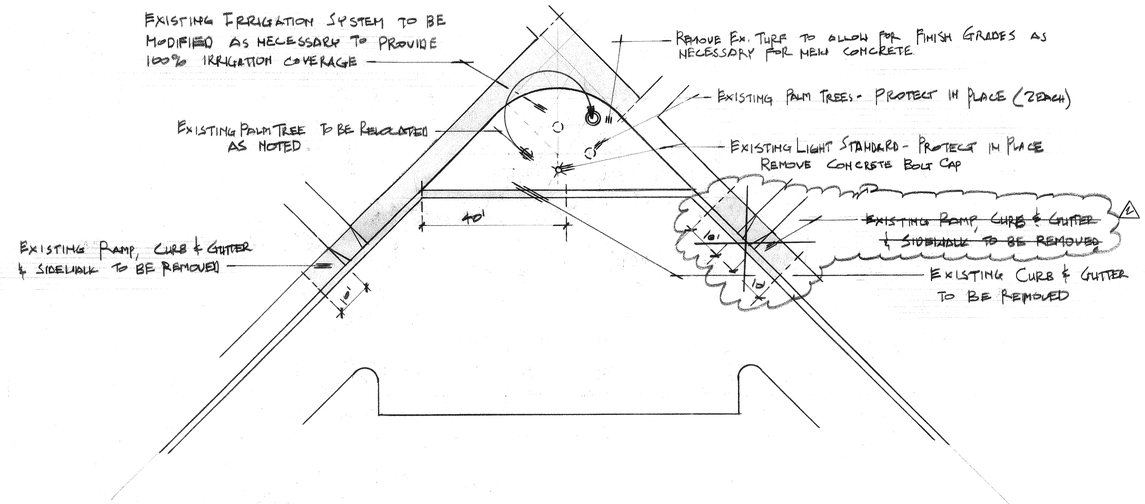

DEMOLITION PLAN SCALE 1" = 20'-0"

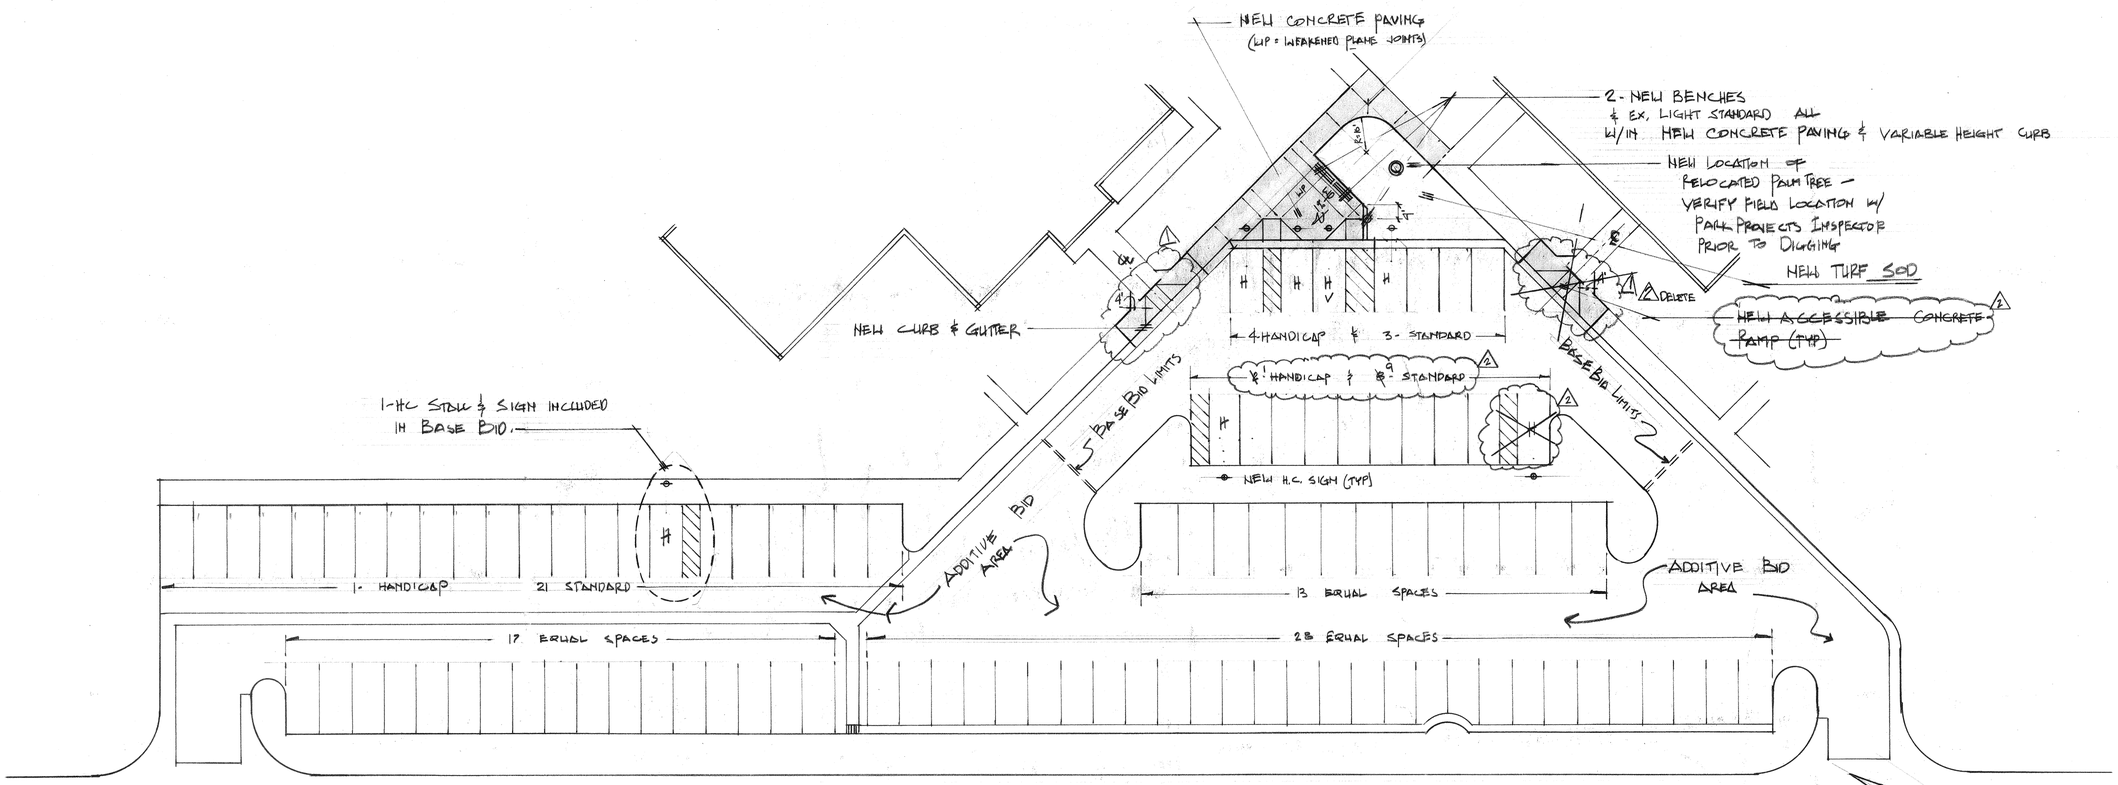

CONSTRUCTION & STRIPING PLAN SCALE 1" = 20'-0"

RENCK COMMUNITY CENTER
PARKING MODIFICATIONS @
HUNT PARK

city of riverside
park & recreation
department
3900 MAIN ST RIVERSIDE, CALIFORNIA 92522
(714) 782-5223

revisions	by
1 1-7-98	AE
2 3-2-98	AE

date	10/97
design	
drawn	
check	
acc't.no.	
SHEET	1 of 1

PLAN # P-597801