DRAWING NUMBER HUR

DRAWING NUMBER

DRAWING NUMBER

DRAWING NUMBER

DRAWING NUMBER

DRAWING NUMBER HR-06

PLAN HOLD CORPORATION • IRVINE, CALIFORNIA

REORDER BY NUMBER 075AR

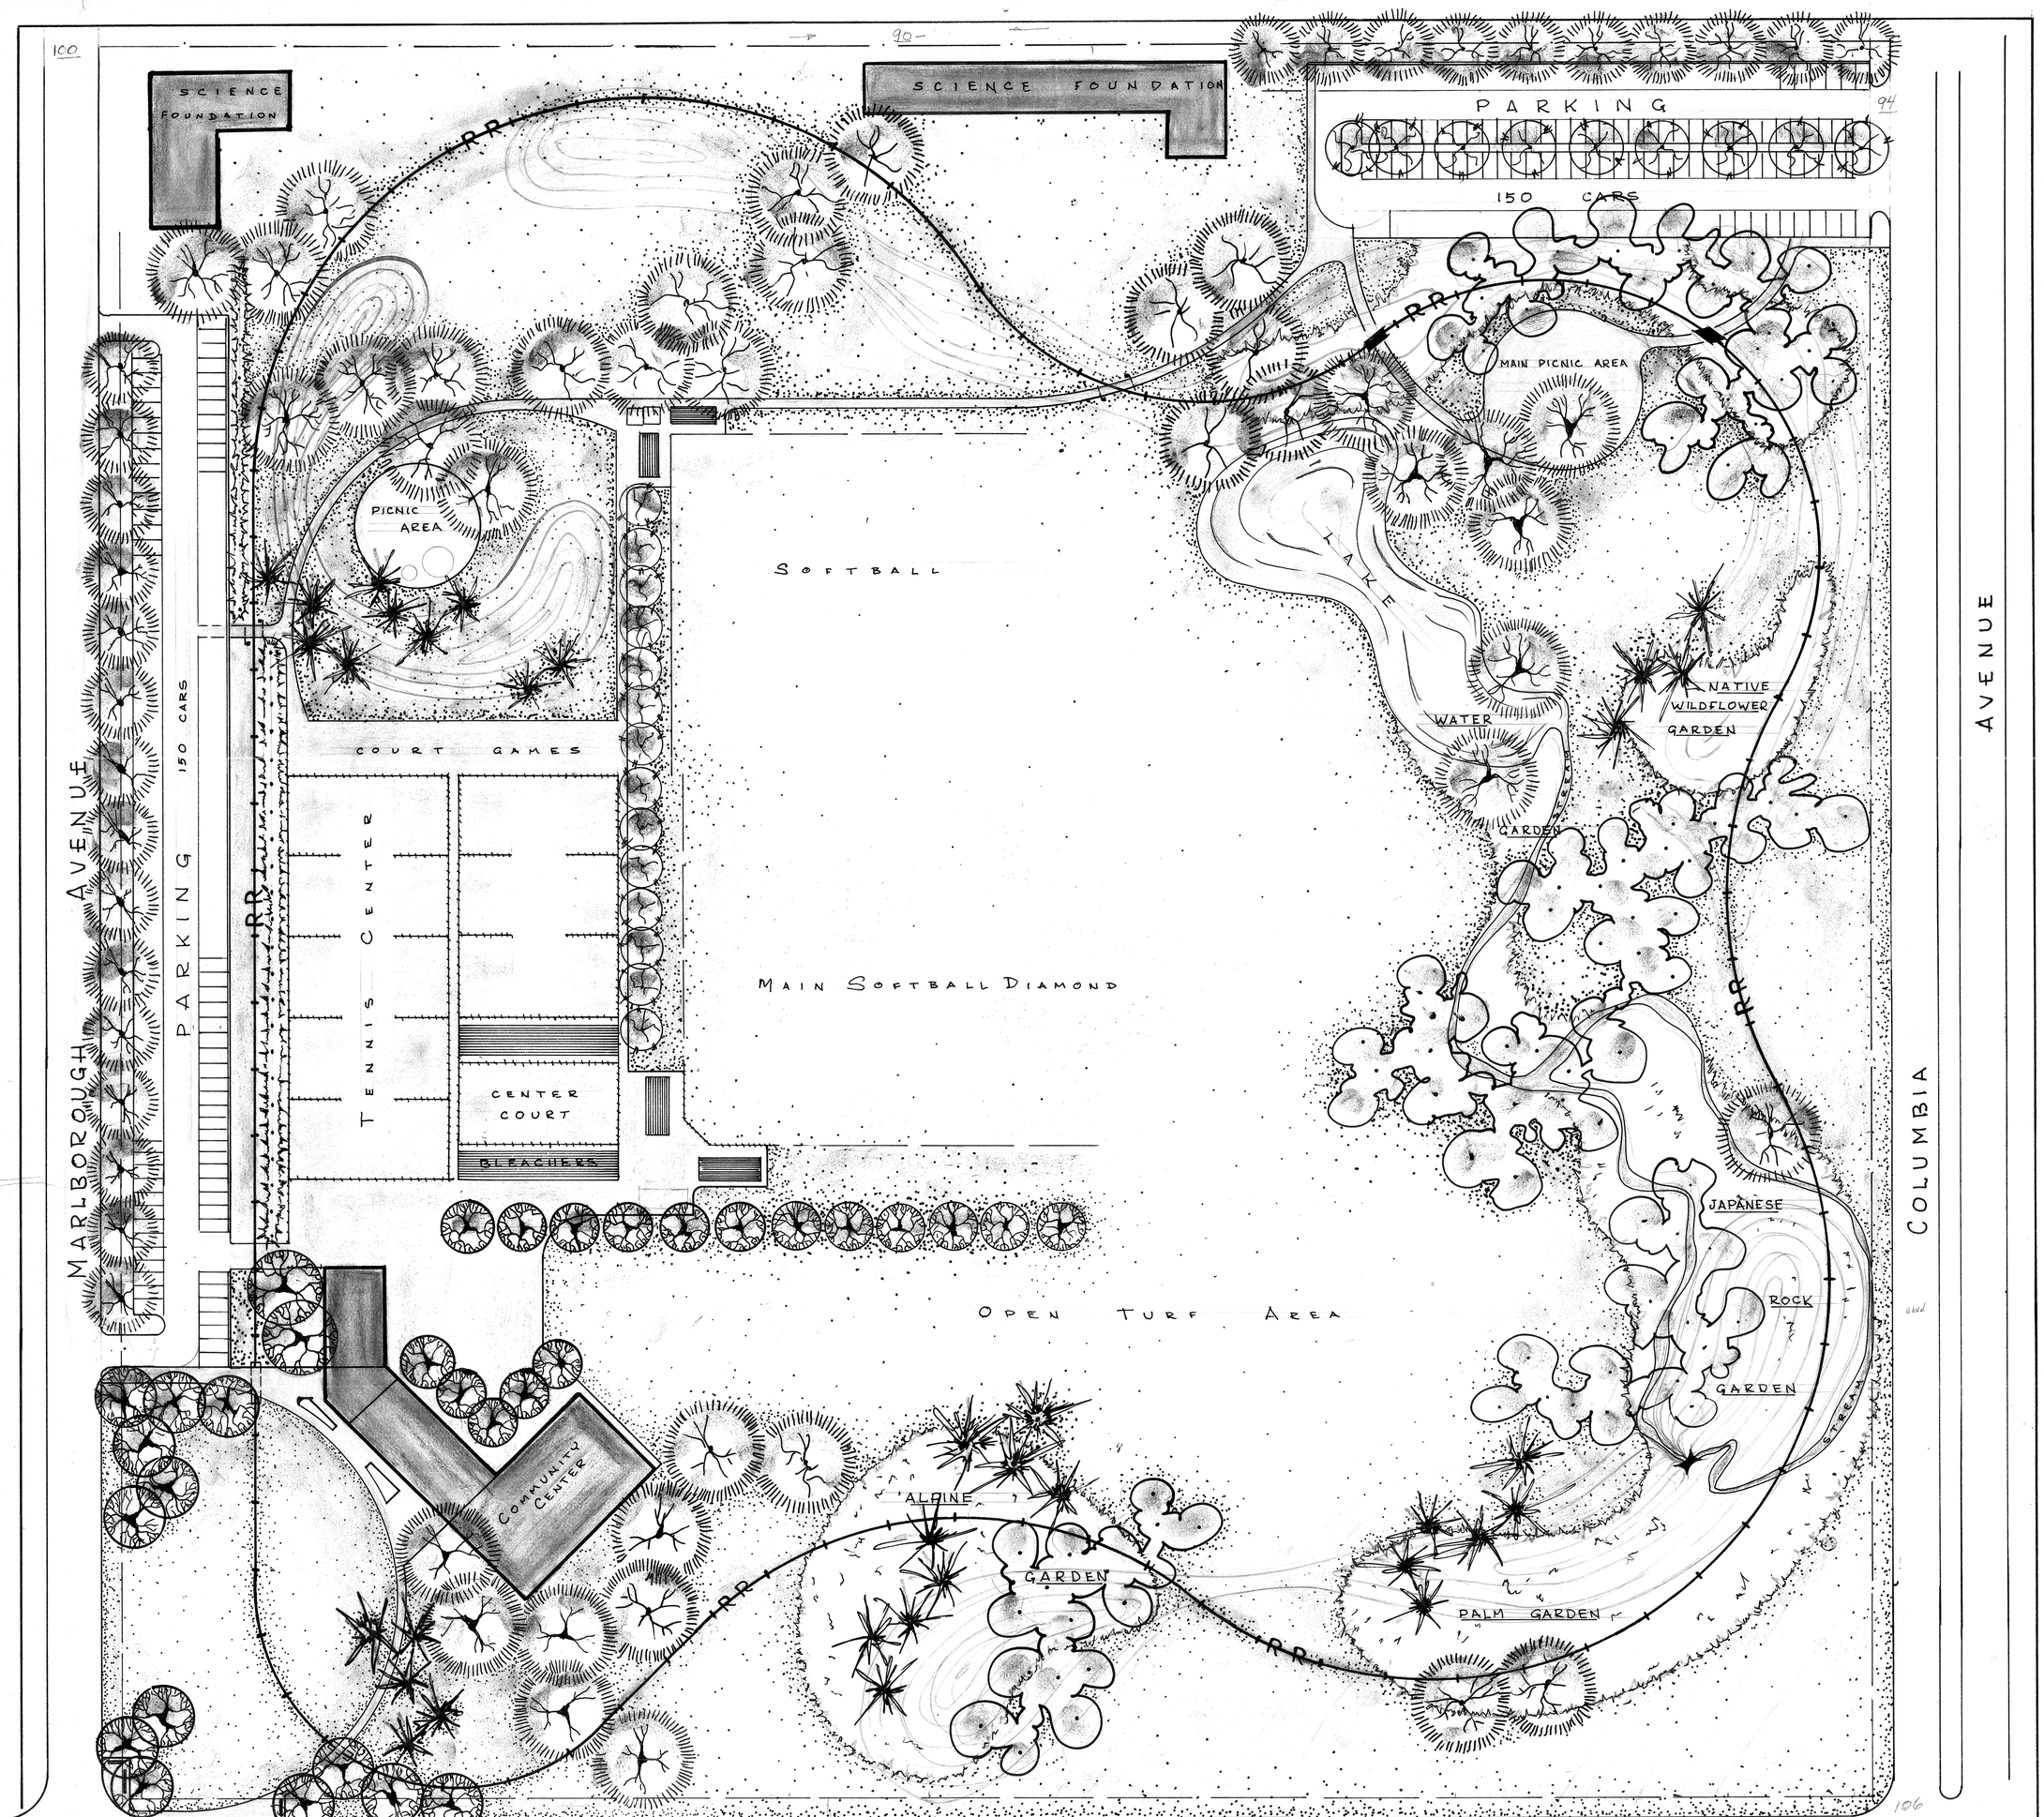

PRELIMINARY STUDY

PROPOSED HUNTER PARK

SCALE · 1" = 50'

RIVERSIDE CALIFORNIA

DATE · JAN. 1960

J.M. BLOCHER - DESIGNER

P-122-1

RESIDENCE

EXISTING METAL BLDG.

PASTURE

TRAIN MAINTENANCE & STORAGE SHED

PROPOSED NATIONAL SCIENCE FOUNDATION SITE

1 AC. 1 AC. 1/2 AC. 1 AC. 3/4 AC.±

PARKING

R.R. BRIDGE

R.R. SIGNALS

MAIN PICNIC AREA

R.R. BRIDGE

PROPOSED S.P.R.R. RELOCATION

TRAIN TRESSLE

SAND

CASTING AREA

WATER

WILDFLOWER GARDEN

GARDEN

PLAY AREA

PICNIC AREA

MAIN BALL DIAMOND

MAINT. & STORAGE

BLEACHERS

SNACK BAR REST ROOMS

ROCK GARDEN

SERVICE ENTRANCE

PATIO

SHUFFLE BOARD

PUTTING GREEN

TURF

R.R. STATION

COMMUNITY CENTER

ALPINE GARDEN

SPRAY FOUNTAIN

PALM GARDEN

STONE WALL

STONE NAME

R.R. UNDERPASS

R.R. TUNNEL

RIGHT-OF-WAY of FUTURE DIVIDED ROAD

MARLBOROUGH AVENUE

GROVE AVENUE

PARKING

GROUND COVER

S.P.R.R.

COLUMBIA AVENUE

HUNTER ENGINEERING

910 912 914 916 918 920 922 924 926 928 930.34

902 904 906 908 910 912 914 916 918 920

IOWA AVENUE

PRELIMINARY

GENERAL PLAN

HUNTER PARK

RIVERSIDE CALIFORNIA

SCALE 1" = 50'

N

0 25 50 75 100 150 200

P-122-2

HUNTER ENGINEERING

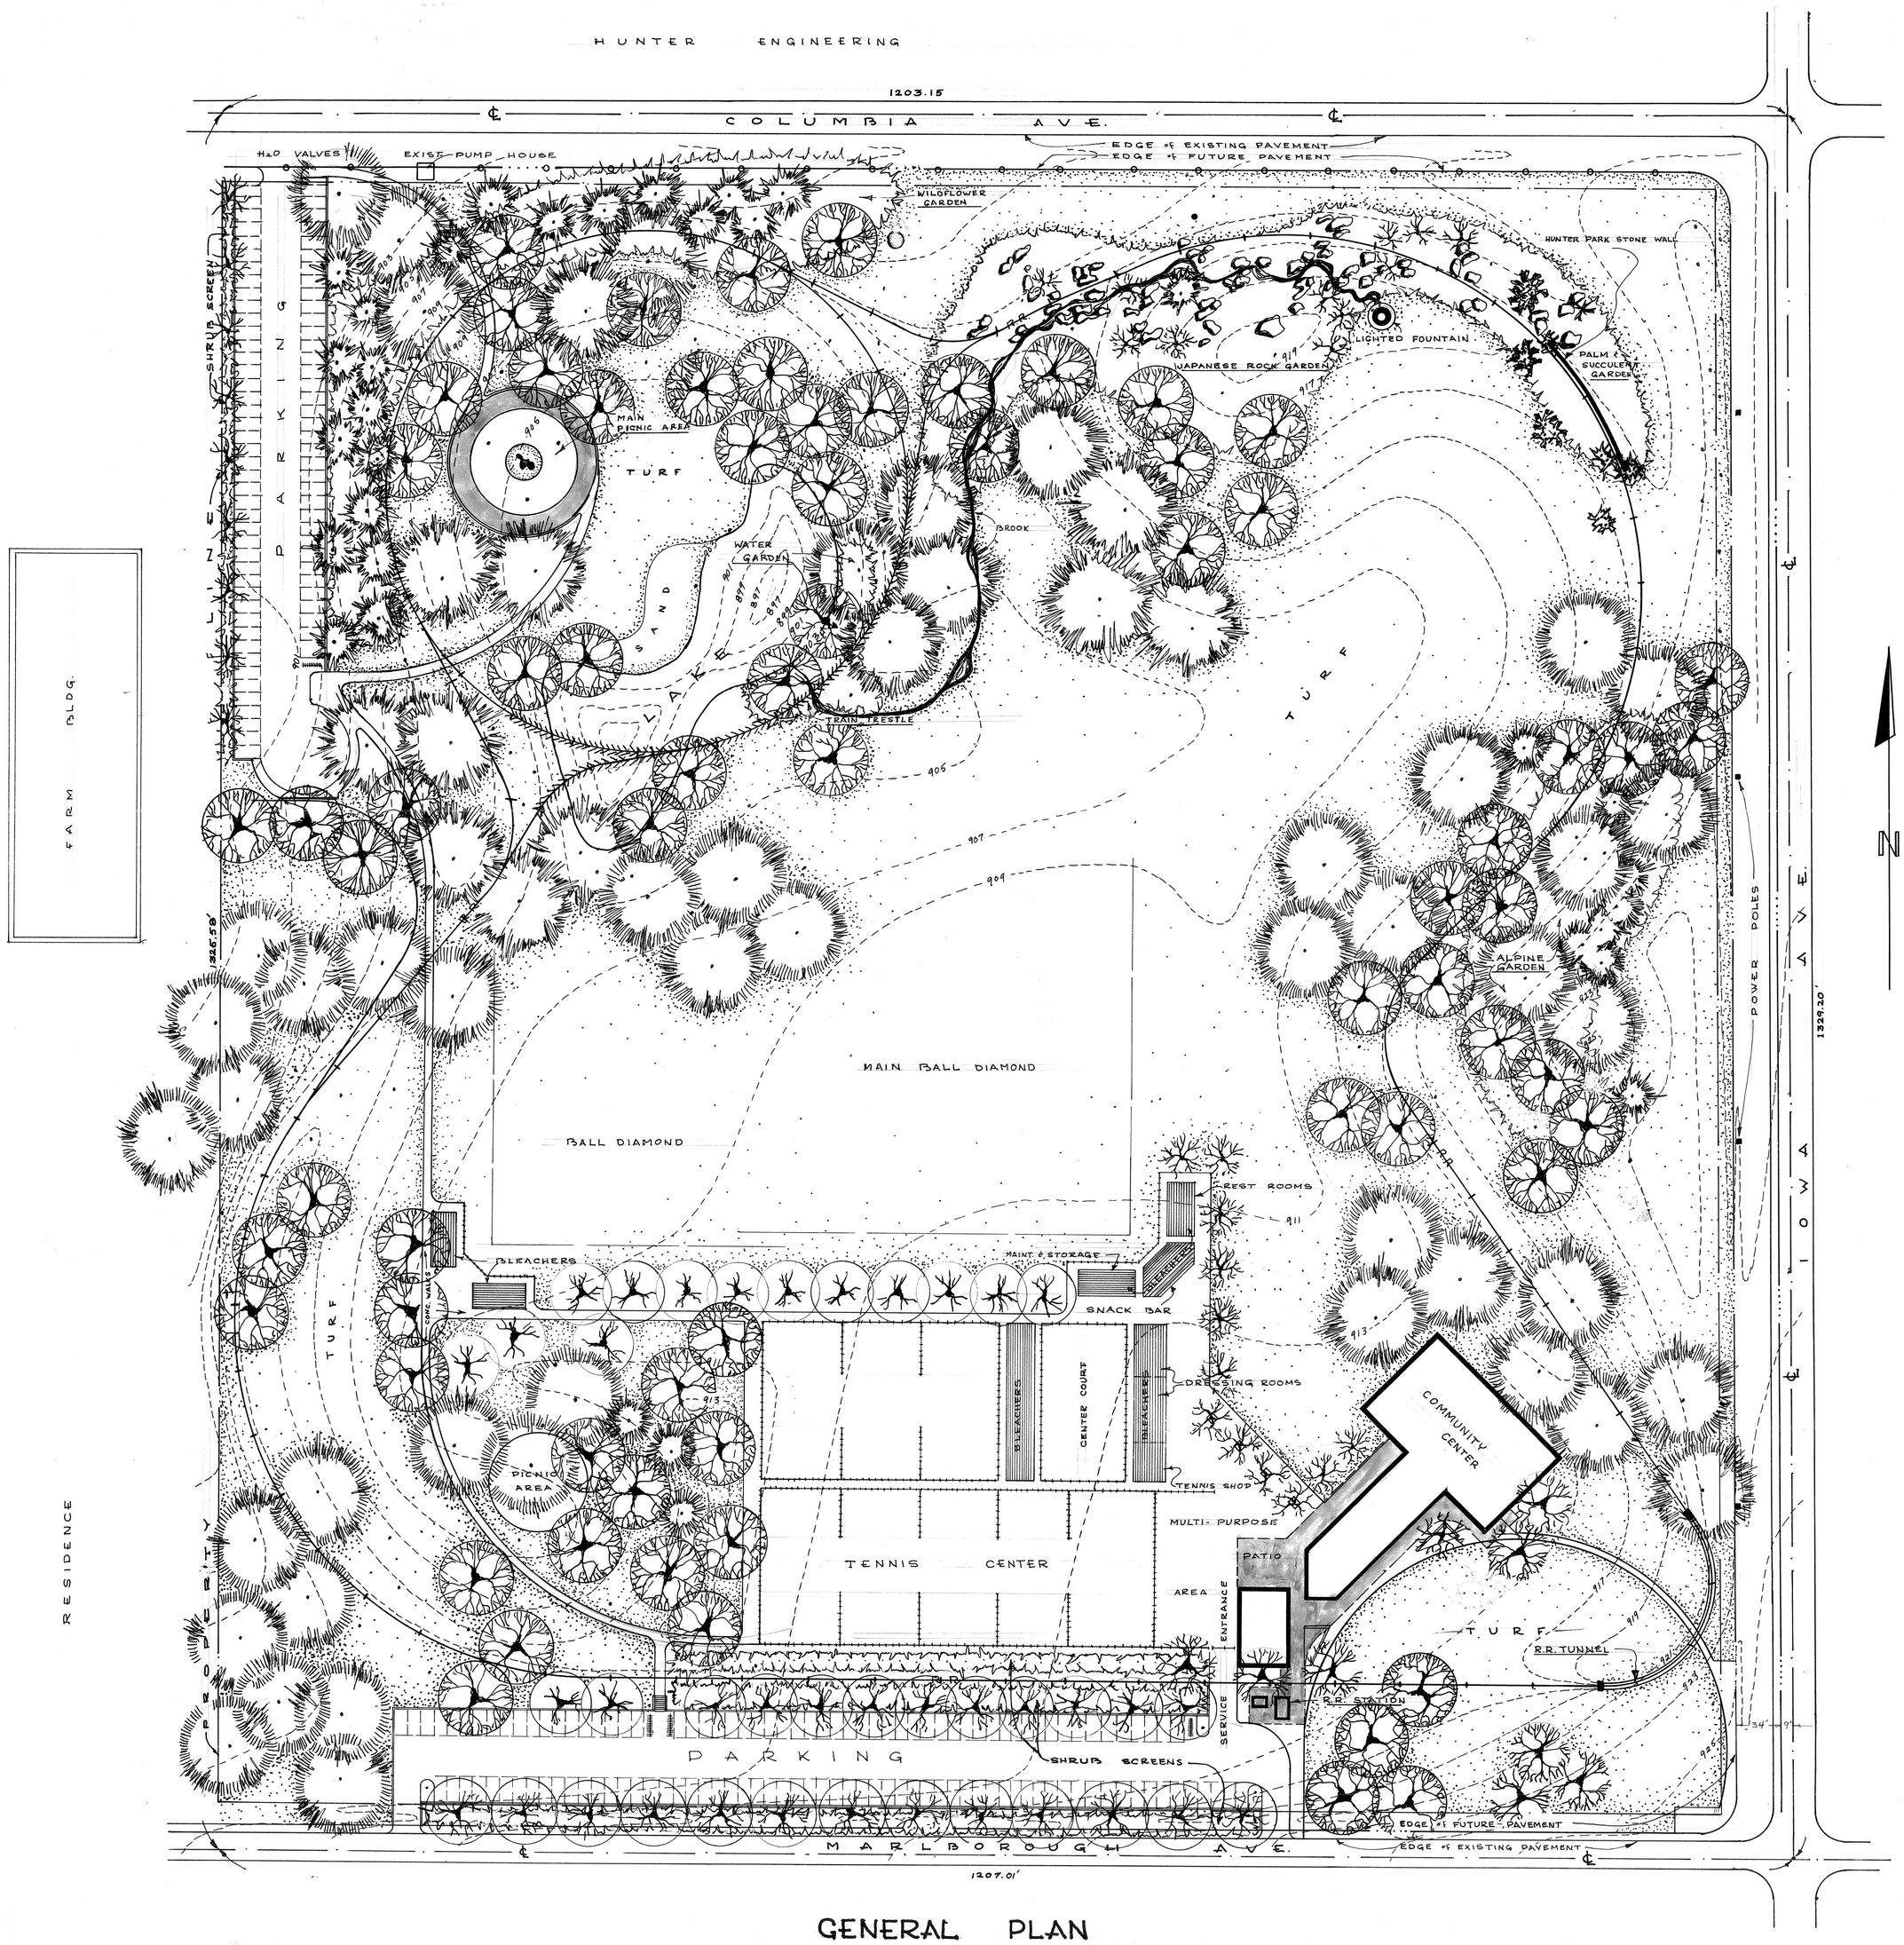

GENERAL PLAN FOR HUNTER PARK

CITY of RIVERSIDE — PARK & REC. DEPT.

DESIGN by J.M. BLOCHER

SCALE - 1" = 50'

3/8/61

mar 8 61

P-122-7

9586