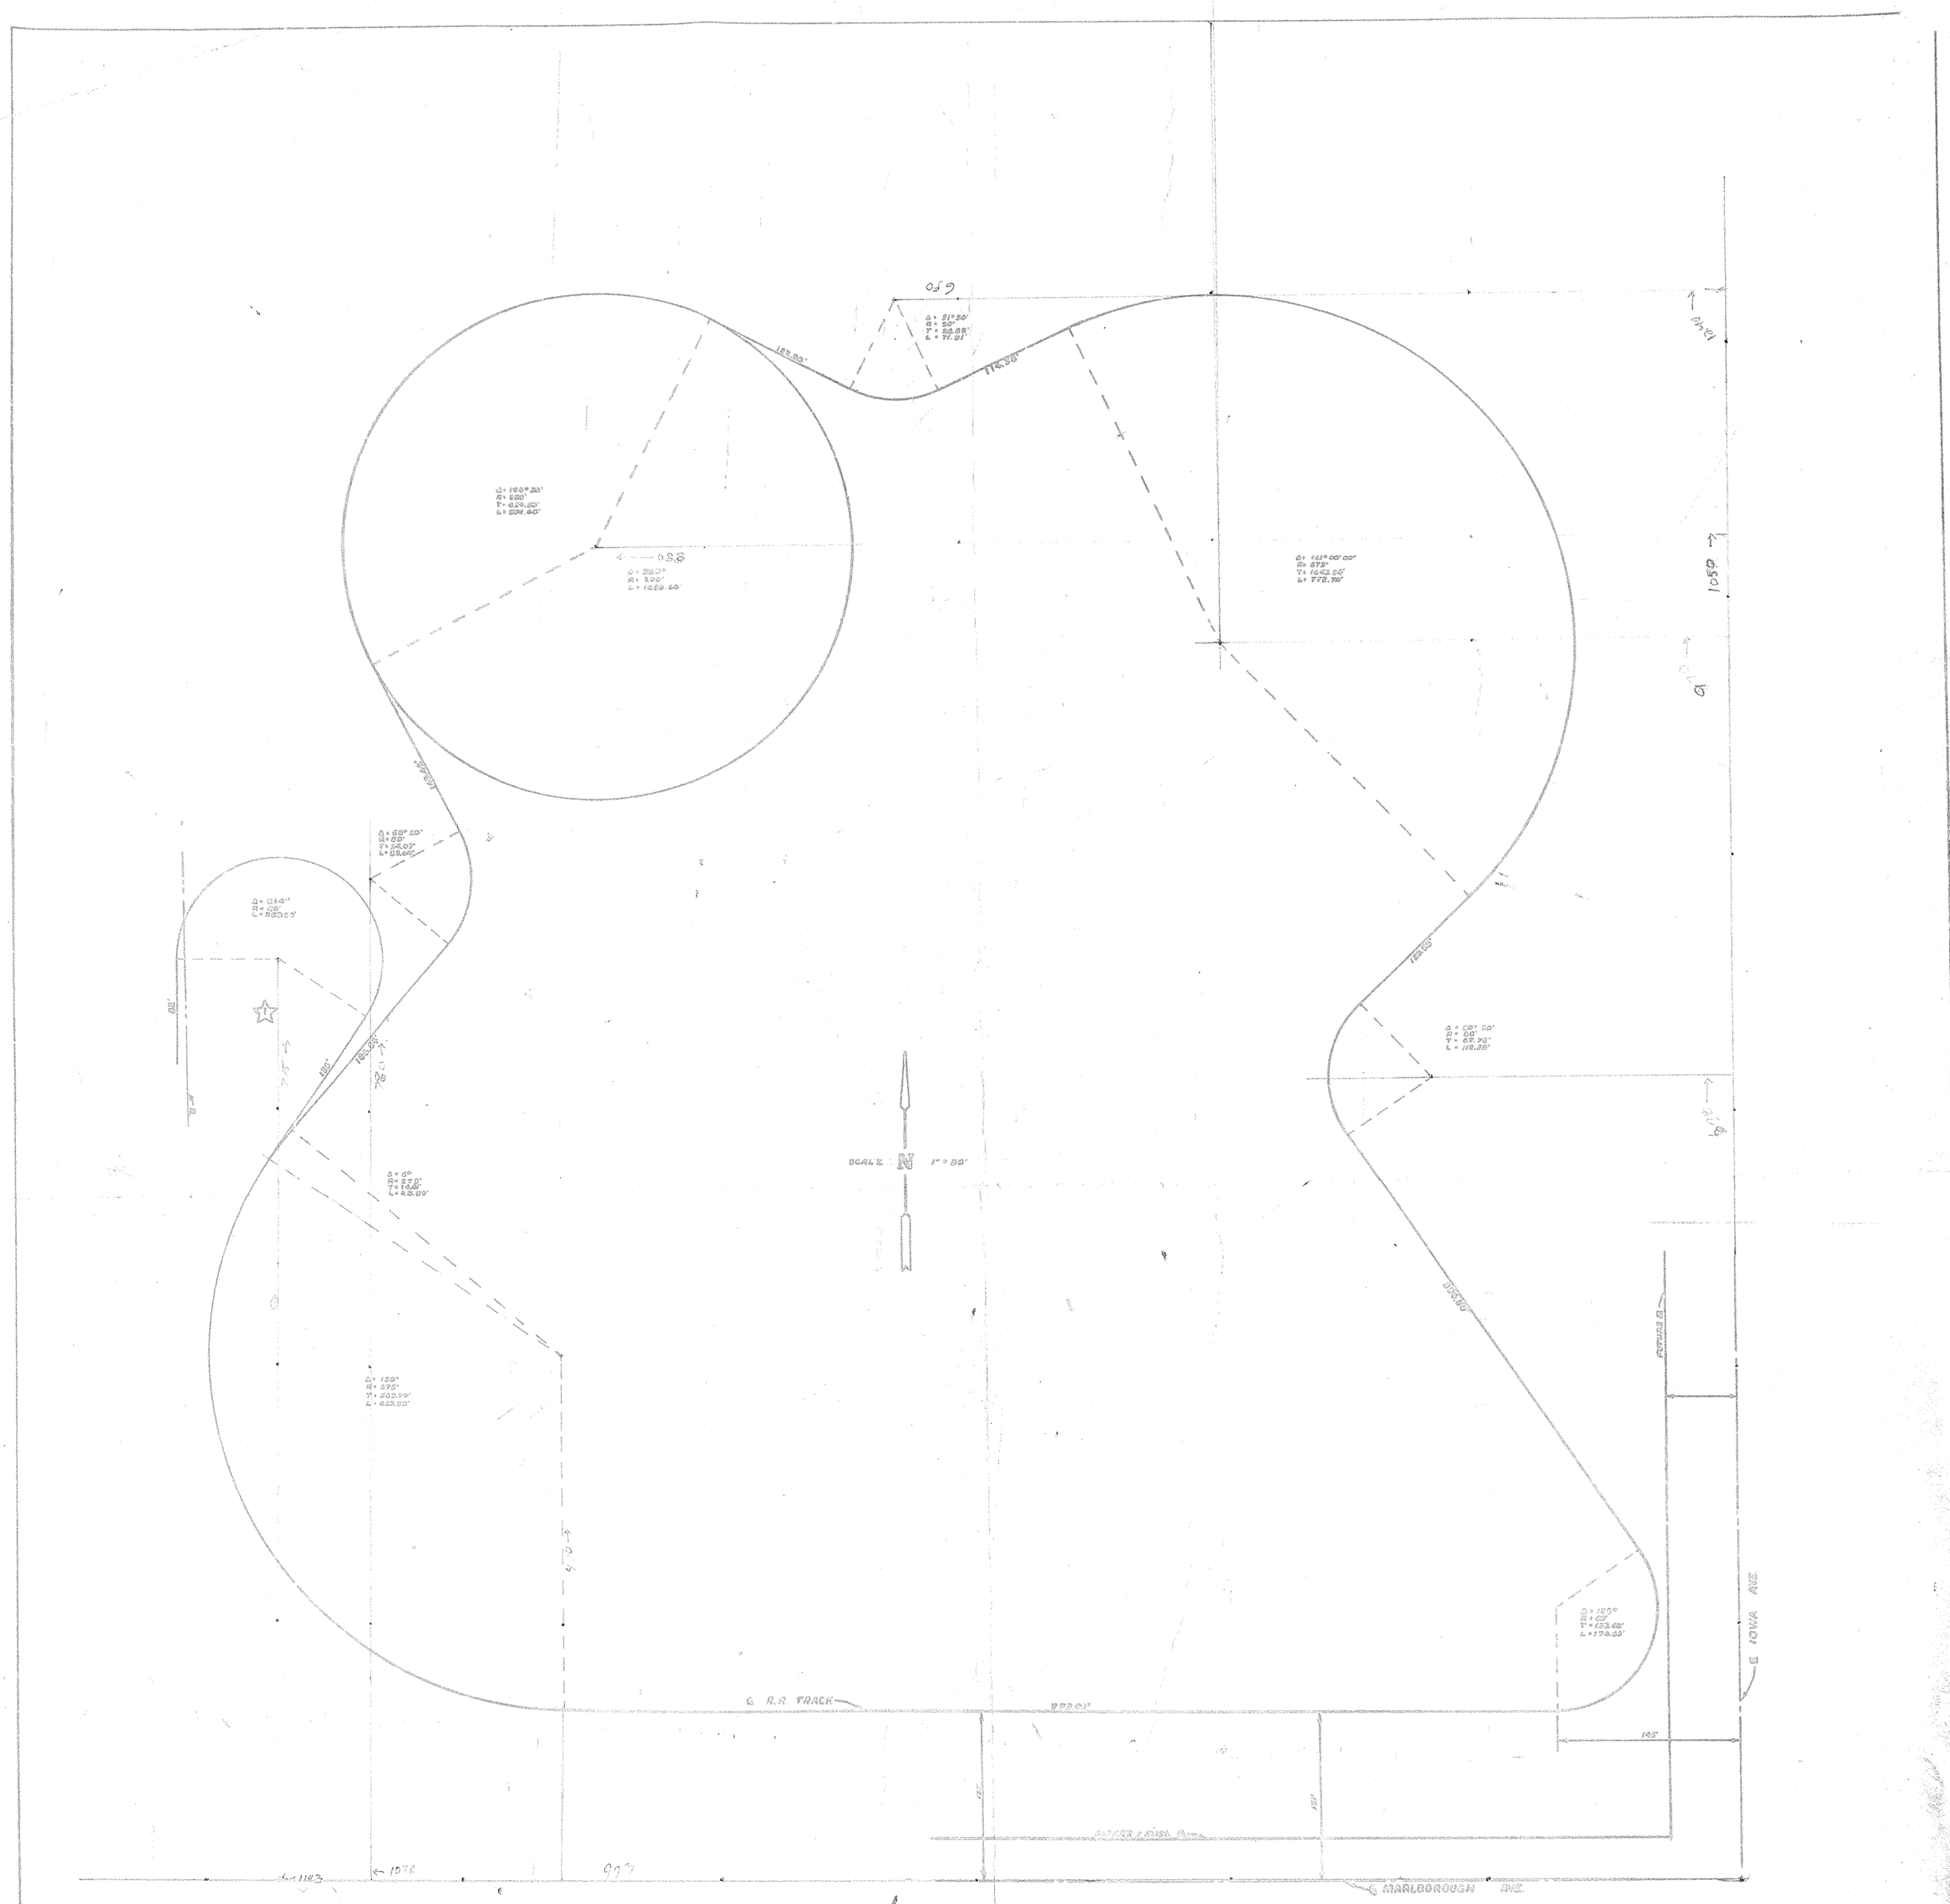

APPROVED BY [signature]
PARKS & RECREATION DIRECTOR
DATE: 6/29/61

REVISIONS			CITY OF RIVERSIDE CALIFORNIA
NUMBER	DATE	DESCRIPTION	DEPARTMENT OF PUBLIC WORKS
☆	6/29/61	REVISED ALIGNMENT OF SPUR 2B	HUNTER PARK
			R.R. TRACK ALIGNMENT
DESIGNED BY J. BLACKER	CHECKED BY [illegible]	APPROVED BY [signature]	M-82A
DRAWN BY [illegible]		CHIEF ENGINEER	
RECOMMENDED BY [signature] ASSISTANT CITY ENGINEER		DATE 6/30/61	SHEET 1 OF 1