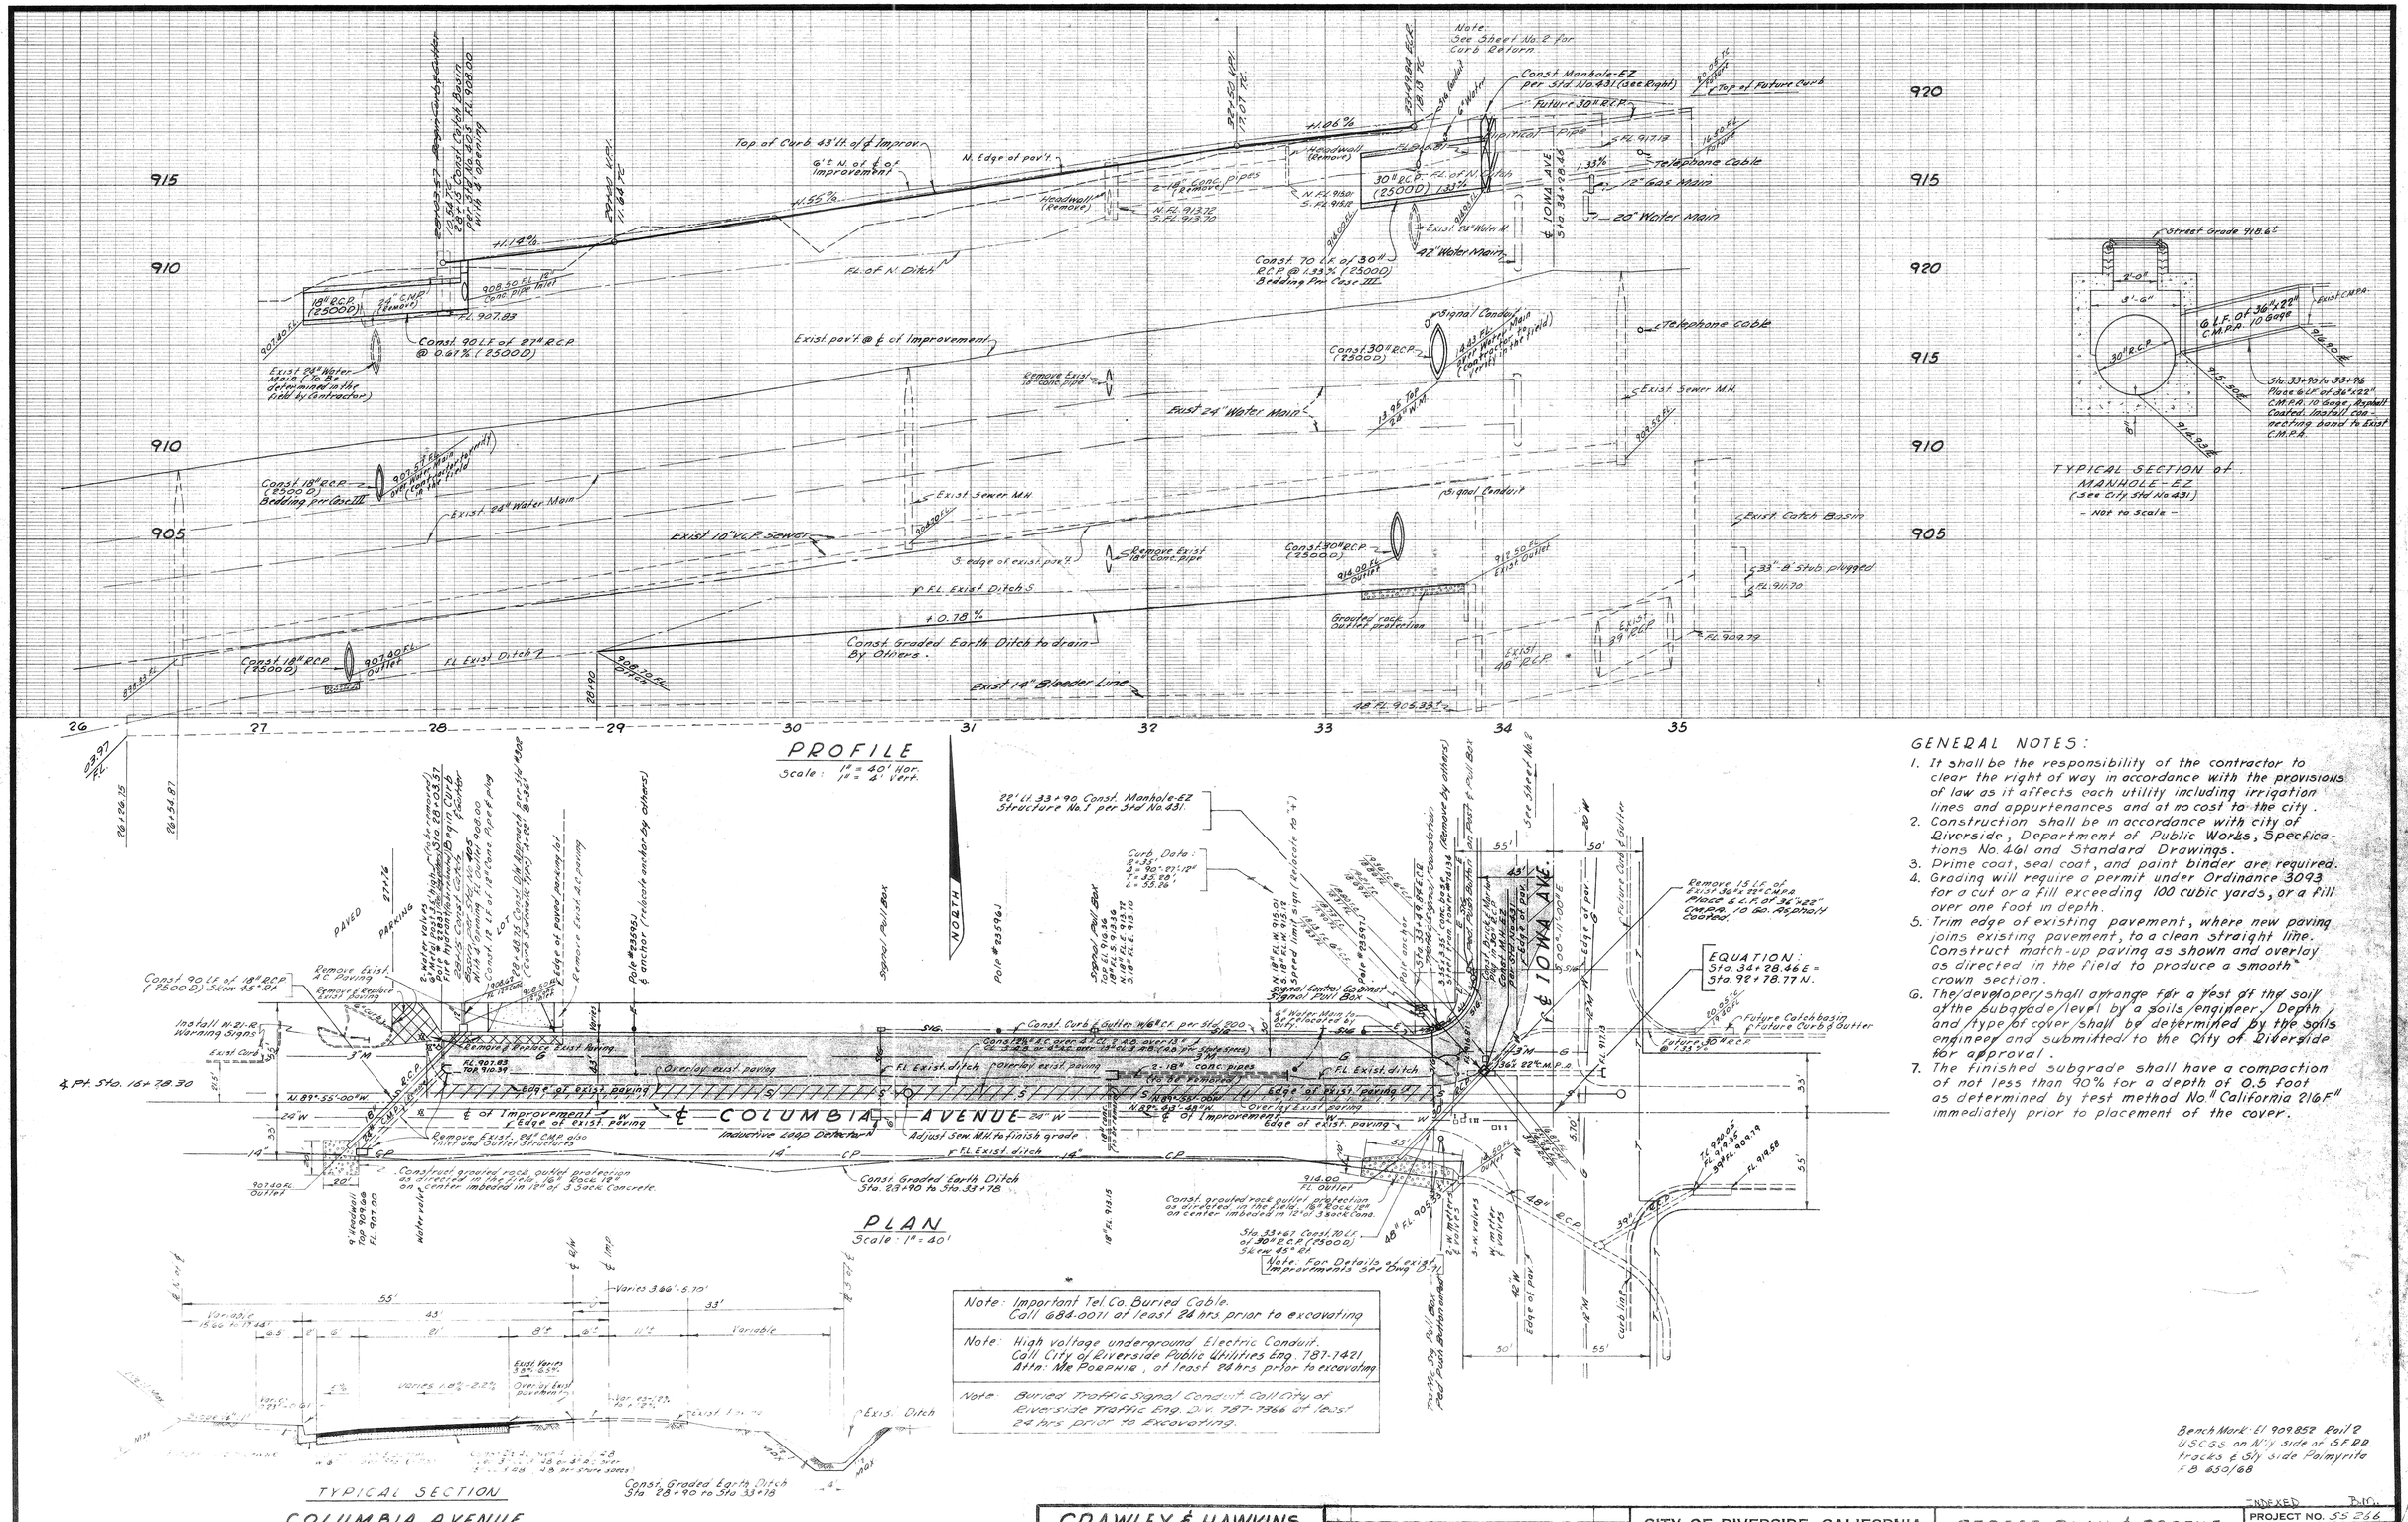

GENERAL NOTES:

1. It shall be the responsibility of the contractor to clear the right of way in accordance with the provisions of law as it affects each utility including irrigation lines and appurtenances and at no cost to the city.
2. Construction shall be in accordance with city of Riverside, Department of Public Works, Specifications No. 461 and Standard Drawings.
3. Prime coat, seal coat, and paint binder are required.
4. Grading will require a permit under Ordinance 3093 for a cut or a fill exceeding 100 cubic yards, or a fill over one foot in depth.
5. Trim edge of existing pavement, where new paving joins existing pavement, to a clean straight line. Construct match-up paving as shown and overlay as directed in the field to produce a smooth crown section.
6. The developer shall arrange for a test of the soil of the subgrade level by a soils engineer. Depth and type of cover shall be determined by the soils engineer and submitted to the City of Riverside for approval.
7. The finished subgrade shall have a compaction of not less than 90% for a depth of 0.5 foot as determined by test method No. California 216F immediately prior to placement of the cover.

Bench Mark: El 909.852 Rail 2 USC&GS on N'ly side of S.P.R.R. tracks & S'ly side Palmyrite F.B. 650/68

INDEXED

PROJECT NO. 55 266	R-1047
SHEET 1 OF 4	
HORIZ. SCALE: 1" = 40'	VERT. SCALE: 1" = 4'
FILE NO.	

CRAWLEY & HAWKINS
SURVEYORS AND ENGINEERS
Riverside, California
Approved: George O. Crawley R.E. No. 9455
Field Bk. 74/24-50 Date 2-2-65
JO 344

MARK	REVISIONS	APPR.	DATE

DESIGNED BY B.C. DRAWN BY L.H. CHECKED BY

Approved: Frank D. Hall Date 7/29/65
East Riverside Water Co.

Approved for Public Utilities Dept. By: Don Campbell Date 7/12/65
Gen. Supt. & Chief Engr. - Electric

Approved for Public Utilities Dept. By: Howard R. Cramer Date 7/12/65
Gen. Supt. & Chief Engr. - Water

By Others

CITY OF RIVERSIDE, CALIFORNIA
DEPARTMENT OF PUBLIC WORKS

APPROVED BY	BY	DATE
OFFICE ENGINEER		
PARK DEPARTMENT		
TRAFFIC DIVISION		7-16
ASSISTANT CITY ENG.		

APPROVED BY: DIRECTOR OF PUBLIC WORKS
DATE 7-14-65

STREET PLAN & PROFILE
COLUMBIA AVENUE
from
STA. 28+03.57 TO IOWA AVE.

4063