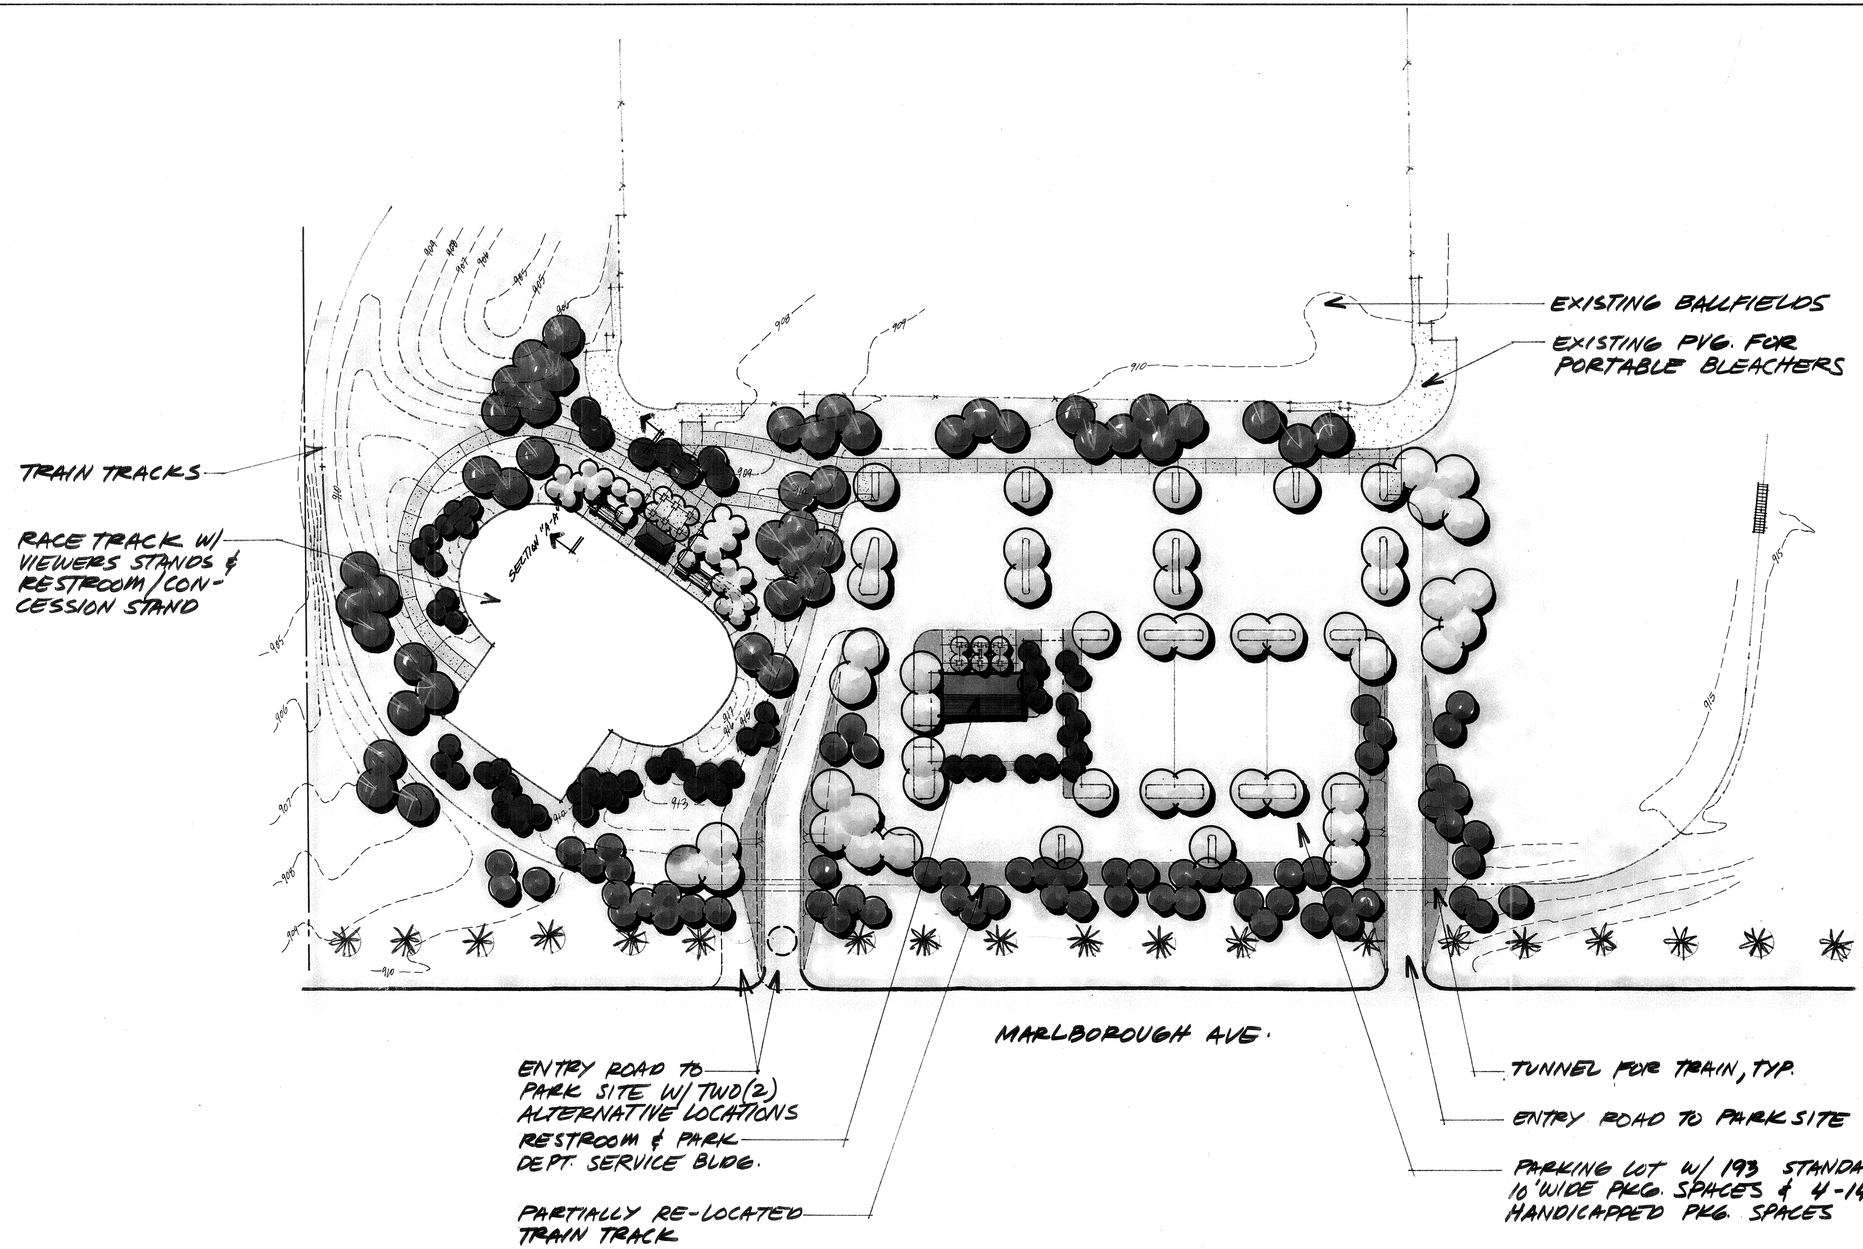

RECEIVED
APR 15 1988
PARK & RECREATION DEPARTMENT

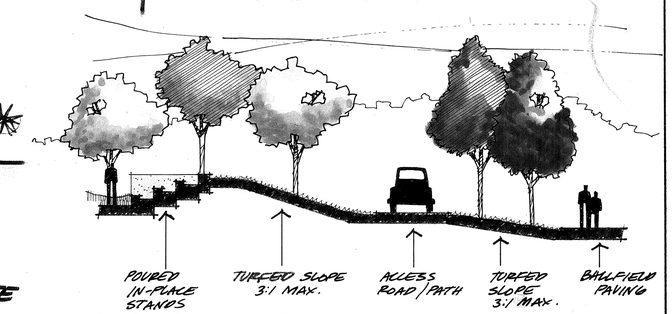

SECTION "A-A" 1"=10' SCALE

N
W E
S

1" = 50'

4-14-88

CARDOZA DILALLO HARRINGTON
LANDSCAPE ARCHITECTURE AND PLANNING PARTNERSHIP
151 Kalmus Drive, Suite K-1
Costa Mesa, California 92626 (714) 754-7311

88-520

PRELIMINARY PLAN

HUNTER HOBBY PARK

CITY OF RIVERSIDE-PARK & REC. DEPT.