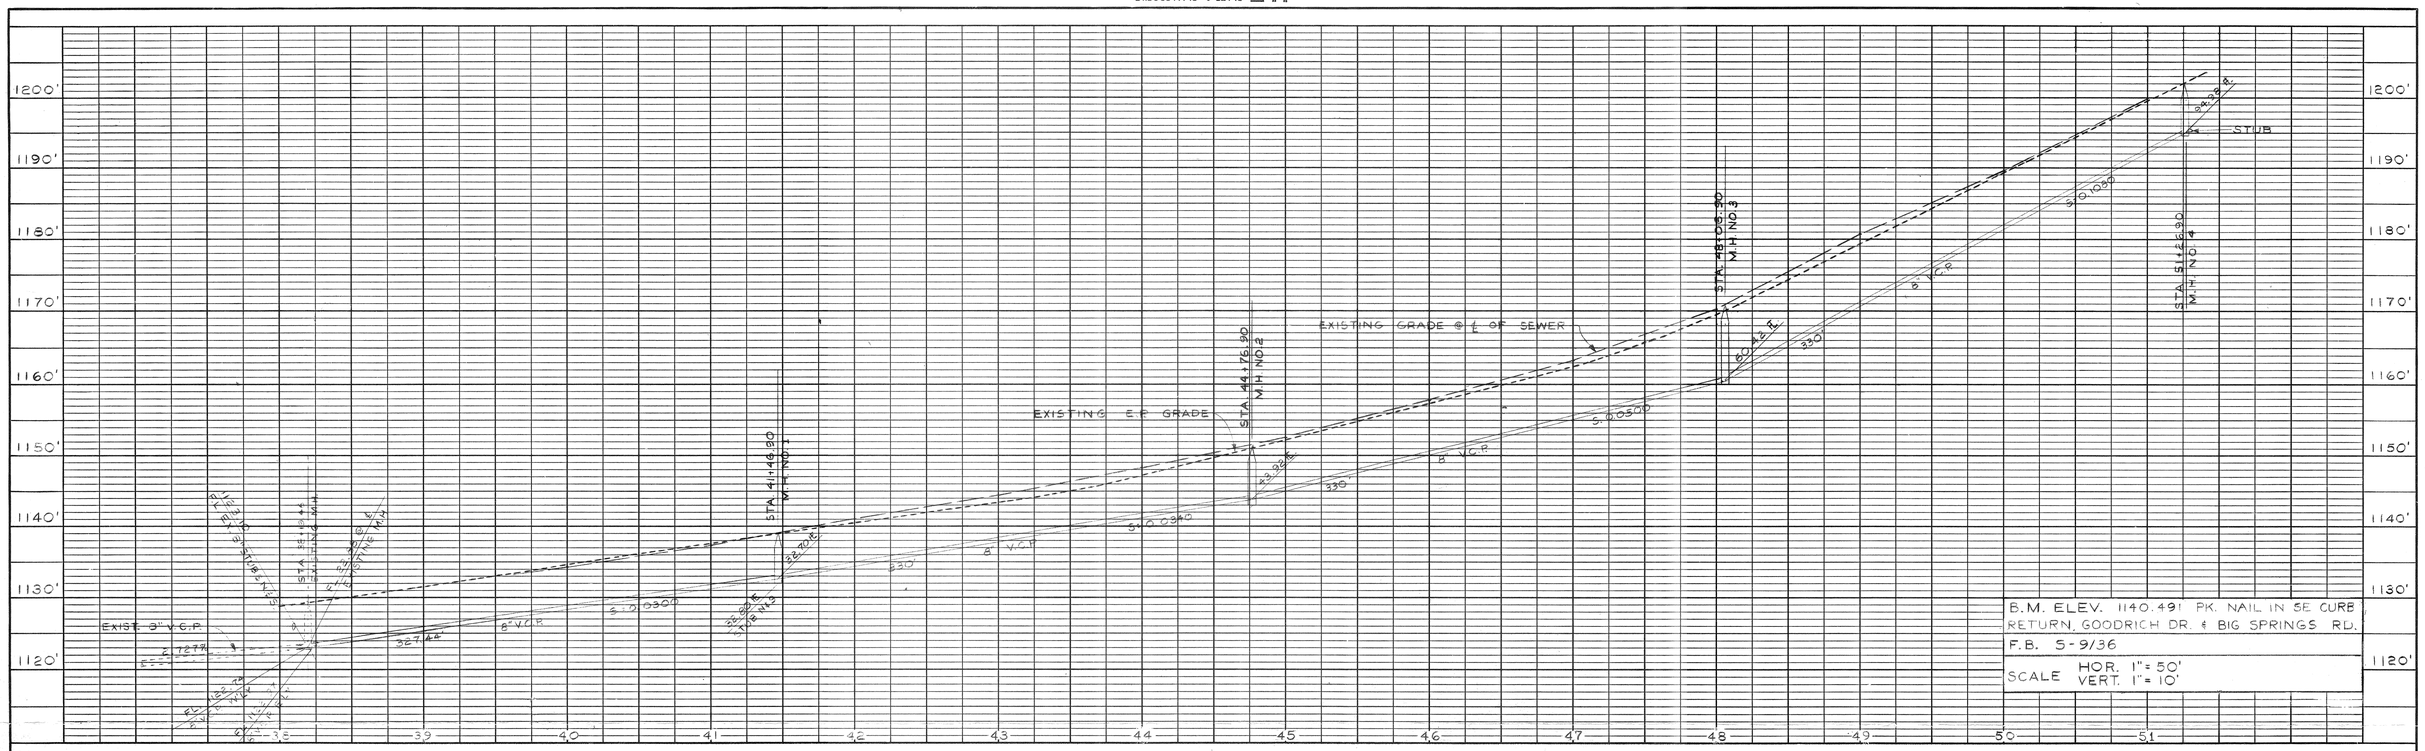

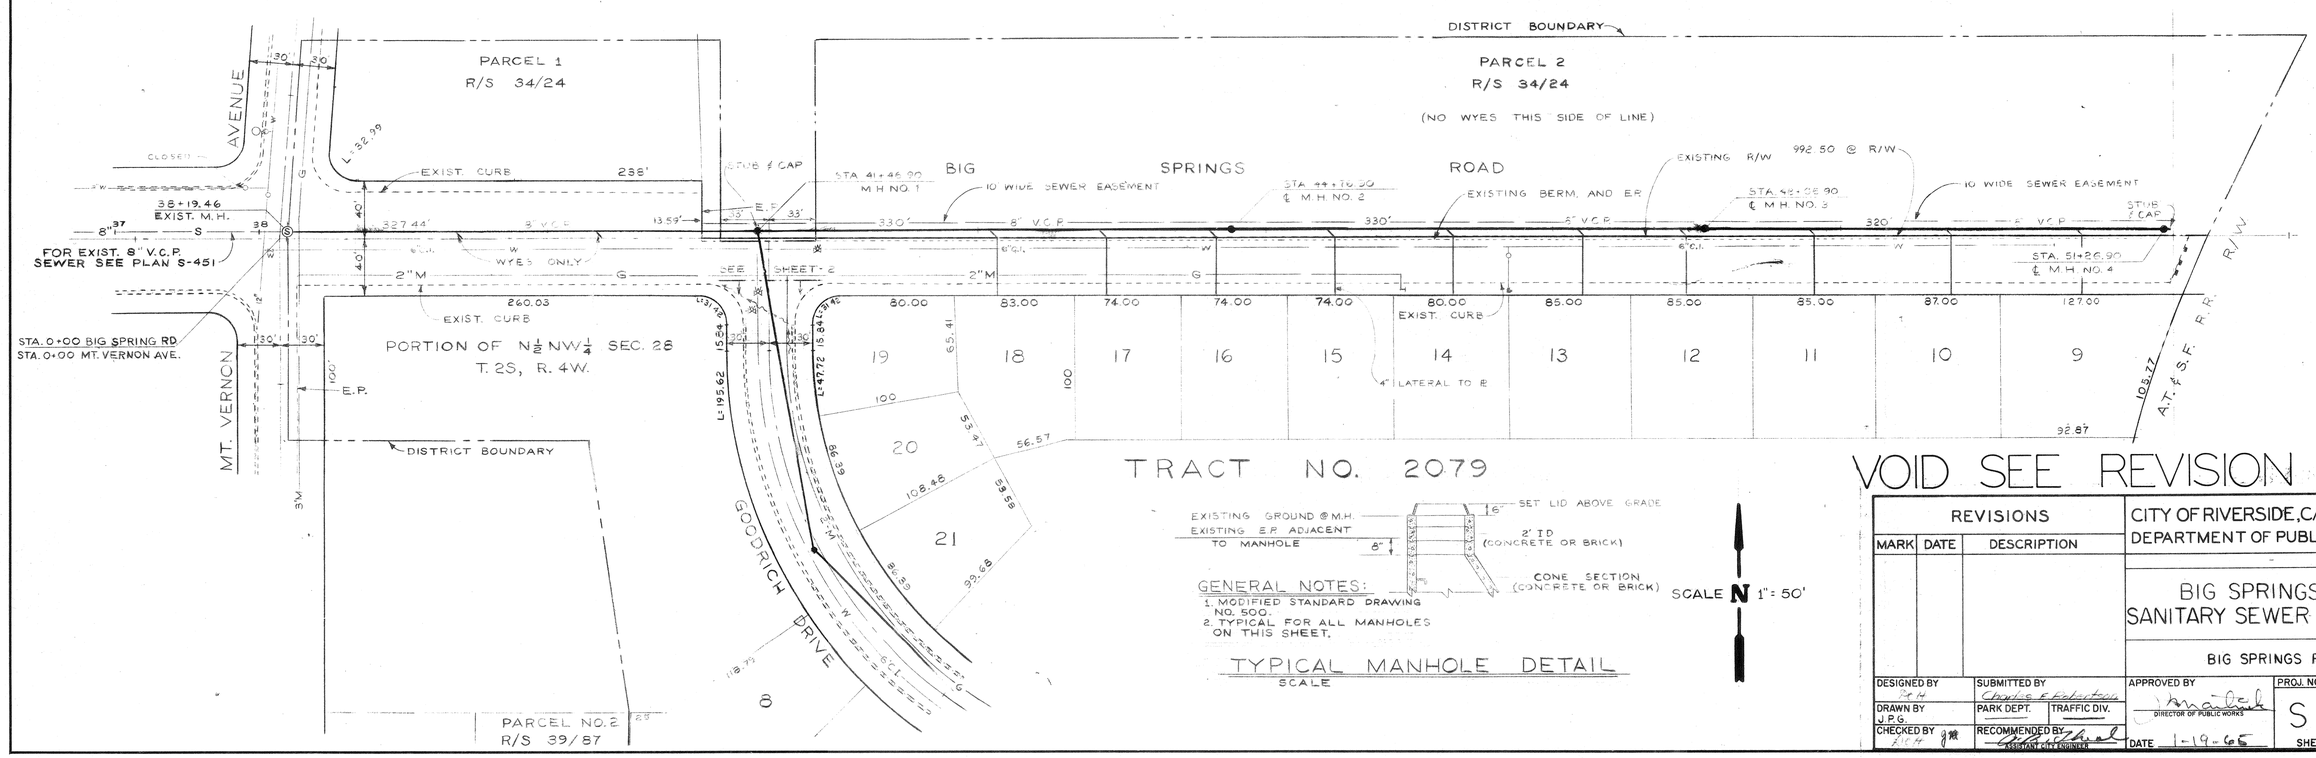

VOID SEE REVISION 1

REVISIONS		
MARK	DATE	DESCRIPTION

CITY OF RIVERSIDE, CALIFORNIA
DEPARTMENT OF PUBLIC WORKS

BIG SPRINGS ROAD
SANITARY SEWER DISTRICT

BIG SPRINGS ROAD

DESIGNED BY	SUBMITTED BY	APPROVED BY	PROJ. NO. 6053
DRAWN BY J.P.G.	PARK DEPT. / TRAFFIC DIV.	DIRECTOR OF PUBLIC WORKS	S-584
CHECKED BY	RECOMMENDED BY ASSISTANT CITY ENGINEER	DATE 1-19-65	SHEET 1 OF 2

PROFILE
NOTE BOOK NO.
SURVEYED
PLOTTED
GRADES CHECKED
B.M.'s NOTED
STRUCTURE NOTAT'NS CH'KD
BY
DATE

PLAN
NOTE BOOK NO.
SURVEYED
PLOTTED
ALIGNMENT CHECKED
RT. OF WAY CHECKED
BY
DATE

A-6/ae
AE AE
File 532