CONSTRUCTION NOTES

1. BIG SPRINGS FRONTAGE - GRADE TO 1" BELOW BACK OF SIDEWALK
2. THE FOLLOWING SOIL AMENDMENTS SHALL BE ADDED PER 1000 SQUARE FEET TO ALL PLANTING AREAS WITH GRADIENTS OF LESS THAN 2:1
   - A. 6 CUBIC YARDS ORGANIC AMENDMENT
   - B. 15 POUNDS COMMERCIAL FERTILIZER 12-12-12
3. REMOVE ALL ICE PLANT ON BIG SPRINGS FRONTAGE
4. ALL SHADED AREAS ARE TO BE SOIL PREPED, FINE GRADED, AND SEEDED TO TURF.
5. SEED MIX PERCENT BY WEIGHT:
   - A) 20% PERENNIAL RYE MIX - 50% PENNFINE + 50% DERBY
   - B) 20% BERMUDA UNHULLED CERTIFIED ARIZONA COMMON
   - C) 60% BLUEGRASS MIX OF 50% RUGBY + 50% PARADE

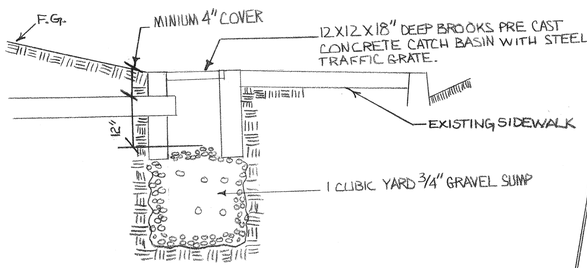

Ⓒ CATCH BASIN INSTALLATION
NO SCALE

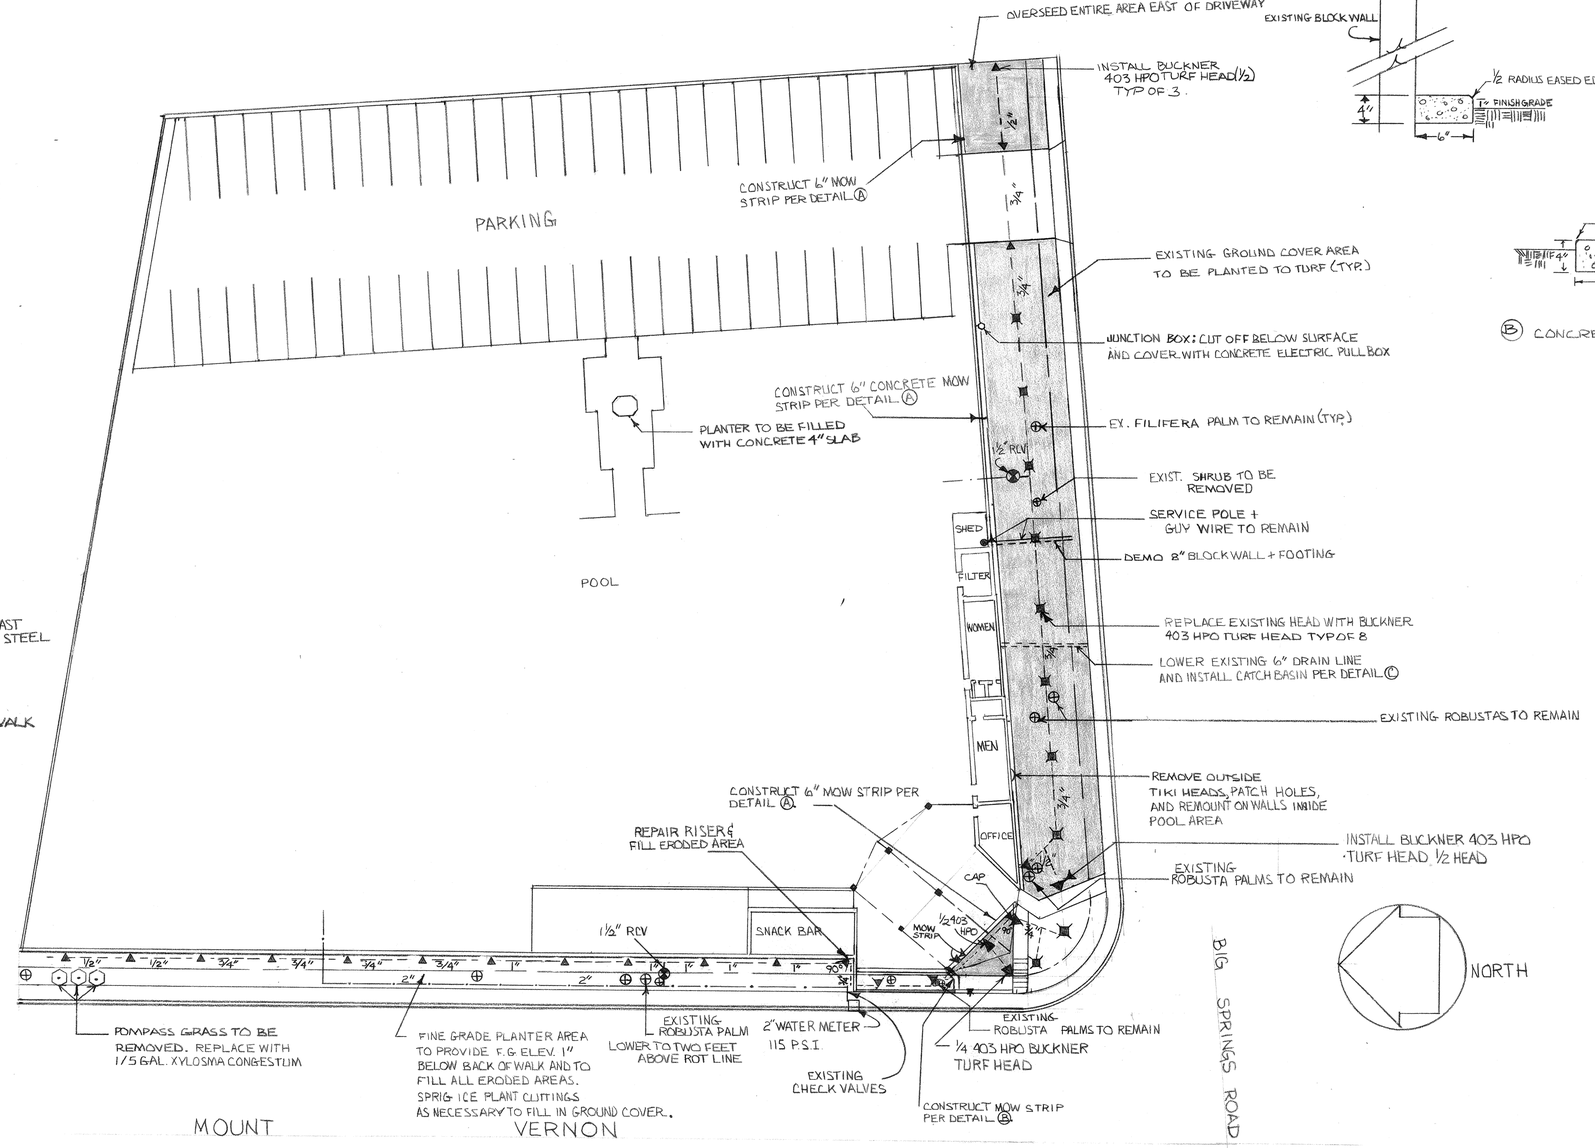

Ⓐ CONCRETE MOW STRIP AND WALL
NO SCALE

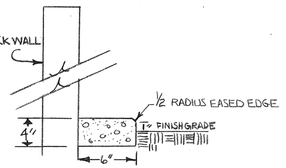

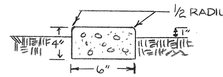

Ⓑ CONCRETE MOW STRIP AT GROUND COVER
NO SCALE

LANDSCAPE AND IRRIGATION REHABILITATION — 11-12-80

ISLANDER POOL

CITY OF RIVERSIDE DEPARTMENT OF PARKS AND RECREATION
RIVERSIDE CALIFORNIA

SCALE 1"=20
DW
SHEET 1 OF 1

P-122-2