LA SIERRA PARK

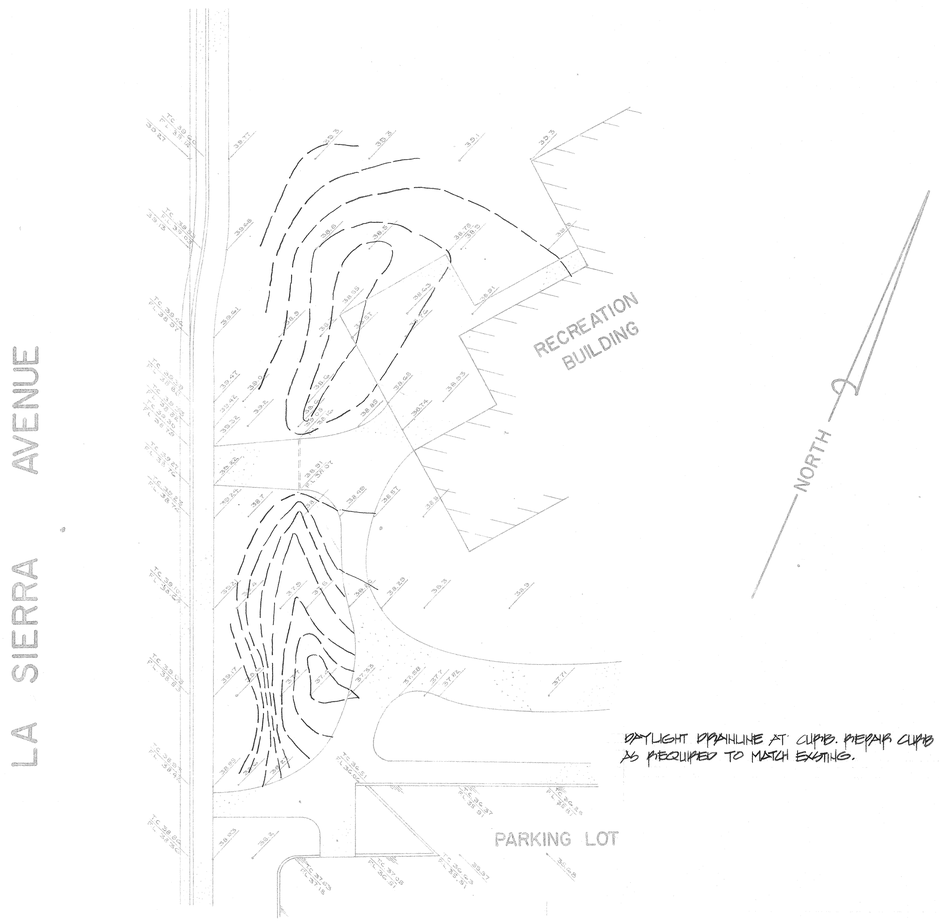

VILLEGAS PARK

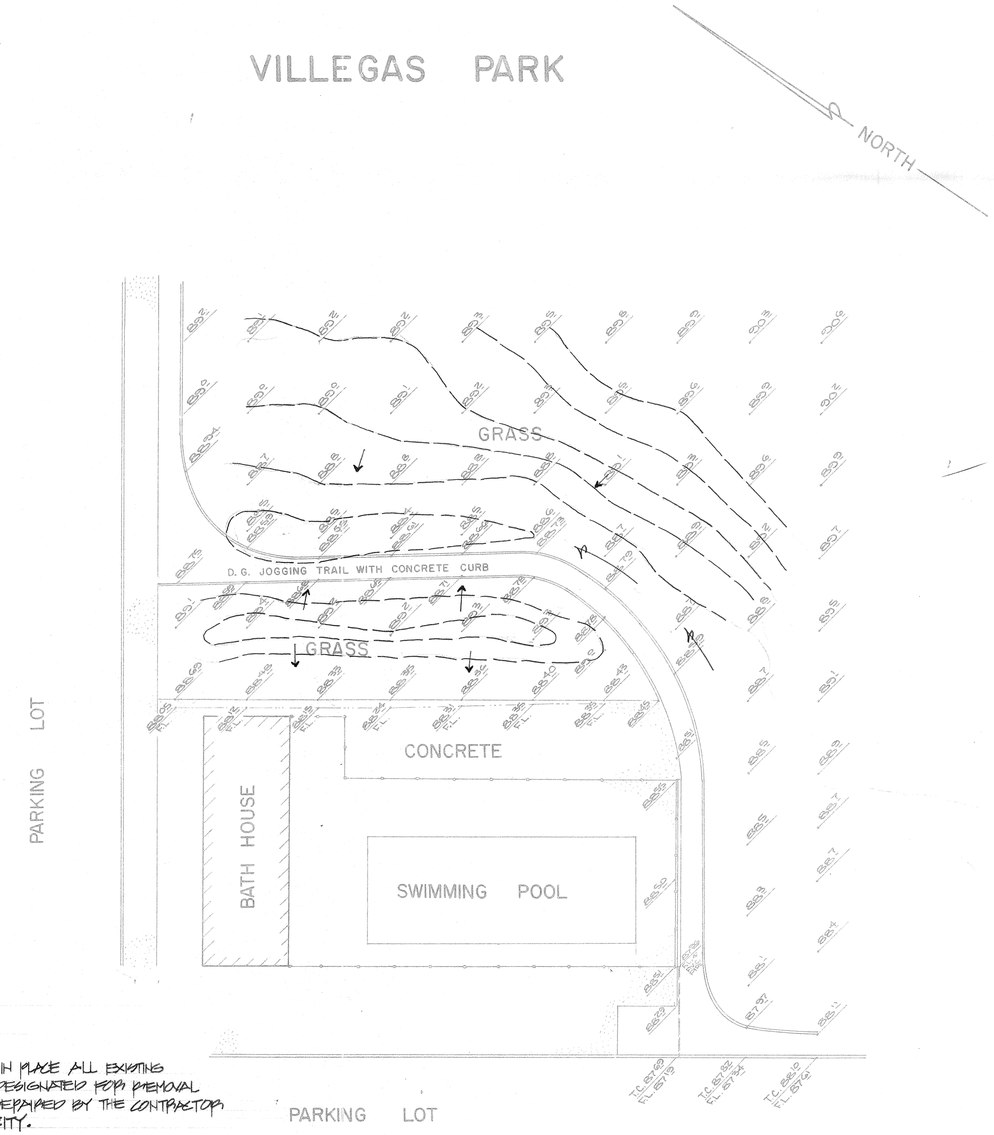

LEGEND

- — — — EXISTING CONTOURS
- ——— PROPOSED CONTOURS
- ⊠ __" x __" CATCH BASIN
- DRAIN PIPE -

NOTES

1. CONTRACTOR SHALL PROTECT IN PLACE ALL EXISTING SITE IMPROVEMENTS NOT DESIGNATED FOR REMOVAL. ALL DAMAGE SHALL BE REPAIRED BY THE CONTRACTOR AT NO EXPENSE TO THE CITY.
2. ADJUST HEIGHT OF EXIST. SPRINKLERS AS REQUIRED DUE TO GRADE CHANGES. RESTORE TURF IN DISTURBED AREAS

NOTE

THE PURPOSE OF THIS MAP IS TO DEFINE AN EXISTING DRAINAGE PROBLEM AREA. ONLY PARTIAL TOPOGRAPHY IS SHOWN.

MARK	REVISIONS	APPR.	DATE

DESIGNED BY K.H. DRAWN BY K.H. CHECKED BY

CITY OF RIVERSIDE
PARK AND RECREATION DEPARTMENT

APPROVED BY	DATE	BY
PRINCIPAL ENGINEER		
PARK DEPARTMENT		
TRAFFIC DIVISION		
CHIEF P. W. ENGINEER		

APPROVED BY
PUBLIC WORKS DIRECTOR
DATE

LA SIERRA PARK
VILLEGAS PARK

HORIZ. SCALE: 1" = 20' VERT. SCALE: 1" =

ACCOUNT NO.

SHEET 1 OF 1