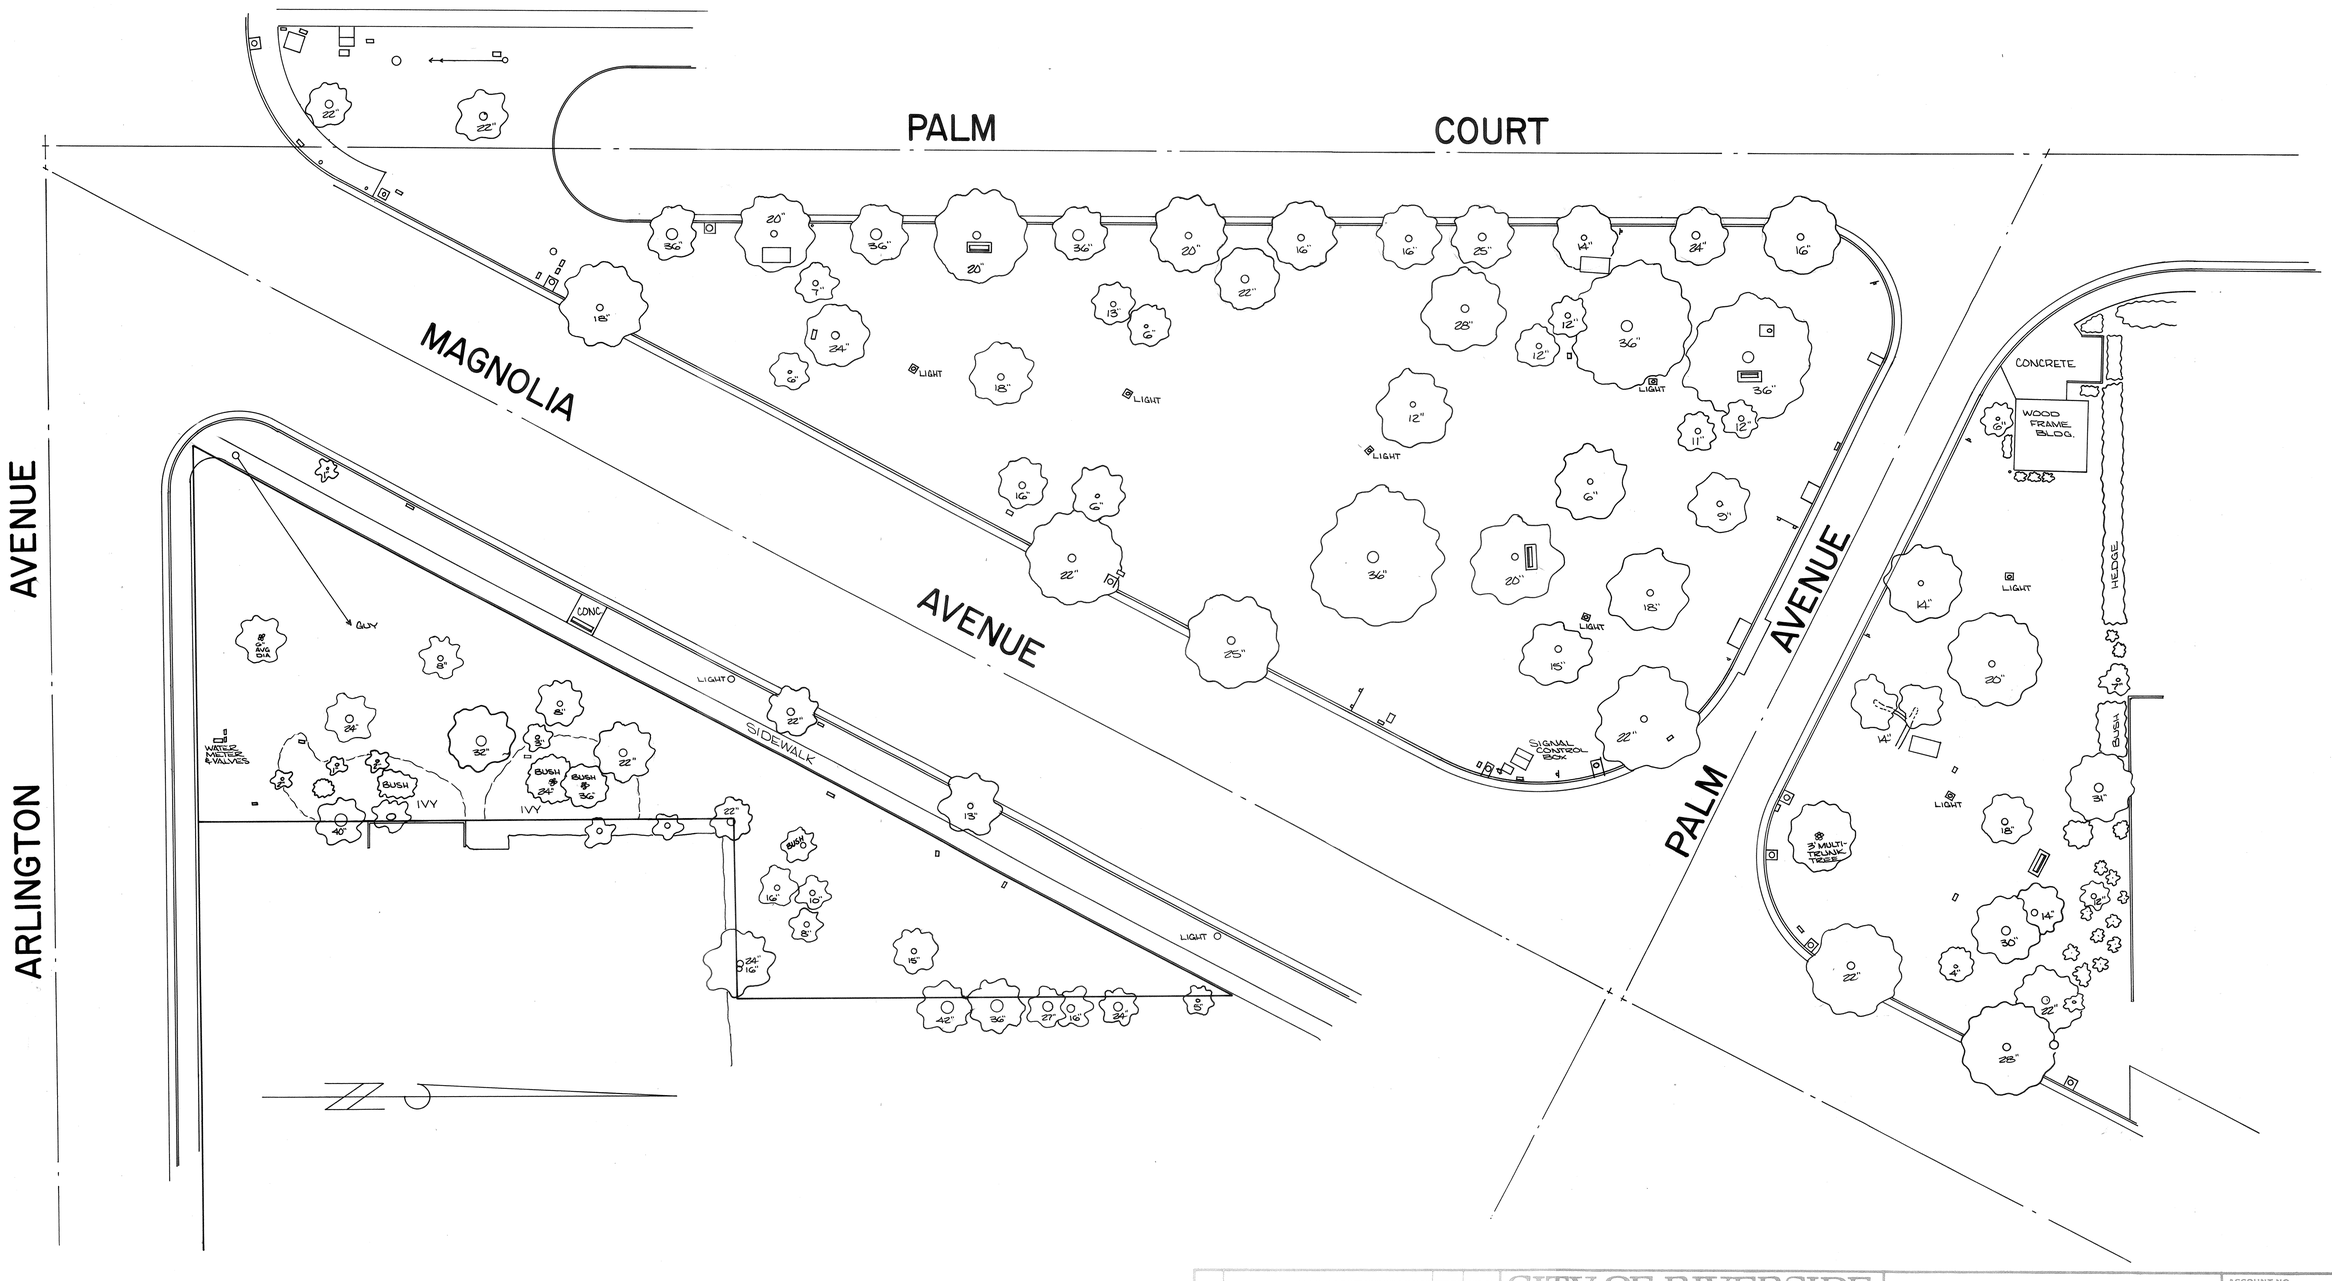

MARK	REVISIONS	APPR.	DATE

DESIGNED BY _____ DRAWN BY J.W.S. CHECKED BY _____

CITY OF RIVERSIDE
PUBLIC WORKS DEPARTMENT

APPROVED BY	DATE	BY
PRINCIPAL ENGINEER		
PARK DEPARTMENT		
TRAFFIC DIVISION		
CHIEF P. W. ENGINEER		

APPROVED BY

PUBLIC WORKS DIRECTOR

DATE _____

LOW PARK

HORIZ. SCALE: 1" = VERT. SCALE: 1" =

ACCOUNT NO.

SHEET 1 OF 1

OZALID - NO.2