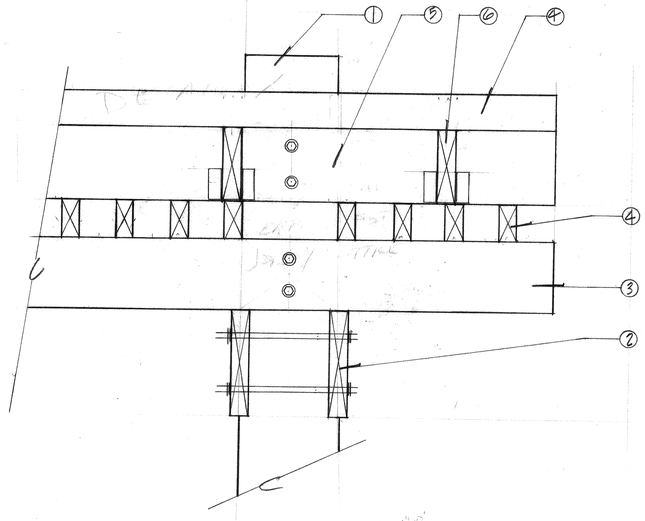

SEE ENLARGED DETAIL TO LEFT

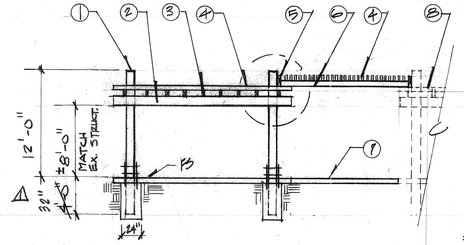

SECTION A-A

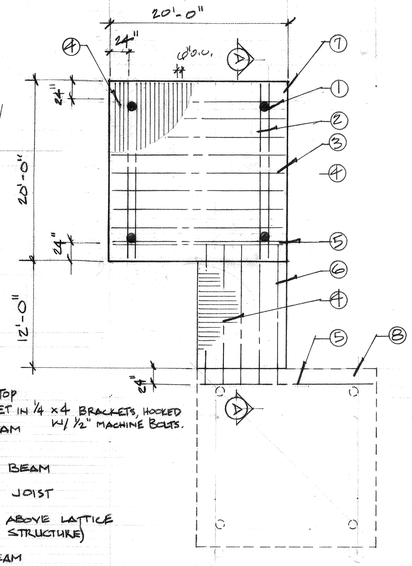

PLAN VIEW

1. POST - 12" Φ @ BASE TAPERING TO 10" Φ AT TOP ~~SET IN GRADE W/ SAND BACKFILL~~ SET IN ¼ x 4 BRACKETS, HOOKED W/ ½" MACHINE BOLTS.
2. BEAM - 2 2x12[14] BOLTED TO NOTCHED BEAM W/ ½" MACHINE BOLT
3. JOIST - 2x8 @ 24" O.C. TOENAILED TO BEAM
4. LATTICE - 2x4 @ 6" O.C. TOENAILED TO JOIST
5. BEAM - 2x12[14] BOLTED TO NOTCHED BEAM ABOVE LATTICE (ONE BOLTED TO EX. BEAM ON EX. STRUCTURE)
6. JOIST - 2x8 @ 24" O.C. ATTACHED TO BEAM W/ SIMPSON JOIST HANGERS,
7. 4" THICK CONC. PAD ON 90% COMPACTED SUBGRADE
8. EX. STRUCTURE

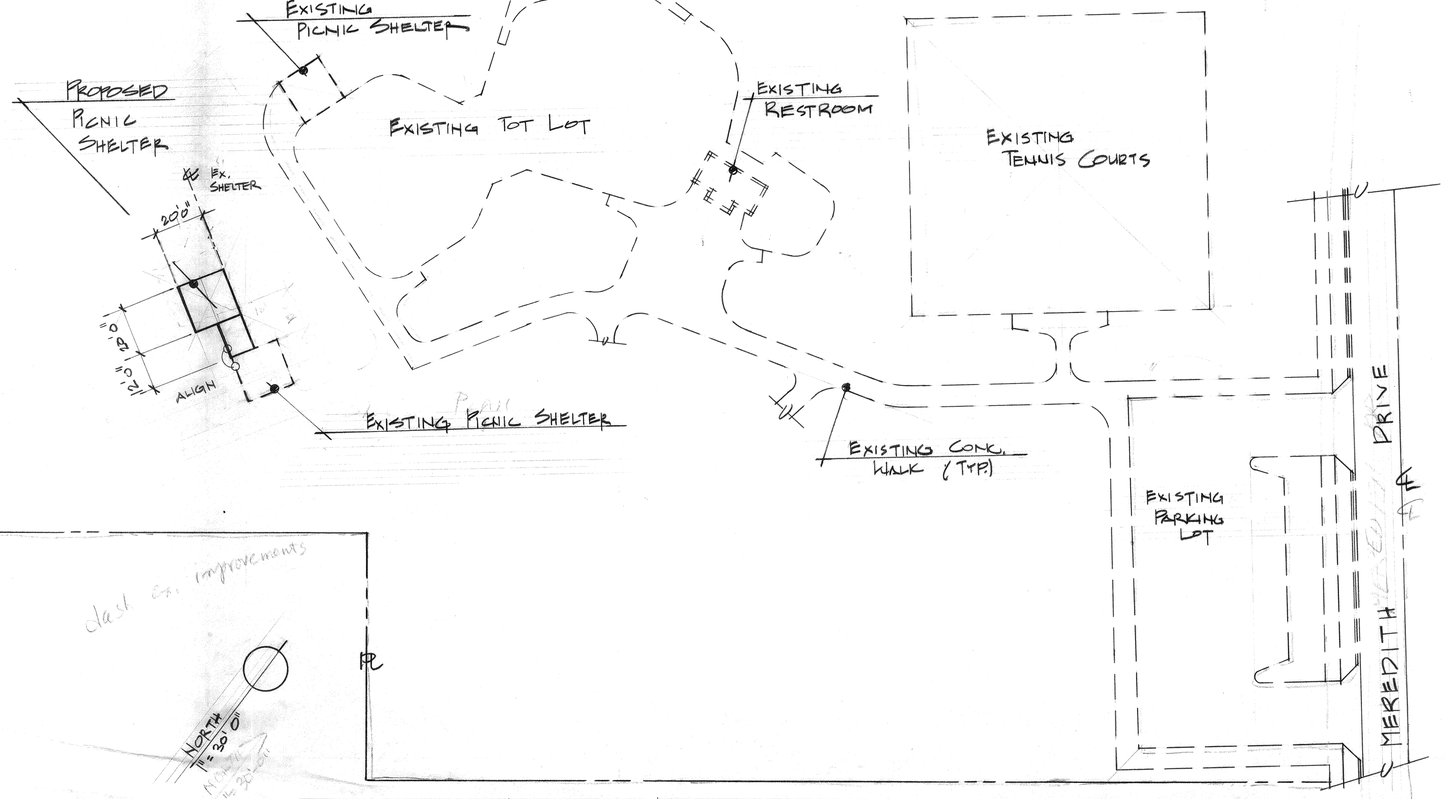

SITE PLAN

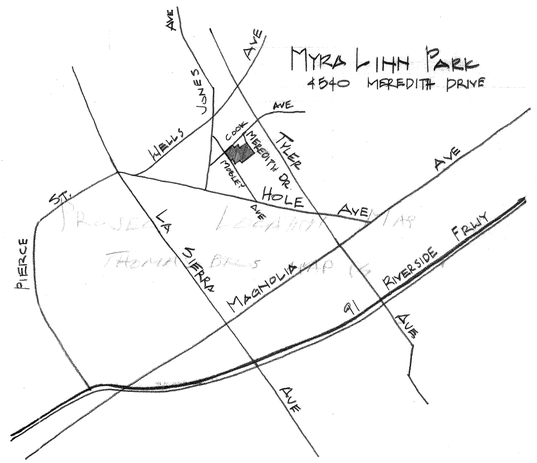

LOCATION MAP

PICNIC SHELTER EXPANSION

MYRA LINN PARK
4540 MEREDITH DRIVE

city of riverside
park & recreation
department
(714) 787-7223
3900 MAIN ST RIVERSIDE, CALIFORNIA 92522

revisions	by
⚠1 3.28.91	AE

date	3.25.91
design	
drawn	
check	
acc't no.	
SHEET	1 of 1