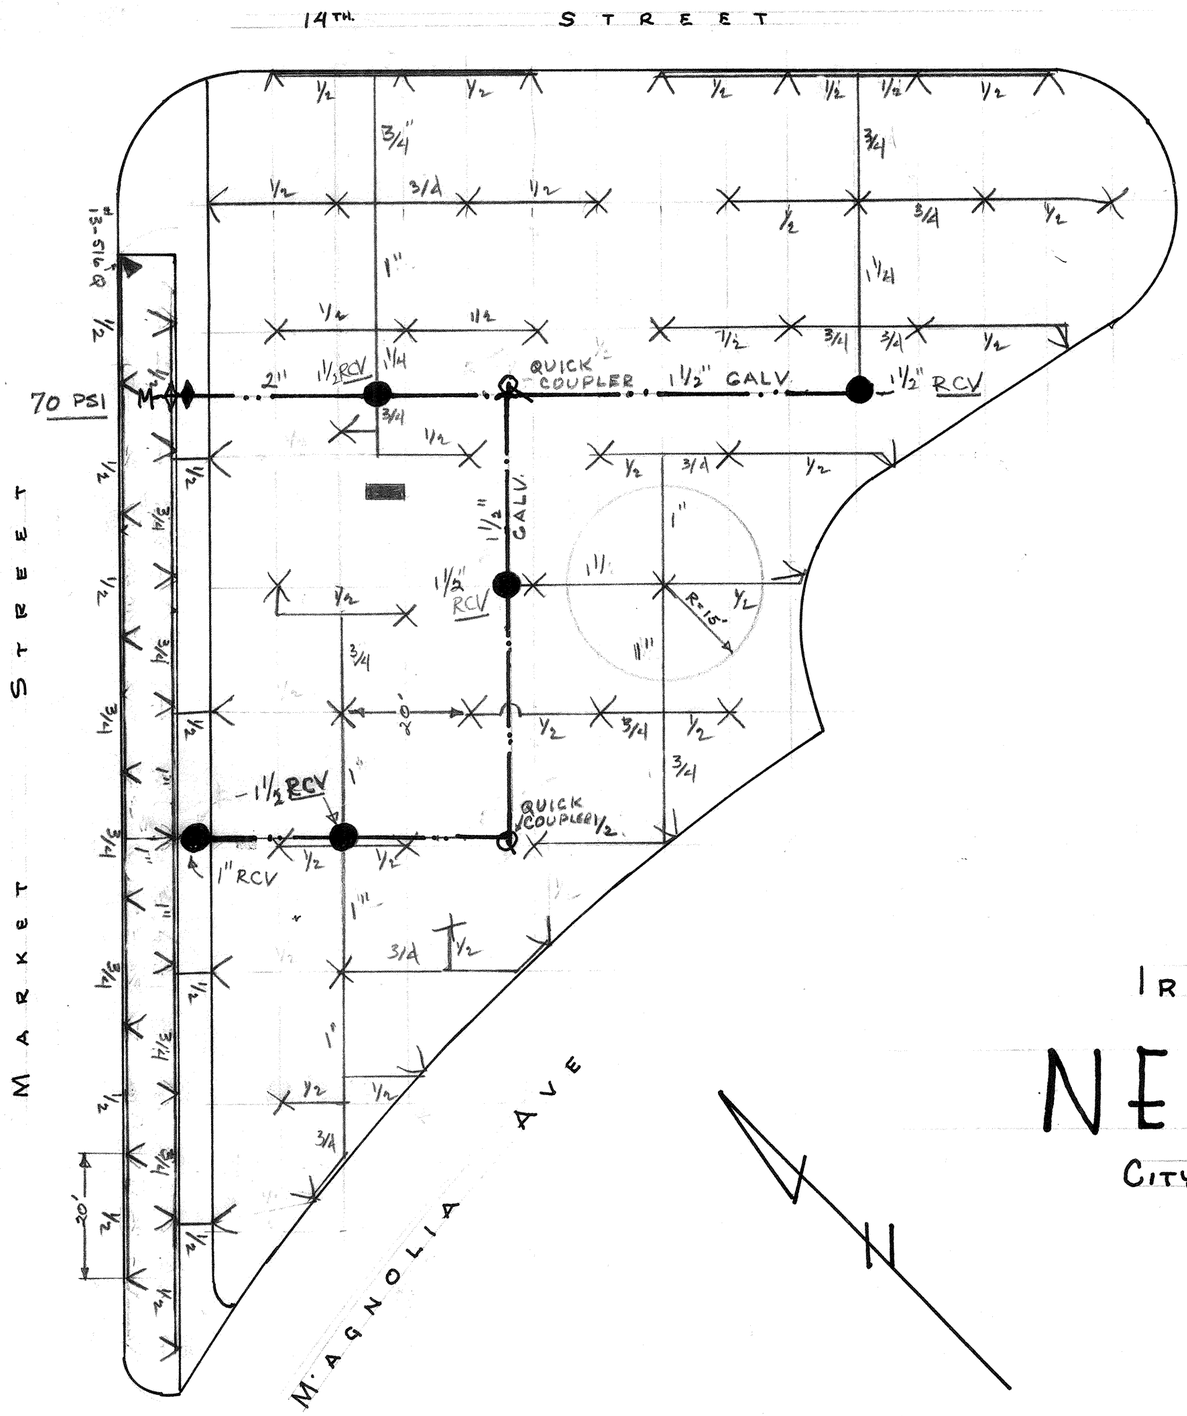


| SYMBOL | QUAN. | DESCRIPTION |
|---|---|---|
| X | 31 | WEATHER-MATIC #43-024 F - 5.7 GPM |
| V | 19 | " " #43-024 H 3.7 " |
| ▽ | 17 | " " #13-516 H 1.5 " |
| O | 5 | R.C.V. - 1½ — 1-1" RCV |
| —··— | | SCH. 40 GALV. MAIN 2" |
| ——— | | SCH. 40 P.V.C. PIPE |
| ◊ | 1 | 2" CHECK VALVE |
| ◆ | 1 | 2" GATE VALVE |
| ■ | 1 | MOIST-O-MATIC — NEPTUNE CONTROLLER WITH 8 DAY SPRING WOUND CLOCK LOCATE AS DIRECTED IN FIELD — |
| Q | 2 | RAINBIRD SURE QUICK TURF VALVE RUBBER COVERED #33-RC |

IRRIGATION SYSTEM

# NEWMAN PARK

CITY of RIVERSIDE - PARK & REC. DEPT.

SCALE - 1" = 20'

3-22-61

P-133-1