REMOVED PRIOR TO 1980

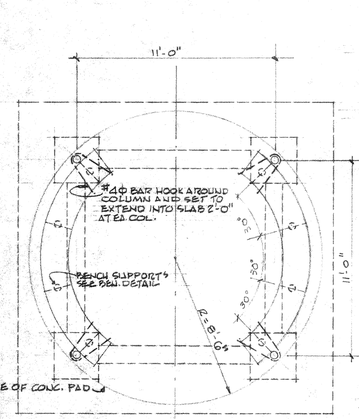

PLAN
SCALE 1/4"=1'-0"

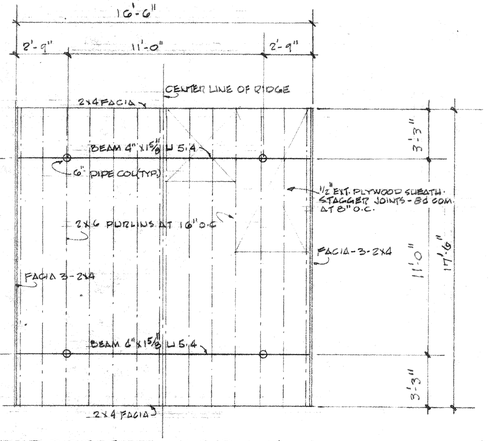

ROOF FRAMING PLAN
SCALE 1/4"=1'-0"

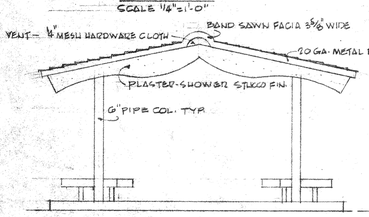

FRONT ELEV.
SCALE 1/4"=1'-0"

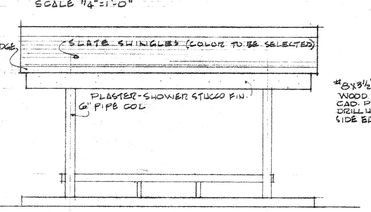

SIDE ELEV.
SCALE 1/4"=1'-0"

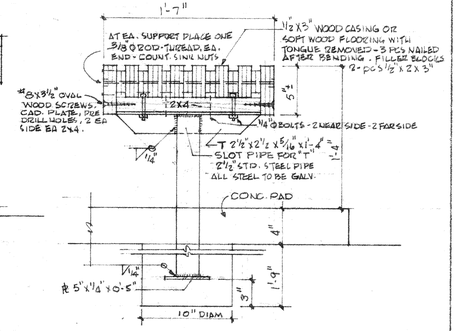

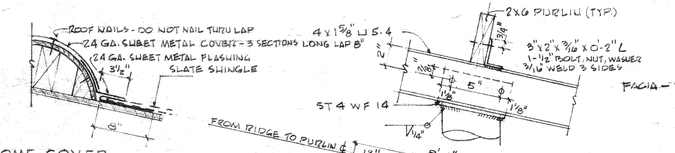

DOME COVER

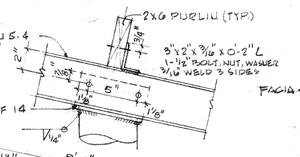

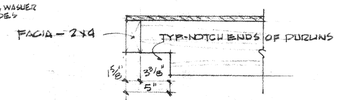

RAKE DETAIL
1 1/2"=1'-0"

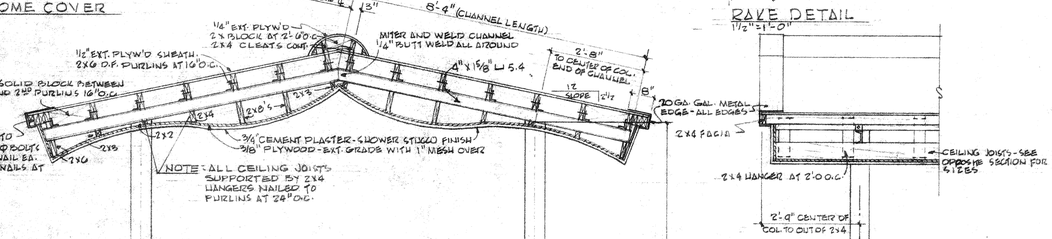

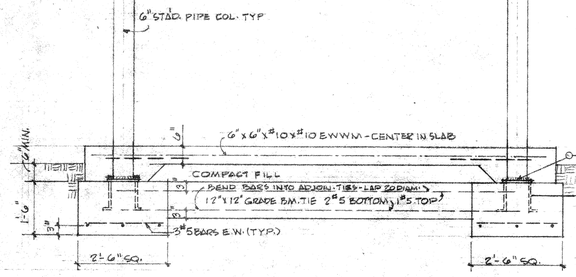

SECTION
SCALE 1 1/2"=1'-0"

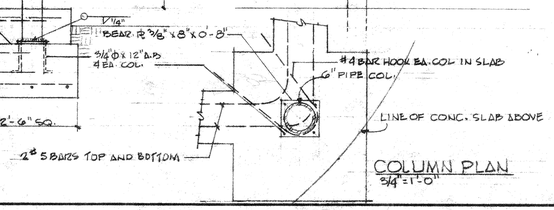

COLUMN PLAN
3/4"=1'-0"

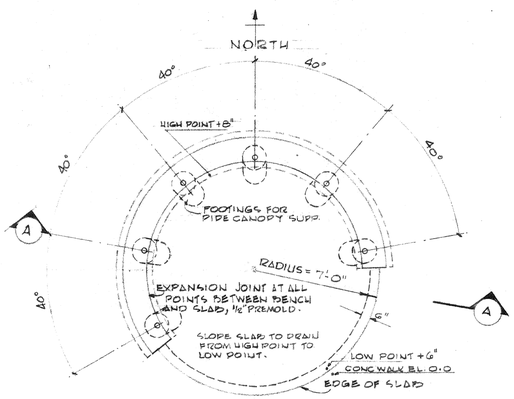

PLAN OF FOUNDATION
SCALE 1/4"=1'-0"

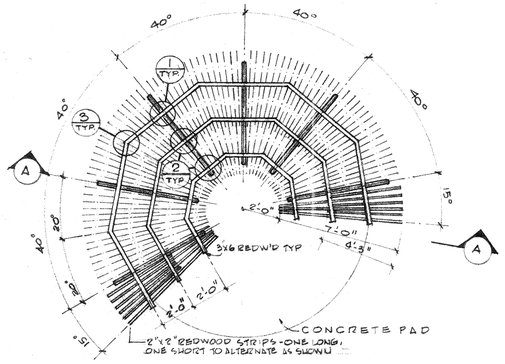

PLAN OF ROOF
SCALE 1/4"=1'-0"

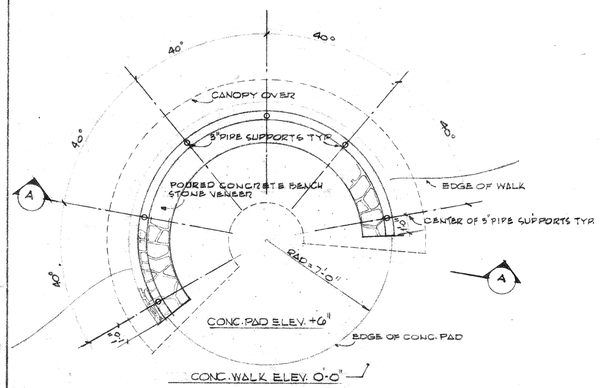

PLAN OF BENCH
SCALE 1/4"=1'-0"

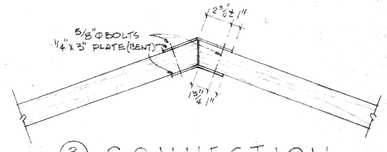

3 CONNECTION
SCALE 1 1/2"=1'-0"

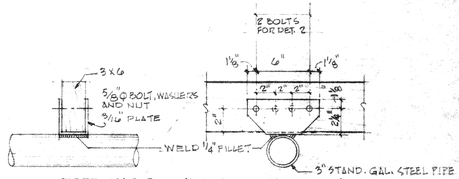

NOTE: USE 2 BOLTS FOR CONNECTION AT DETAIL (2) AND FOUR BOLTS AT DETAIL (1) (SEE BROKEN LINE)

1 2 BEAM CONNECTION
SCALE 1 1/2"=1'-0"

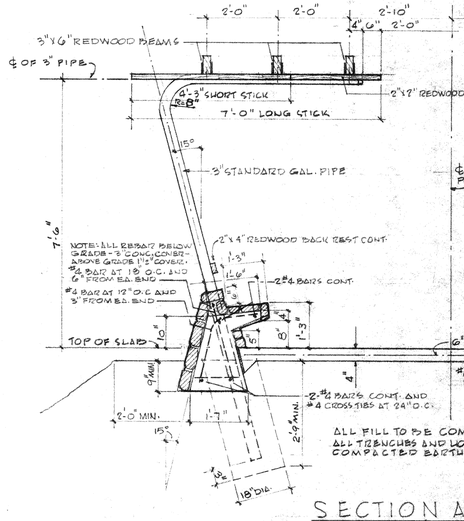

ALL FILL TO BE COMPACTED TO 90% ALL TRENCHES AND HOLES TO BE CUT INTO COMPACTED EARTH.

SECTION A-A
SCALE 1/4"=1'-0"
1/2"

NICHOLS PARK
BENCH SHELTERS

SCALE: AS NOTED	APPROVED BY:
DRAWN BY: J.L.M.	
DATE: JULY 32' U.S.	REVISED:

CITY OF RIVERSIDE
PARK & RECREATION DEPT.

DRAWING NUMBER

Nichols Park

24X36 PRINTED ON NO. 1000H CLEARPRINT