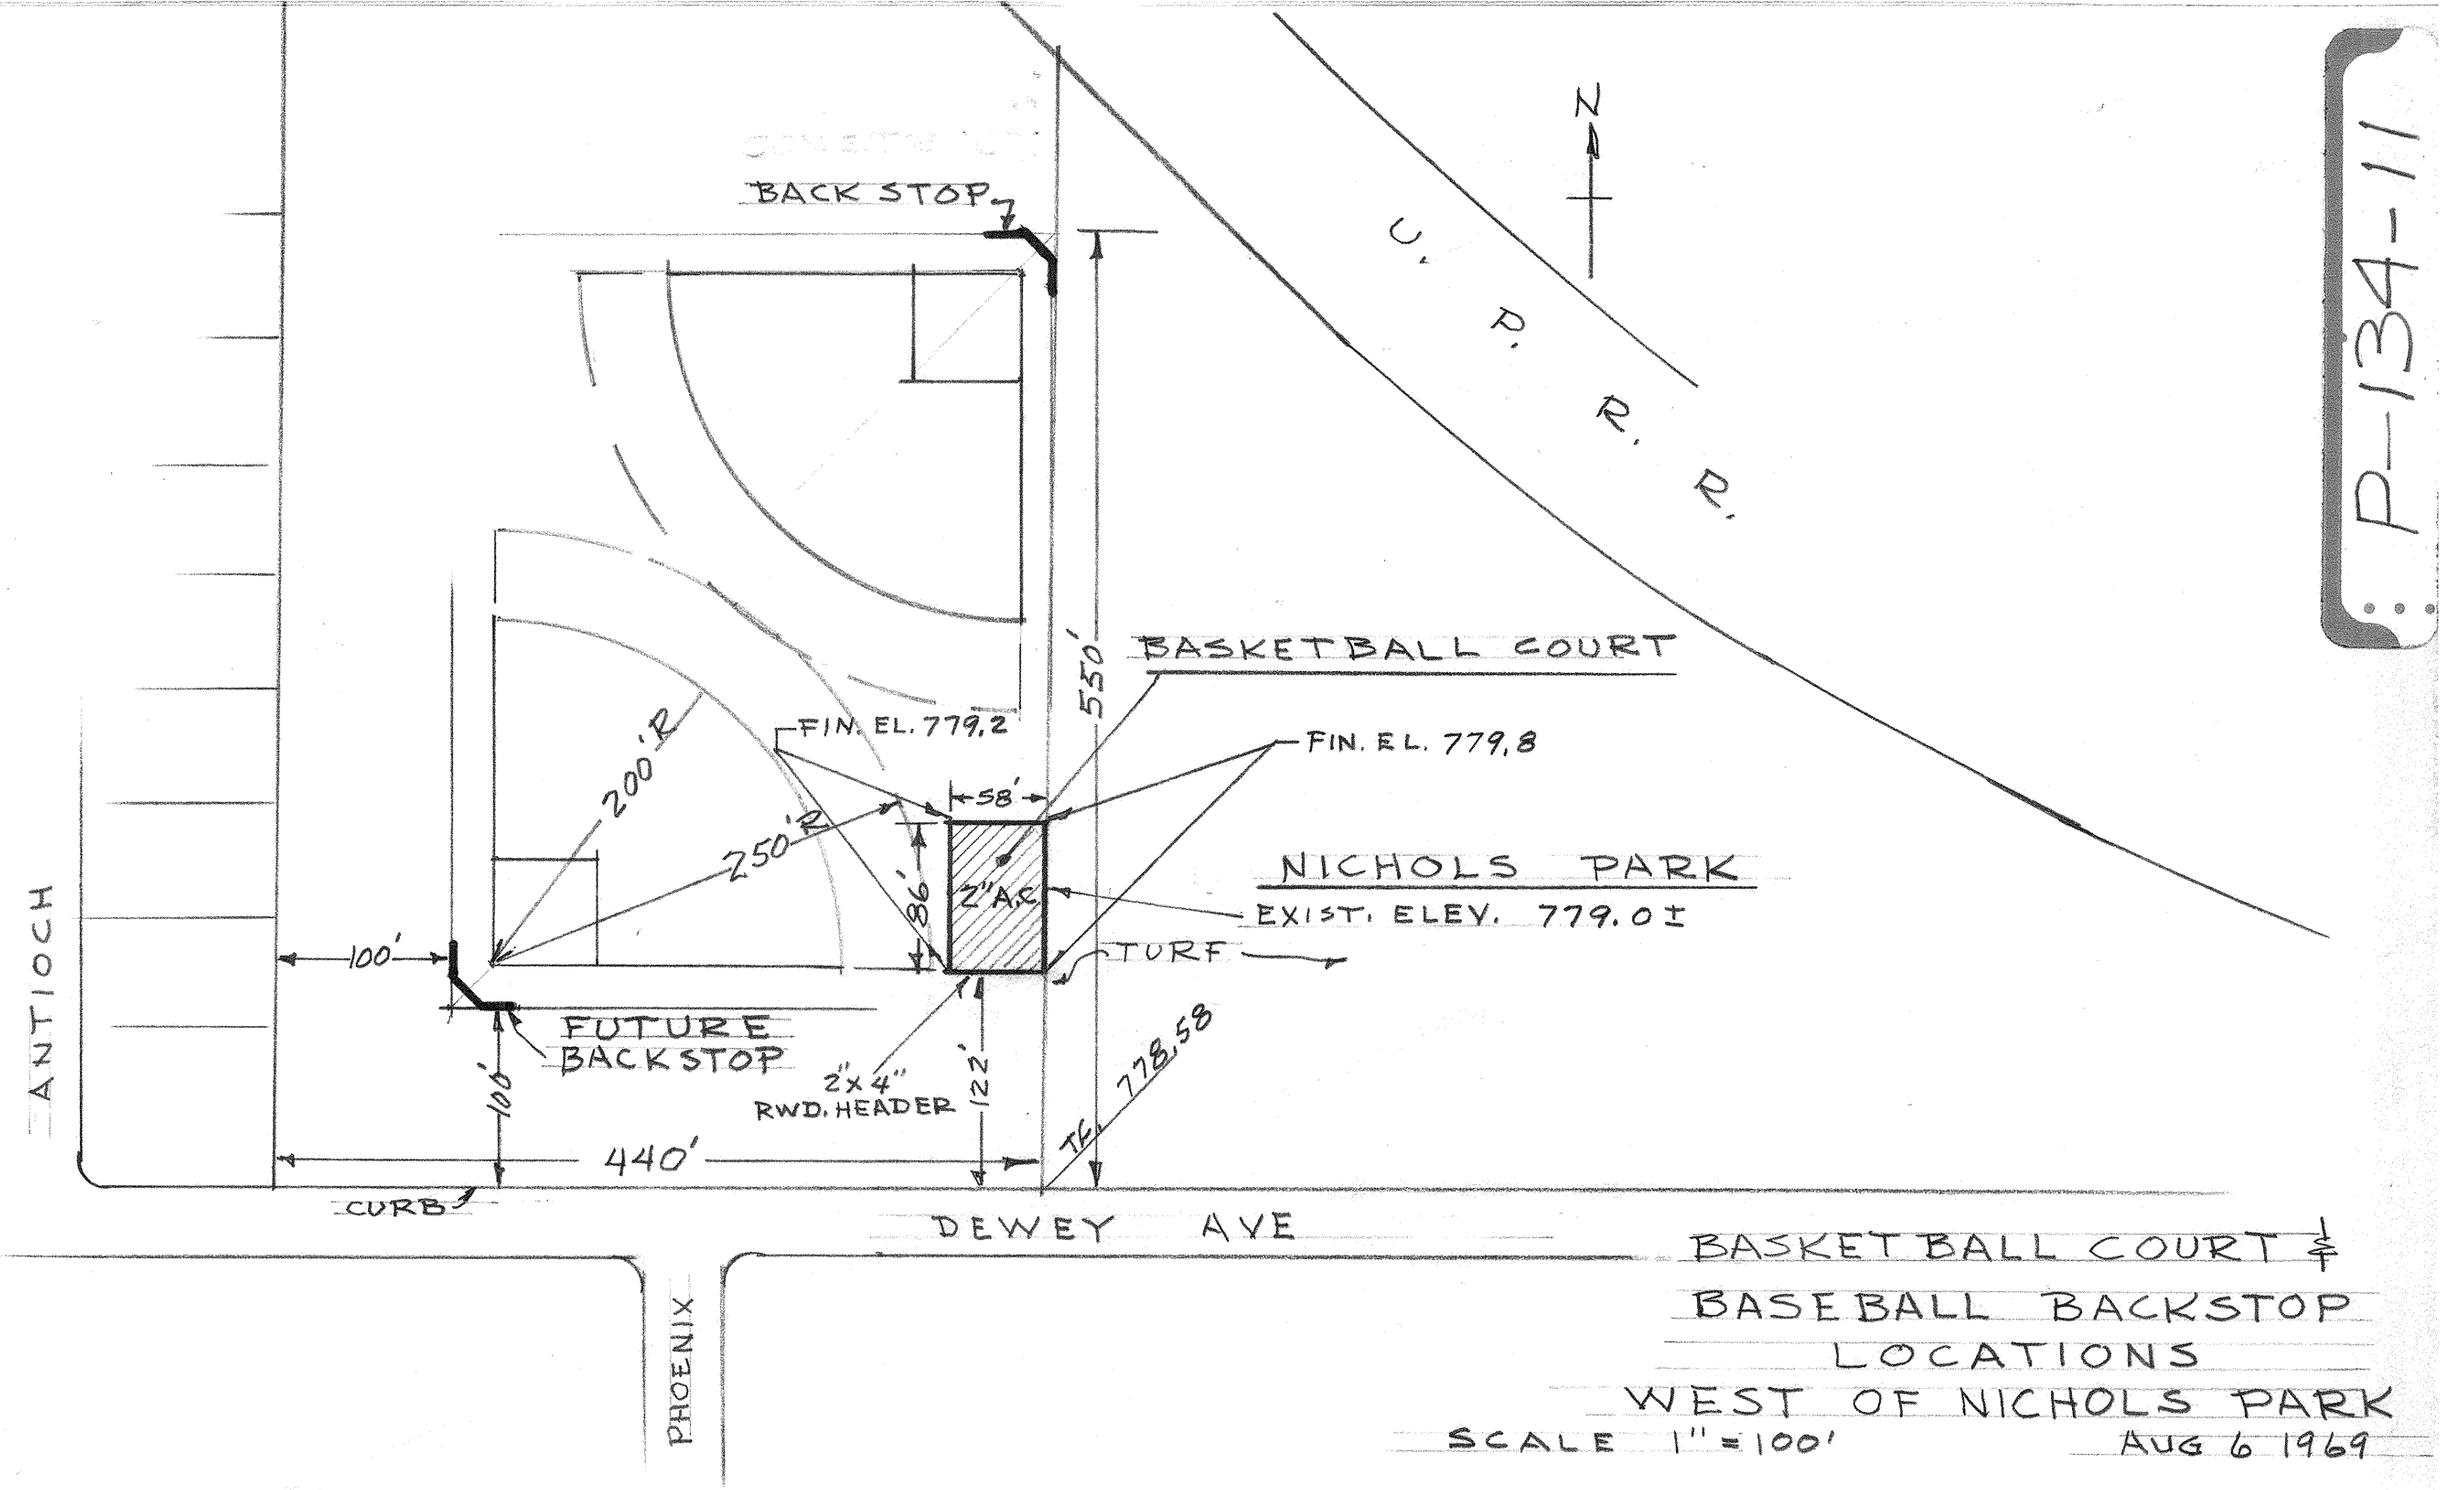
P-134-11
N
U. P. R. R.
BACK STOP
BASKETBALL COURT
550'
FIN. EL. 779.2
FIN. EL. 779.8
200'R
250'R
58'
86'
2" A.C.
NICHOLS PARK
EXIST. ELEV. 779.0±
TURF
100'
FUTURE BACKSTOP
100'
2"x4" RWD. HEADER
122'
TC 778.58
440'
CURB
ANTIOCH
DEWEY AVE
PHOENIX
BASKETBALL COURT &
BASEBALL BACKSTOP
LOCATIONS
WEST OF NICHOLS PARK
SCALE 1" = 100'
AUG 6 1969