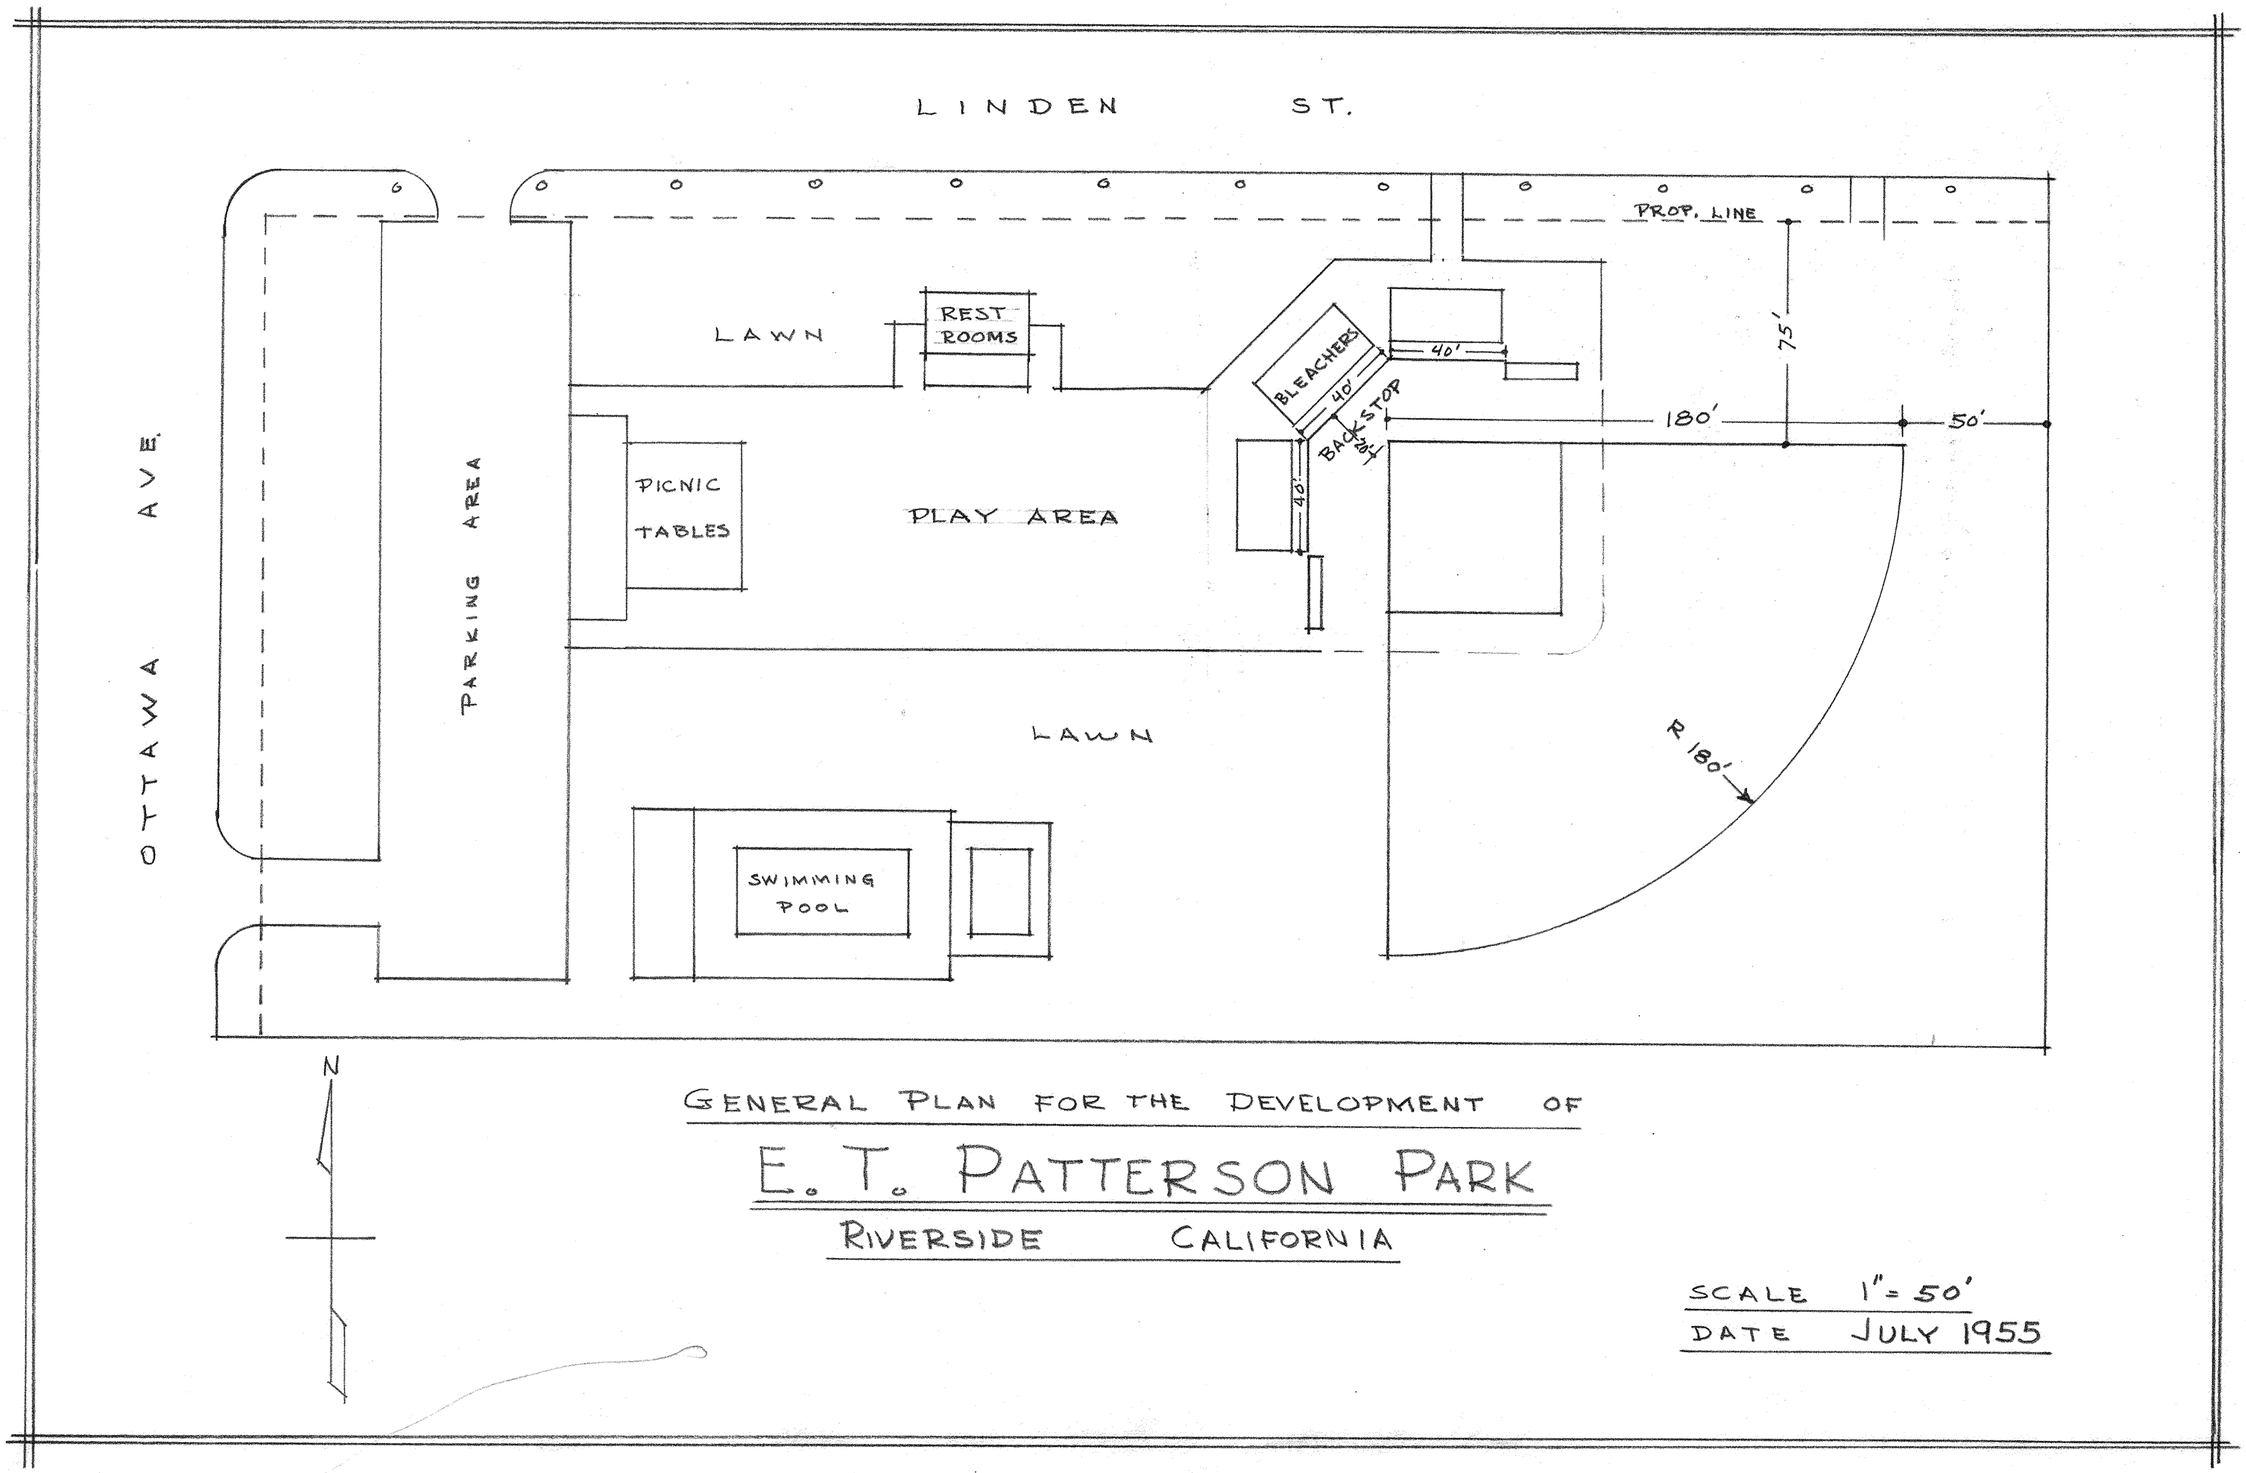

GENERAL PLAN FOR THE DEVELOPMENT OF

E. T. PATTERSON PARK

RIVERSIDE CALIFORNIA

SCALE 1" = 50'

DATE JULY 1955

P-139-1

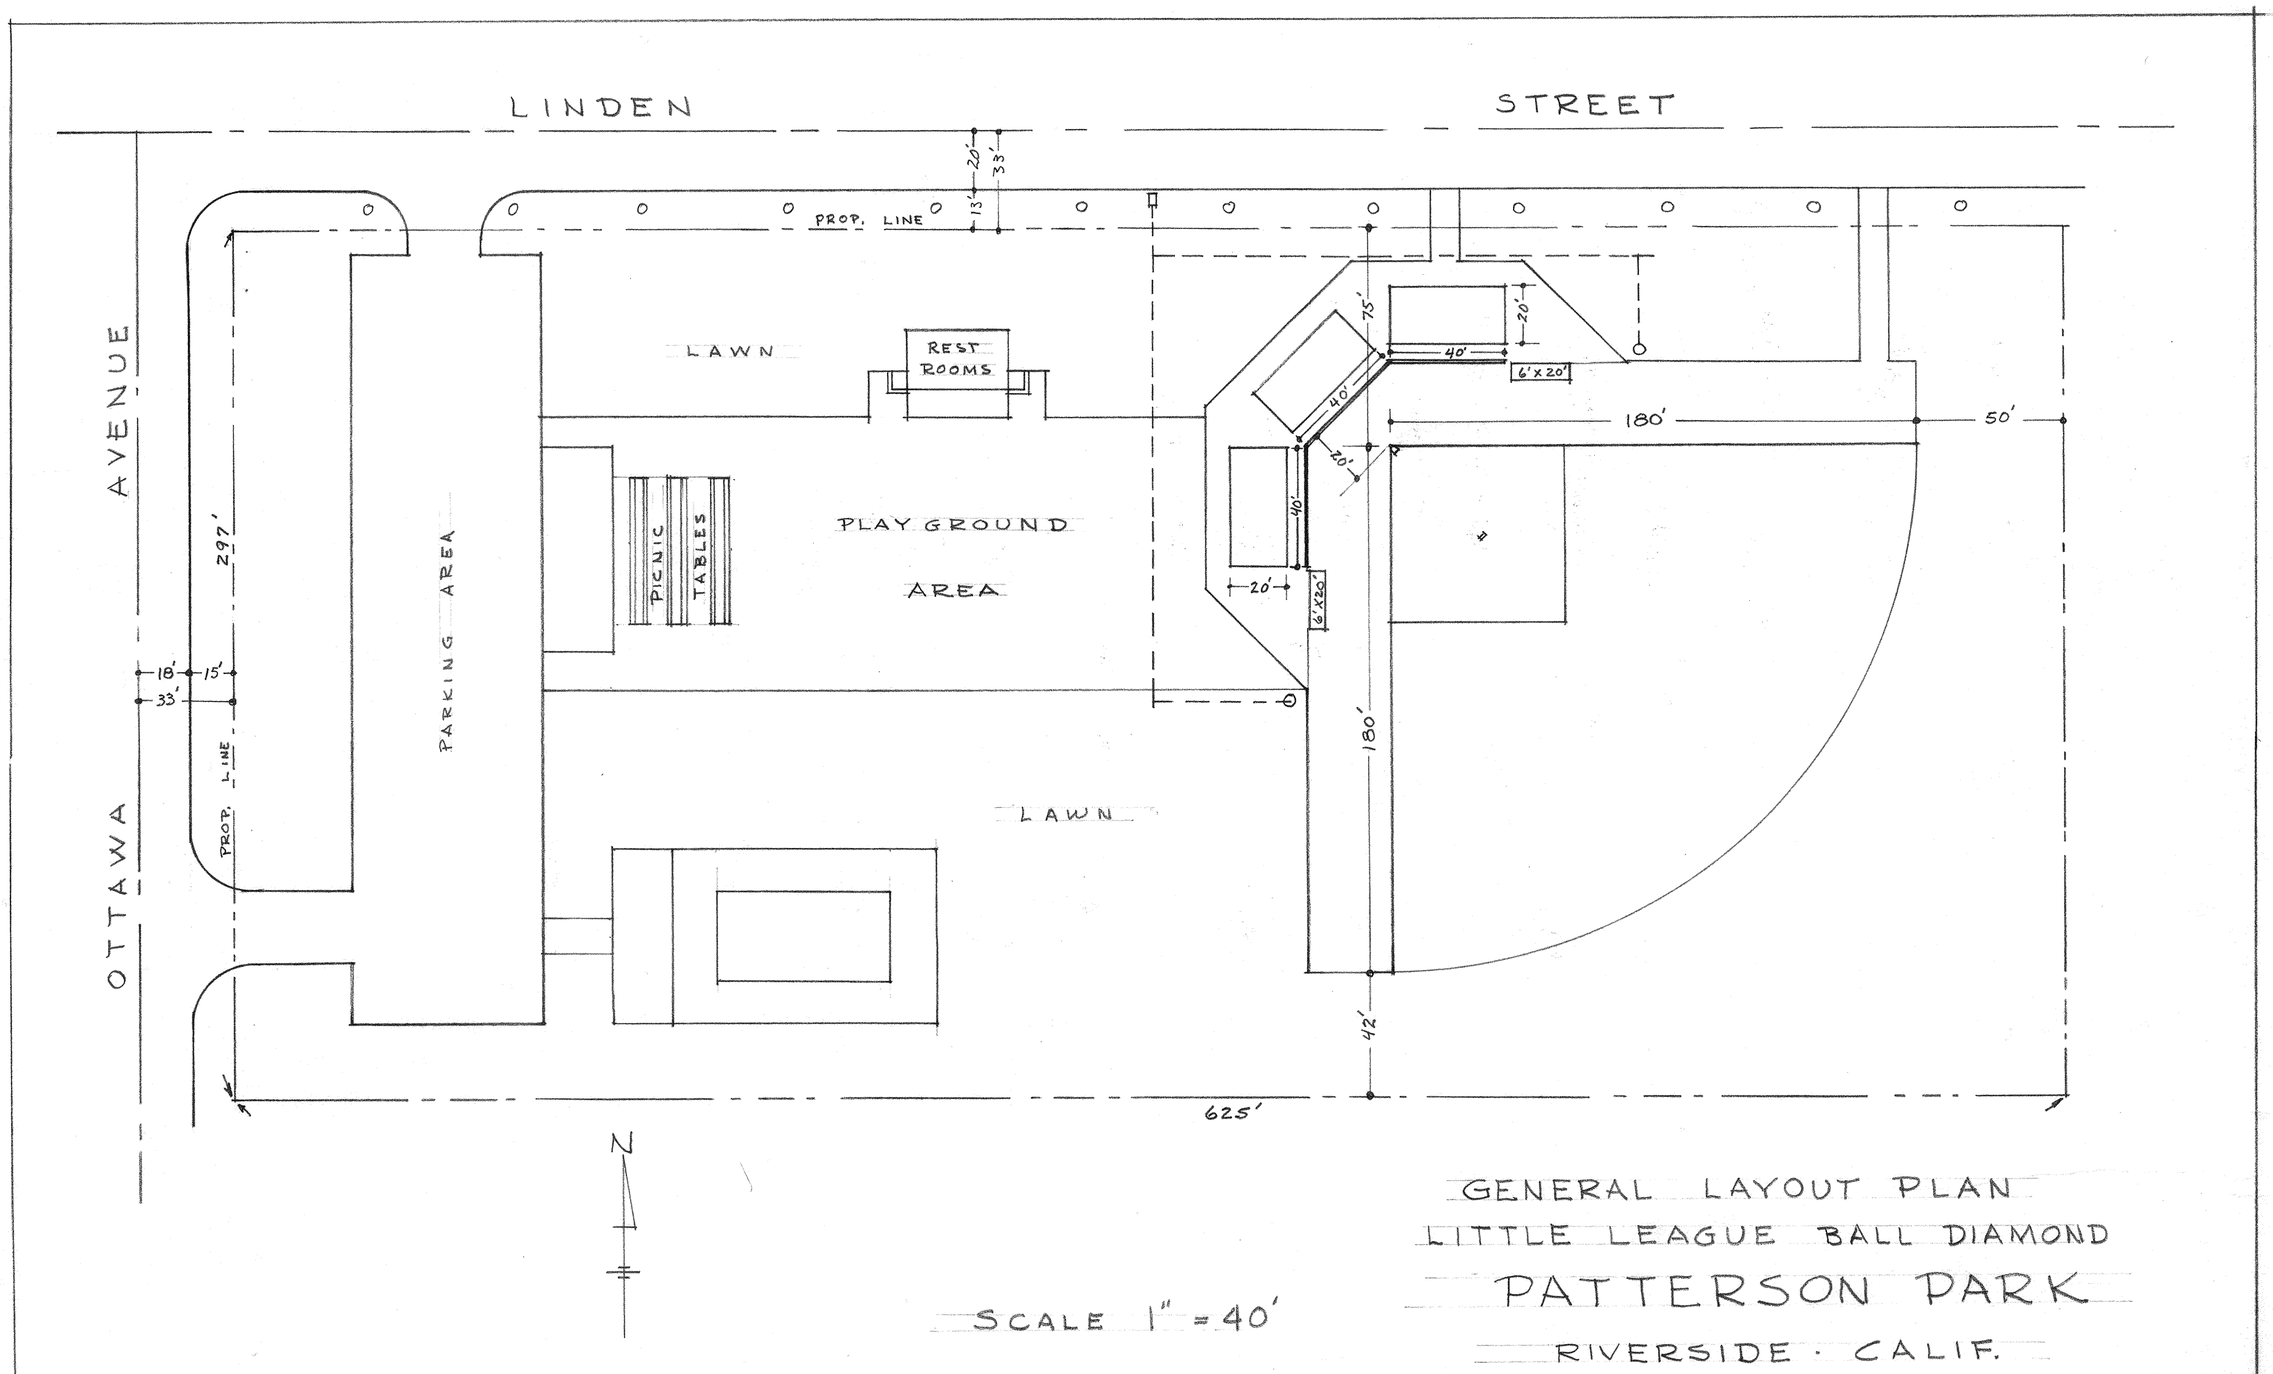

GENERAL LAYOUT PLAN

LITTLE LEAGUE BALL DIAMOND

PATTERSON PARK

RIVERSIDE · CALIF.

SCALE 1" = 40'

10-5-55

5 NOV 55

P-139-2

PLAN HOLD CORPORATION • IRVINE, CALIFORNIA
REORDER BY NUMBER 0758R

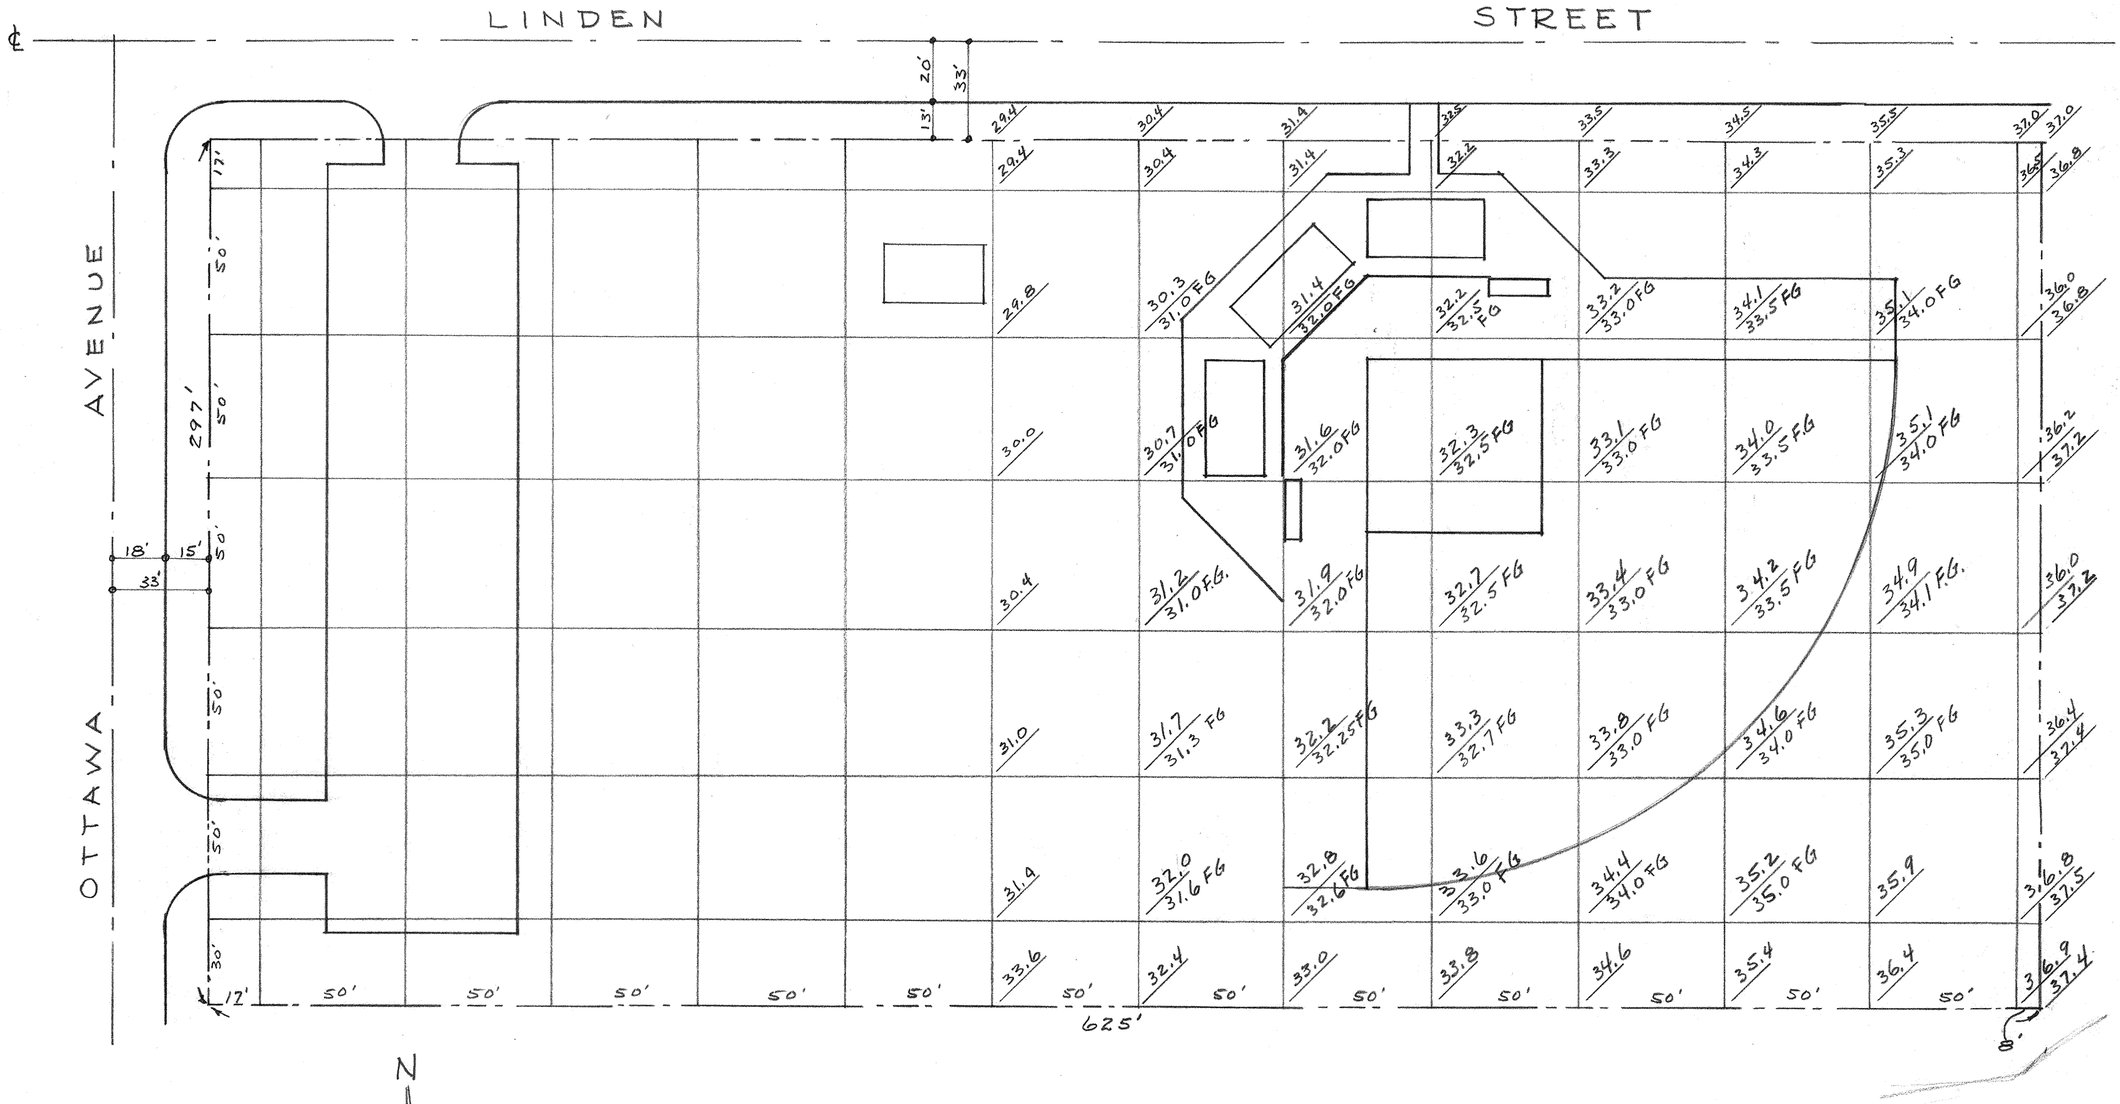

SCALE 1" = 40'

FG = FINISH GRADE

GRADING PLAN FOR LITTLE LEAGUE BALL DIAMOND

PATTERSON PARK

RIVERSIDE CALIFORNIA 10-4-55

P-139-3

PLAN HOLD CORPORATION • IRVINE, CALIFORNIA
REORDER BY NUMBER 0754R
PHA-02

LINDEN ST.

OTTAWA AVE

PARKING AREA
2" A.C. PAVING

2-2" C.V.
2" C.V.
2" WATER METER
43# PSI
1" C.V.
1" CHECK VALVE
2" C.V.
2" CHECK VALVE
2" CHECK VALVE
EXIST.
2" A.C. PAVING
BLEACHERS
BLEACHERS
BLEACHERS
BLEACHERS
MAIN 400A 220V
POLE #1
JUNCTION BOX #2
JUNCTION BOX #1
UNDERGROUND CONDUIT
POLE #3
POLE #2
EXIST 2"
EXIST 1"
8" CURB
POOL
45'
50'
35'
G.V.
6' FENCE (6" x OFF P.L.)
E.R.W. CO. WATER LINE ON P.L.
6' FENCE (18" x OFF P.L.)

X		FULL CIRCLE HEADS	#111 GEE OR EQUAL	
V		1/2 CIRCLE HEADS	#105 GEE OR EQUAL	
V		1/4 CIRCLE HEADS	#104 GEE OR EQUAL	
⊗	6	2"	ANGLE CONTROL VALVE #200 GEE OR EQUAL	
⊗	1	1"	ANGLE CONTROL VALVE #200 GEE OR EQUAL	

2 #415-2" GEE SPRING LOADED CHECK VALVE OR EQUAL
1 #415 1" " " " " " " "

18 G.V - 3/4" B.N. GARDEN VALVES

WATER PRESSURE 43" PSI

N

SCALE 1" = 20'

PATTERSON PARK
RIVERSIDE, CALIF.
WATER LINE & SPRINKLER SYSTEM

APRIL 1956
REV. 3-57 - LIGHTING

P-139-4

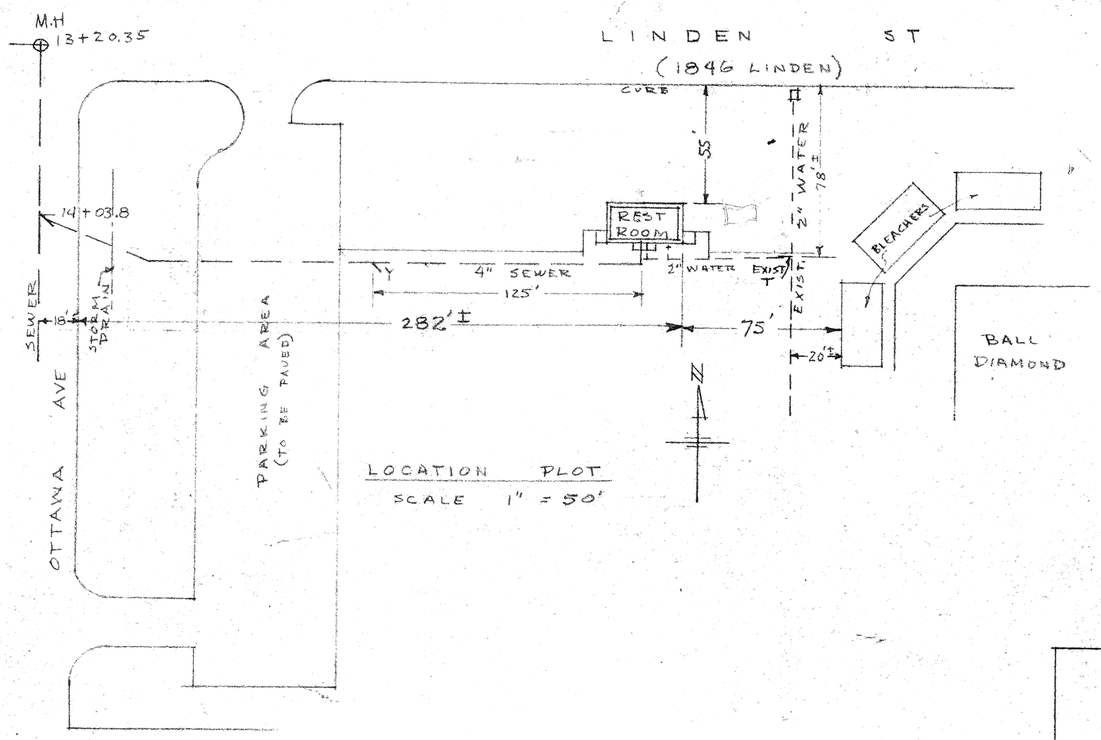

LOCATION PLOT
SCALE 1" = 50'

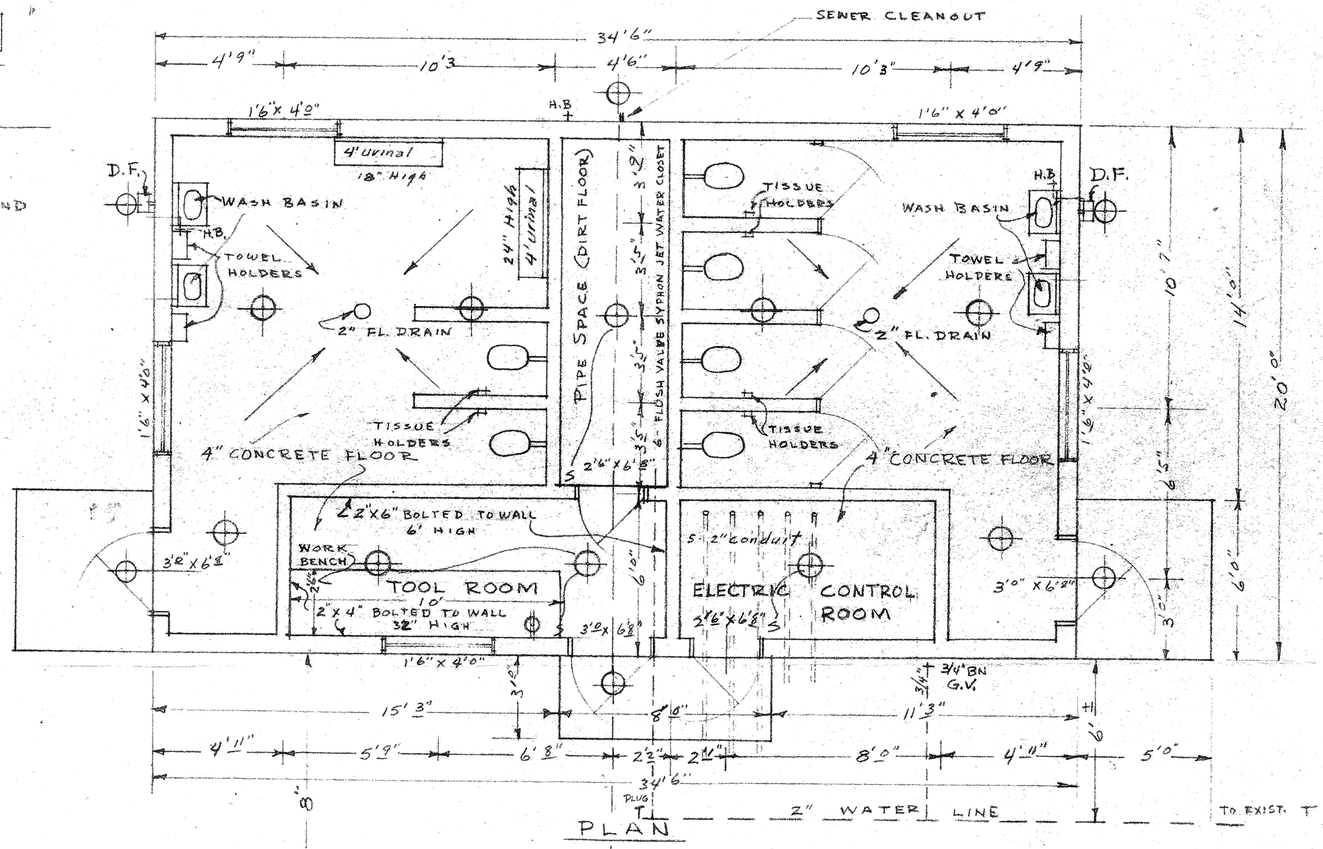

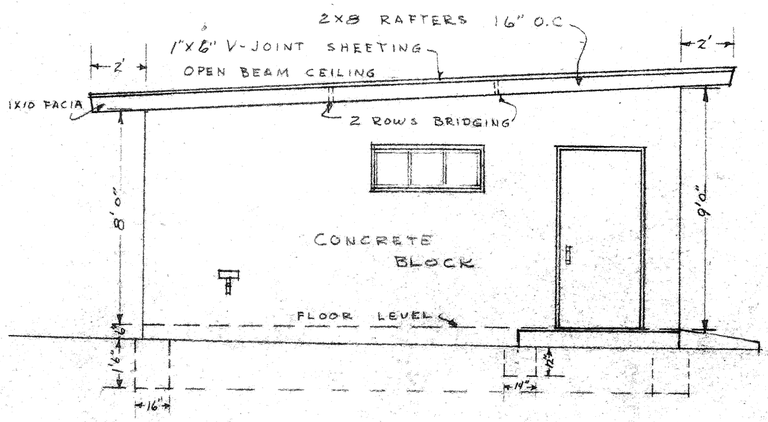

WEST ELEVATION

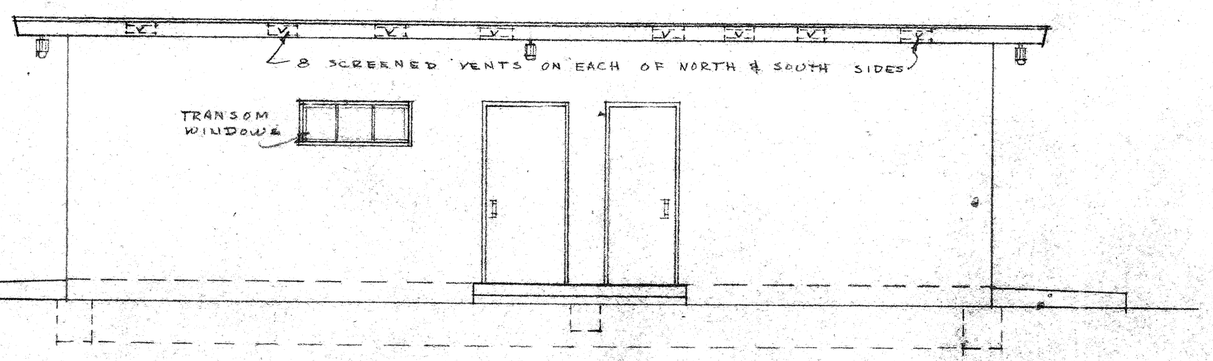

SOUTH ELEVATION

RESTROOMS & TOOLHOUSE
PATTERSON PARK
SCALE 1/4" = 1'
CITY OF RIVERSIDE PARK DEPT
DRAWN BY ELK MAY 1956

Restrooms + Toolhouse at Patterson Park

OTTAWA AVE

LINDEN ST.

WATER METER

PALM

EXIST. C & G

STANDARD 6" CURB

STANDARD CURB & GUTTER 6"

AREA 2" A.C. PAVING

PARKING

2x4 RWD

2" A.C. PAVING

BOOTH

BLEACHERS 20'X40'

2" A.C.

2x4 RWD HEADERS AT OUTER EDGE OF PAVING

D.F.

SLOPE TO GRADE OF C & G

NOTE - 1. NO PAVING UNDER BLEACHERS.

2. 6' WALK BETWEEN BACKSTOP & BLEACHERS TO BE LOWERED - FINISH GR APPROX .2 TO .3 BELOW PRESENT GRADE.

PAVED AREAS TO SLOPE AS INDICATED

N

PAVING PLAN

PATTERSON PARK

RIVERSIDE, CALIF.

SCALE 1" = 20'

5-25-56

P-139-5

LINDEN ST.

LAWN

REST ROOMS

LIGHT

25' 20' 30' 59'

11'8" 11'8" 6'2"

SWING #60A

30'

4'6"

8'

8'

8'

8'

4'6"

7'

SWING #808

BALL DIAMOND

N

20'

SLIDE

29'

14'

14'

JACK & JILL

5' 4'

20'

68'

9'6"

14

TEETERS

10' WHIRL

10'6" 10'6"

7'

SWING #4040

LIGHT

PARKING AREA

PICNIC SHELTER

BAR-B-Q

FUTURE LAWN

LIGHT

PICNIC AREA AND PLAYGROUND AREA

PATTERSON PARK

RIVERSIDE, CALIF.

SCALE 1"=20' 10-23-57

REV 3-24-58

12 Mar 57

P-139-6

PATTERSON PARK

RIVERSIDE, CALIF.

WATER LINE + SPRINKLER SYSTEM

MAY 26, 1959

SCALE 1" = 20'

N

P-139-7

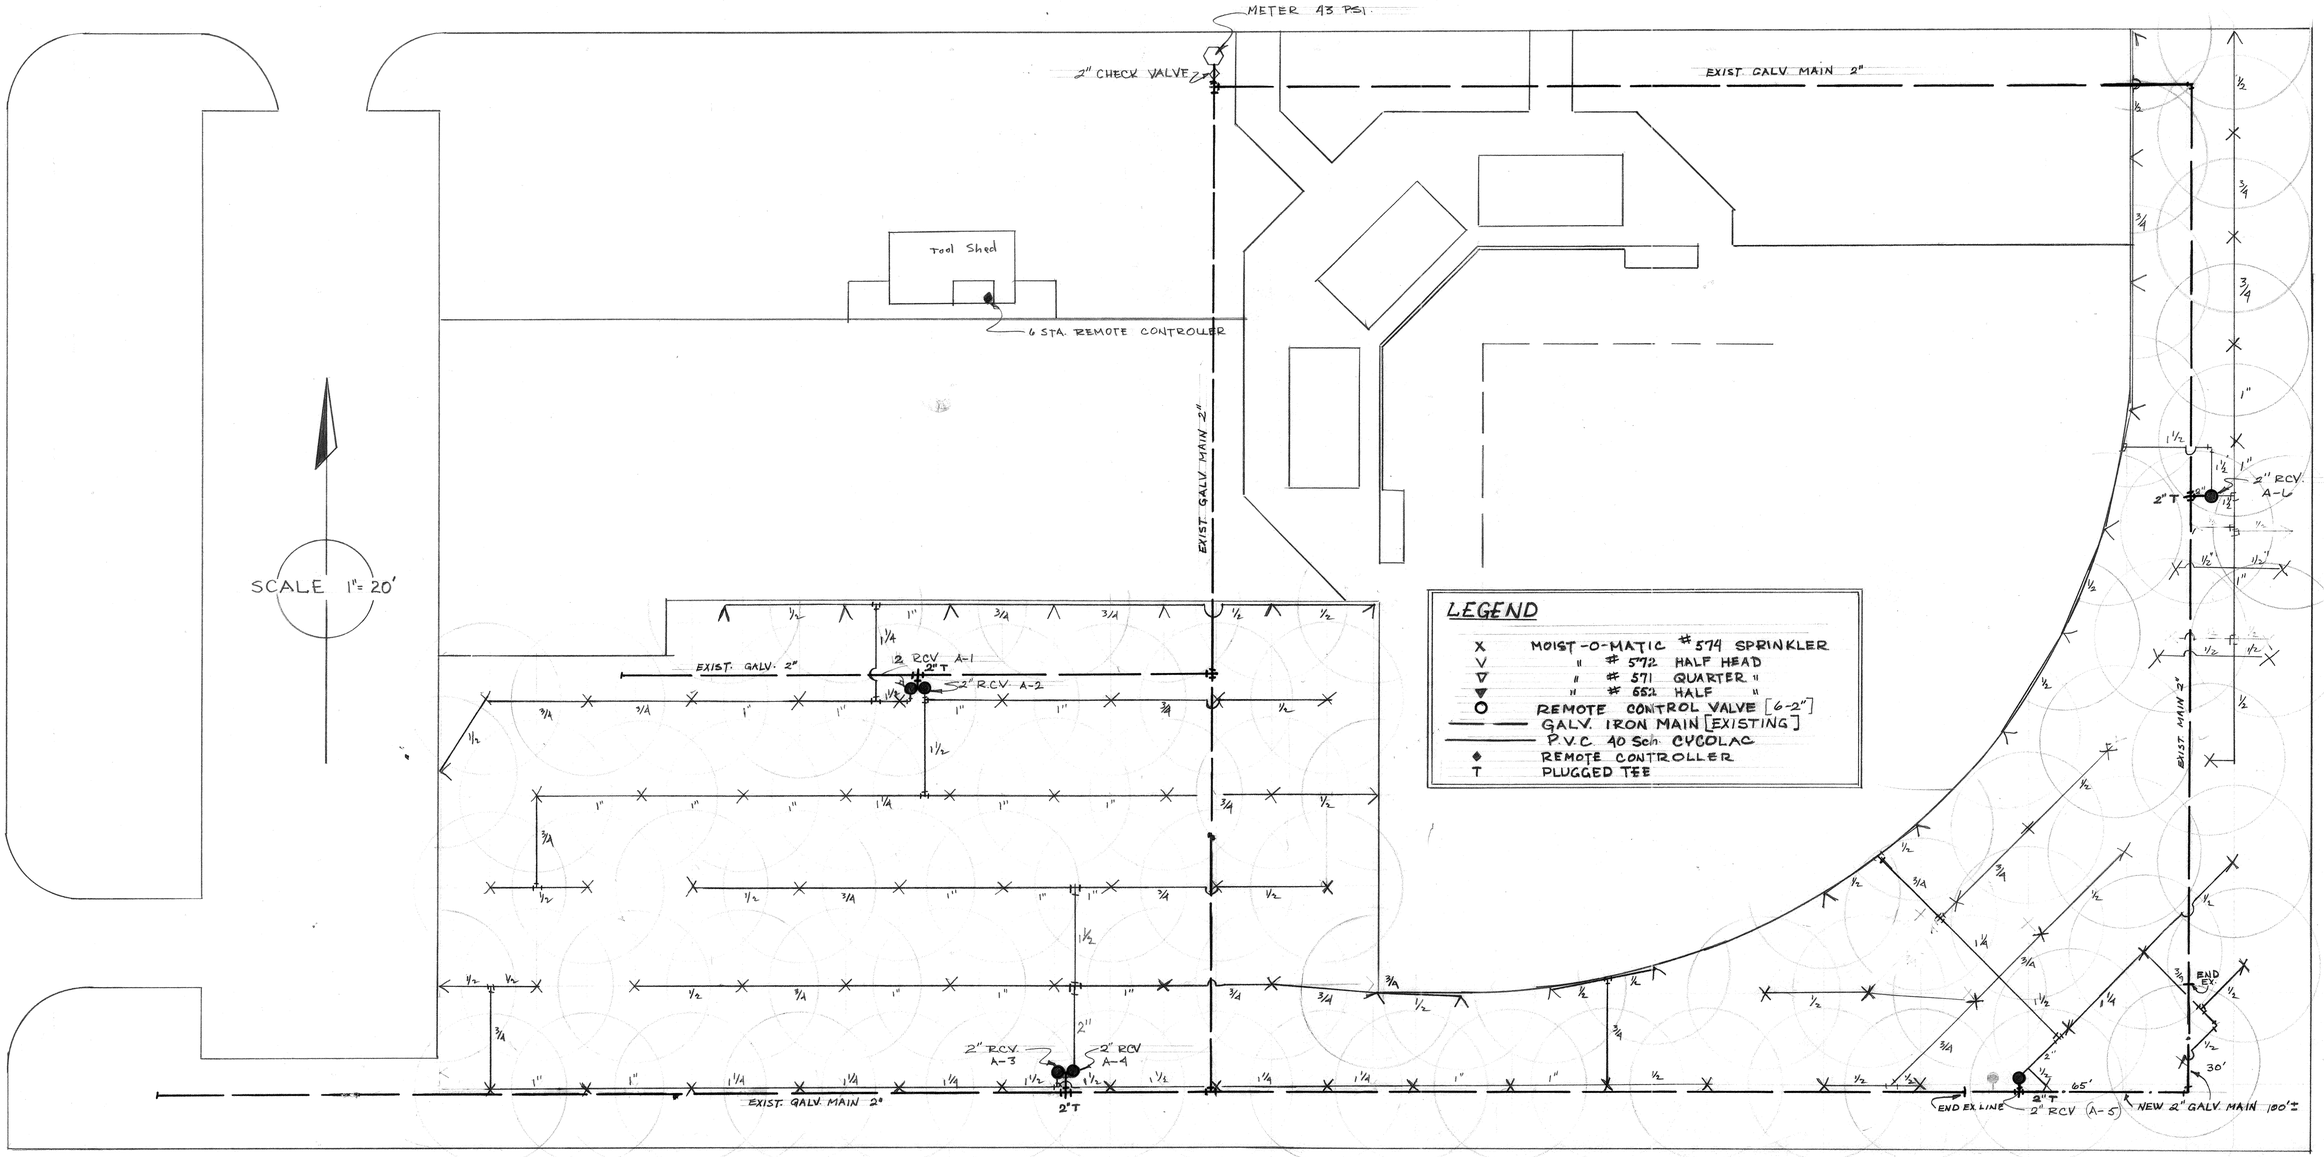

ADDITIONAL AUTOMATIC SPRINKLER SYSTEM

PATTERSON PARK

CITY PARK & RECREATION DEPT
RIVERSIDE, CALIF.

1-13-60

P-139-8