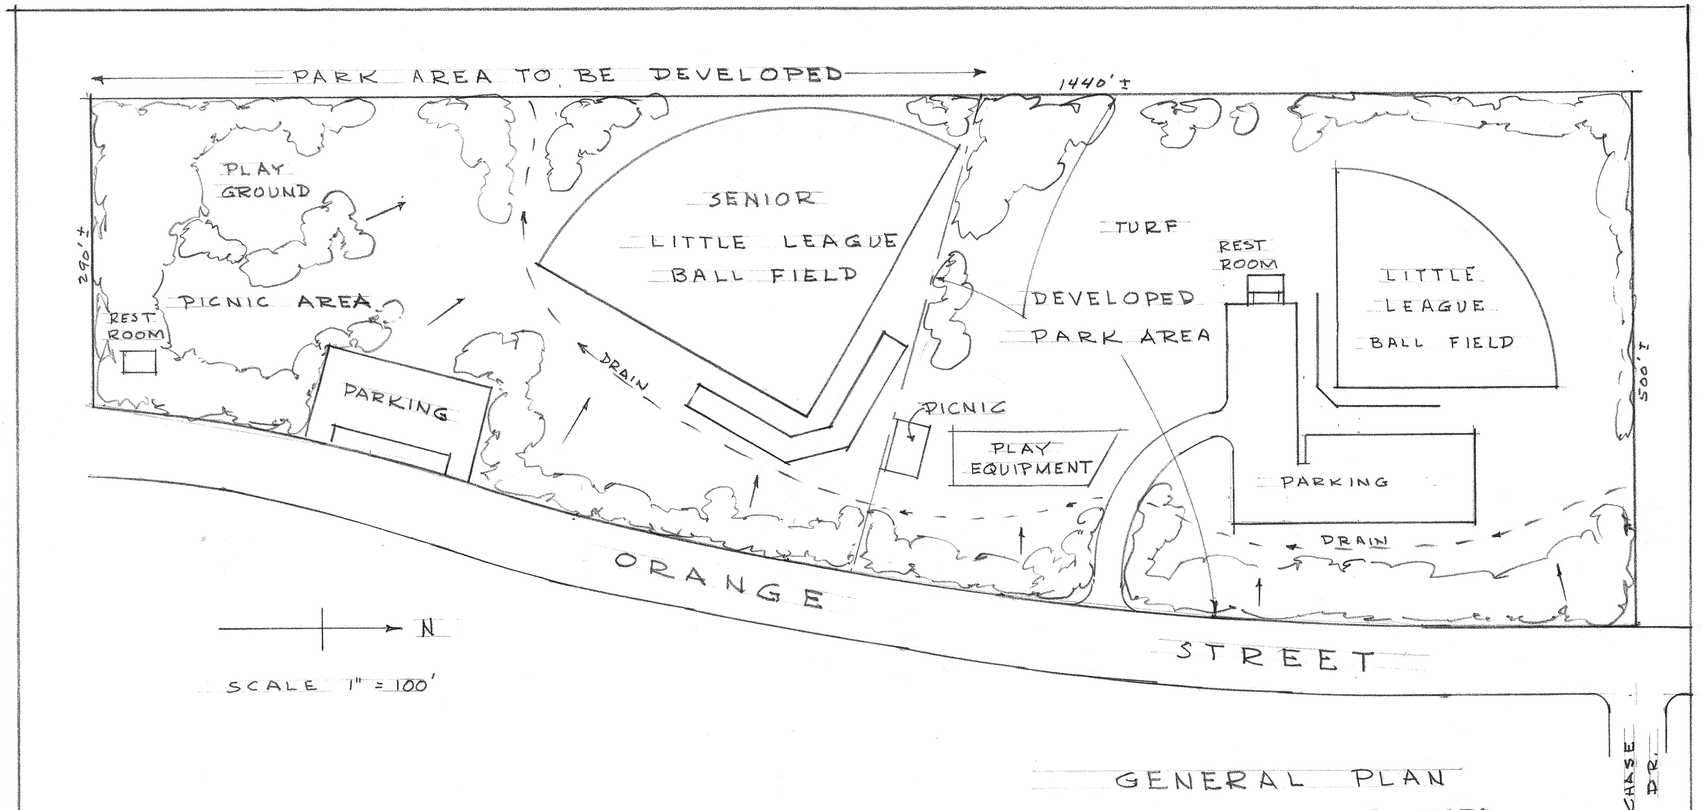


GENERAL PLAN
EXISTING AND PROPOSED
DEVELOPMENT

# REID PARK

RIVERSIDE - CALIFORNIA

AUG. 1972

1
Aug
72

P-142-13

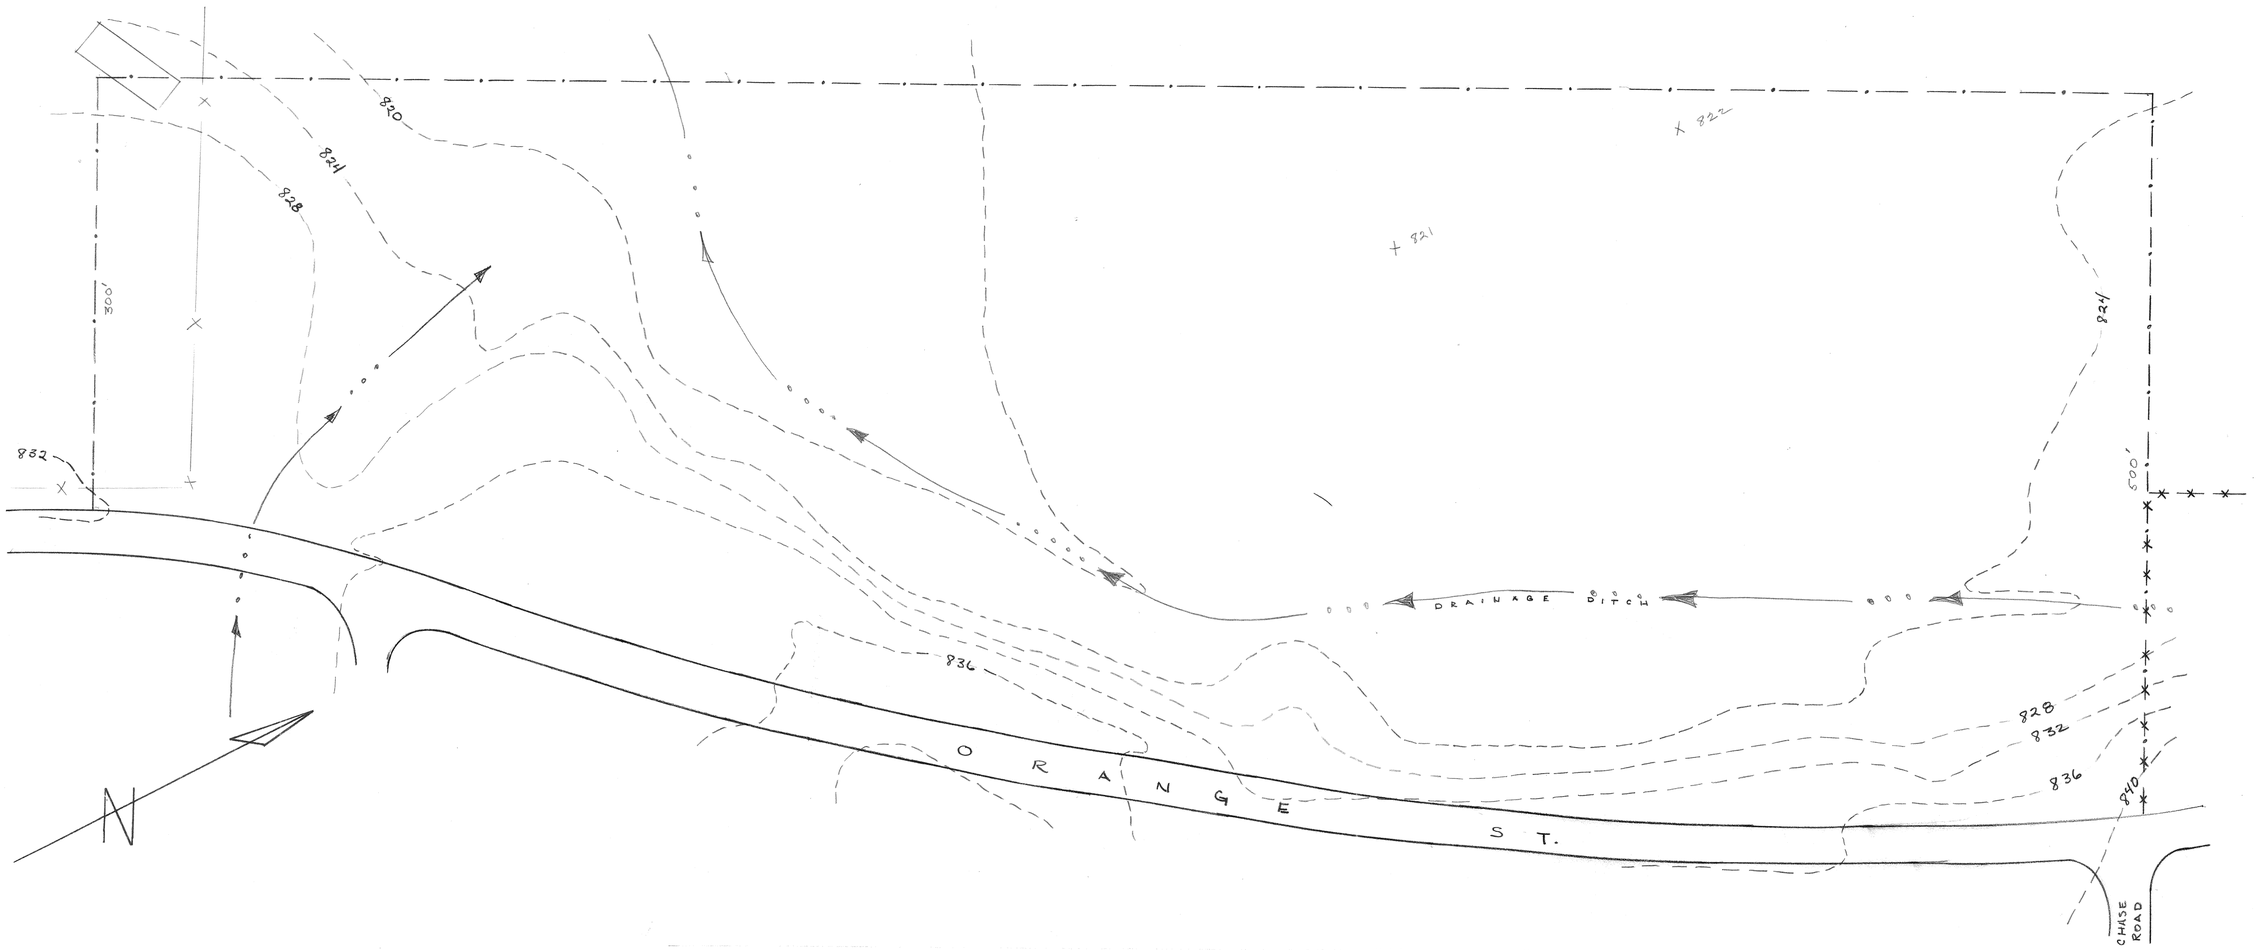


SITE PLAN

# REID PARK

CITY of RIVERSIDE - PARK DEPT.

SCALE - 1" = 50'

4/20/62

20 APRIL 62

P-97

P-142-1

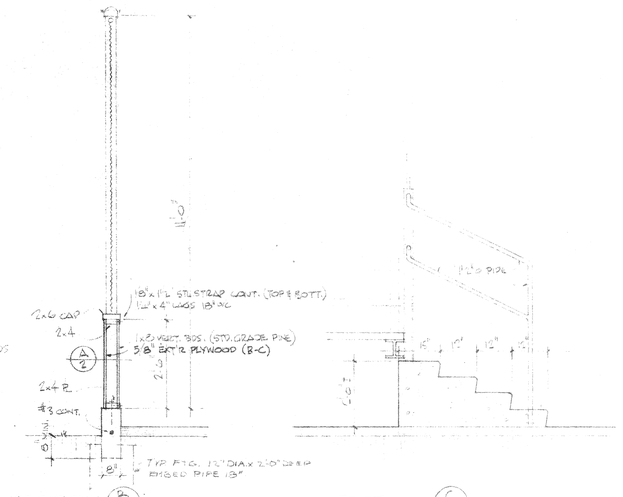


SECTION B/2 AT BACKSTOP

SECTION C/2 AT CONCRETE STEPS

SCALE 1½"=1'-0"

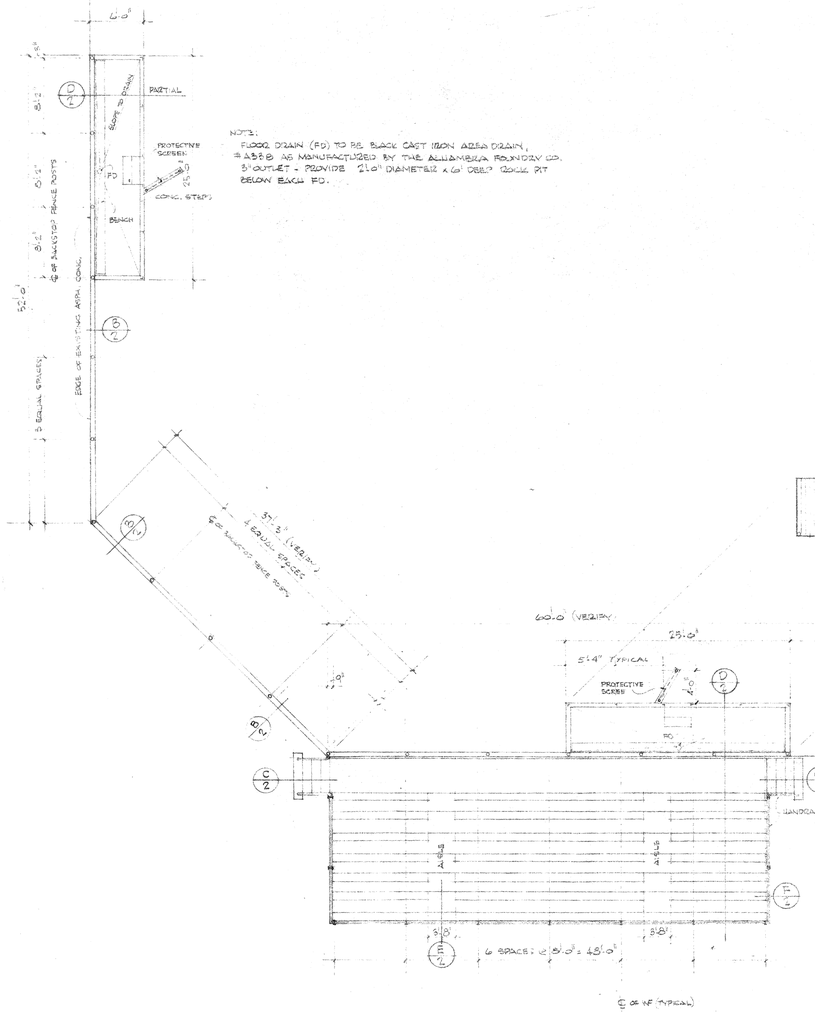


PLAN OF BLEACHERS, DUGOUTS & BACKSTOP

SCALE 1" = 8'-0"

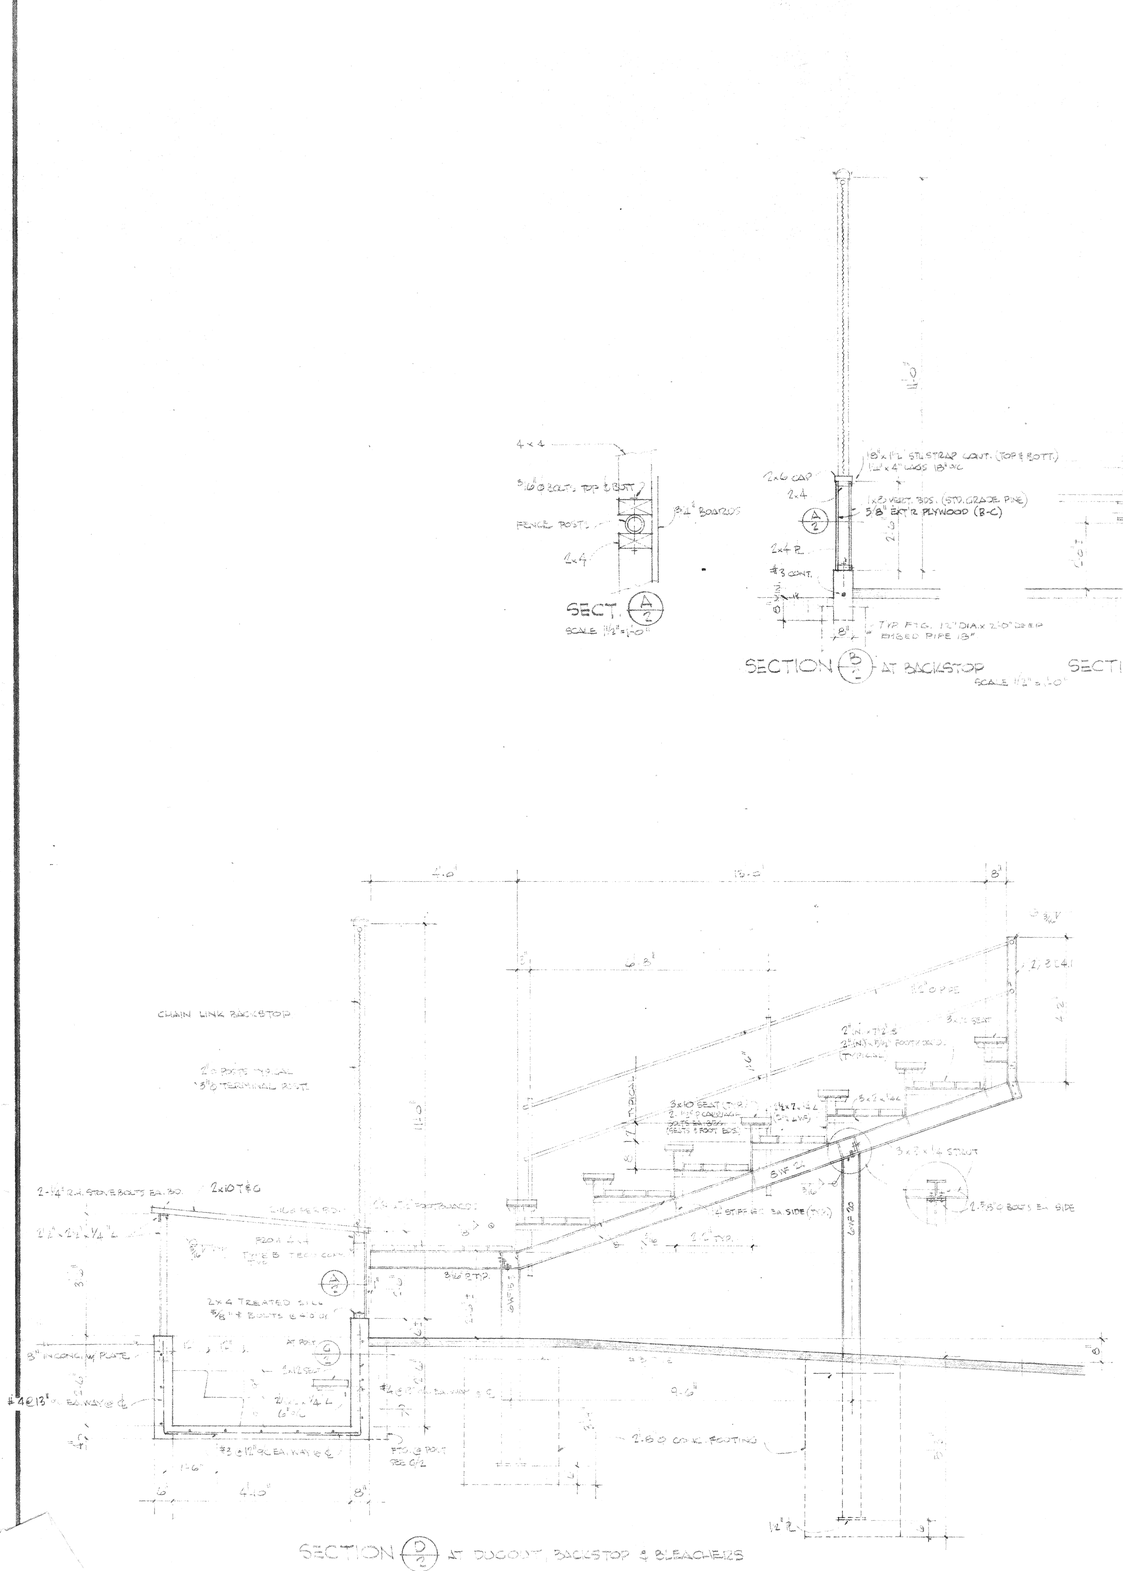
CHAIN LINK BACKSTOP
2" Ø POSTS @ 9'-0" O.C.
3/8" Ø TERMINAL POST
11'-0"
4'-0"
15'-0"
8'-0"
6'-8"
2'-0"
2'-6"
12'-0" TYP.
3'-0" SEAT
2" x 12" S
2" x 10" x 5/16" FOOTBOARD
3'-0"
3 x 10 CONT. 2" x 10" CANTILEVER (SEATS & FOOT BDS.)
3 x 7 x ¼ ∠
3 x 2 x ¼ ∠
3 x 2 x ¼ STRUT
2'-6" C TO C
2'-6" C TO C
2-1" Ø x 2'-6" STEEL BOLTS EA. SIDE
2 x 10 T & G
2-1" Ø x 2'-6" STEEL BOLTS EA. SIDE
2 x 4 x 2½" x ¼" ∠
2 x 4 TREATED SILL
5/8" Ø BOLTS @ 6'-0" O.C.
2 x 4 T & G TREAD CONT.
2 x 4 TREATED SILL
5/8" Ø BOLTS @ 6'-0" O.C.
3/4" Ø x 12" EXP.

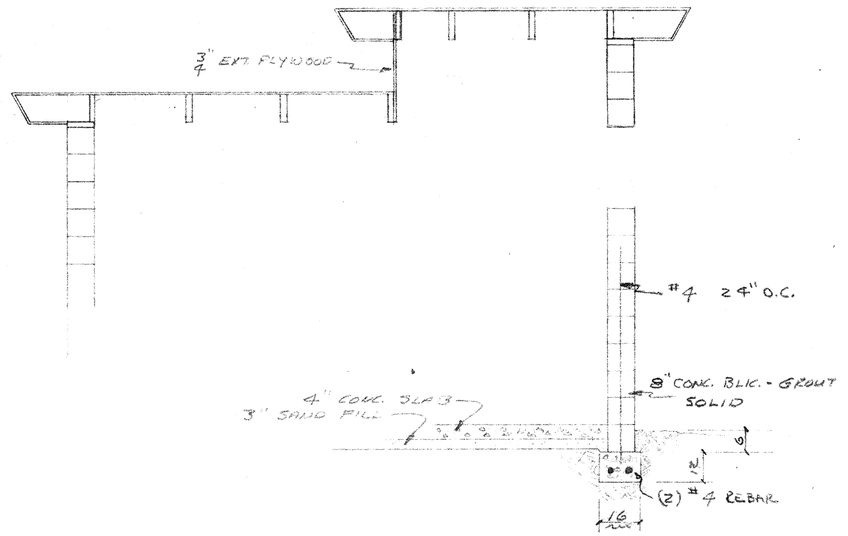


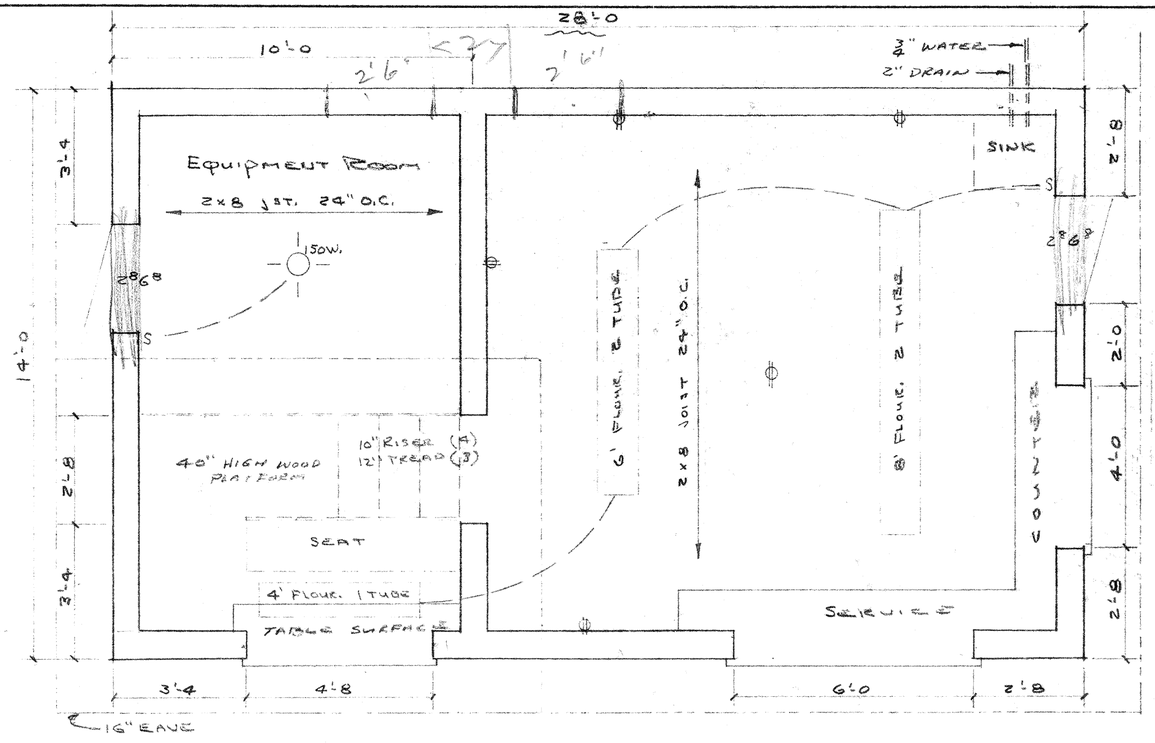


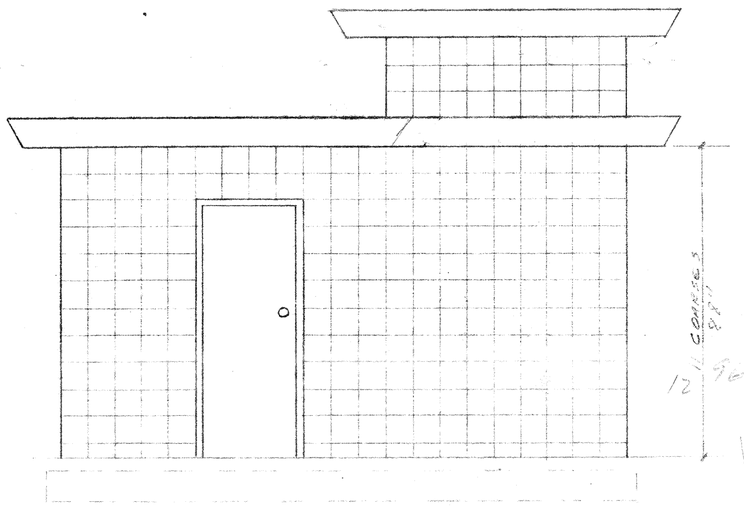


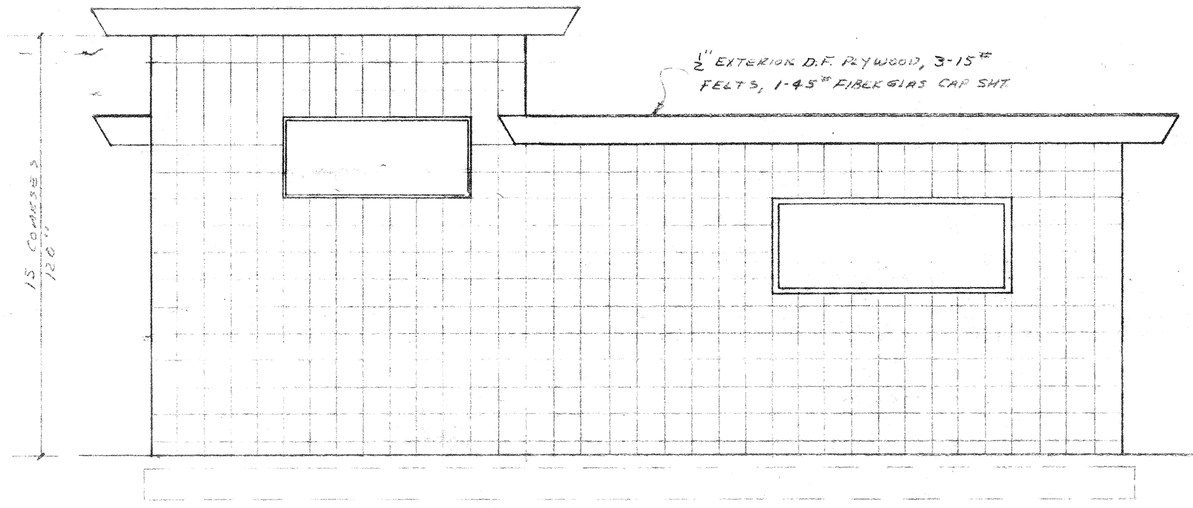


8"x8"x16" U.S. CONC. BLOCK

| ITEM | QUAN. | DESCRIPTION |
|---|---|---|
| | | PER ASSEM. |
| | | PER ASSEM. |
| | | PER ASSEM. |
| | | PER ASSEM. |
| | | PER ASSEM. |

| REF. | CHANGE | BY | DATE |
|---|---|---|---|
| A | | | |

NO. OF SHEETS: E D C B A

SHEET NO.

SCALE 1/2 SIZE

DATE 11-29-63

DRAWN BY R GAUS

CHECKED BY

CUSTOMER

CUSTOMER'S PART NO. | QUOTE NO.

**BRIDGEPORT BRASS COMPANY**
RIVERSIDE, CALIFORNIA

LIMITS ON DIM. UNLESS OTHERWISE SPECIFIED
ANGULAR ±.1/4°
FRACTIONAL ±.1/32
DECIMAL ±.010

BREAK ALL SHARP EDGES UNLESS NOTED

125 FINISH UNLESS NOTED

FINAL ASSEMBLY NAME & NO.

USED FOR/ON PART OR SUB-ASSEMBLY NAME & NUMBER
REID PARK - LITTLE LEAGUE

NAME: BUILDING STRUCTURE

NUMBER

FORM 1695C-1

SAN BERNARDINO BLUE PRINT CO.

Return to Park & Recreation Dept Dirk Smit Kindig

822.4
822.8
823.8
821.6
822.1
823.9
821.5
823.9
823.4
823.5
823.9
824.3
822.6 F.G.
823.2 F.G.
820.6
820.9
820.9
822.2
824.8
827.2
824.6
828.6
821.7
822.0 F.G.
822.2 F.G.
822.3
822.4 F.G.
822.1
825
825
830
832.3
830.5
830
835
831.8
835
840
840

GRADING PLAN FOR PARKING
LOT AT REID PARK
RIVERSIDE, CALIF.

SCALE 1"=40'

11 AUG 60

1"=40'

P-142-8

NORTH

SCALE 1" = 40'-0"

REST ROOM

3:1 SLOPE

70'±

FILL TO GRADE
REMOVE TURF

108'±

7800±
SQ. FT.
2½" A.C PAVING

INSTALL
2x4 RWD HEADER

BASEBALL FIELD

270'±

6" A.C. BERM

6350±SQ.FT.

230'±

6" A.C. BERM

25'

2x4 RWD

EXISTING
2½" A.C. PAVING
12,180 SQ. FT.

3730±
SQ. FT.

70'-0"

55'-0"

174'-0"

W.E.P.

E.P.

WATER METER
75 PSI

ORANGE ST

CHASE DR.

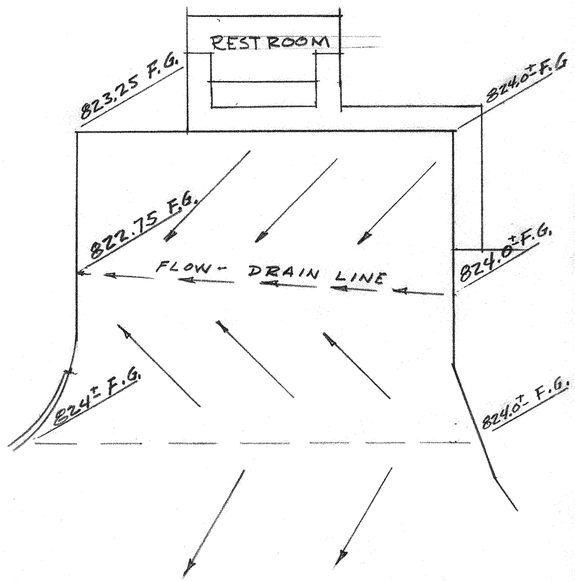


DRAINAGE DETAIL
WEST END PARKING LOT
SCALE 1" = 20'

PARKING LOT PAVING

# REID PARK

DEPT. OF PARKS & RECREATION
RIVERSIDE, CALIFORNIA

11-24-69

24 NOV 69

RE-00

P-142-10

CALIFORNIA
PLAN HOLD CORPORATION • IRVINE, CALIFORNIA
REORDER BY NUMBER 07SAR

PINUS PINASTER

EVERGREEN ELM

SYCAMORE

PALM

PALM

SYCAMORE

SYCAMORE

PALM

SYCAMORE

EVERGREEN ELM

PINUS HALEPENSIS

OLIVE

PINUS HALEPENSIS

PINUS PINEA

PINUS PINASTER

OLIVE

SYCAMORE

PINUS HALEPENSIS

# TREE PLANTING PLAN
# REID PARK

SCALE 1"=40'

6-7-65

PLAN HOLD CORPORATION • IRVINE, CALIFORNIA
REORDER BY NUMBER 07SAR

P-142-5