LEGEND

SYMBOL	DESCRIPTION
——— ———	EXISTING WATER LINES
—·· ——	2" WATER LINES TO BE INSTALLED
— — — —	PVC CLASS 160 LINES TO BE INSTALLED IN SIZES AS INDICATED
X	TORO ROTARY TURF HEADS #655-52
V	TORO ROTARY TURF HEADS #653-52
x	TORO FULL CIRCLE - EXISTING
v	TORO PART CIRCLE - EXISTING
⊖	2" REMOTE CONTROL VALVES. TELSCO #8024A-2" WITH MANUAL FLOW CONTROL
c	EXISTING CONTROLLER INSTALLED TELSCO EV17-24

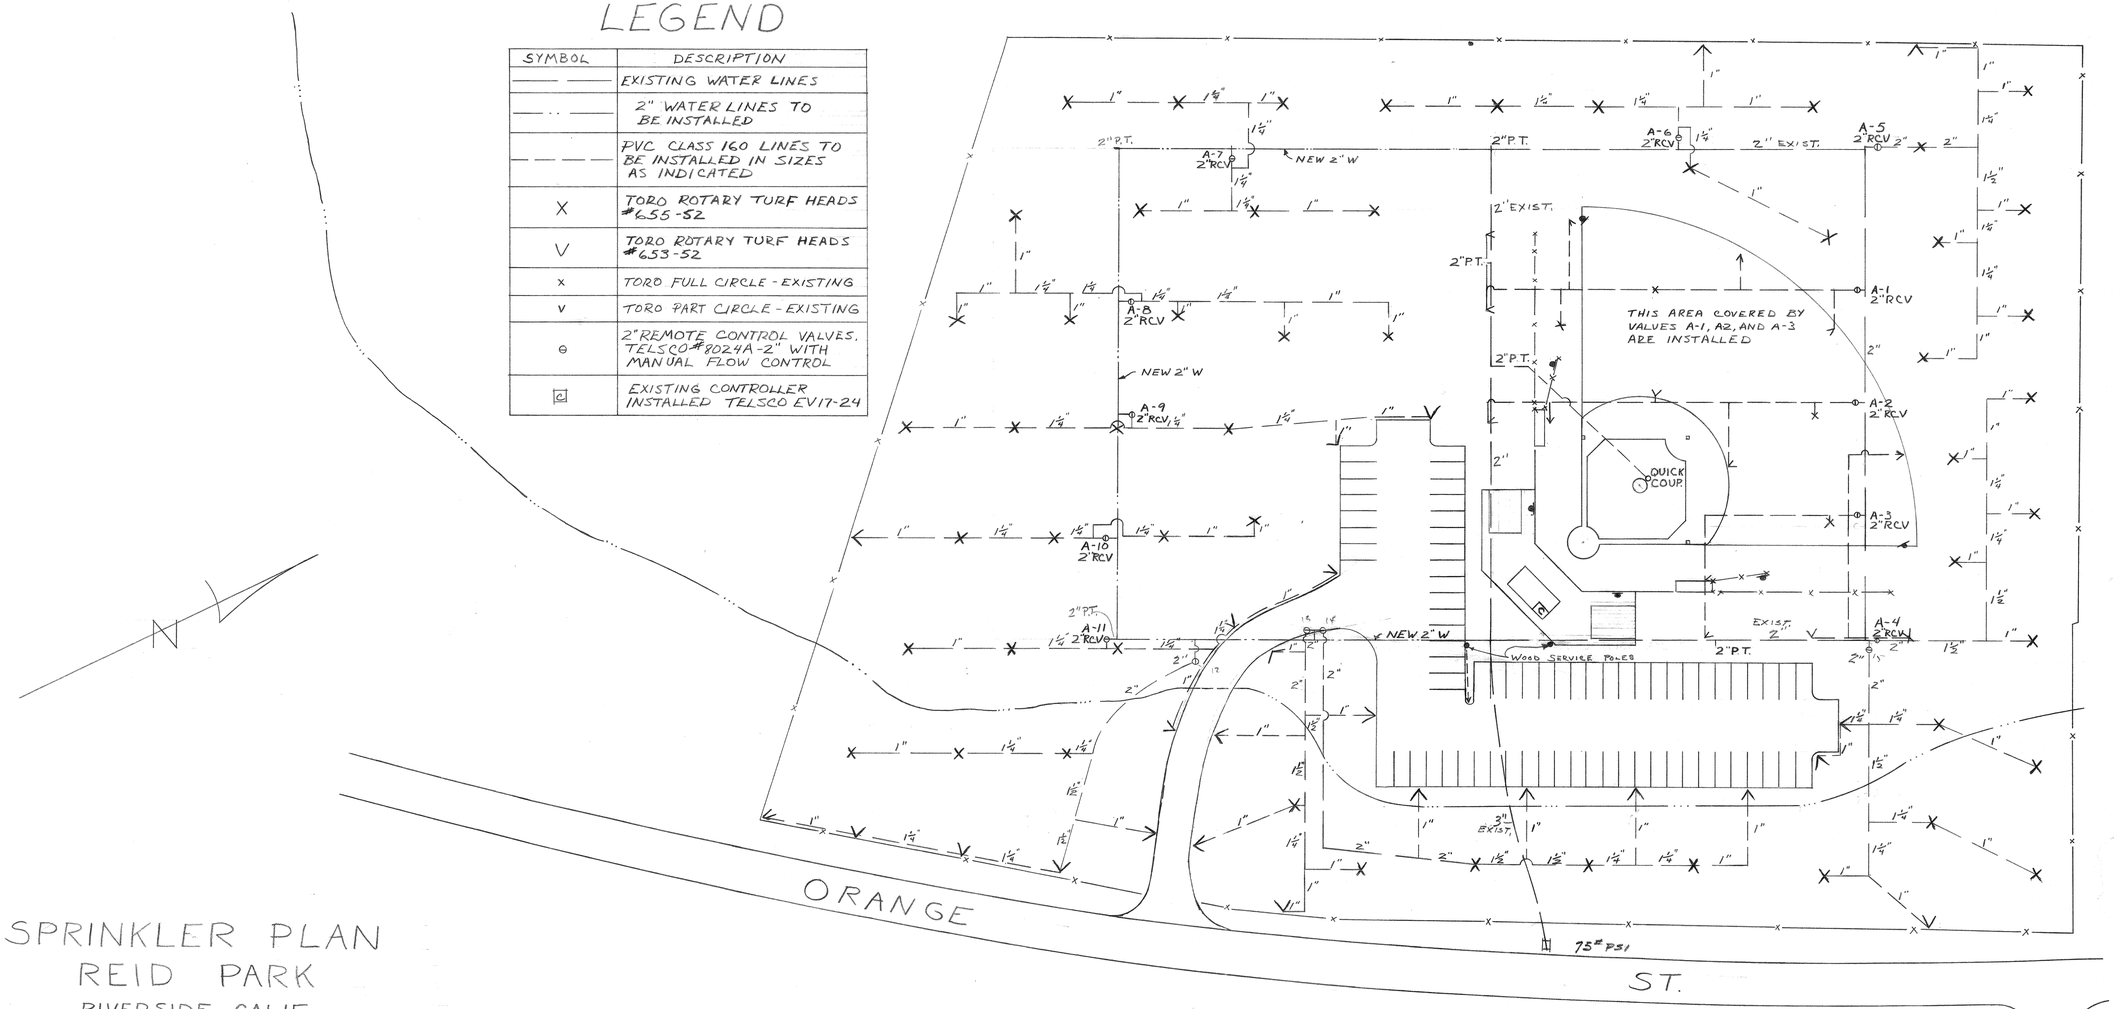

SPRINKLER PLAN
REID PARK
RIVERSIDE, CALIF.

SCALE: 1" = 40'

JAN. 27, 1965

15
16
31

Park area covered by
This plan modified by:
Kammeyer "As built" plan dtd 4-15-74 as annotated 3-14-75 (Sepia)
Heimbrigh Hirsch plan dtd 8-1-82 DWG A-1 (Vellum)

P-142-4