150023

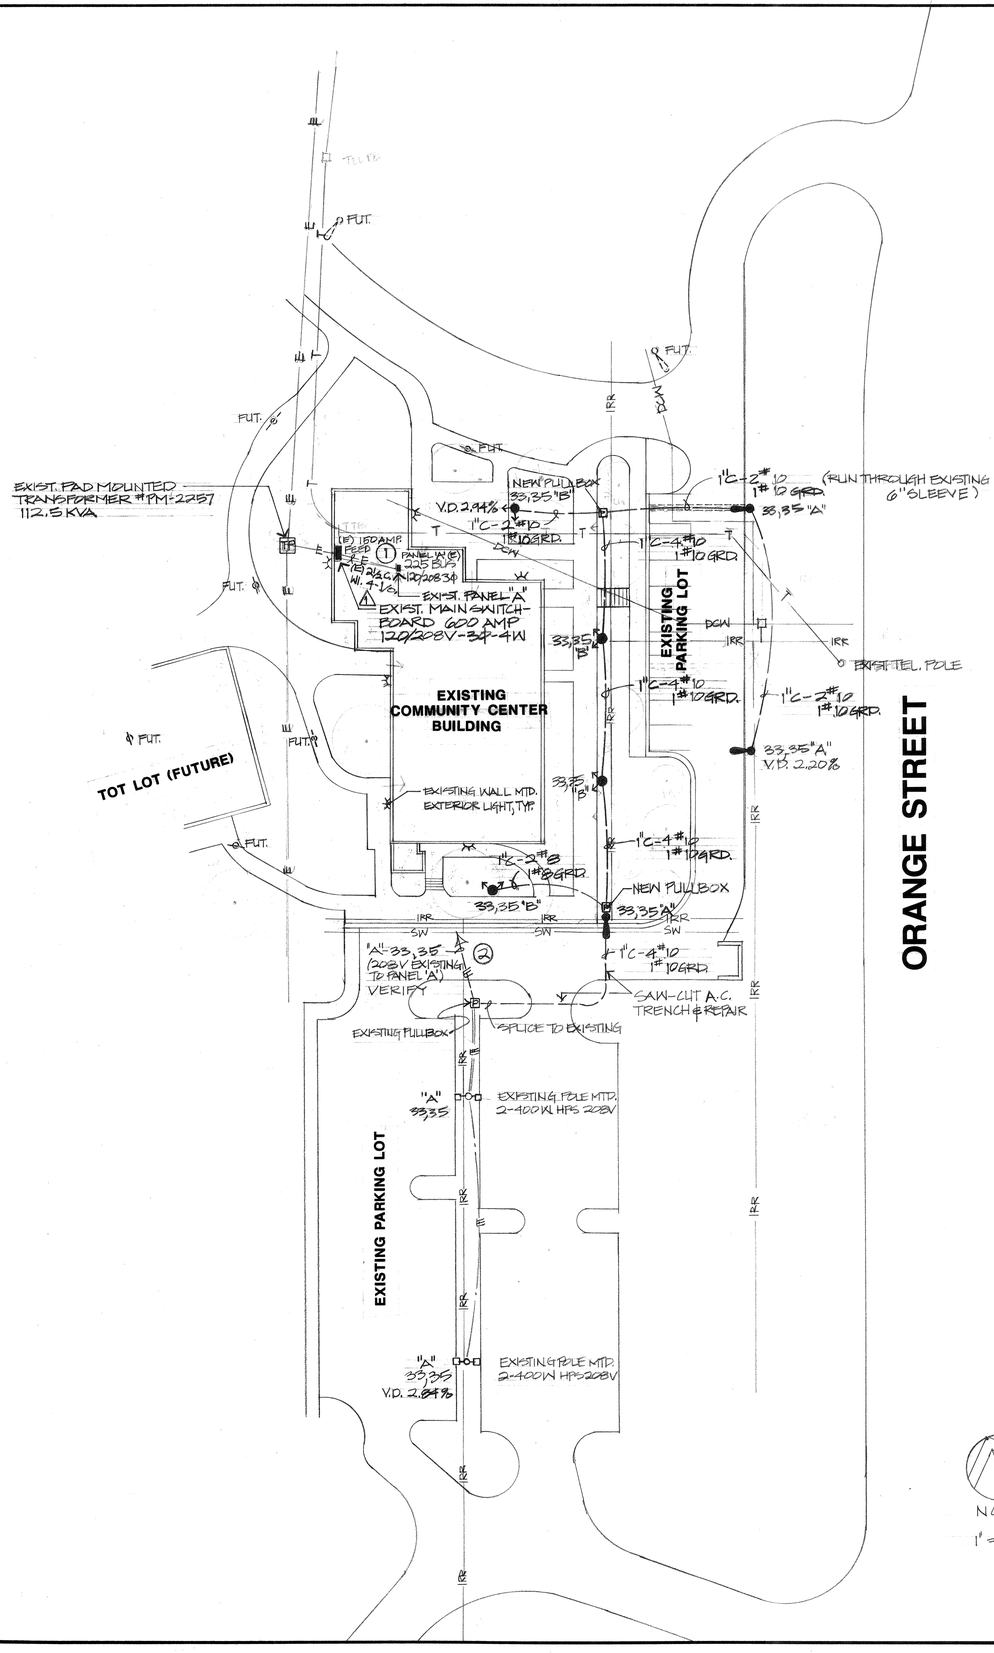

NORTH
1" = 30'-0"

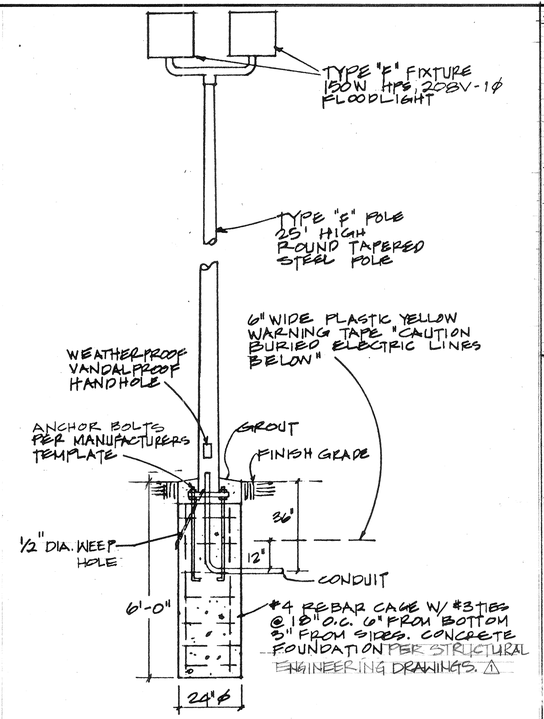

TYPE "F" FIXTURE

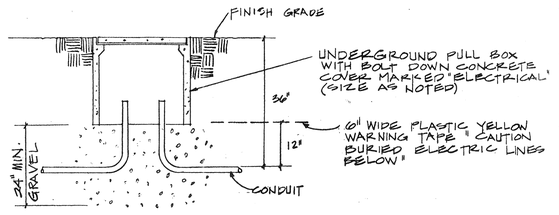

UNDERGROUND PULL BOX DETAIL
N.T.S.

SYMBOL	DESCRIPTION
	EXISTING PARKING LOT FIXTURE AND POLE
	"COBRA HEAD" H.I.D. FIXTURE ON MARBELITE CONCRETE POLE SEE DETAIL TYPE "B" FIXTURE,
	H.I.D. FLOODLIGHT MOUNTED ON POLE, SEE DETAIL TYPE "F" FIXTURE.
P	UNDERGROUND PULL BOX
	HOME RUN TO PANEL
	CONDUIT RUN UNDERGROUND
E	EXISTING
GRD	GROUND
C	CONDUIT
V.D.	PERCENT VOLTAGE DROP

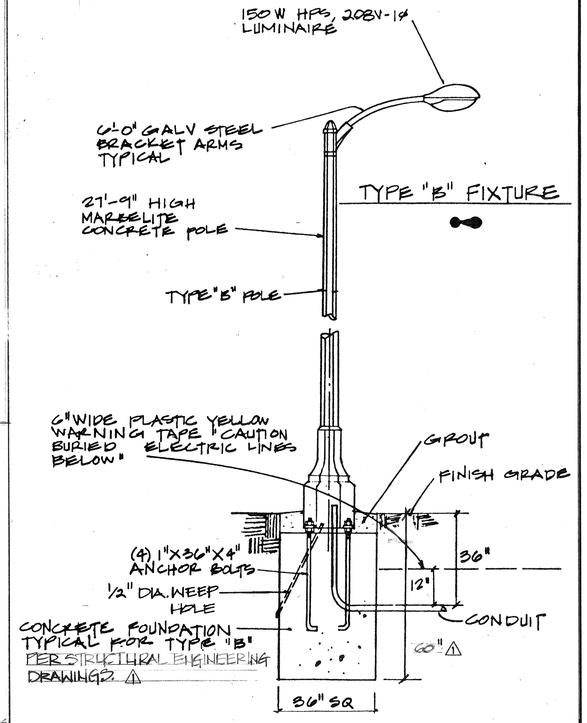

PLAN NOTES

(1) REPLACE 20A-2P CIRCUIT BREAKER 33,35 WITH A 30A-2P CIRCUIT BREAKER. REPLACE (1) EXISTING 20A-2P LIGHTING CONTACTOR WITH A 30A-2P LIGHTING CONTACTOR. PROVIDE & INSTALL AN ADDITIONAL 30A-2P LIGHTING CONTACTOR. REPLACE EXISTING MECHANICAL TIME SWITCH WITH A TWO CHANNEL ELECTRONIC PROGRAMMABLE TIME SWITCH: "PARAGON" #EC-7Z-ST OR CITY APP. EQUAL.

(2) EXISTING 3/4" CONDUIT, 2#10, 1#10 E/G UNDERGROUND. REMOVE CONDUCTORS, SWAB CONDUIT CLEAN AND PROVIDE & INSTALL 4#8, 1#10 E/G. SEE ELECTRICAL BLOCK DIAGRAM.

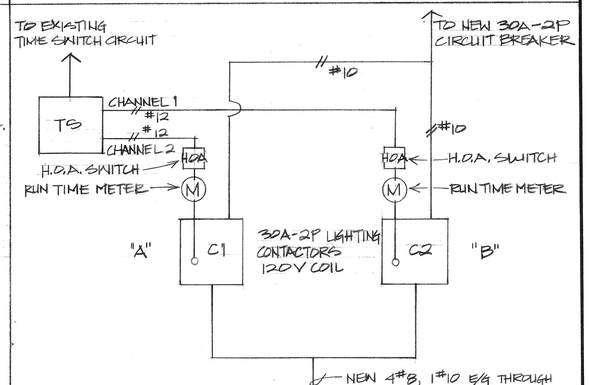

ELECTRICAL BLOCK DIAGRAM
NO SCALE

REID PARK SENIOR NUTRITION SITE
LIGHTING PLAN

701 N. ORANGE ST. RIVERSIDE, CA. 92522

A H.U.D. FUNDED PROJECT

city of riverside
park & recreation
department
(714) 782-5223
3900 MAIN ST RIVERSIDE, CALIFORNIA 92522

revisions	by	
⚠ APP'L NOTES	[illegible]	3/1/95

date	3/15/94
design	
drawn	[illegible]
check	
acc't. no.	
SHEET	of

P-0213

PLAN HOLD CORPORATION • IRVINE CALIFORNIA
REORDER BY NUMBER 07549