BENCH MARK

U.S.C.& G.S. DESIGNATION Z 749 , RIVERSIDE COUNTY DESIGNATION 600-47-68 , STANDARD BRASS DISK STAMPED Z 749 1945 ESTABLISHED BY C.& G.S. 1.7 MILES NORTHWEST ALONG THE ATCHISON, TOPEKA AND SANTA FE RAILWAY FROM THE STATION AT MARCH FIELD, SET BETWEEN THE TRACK AND U.S. HIGHWAY NO. 395 (I 215) 64.5 FEET SOUTHWEST OF THE SOUTHWEST EDGE OF THE HIGHWAY, 43.6 FEET NORTHEAST OF THE NORTHEAST RAIL OF TRACT, 20 FEET SOUTHWEST OF POST, IRON BENCH MARK DISK SET IN TOP OF A CONCRETE POST 0.4 FEET ABOVE GROUND.

DATE 1970 ELEVATION: 1536.119

RECEIVED
JUN 06 1989
PARK & RECREATION DEPARTMENT

ALBERT A. WEBB ASSOCIATES
CIVIL ENGINEERS
RIVERSIDE, CALIFORNIA

APPROVED BY _____ DATE _____
UNABLE TO CONVERT NGVD 5.0 NOTE

W.O. 85-105 FOR: CITY OF RIVERSIDE F.B. 1034

MARK	REVISIONS	APPR.	DATE

DESIGNED BY R.L.T. DRAWN BY R.H. CHECKED BY R.L.T.

CITY OF RIVERSIDE, CALIFORNIA
PUBLIC WORKS DEPARTMENT

APPROVED BY	BY	DATE
PRINCIPAL ENGINEER		
PARK DEPARTMENT		
TRAFFIC DIVISION		
CHIEF PUB.WKS.ENGR.		

APPROVED BY
DIRECTOR OF PUBLIC WORKS
DATE _____

AREA "A"

SYCAMORE CANYON INDUSTRIAL PARK

SCALE: 1" = 100'

ACCOUNT No. 85-105
DRAWING NUMBER
SHEET _____ OF _____
85-105.C

85-105-1

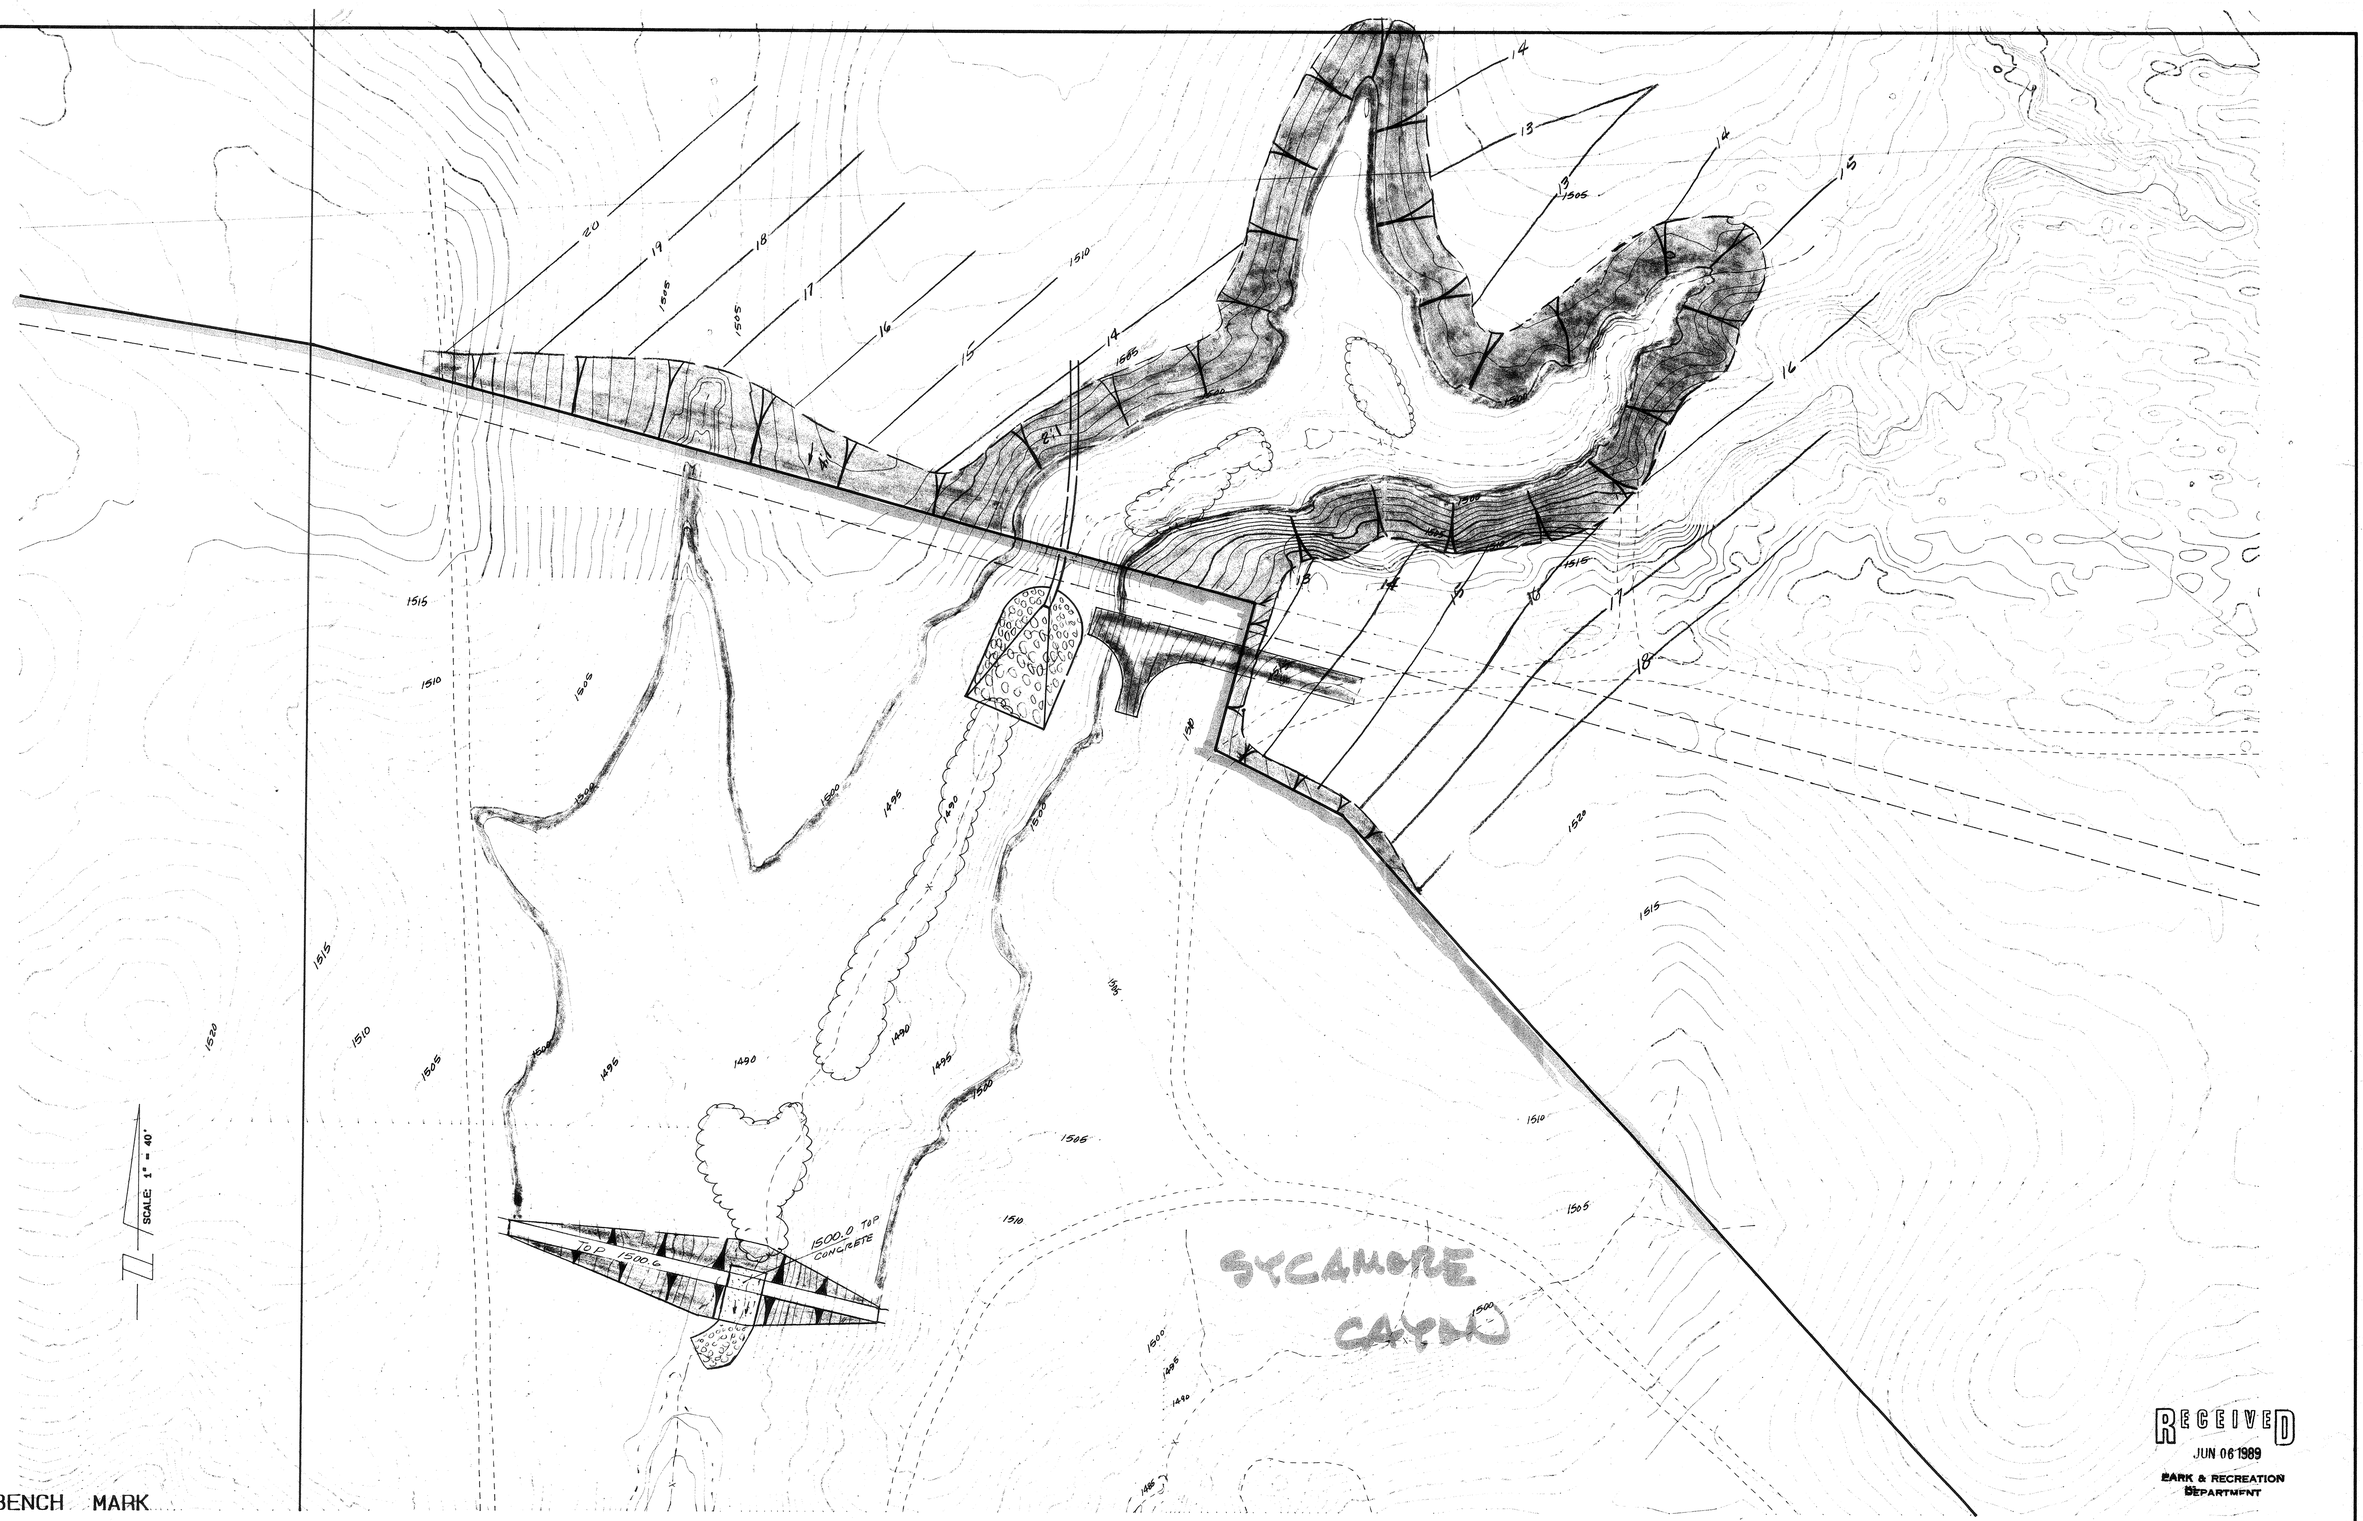

BENCH MARK

U.S.C.& G.S. DESIGNATION Z 749 , RIVERSIDE COUNTY DESIGNATION 600-47-68 , STANDARD BRASS DISK STAMPED Z 749 1945 ESTABLISHED BY C.& G.S. 1.7 MILES NORTHWEST ALONG THE ATCHISON, TOPEKA AND SANTA FE RAILWAY FROM THE STATION AT MARCH FIELD, SET BETWEEN THE TRACK AND U.S. HIGHWAY NO. 395 (I 215) 64.5 FEET SOUTHWEST OF THE SOUTHWEST EDGE OF THE HIGHWAY, 43.6 FEET NORTHEAST OF THE NORTHEAST RAIL OF TRACT, 20 FEET SOUTHWEST OF POST, IRON BENCH MARK DISK SET IN TOP OF A CONCRETE POST 0.4 FEET ABOVE GROUND.

DATE 1970 ELEVATION: 1536.119

RECEIVED
JUN 06 1989
PARK & RECREATION DEPARTMENT

ALBERT A. WEBB ASSOCIATES
CIVIL ENGINEERS
RIVERSIDE, CALIFORNIA

APPROVED BY _____ DATE _____

W.O. 85-105 FOR: CITY OF RIVERSIDE F.B. 1034

MARK	REVISIONS	APPR.	DATE

DESIGNED BY R.L.T. DRAWN BY R.H. CHECKED BY R.L.T.

CITY OF RIVERSIDE, CALIFORNIA
PUBLIC WORKS DEPARTMENT

APPROVED BY	BY	DATE
PRINCIPAL ENGINEER		
PARK DEPARTMENT		
TRAFFIC DIVISION		
CHIEF PUB.WKS.ENGR.		

APPROVED BY
DIRECTOR OF PUBLIC WORKS
DATE

AREA "B"
SYCAMORE CANYON INDUSTRIAL PARK

SCALE: 1" = 100'

ACCOUNT No. 85-105
DRAWING NUMBER
85-105.C
SHEET _____ OF _____

85-105-1

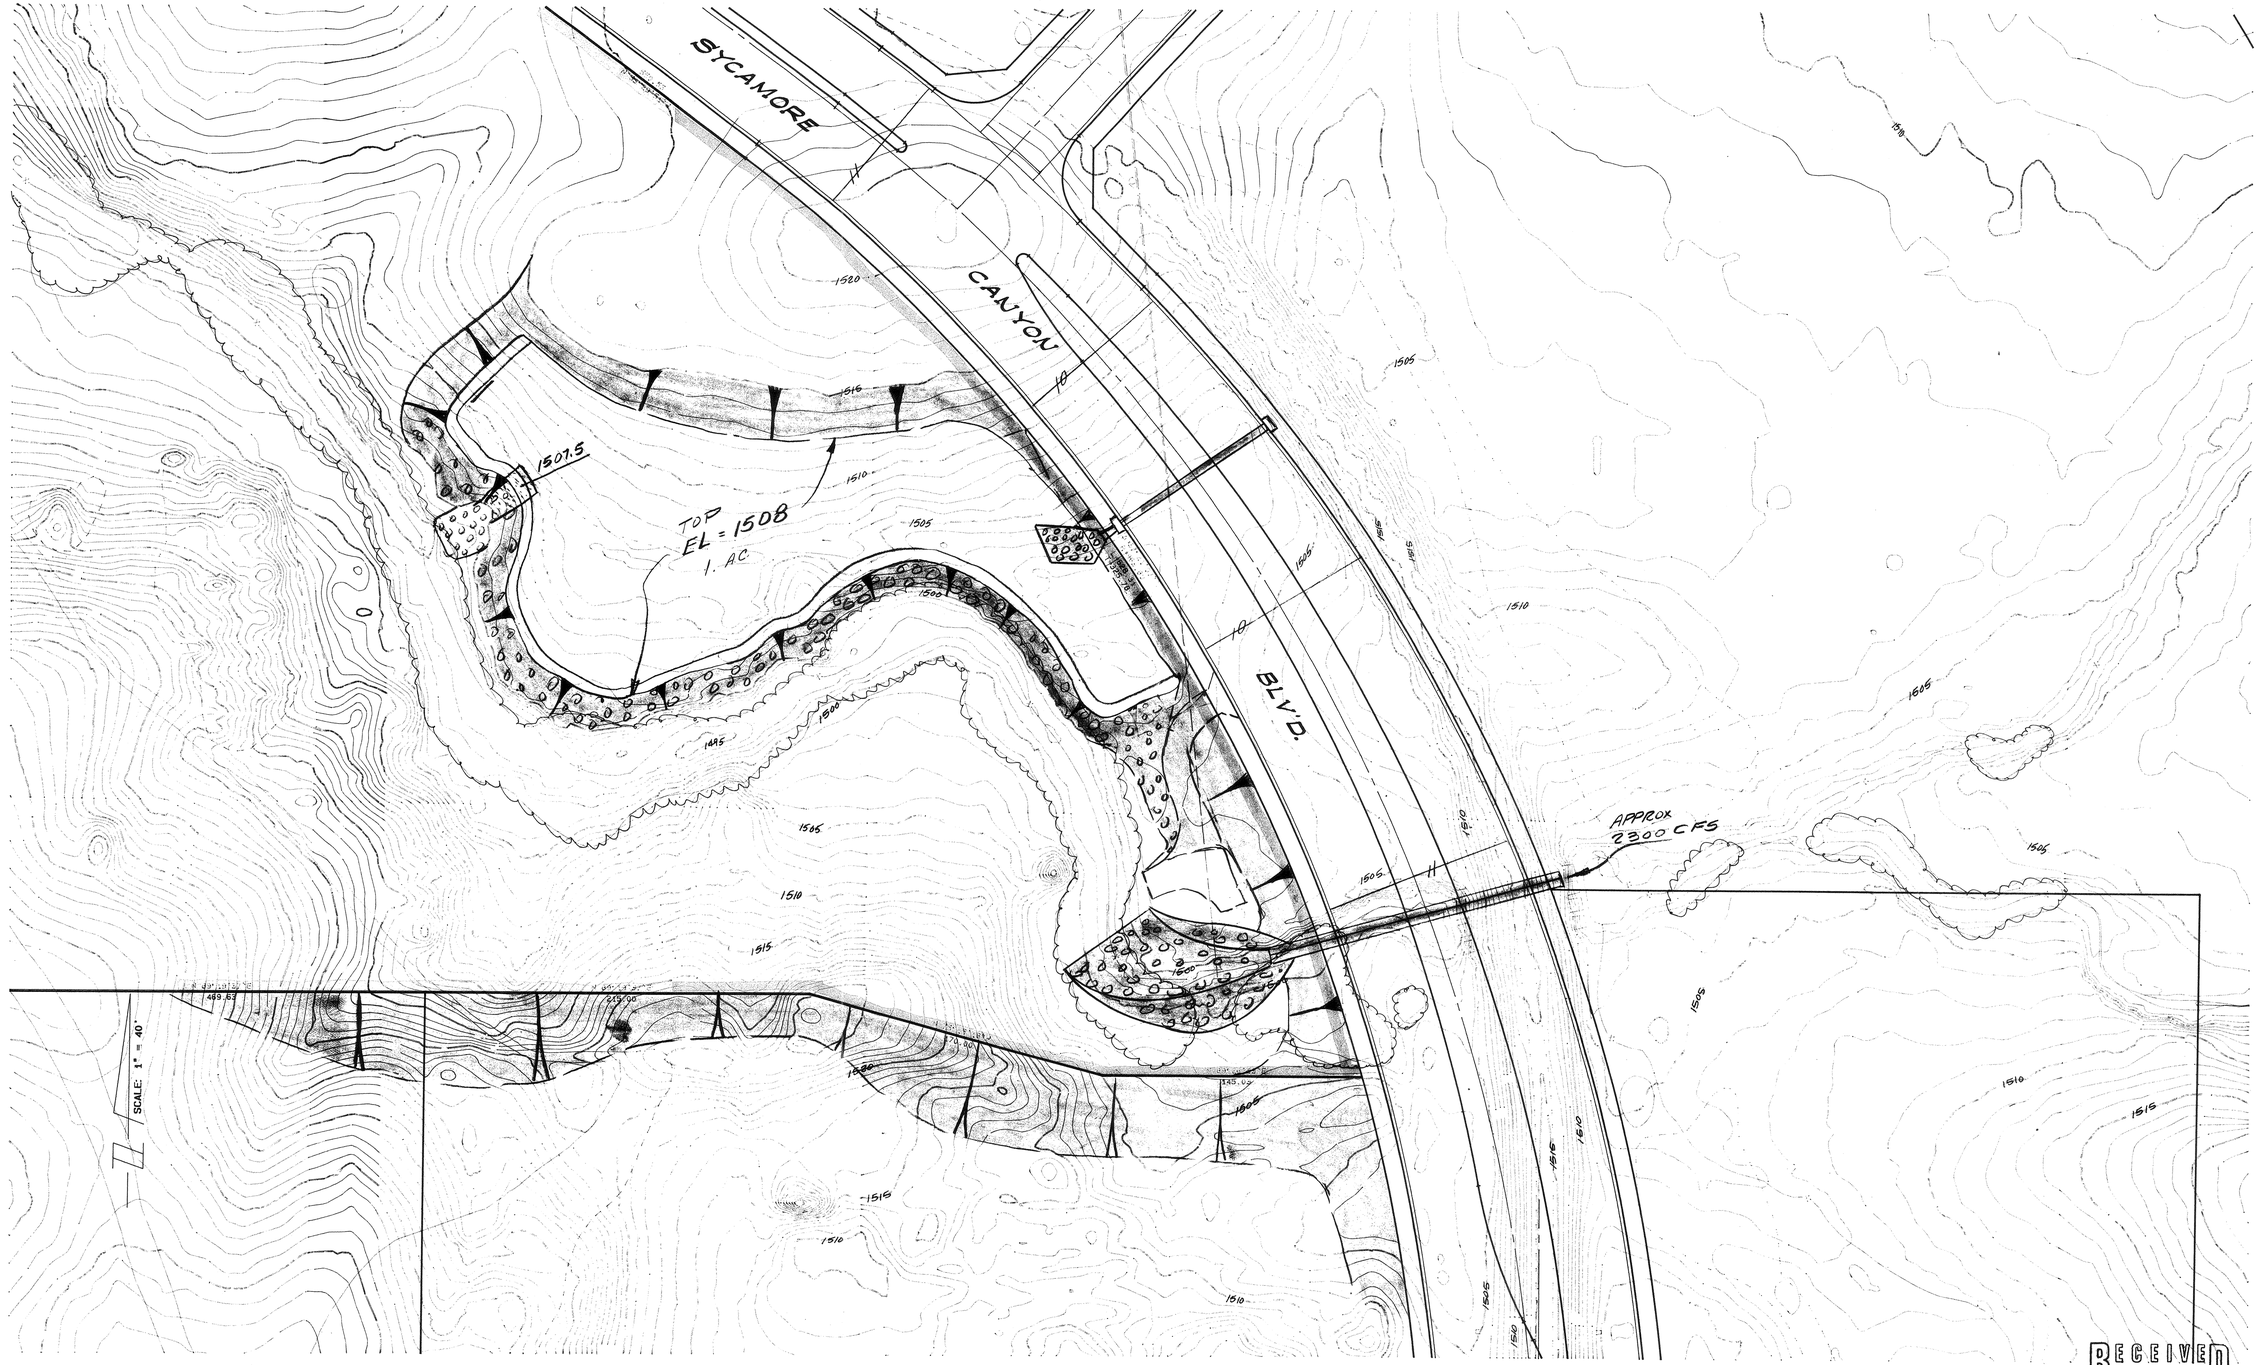

BENCH MARK

U.S.C.& G.S. DESIGNATION Z 749 , RIVERSIDE COUNTY DESIGNATION 600-47-68 , STANDARD BRASS DISK STAMPED Z 749 1945 ESTABLISHED BY C.& G.S. 1.7 MILES NORTHWEST ALONG THE ATCHISON, TOPEKA AND SANTA FE RAILWAY FROM THE STATION AT MARCH FIELD, SET BETWEEN THE TRACK AND U.S. HIGHWAY NO. 395 (I 215) 64.5 FEET SOUTHWEST OF THE SOUTHWEST EDGE OF THE HIGHWAY, 43.6 FEET NORTHEAST OF THE NORTHEAST RAIL OF TRACT, 20 FEET SOUTHWEST OF POST, IRON BENCH MARK DISK SET IN TOP OF A CONCRETE POST 0.4 FEET ABOVE GROUND.

DATE 1970 ELEVATION: 1536.119

RECEIVED
JUN 06 1989
PARK & RECREATION DEPARTMENT

ALBERT A. WEBB ASSOCIATES
CIVIL ENGINEERS
RIVERSIDE, CALIFORNIA

APPROVED BY _____ DATE _____
R.E. No _____

W.O. 85-105 FOR: CITY OF RIVERSIDE F.B. 1034

MARK	REVISIONS	APPR.	DATE

DESIGNED BY R.L.T. DRAWN BY R.H. CHECKED BY R.L.T.

CITY OF RIVERSIDE, CALIFORNIA
PUBLIC WORKS DEPARTMENT

APPROVED BY	BY	DATE
PRINCIPAL ENGINEER		
PARK DEPARTMENT		
TRAFFIC DIVISION		
CHIEF PUB.WKS.ENGR.		

APPROVED BY
DIRECTOR OF PUBLIC WORKS
DATE _____

AREA "C"

SYCAMORE CANYON INDUSTRIAL PARK

SCALE: 1" = 100'

ACCOUNT No. 85-105
DRAWING NUMBER
85-105.C
SHEET _____ OF _____