DRAWING NUMBER
PLAN HOLD CORPORATION • IRVINE, CALIFORNIA
REORDER BY NUMBER 075AR
DRAWING NUMBER
PLAN HOLD CORPORATION • IRVINE, CALIFORNIA
REORDER BY NUMBER 075AR
DRAWING NUMBER
PLAN HOLD CORPORATION • IRVINE, CALIFORNIA
REORDER BY NUMBER 075AR
DRAWING NUMBER
PLAN HOLD CORPORATION • IRVINE, CALIFORNIA
REORDER BY NUMBER 075AR
DRAWING NUMBER
PLAN HOLD CORPORATION • IRVINE, CALIFORNIA
REORDER BY NUMBER 075AR

150023

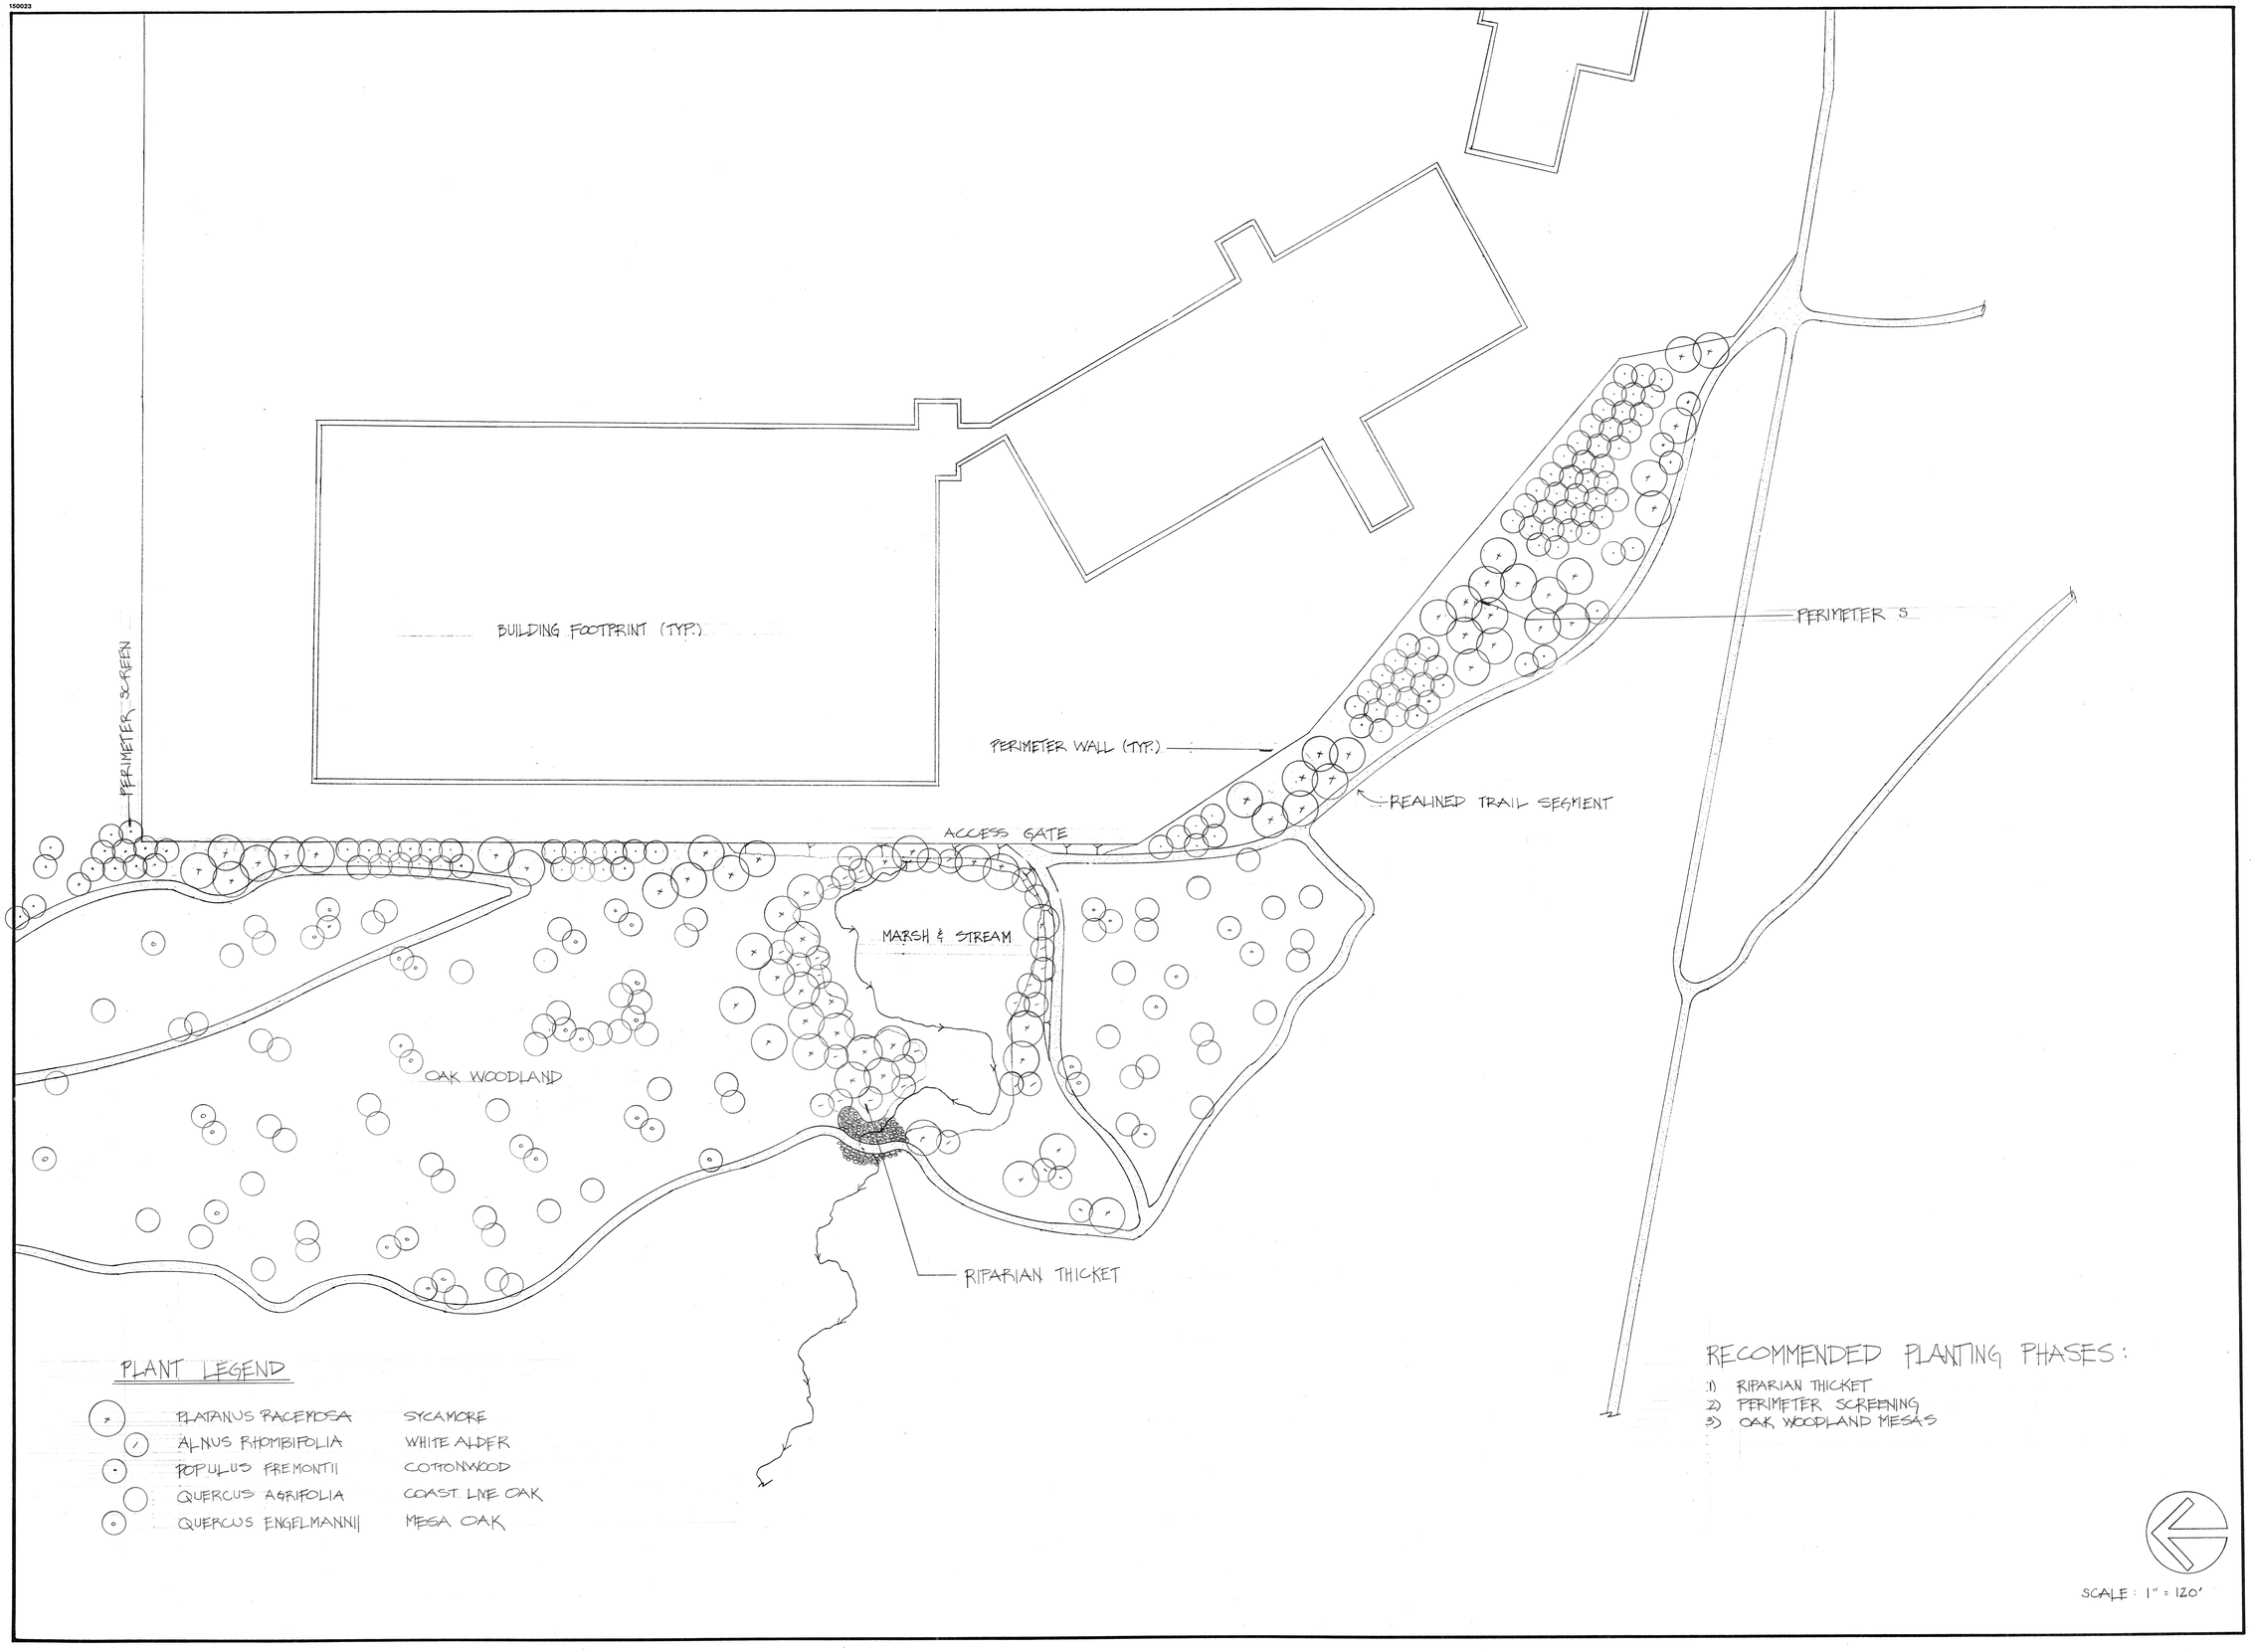

PLANT LEGEND

x	PLATANUS RACEMOSA	SYCAMORE
/	ALNUS RHOMBIFOLIA	WHITE ALDER
·	POPULUS FREMONTII	COTTONWOOD
○	QUERCUS AGRIFOLIA	COAST LIVE OAK
○	QUERCUS ENGELMANNII	MESA OAK

RECOMMENDED PLANTING PHASES:

1) RIPARIAN THICKET
2) PERIMETER SCREENING
3) OAK WOODLAND MESAS

SCALE: 1" = 120'

SYCAMORE CANYON PARK

SMITH'S WALL PERIMETER PLANTING

city of riverside
park & recreation
department
(714) 782-5223
3900 MAIN ST RIVERSIDE, CALIFORNIA 92522

revisions	by

date	6/95
design	RC
drawn	RC
check	
acc't.no.	
SHEET	1 of 1

160023

BUILDING FOOTPRINT (TYP.)

COTTONWOOD SCREEN

PERIMETER WALL (TYP.)

COTTONWOOD SCREEN

REALINED TRAIL SEGMENT
PERHAPS PULL IN CLOSER TO WALL?

ACCESS GATE

MARSH & STREAM

OAK WOODLAND

RIPARIAN THICKET

WILLOWS AMOUNG BOULDERS

RECOMMENDED PLANTING PHASES:

1- RIPARIAN THICKET
2- COTTONWOOD SCREENS
3- OAK WOODLAND MESAS

PLANT LEGEND

	PLATANUS RACEMOSA	SYCAMORE
	ALNUS RHOMBIFOLIA	WHITE ALDER
	POPULUS FREMONTII	COTTONWOOD
	QUERCUS AGRIFOLIA	COAST. LIVE OAK
	QUERCUS ENGELMANNII	MESA OAK

SCALE: 1" = 120'

RECEIVED
MAY 11
PARK & RECREATION PLANNING & DESIGN

SYCAMORE CANYON PARK

SMITH'S WALL PERIMETER PLANTING

city of riverside
park & recreation
department
3900 MAIN ST RIVERSIDE, CALIFORNIA 92522
(714) 782-5223

revisions	by

date	
design	
drawn	
check	
acc't.no.	
SHEET	
of	