Shrub Park
East Front Border

60#

	heads
1" =	15
1¼	22
1½	32
2"	47

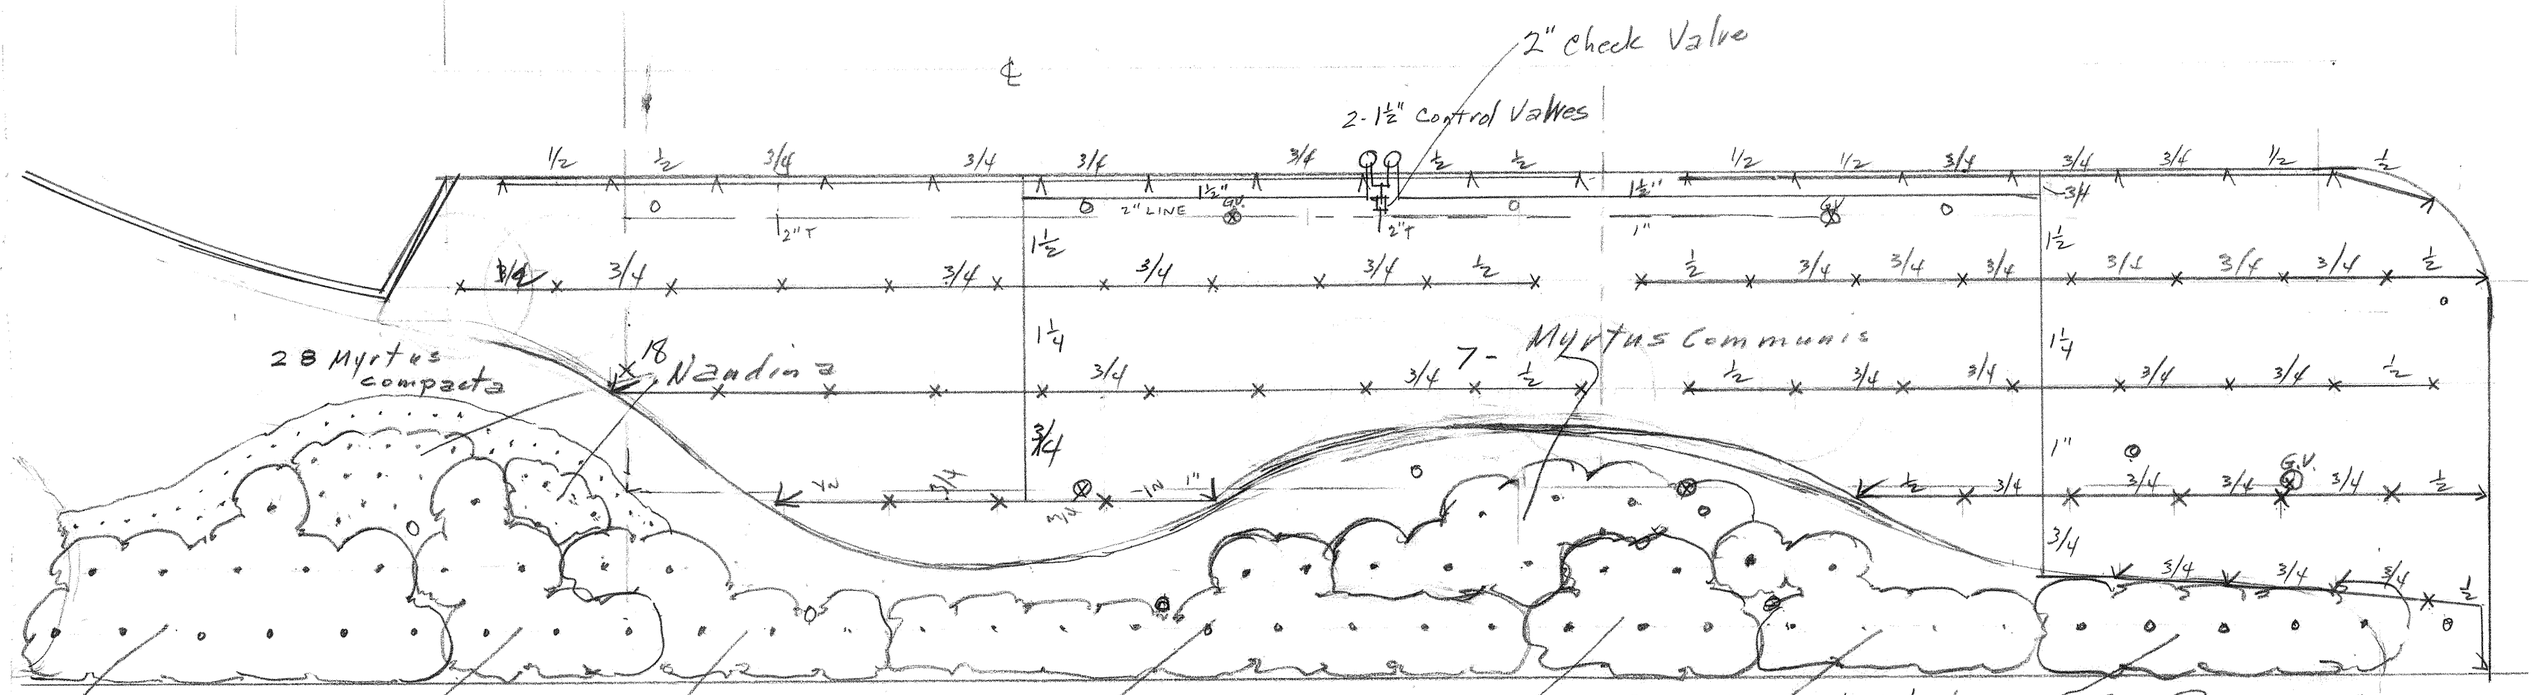

1" = 20'

P-155-1

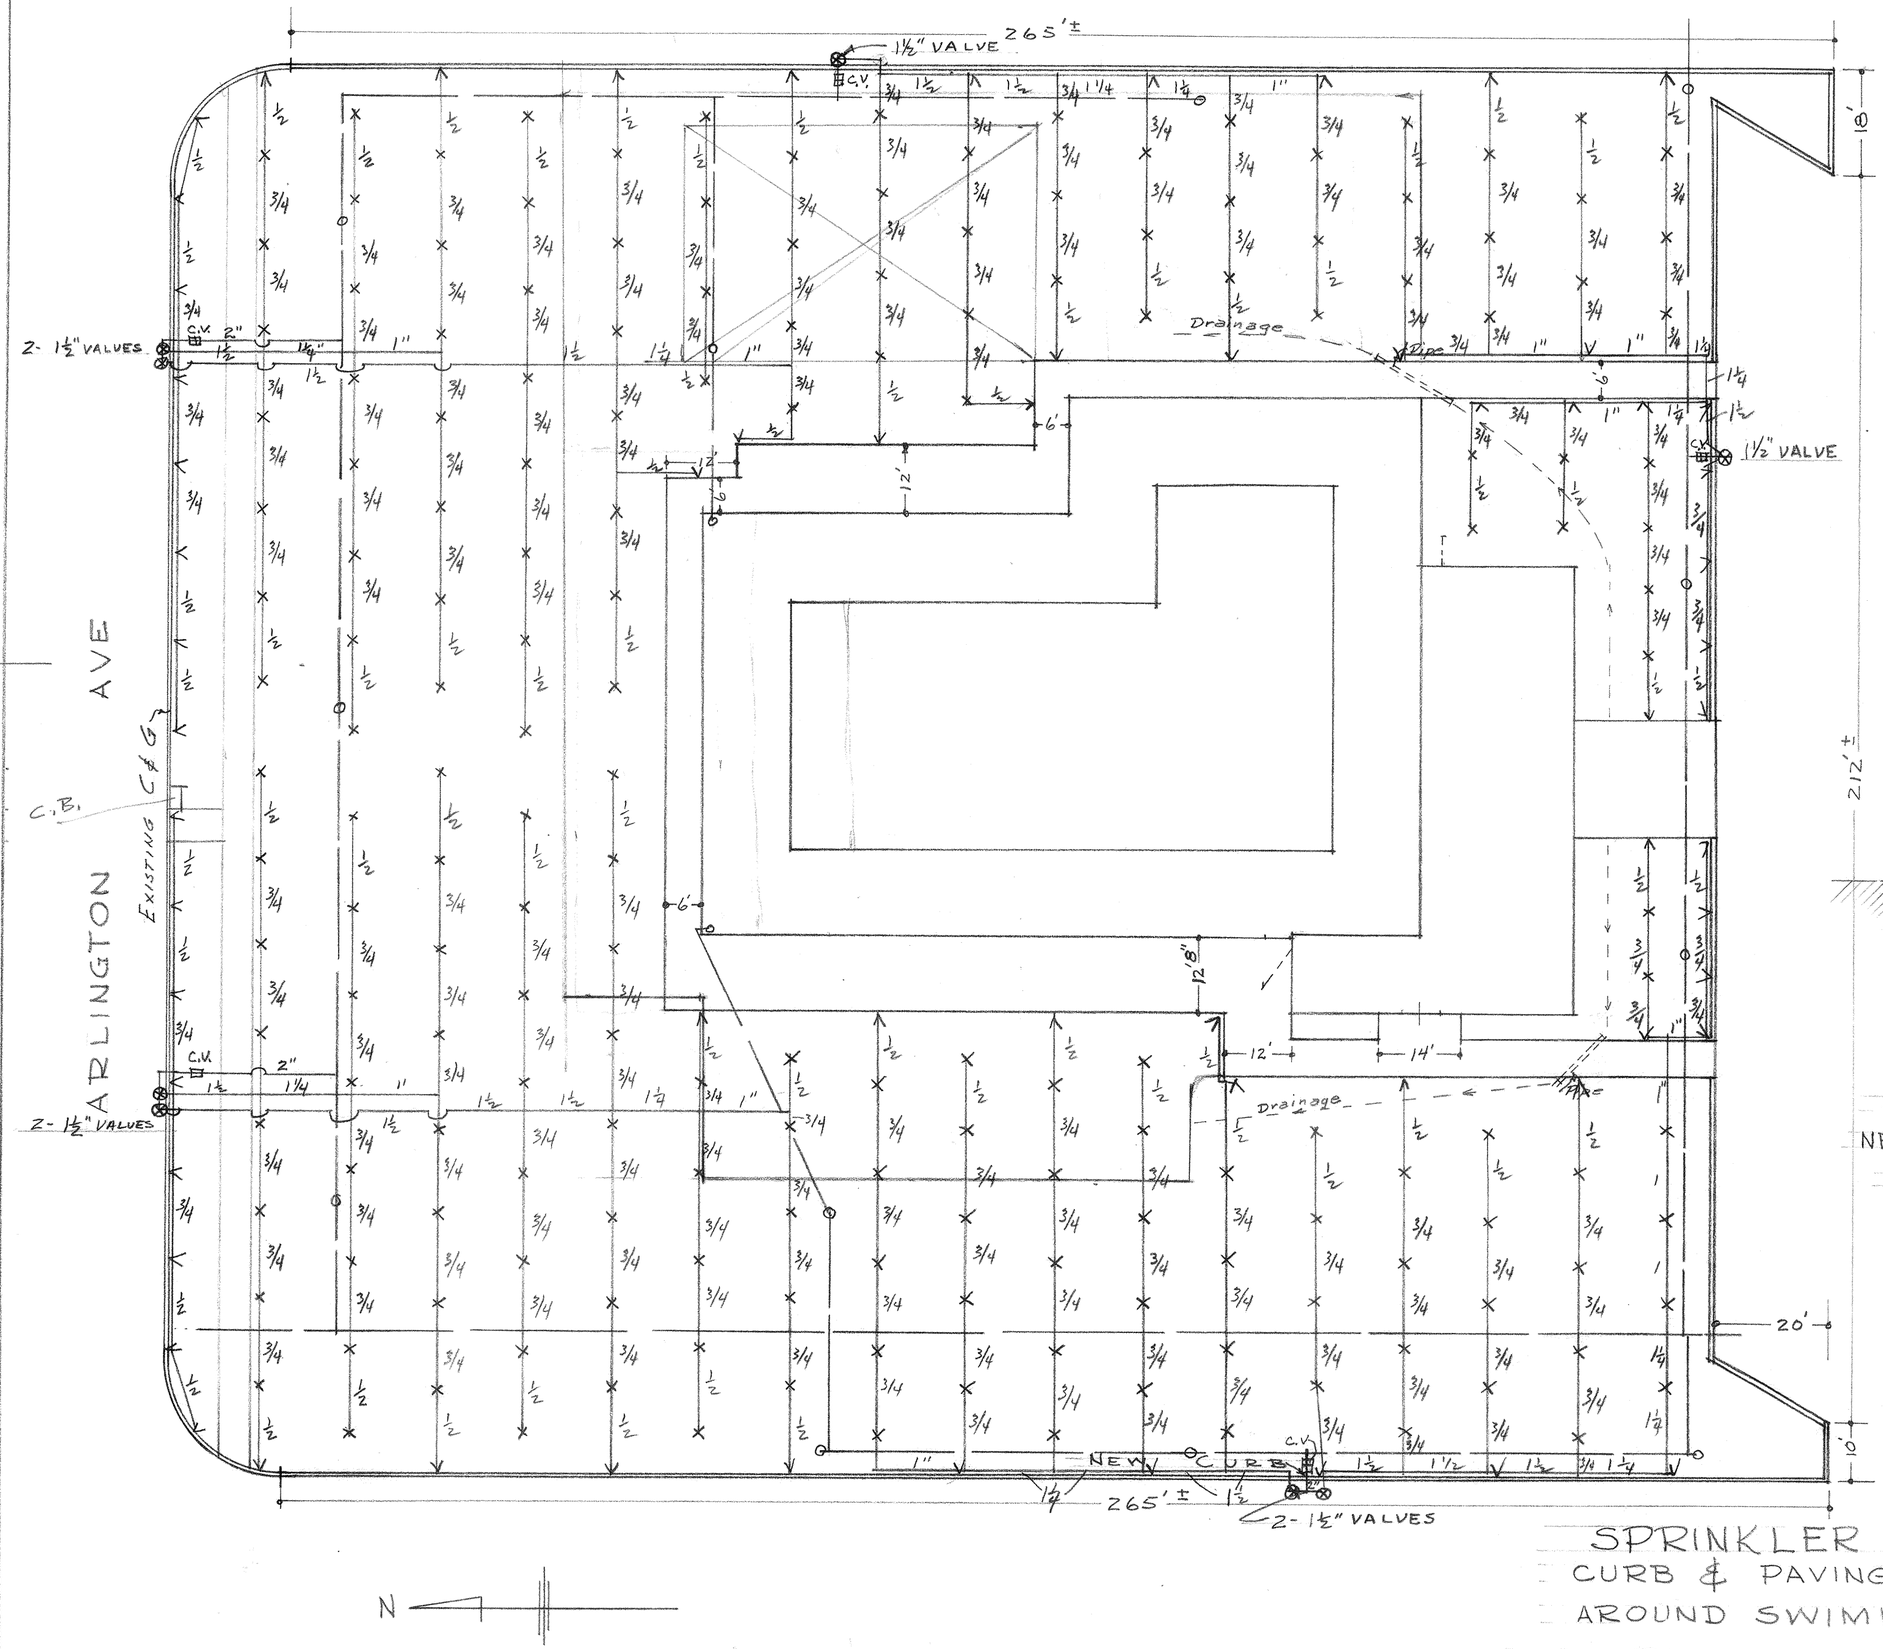

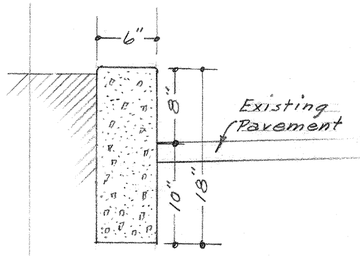

SECTION
NEW CURB
SCALE 1"=1'

SPRINKLER SYSTEM
CURB & PAVING PLAN
AROUND SWIMMING POOL
SHAMEL PARK
RIVERSIDE, CALIF.

SCALE 1"=20'

OCT. 1955

P-155-6

SH-1C

PLAN HOLD CORPORATION • IRVINE, CALIFORNIA
REORDER BY NUMBER 07548

PLANTING EAST SIDE

SPRINKLERS EAST SIDE

SPRINKLERS WEST FRONT

SHAMEL PARK

RIVERSIDE - CALIFORNIA

SCALE 1" = 20'

NOV. 1956

PLANTING KEY

NO.	QUANT.	VARIETY
1	5	PYRACANTHA
2	17	VIBURNUM TINUS
3	7	MYRTUS COMMUNIS
4	5	PHOTINIA SERRULATA NOVA
5	6	PRUNUS LYONI
6	13	PHOTINIA ARBUTIFOLIA
7	18	NANDINA DOMESTICA
8	28	MYRTUS COMMUNIS COMPACTA
9		FLOWER BORDER

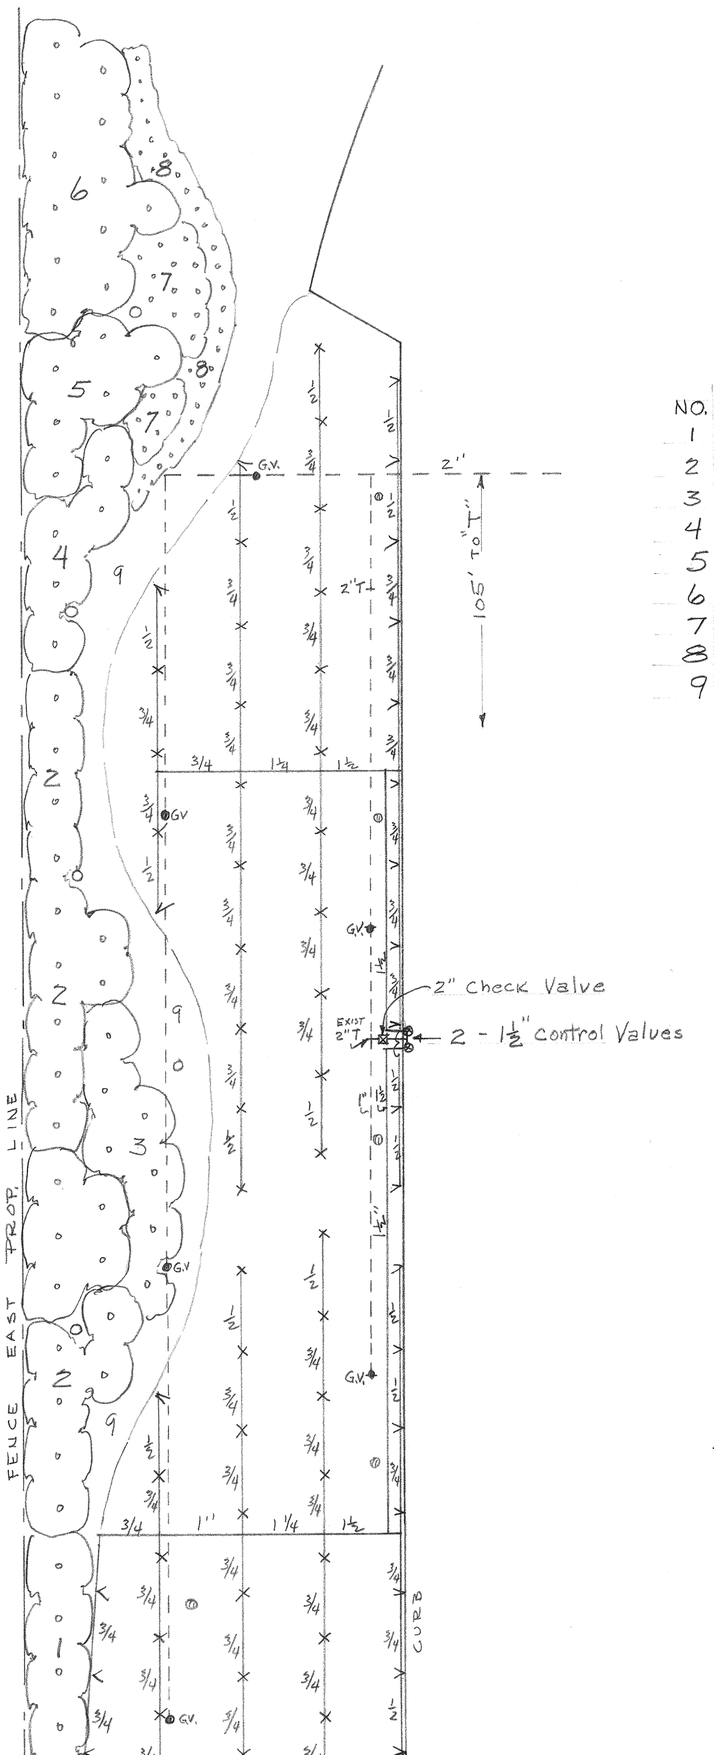

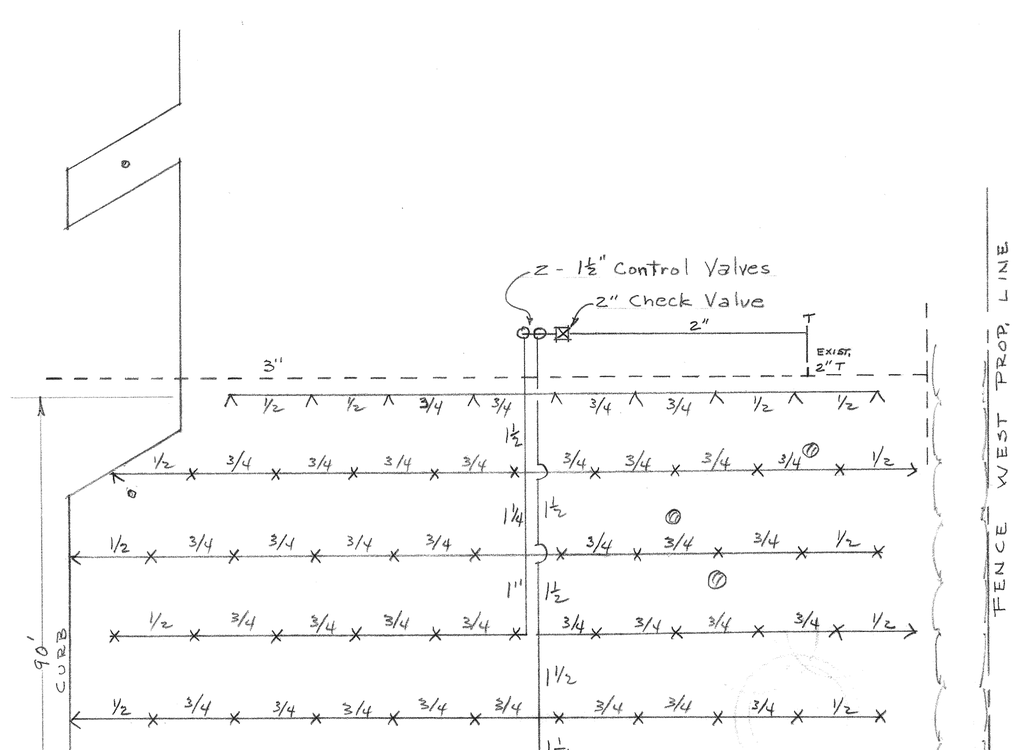

N

ARLINGTON AVENUE

P-155-7

PLAN HOLD CORPORATION • IRVINE, CALIFORNIA
REORDER BY NUMBER 07SAR

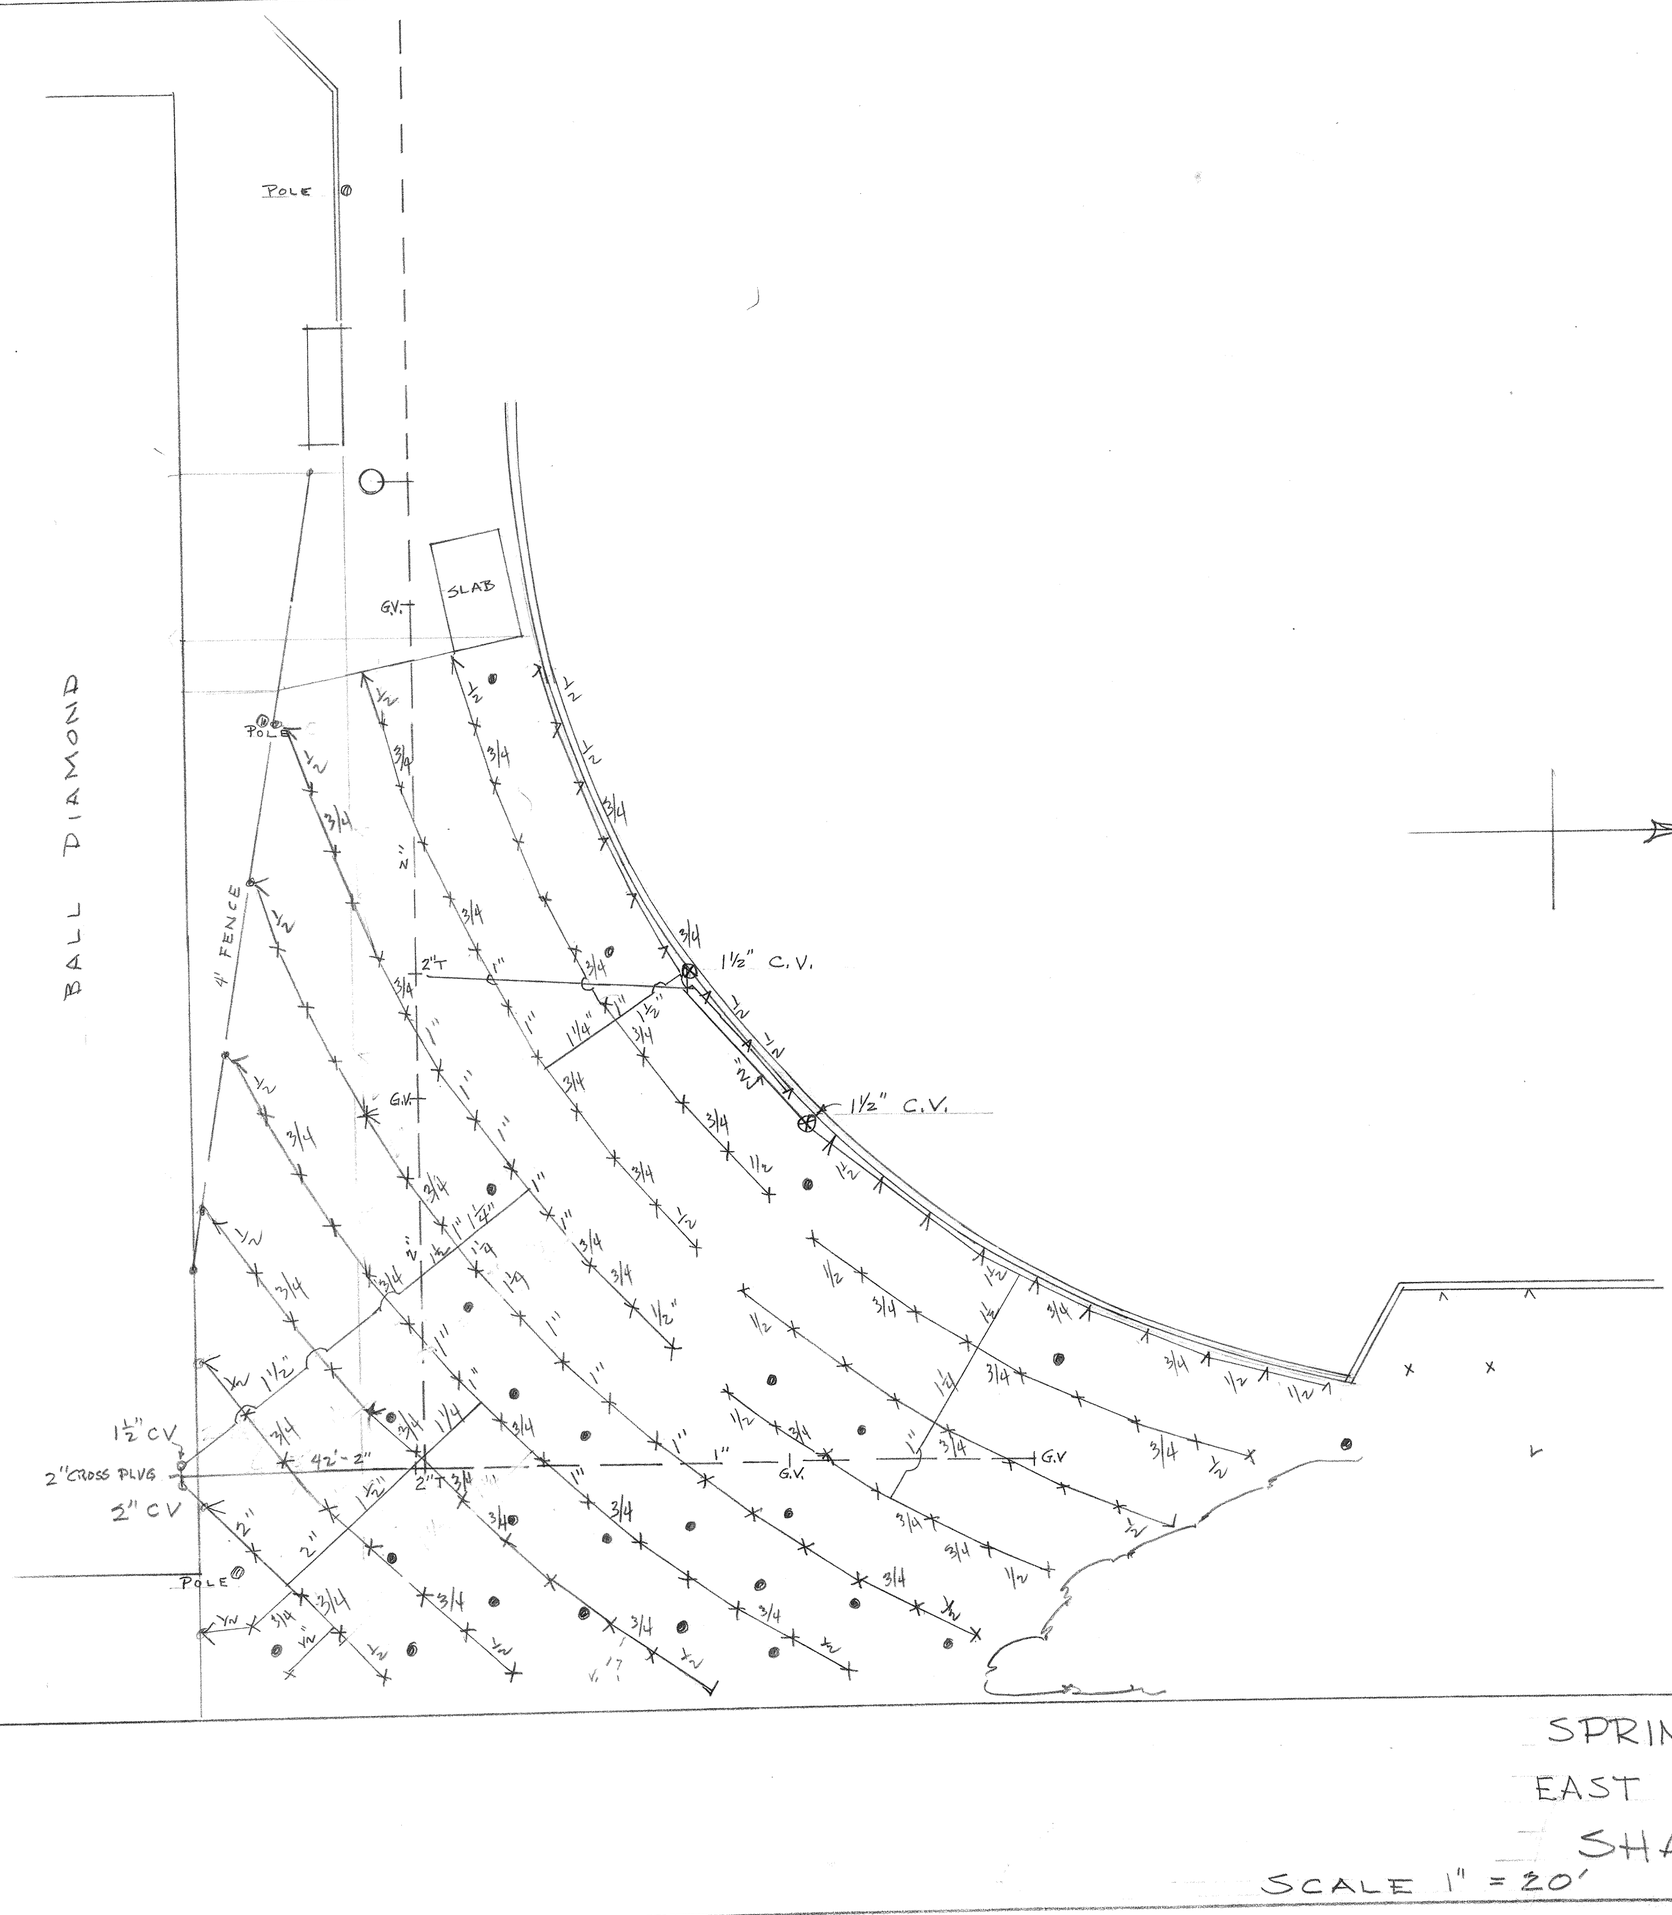

SPRINKLER SYSTEM
EAST OF PARKING AREA
SHAMEL PARK

SCALE 1" = 20' OCT. 1957

P-155-10

DRAWING NUMBER
SH-17A

PLAN HOLD CORPORATION • IRVINE, CALIFORNIA
REORDER BY NUMBER 075AR

DRAWING NUMBER
SHA

PLAN HOLD CORPORATION • IRVINE, CALIFORNIA
REORDER BY NUMBER 075AR

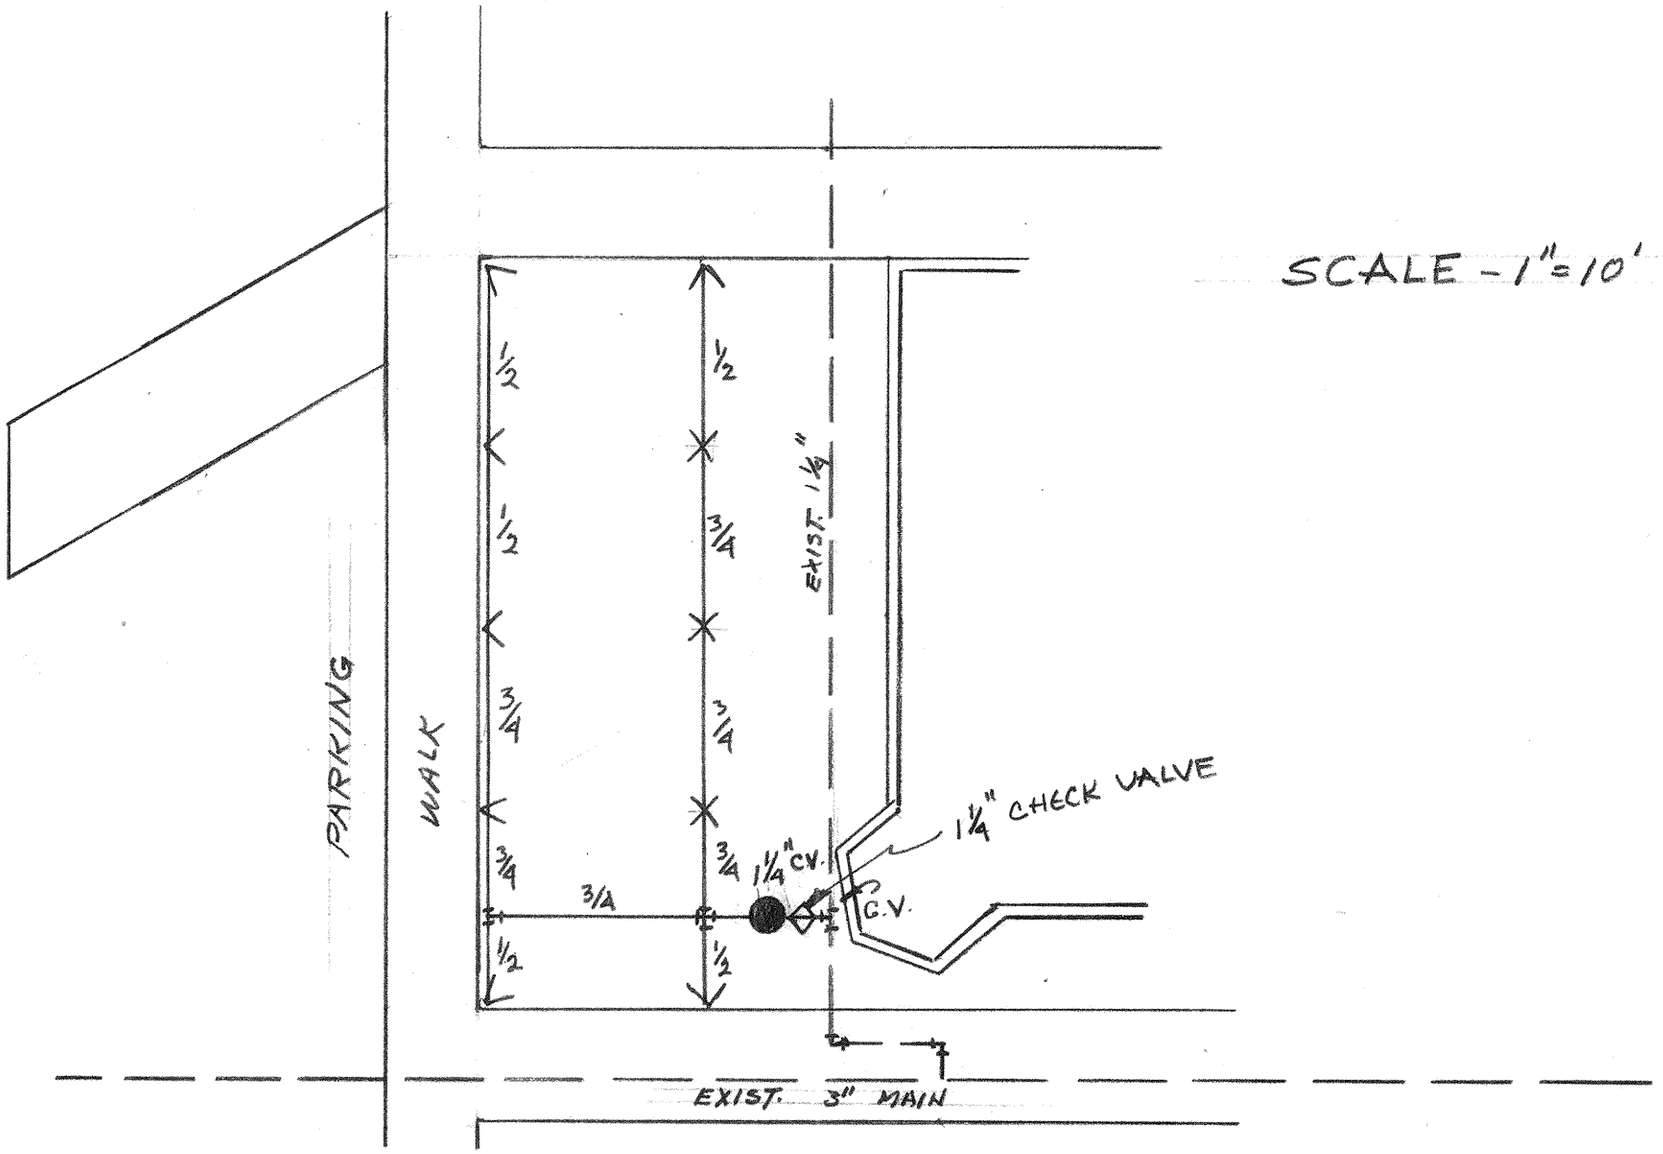

SPRINKLING PLAN

SHAMEL PARK OFFICE LAWN

11-MAR-60

P-155-12

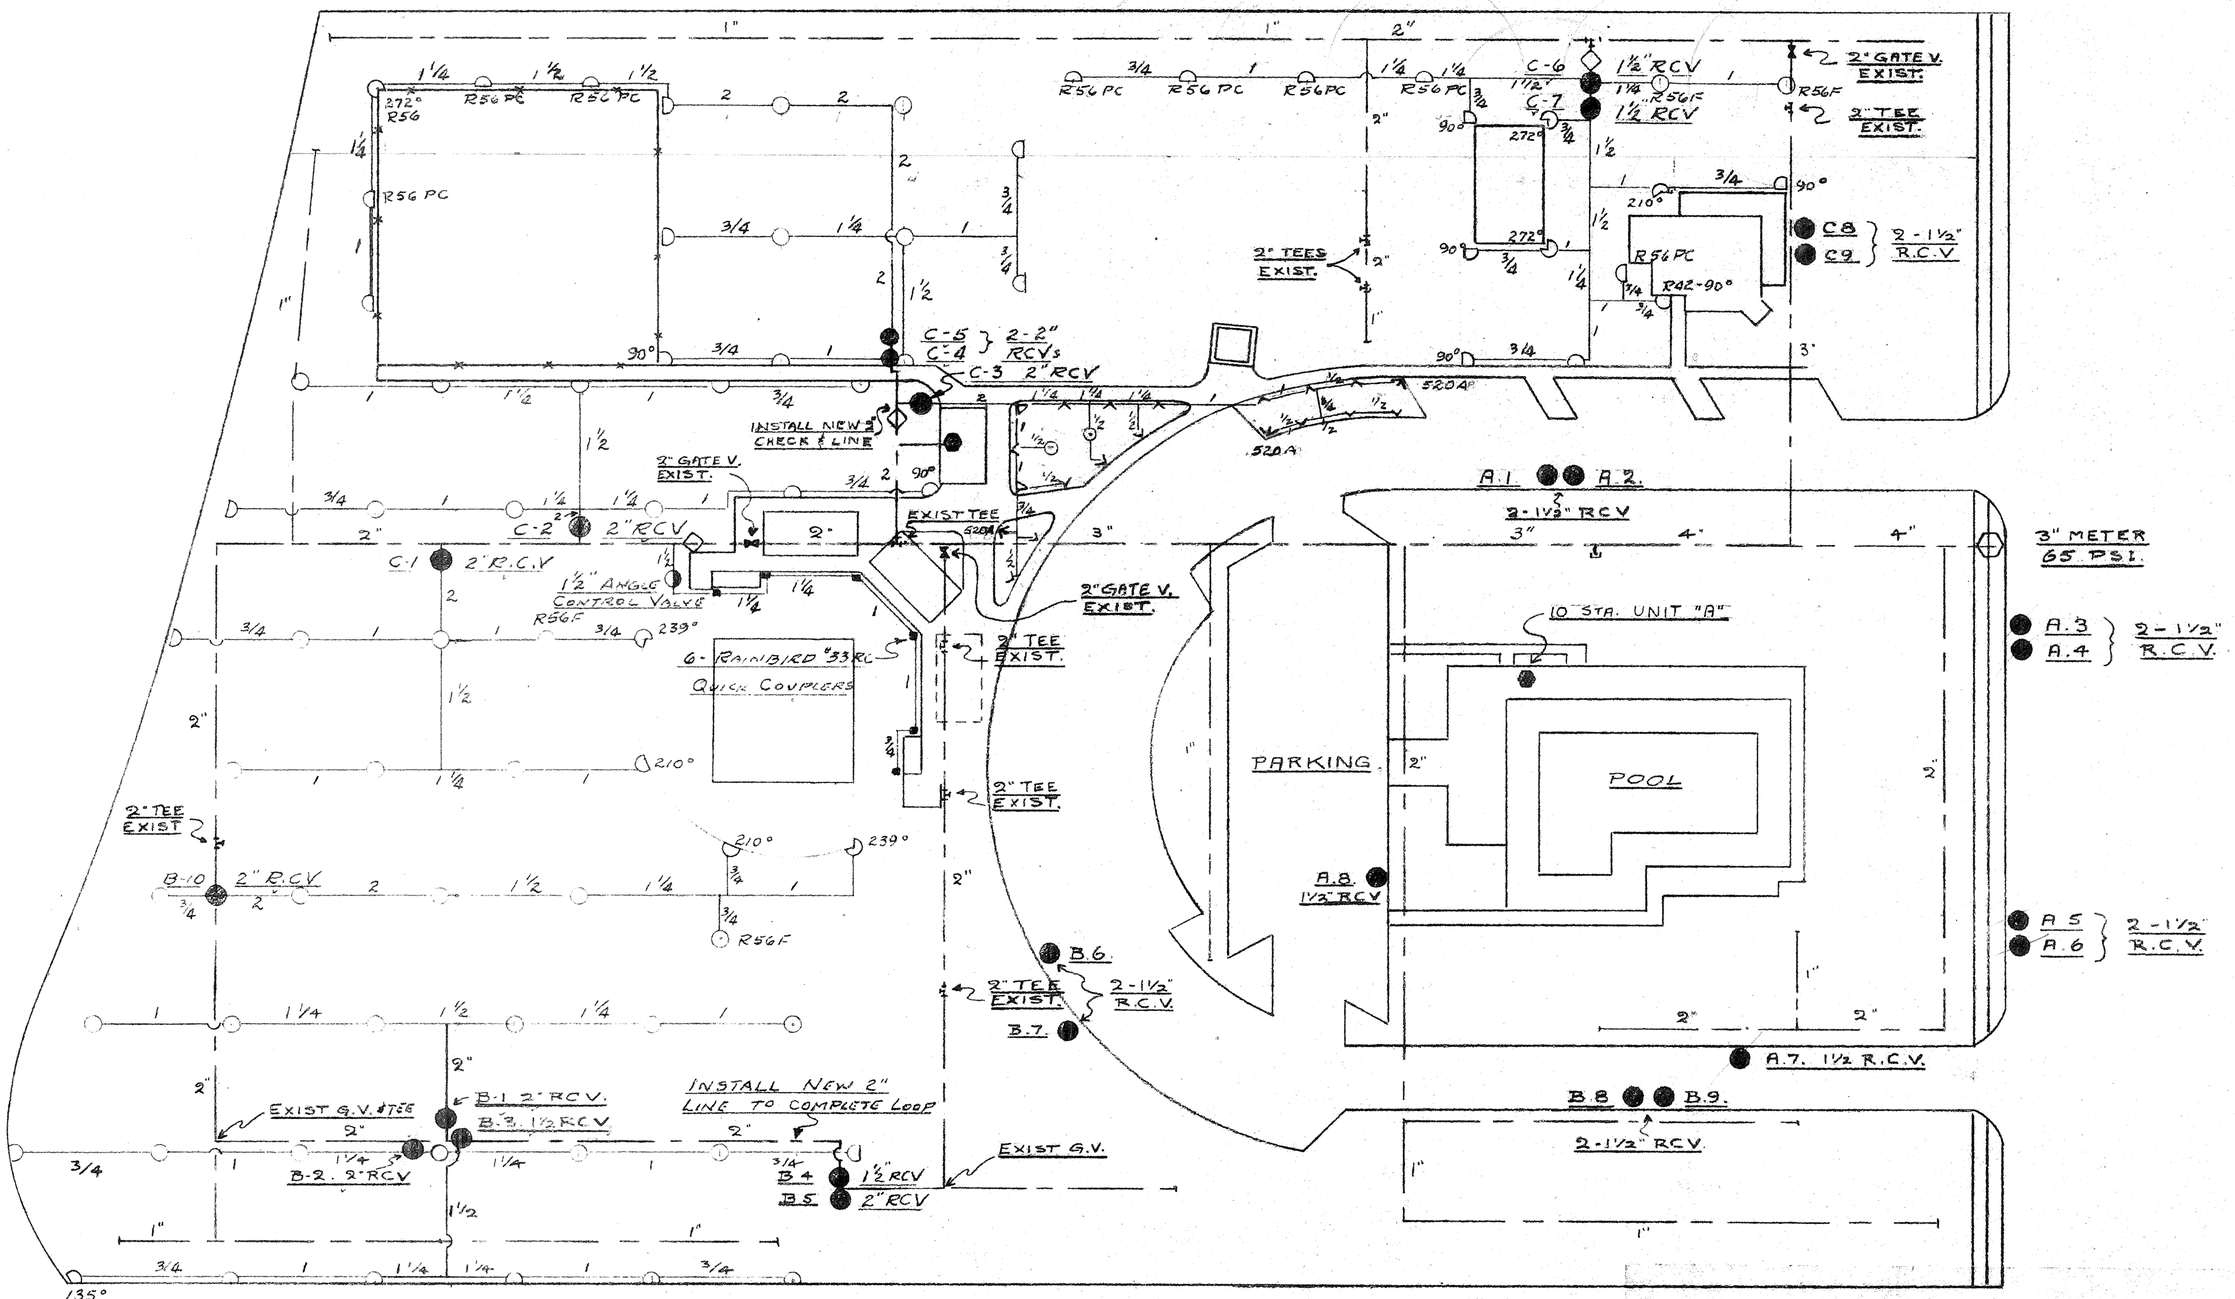

N

SCALE - 1" = 50'

MATERIAL LEGEND

- ○ R64F TURBO-JET SPRINKLERS UNLESS OTHERWISE NOTED
- ⊃ R64 - 180° " " " " " "
- × A520F DELUXE POP-UP HEADS
- V ▽ A520 H or Q " " " " UNLESS OTHERWISE NOTED
- ● REMOTE CONTROL VALVES - SIZED AS SHOWN.
- ● AUTOMATIC SPRINKLER CONTROLLERS
- ◇ CHECK VALVES
- ——— SPRINKLER LINES - PVC PIPE - SCHEDULE 40
- — — — MAIN LINES — GALV. IRON PIPE

DESIGNED BY: EEK

DATE: 2-9-60

REVISED: 2-12-60

THE Evenflow CO.

Box 765 - Arcadia, California

AUTOMATIC - MANUAL

Lawn and Turf Sprinkler Equipment

Blueprint for Rain

SHAMEL PARK

CITY PARK & RECREATION DEPT.

RIVERSIDE, CALIF.

Weather-matic SPRINKLER DIVISION

TELSCO INDUSTRIES

F-15-15