SHAMEL PARK PLUNGE

ARLINGTON AVENUE RIVERSIDE CALIFORNIA

BOLTON CALDWELL MOISE JR. A.I.A., ARCHITECT

3514 NINTH STREET, RIVERSIDE, CALIFORNIA

NEIL RICHARDS & ASSOCIATES
STRUCTURAL ENGINEERS

ROBERT C. RING
MECHANICAL ENGINEER

WILLIAM E. NANCE
ELECTRICAL ENGINEER

SCHEDULE OF DRAWINGS

ARCHITECTURAL

1. PLOT PLAN
2. FLOOR PLAN
3. EXTERIOR & INTERIOR ELEVS.
4. WINDOW, DOOR & MISC. DETAILS

STRUCTURAL

S-1 FRAMING PLAN & DETAILS
S-2 POOL PLAN & DETAILS

ELECTRICAL

E-1 ELECTRICAL PLAN

MECHANICAL

M-1 POOL - PLUMBING PLAN
M-2 DRESSING RMS - PLUMBING PLAN

DRAWINGS APPROVED BY:

ARCHITECT

B.C. Moise Jr.

DATE

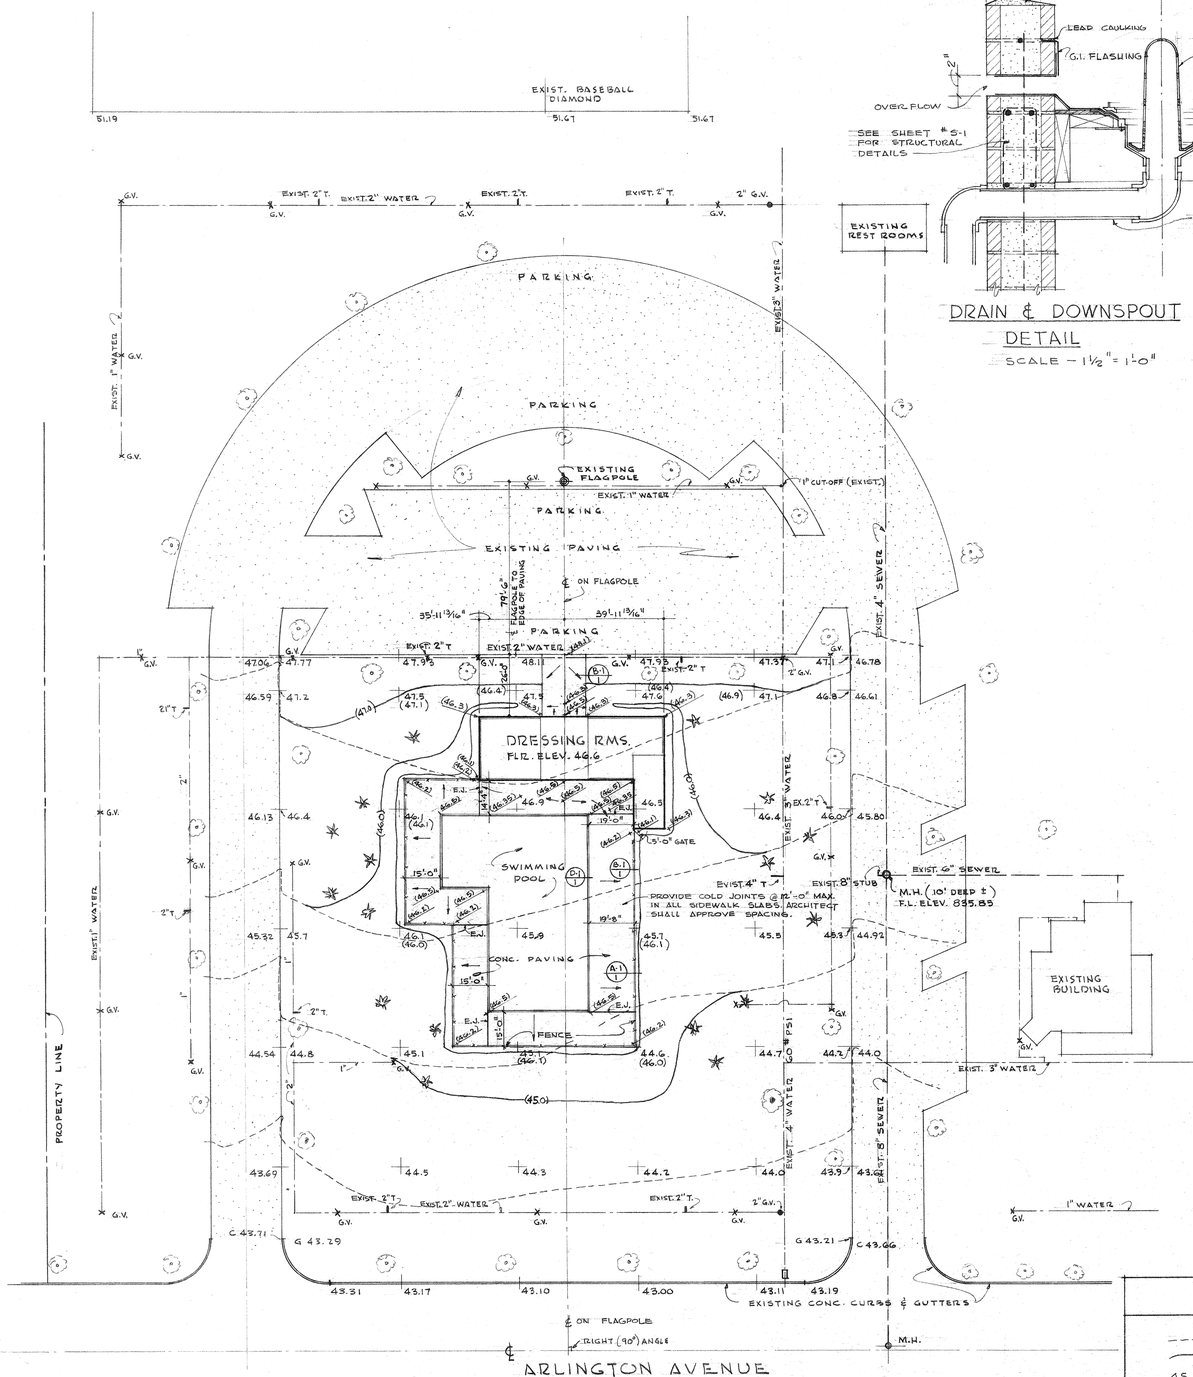

PLOT PLAN
SCALE 1" = 30'-0"

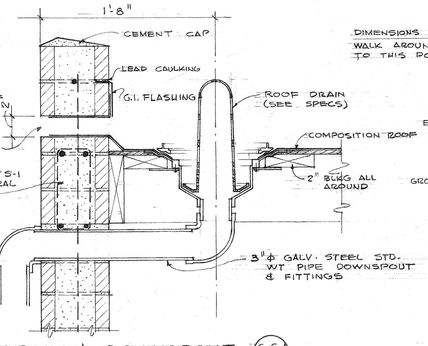

DRAIN & DOWNSPOUT DETAIL (C.S-1 / 1)
SCALE - 1½" = 1'-0"

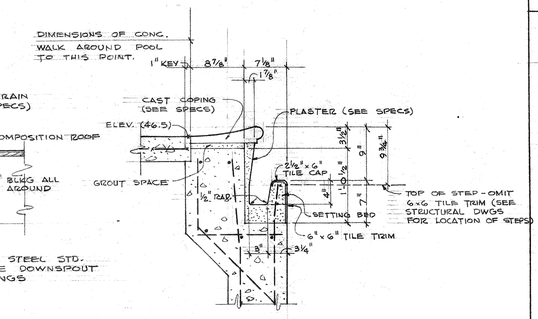

TYP. GUTTER DETAIL (D-1 / 1)
SCALE - 1" = 1'-0"

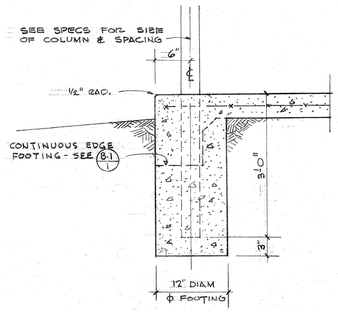

FENCE POST DTL. (A-1 / 1)
SCALE 1" = 1'-0"

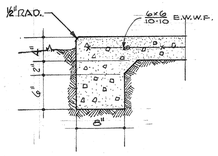

TYP. SIDEWALK DETAIL (B-1 / 1)
SCALE = 1" = 1'-0"

ABBREVIATION SCHEDULE

@	AT	LAM.	LAMINATED
ADJ.	ADJUSTABLE	LINO.	LINOLEUM
ANCH.	ANCHOR	LAV.	LAVATORY
APPROX.	APPROXIMATE	MAX.	MAXIMUM
		MET.	METAL
BLK.	BLOCK	M.H.	MANHOLE
BLKG.	BLOCKING	MIN.	MINIMUM
BM.	BEAM	M.O.	MAIN OUTLET
BET.	BETWEEN		
℄	CENTER LINE	NO.	NUMBER
C.I.	CAST IRON	N.I.C.	NOT IN CONTRACT
CL.	CLEAR		
C.O.	CLEAN OUT	O.C. & %	ON CENTER
CONC.	CONCRETE		
CONT.	CONTINUOUS		
CTR.	COUNTER	PL	PLATE
d	PENNY		
DET.	DETAIL	ϕ	DIAMETER OR ROUND
DRWGS.	DRAWINGS	R & RAD.	RADIUS
D.S.	DOWNSPOUT	REINF.	REINFORCED
		REQ'D.	REQUIRED
EA.	EACH	RM.	ROOM
EL.	ELEVATION		
ELEV.	ELEVATION		
E.W.	ELECTRICALLY WELDED	SHT.	SHEET
EXIST.	EXISTING	STAGG.	STAGGERED
E.J.	EXPANSION JOINT	STD.	STANDARD
F.D.	FLOOR DRAIN	T&G	TONGUE & GROOVE
FIN.	FINISH	TYP.	TYPICAL
F.L.	FLOW LINE		
FLR.	FLOOR	V.C.P.	VITREOUS CLAY PIPE
		VERT.	VERTICAL
GA.	GAUGE		
G.I.	GALVINIZED IRON	W.D.	WINDOW DIMENSION
GL.	GLASS	WD.	WOOD
G.V.	GATE VALVE	W.C.	WATER CLOSET
HORIZ.	HORIZONTAL		

- LEGEND -

- EXISTING CONTOURS
- FINISH CONTOURS
- 45.2 EXISTING GRADE POINTS
- (46.0) FINISH GRADE POINTS
- EXISTING WATER LINES
- EXISTING SEWER LINES
- FENCE
- EXISTING TREES - TO REMAIN -
- CONC. PAVING
- DIRECTION OF DRAINAGE

EXPLANATION OF METHOD OF CROSS REFERENCING

LETTER DESIGNATION OF DETAIL ON SHEET — F · 6 — NUMBER OF SHEET TO WHICH LARGE SCALE DETAIL REFERS

3 — NUMBER OF SHEET ON WHICH LARGE SCALE DETAIL APPEARS.

APPROVALS

JOB: SHAMEL PARK PLUNGE & FACILITIES

ARCHITECT: BOLTON CALDWELL MOISE JR., A.I.A.
3514 NINTH STREET, RIVERSIDE, CALIFORNIA

DATE	NO.	REVISIONS	DRAWN BY
		ORIGINAL ISSUE - JANUARY 10, 1955 — DESTROY ALL PRINTS BEARING EARLIER DATE	

PLOT PLAN, EXTERIOR DETAILS, ABREVIATION SCHEDULE, ETC.

JOB NO. 5412

1 OF 4 SHEETS

MISSION BLUEPRINT CO. CLEARPRINT 1000H

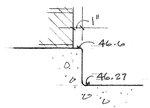

CURB DET. (K-3/2)

SCALE - 1½" = 1'-0"

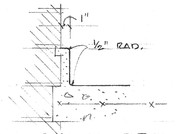

CURB DET. (L-3/2)

SCALE - 1½" = 1'-0"

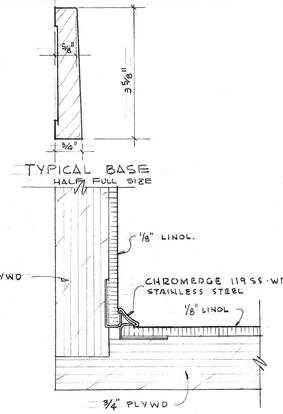

TYPICAL BASE

HALF FULL SIZE

TYP. COVE

SCALE - FULL SIZE

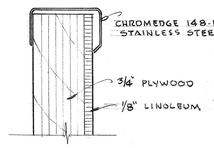

SPLASH NOSING

SCALE - FULL SIZE

TYP. EDGEBANDING

SCALE - FULL SIZE

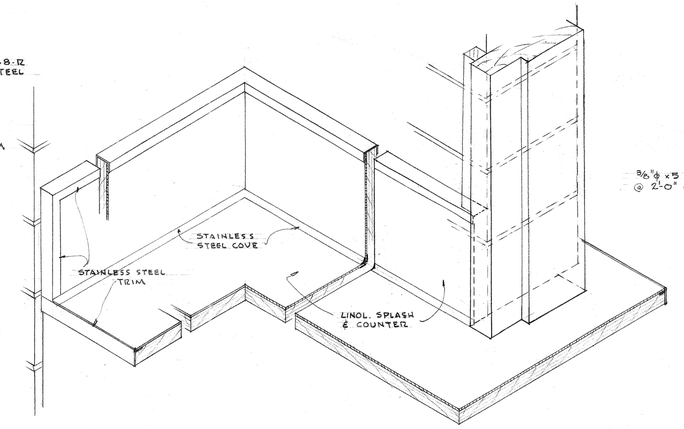

SPLASH END

OPENING @ TOWEL WINDOWS

SCALE 3" = 1'-0"

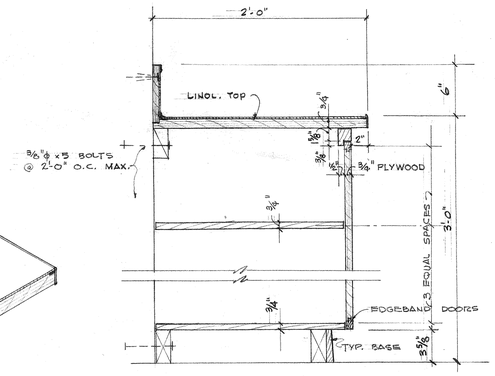

SECTION (A-3/2)

SCALE 1½" = 1'-0"

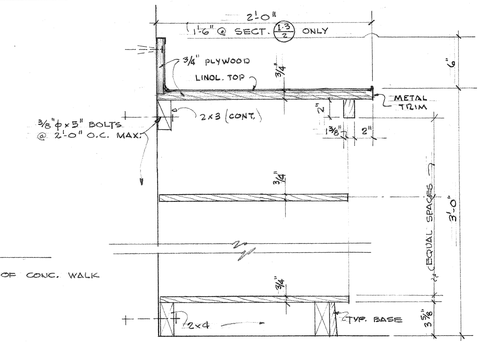

SECTION (B-3/2), (I-3/2)

SCALE 1½" = 1'-0"

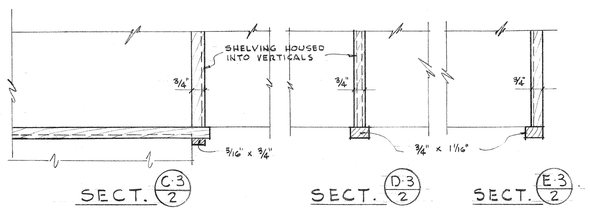

SECT. (C-3/2) SECT. (D-3/2) SECT. (E-3/2)

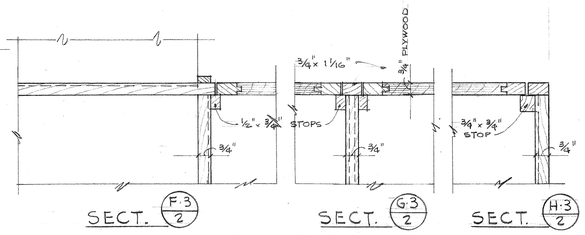

SECT. (F-3/2) SECT. (G-3/2) SECT. (H-3/2)

SCALE 3" = 1'-0"

CASHIER'S CABINET DETAILS

SCALE AS SHOWN

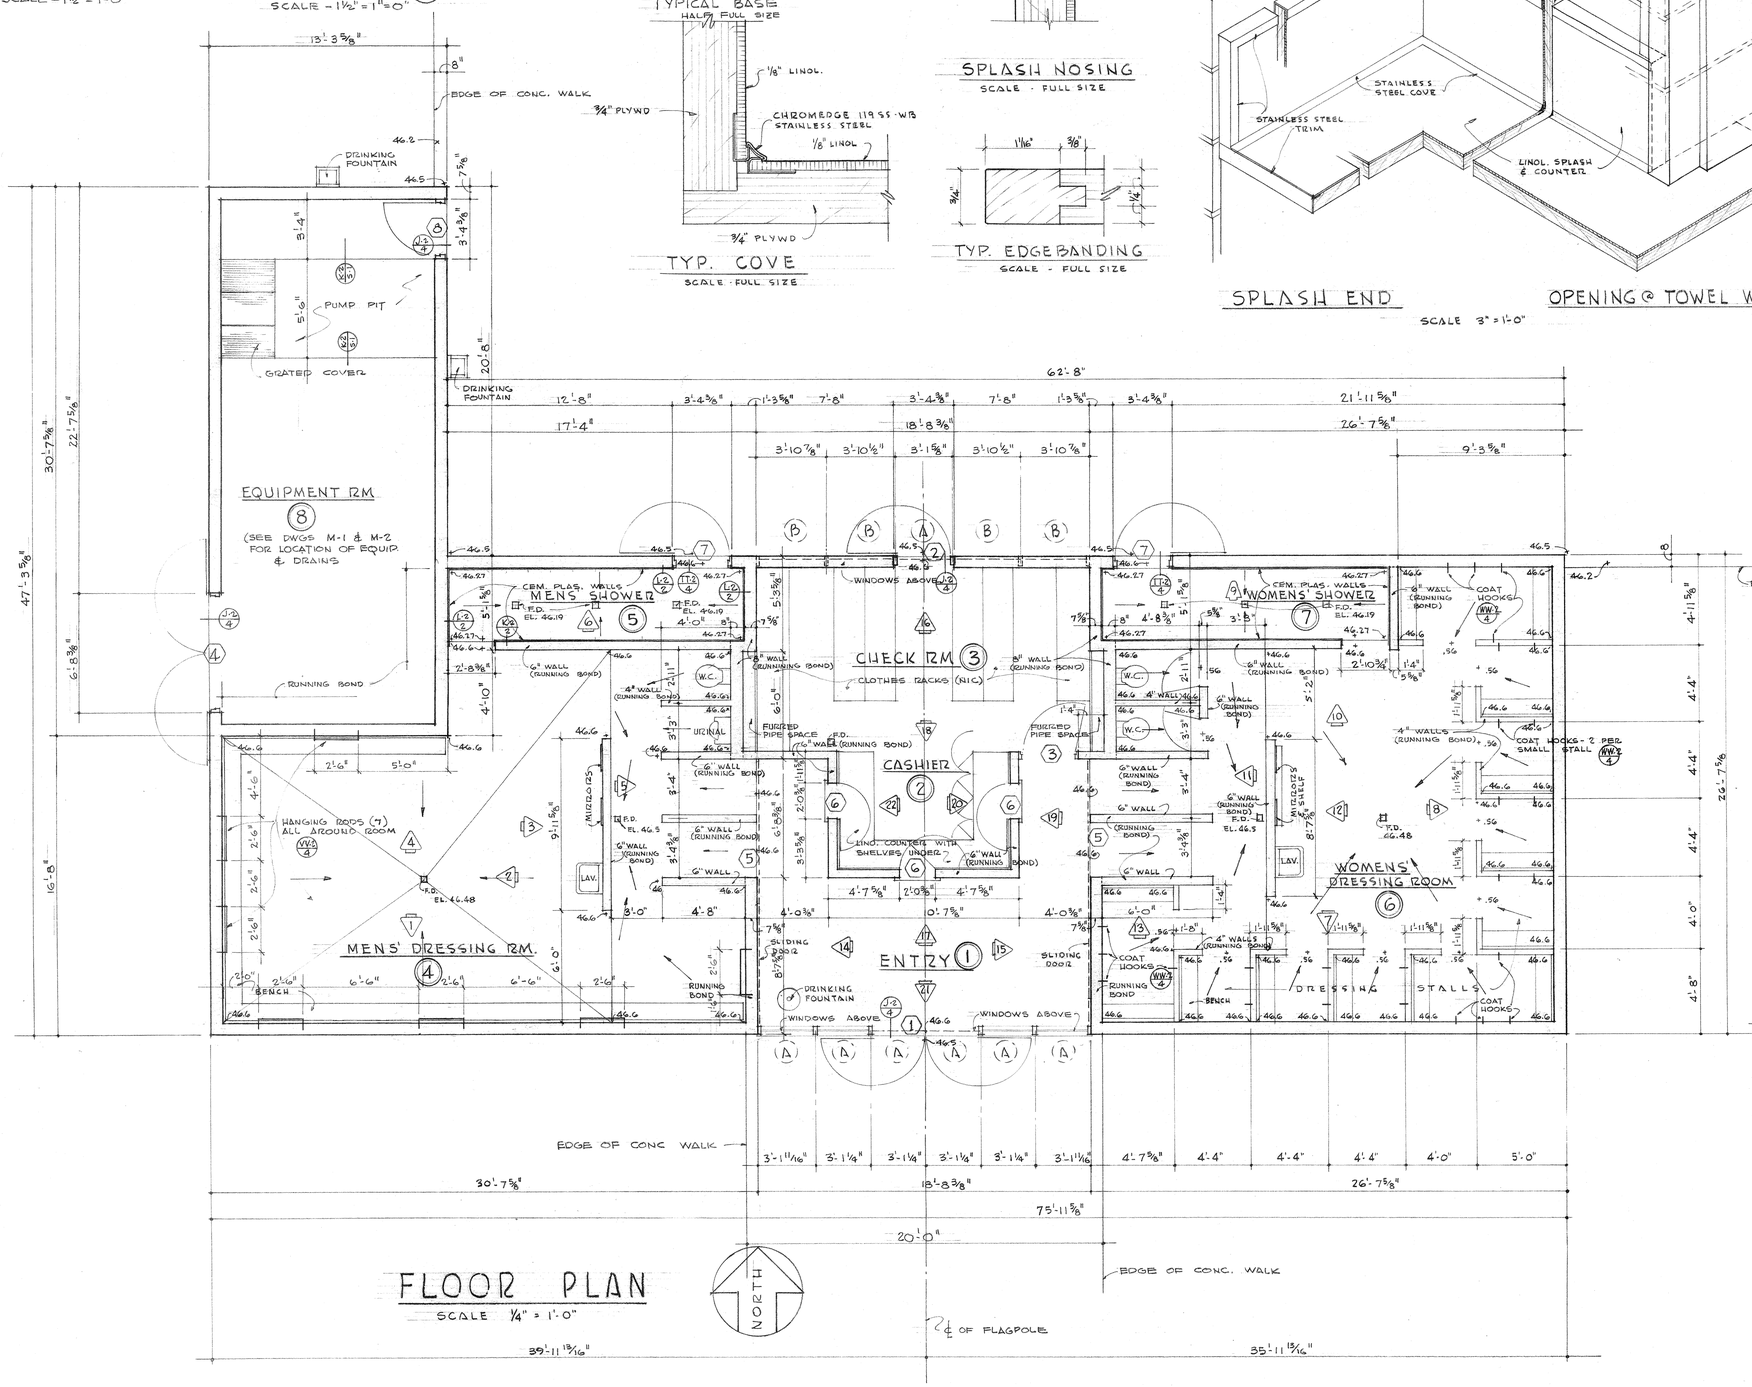

FLOOR PLAN

SCALE ¼" = 1'-0"

APPROVALS	JOB: SHAMEL PARK PLUNGE & FACILITIES ARCHITECT: BOLTON CALDWELL MOISE JR., A.I.A. 3514 NINTH STREET, RIVERSIDE, CALIFORNIA	ORIGINAL ISSUE - JANUARY 10, 1955	DRAWN BY	¼" FLOOR PLAN - OFFICE, DRESSING RMS, EQUIPMENT RM, ETC. CABINET DETAILS	JOB NO. 5412
		DATE / NO. / REVISIONS — DESTROY ALL PRINTS BEARING EARLIER DATE			2 OF 4 SHEETS

DIAZION BLUEPRINT CO. CLEARPRINT 1000H

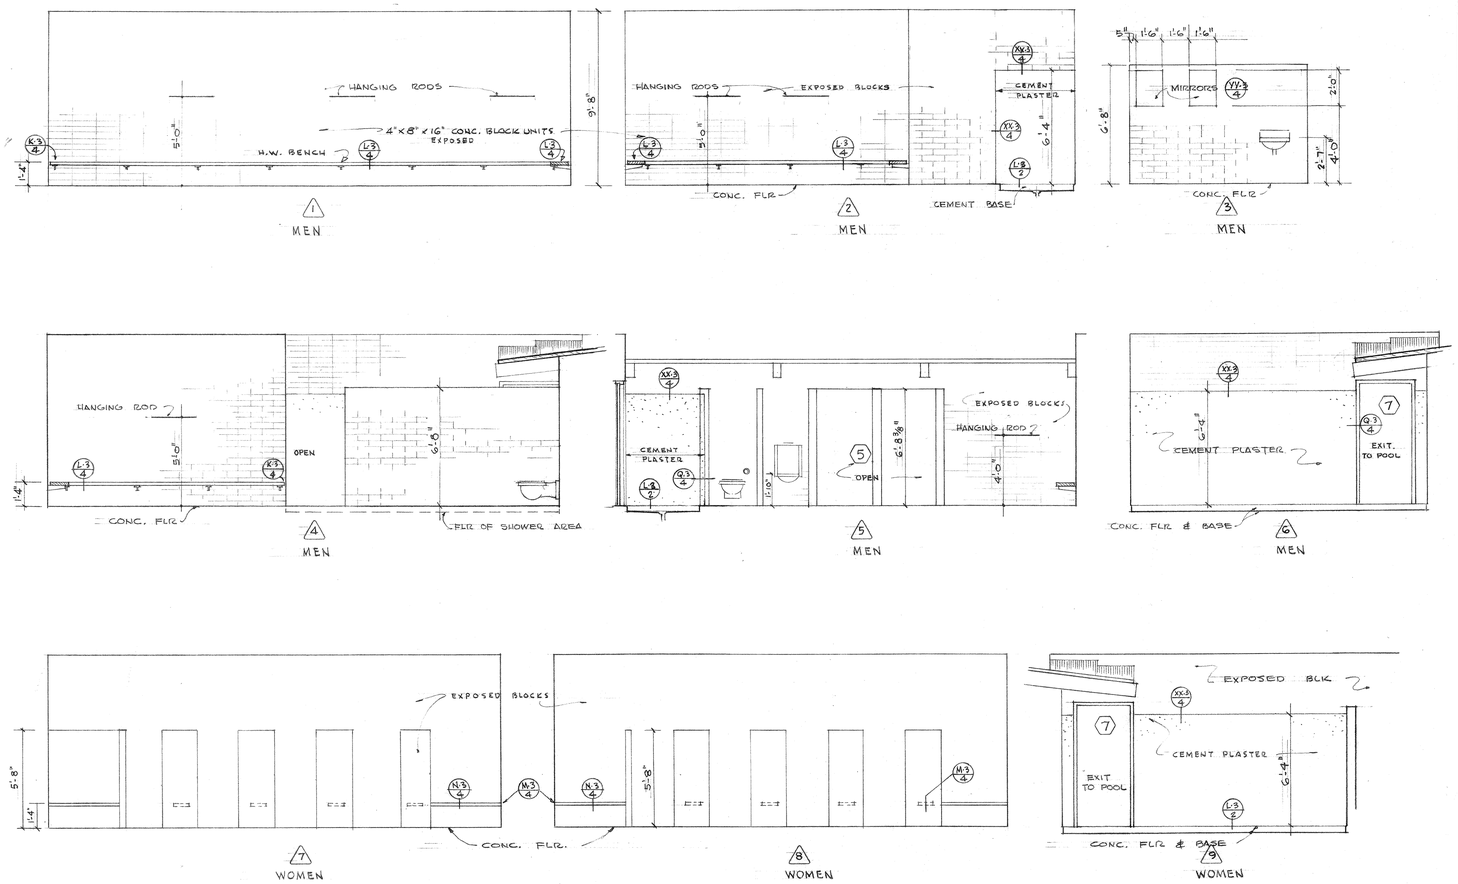

INTERIOR ELEVATIONS

SCALE 1/4" = 1'-0"

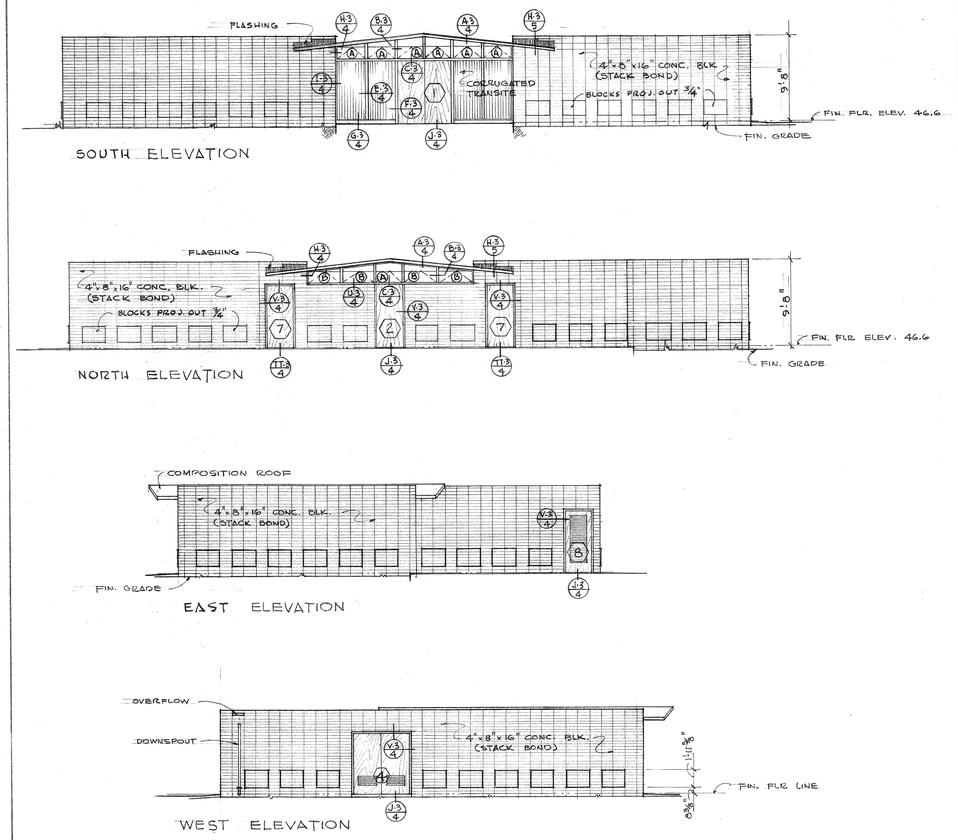

EXTERIOR ELEVATIONS

SCALE 1/8" = 1'-0"

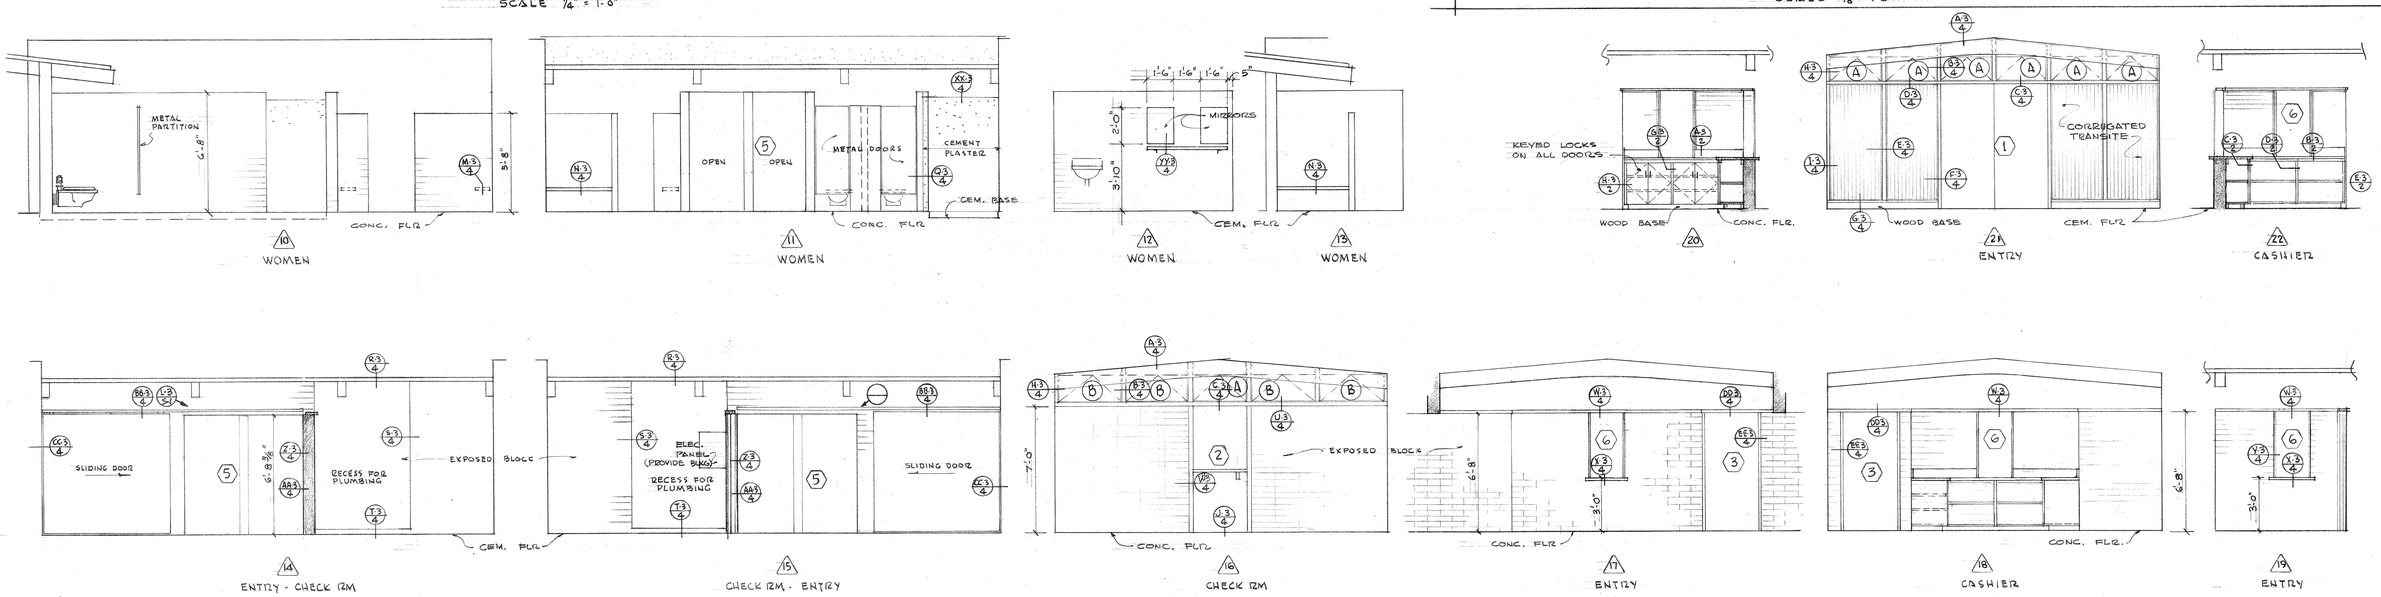

APPROVALS	JOB: SHAMEL PARK PLUNGE & FACILITIES	ORIGINAL ISSUE JANUARY 10, 1955	DRAWN BY	EXTERIOR & INTERIOR ELEVATIONS	JOB NO. 5412
	ARCHITECT: BOLTON CALDWELL MOISE JR., A.I.A. 3514 NINTH STREET, RIVERSIDE, CALIFORNIA	DATE / NO. / REVISIONS — DESTROY ALL PRINTS BEARING EARLIER DATE		P-155-26	3 OF 4 SHEETS

MISSION BLUEPRINT CO. CLEARPRINT 1000H

WINDOW SCHEDULE

MARK	WIDTH	HEIGHT	TYPE	MATERIAL	VENTILATOR	OPERATOR	NOTES
A	2'-9 3/8"	VARIES	ARCH. PROJECTED	STEEL		POLE	
B	3'-7"	VARIES	ARCH. PROJECTED	STEEL		POLE	

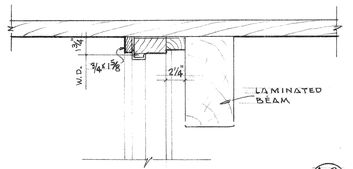

· HEAD · A·3/4

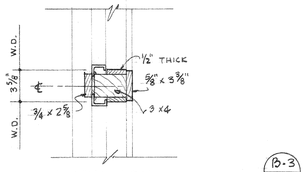

· MULLION · B·3/4

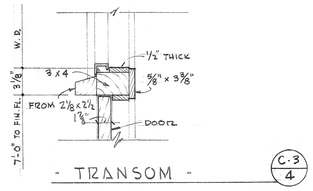

· TRANSOM · C·3/4

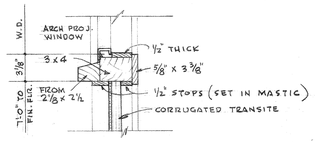

· SILL · D·3/4

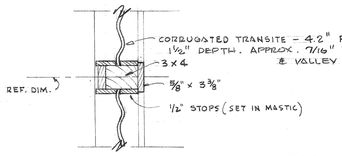

· MULLION · E·3/4

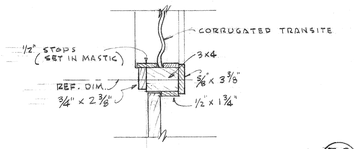

· JAMB · F·3/4

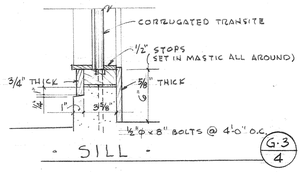

· SILL · G·3/4

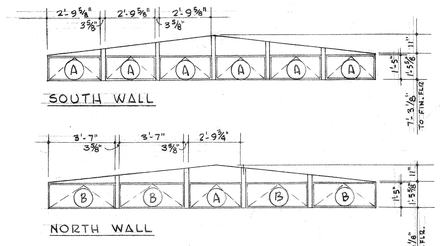

WINDOW TYPE
1/4" = 1'-0"

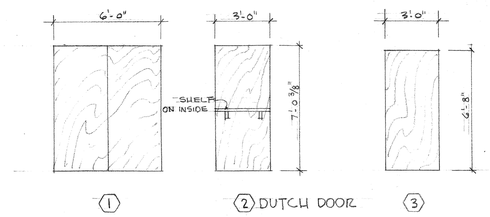

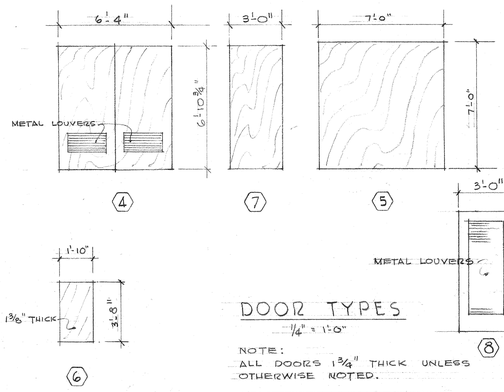

DOOR TYPES
1/4" = 1'-0"

NOTE:
ALL DOORS 1 3/4" THICK UNLESS OTHERWISE NOTED.

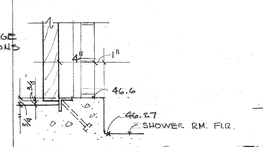

DOOR SILL @ SHOWER RMS TT·2·3/4
SCALE - 1 1/2" = 1'-0"

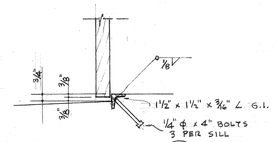

TYPICAL SILL J·3/2 4
SCALE 1 1/2" = 1'-0"

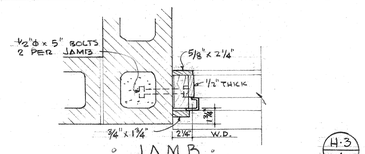

· JAMB · H·3/4

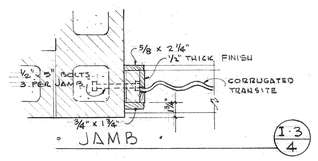

· JAMB · I·3/4

SOUTH WALL WINDOW & DOOR DETAILS
(NORTH WALL WINDOWS SIMILAR)
SCALE 1 1/2" = 1'-0"

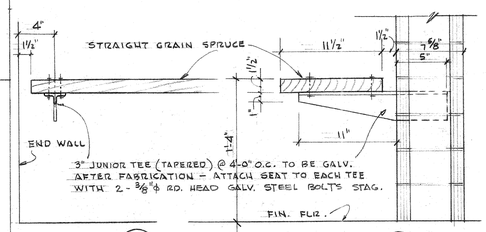

DETAIL K·3/4 SECTION L·3/4

MENS' BENCH
SCALE 1 1/2" = 1'-0"

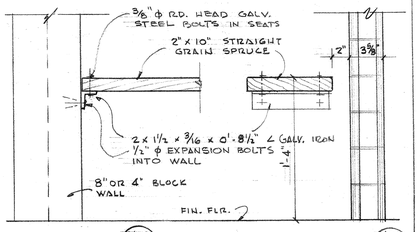

SECTION M·3/4 SECTION N·3/4

WOMENS BENCHES
SCALE 1 1/2" = 1'-0"

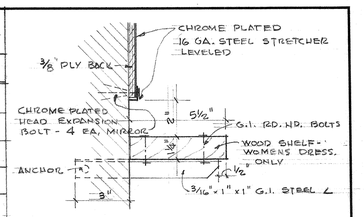

MIRROR & SHELF YY·3/4

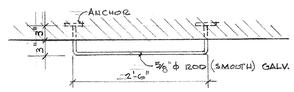

MEN'S HANGING ROD VV·2/4
SCALE - 3/4" = 1'-0"

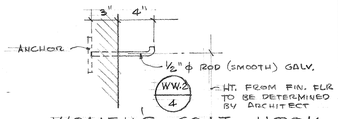

WOMEN'S COAT HOOK
SCALE - 1 1/2" = 1'-0"

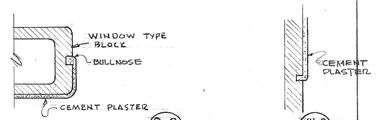

SECTION Q·3/4 SECTION XX·3/4

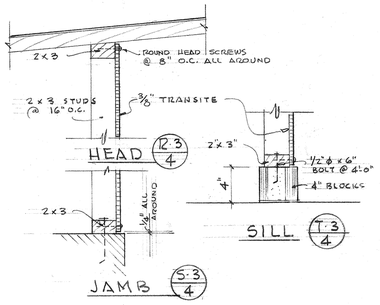

HEAD R·3/4 SILL T·3/4 JAMB S·3/4

PLUMBING RECESS COVER PANEL
SCALE 1 1/2" = 1'-0"

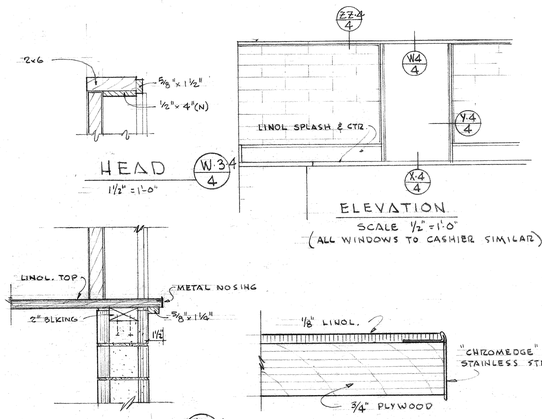

HEAD W·3/4 1 1/2" = 1'-0"

ELEVATION
SCALE 1/2" = 1'-0"
(ALL WINDOWS TO CASHIER SIMILAR)

SILL X·3/4 1 1/2" = 1'-0"

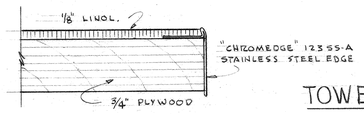

COUNTER NOSING
FULL SIZE

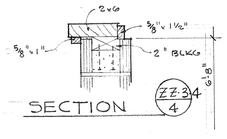

SECTION ZZ·3/4

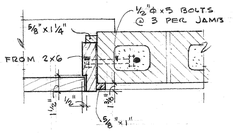

SECTION Y·3/4
1 1/2" = 1'-0"

TOWEL WINDOW DETAILS
SCALES AS NOTED

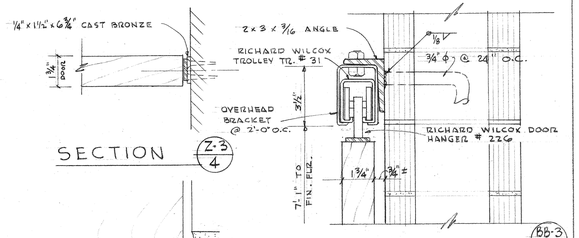

SECTION Z·3/4 SECTION BB·3/4

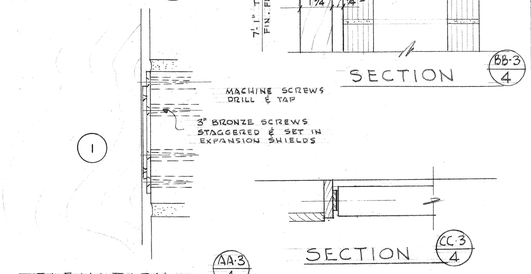

ELEVATION AA·3/4
(ELEVATION AT OPPOSITE END OF DOOR REVERSED)

SECTION CC·3/4

SLIDING DOOR DETAILS
SCALE 3" = 1'-0"

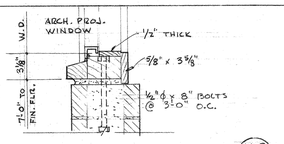

· SILL · U·3/4

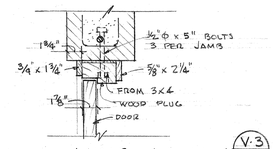

· JAMB - (HEAD SIMILAR) V·3/4
(TYPICAL JAMB FOR ALL DOORS @ 8" BLOCK WALL)

NORTH WALL DETAILS
SCALE 1 1/2" = 1'-0"

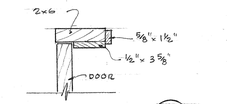

SECTION (HEAD) DD·3/4

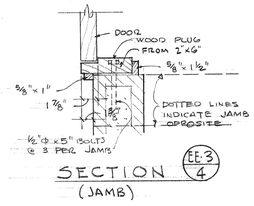

SECTION (JAMB) EE·3/4

DOOR (3) INTERIOR ONLY
SCALE 1 1/2" = 1'-0"

APPROVALS	

JOB: SHAMEL PARK PLUNGE & FACILITIES
ARCHITECT: BOLTON CALDWELL MOISE JR., A.I.A.
3514 NINTH STREET, RIVERSIDE, CALIFORNIA
BCMoise

ORIGINAL ISSUE JANUARY 10, 1955

DATE	NO.	REVISIONS DESTROY ALL PRINTS BEARING EARLIER DATE	DRAWN BY

WINDOW & DOOR SCHEDULE & DETS, MISC. DETS, ETC.

-P-155-27-

JOB NO. 5412

4 OF 4 SHEETS

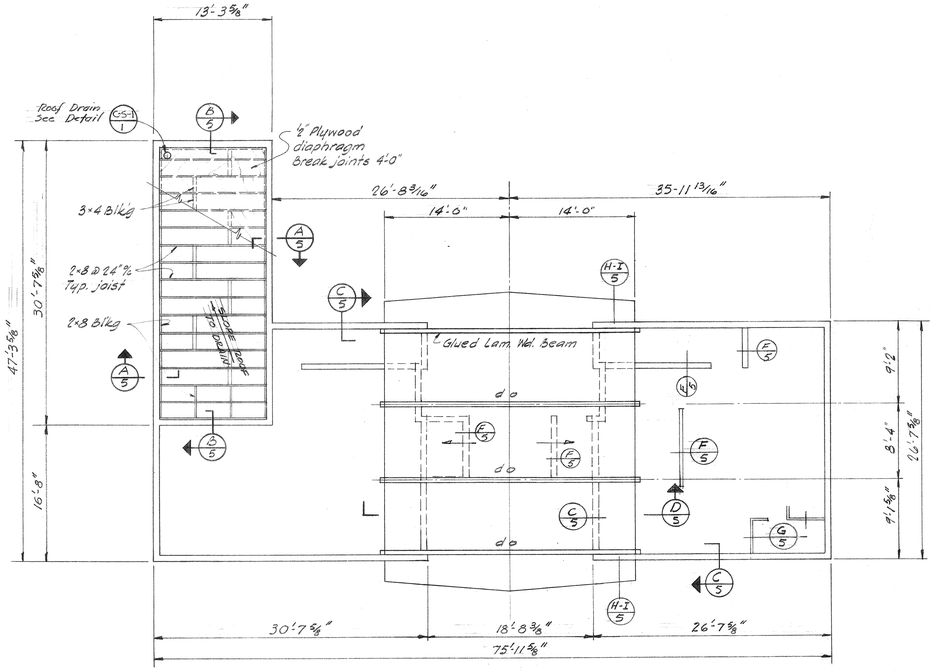

ROOF FRAMING PLAN
Scale 1/8" = 1'-0"

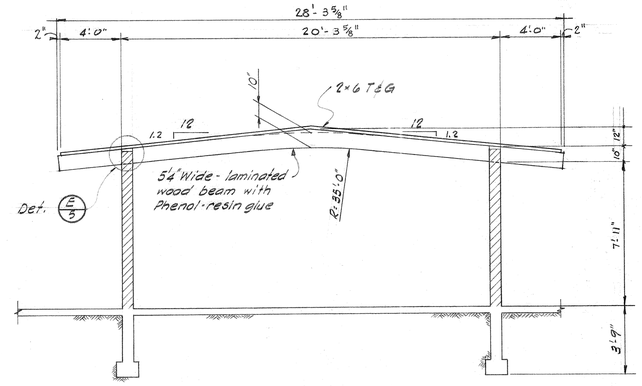

SECTION D/5
Scale ¼" = 1'-0"

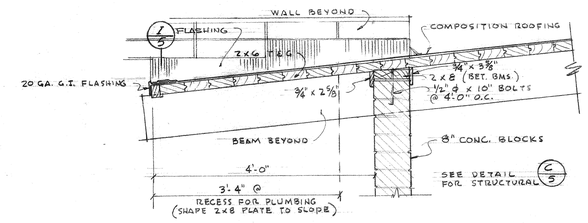

TYPICAL EAVE DETAIL J.3/5
SCALE 3/4" = 1'-0"

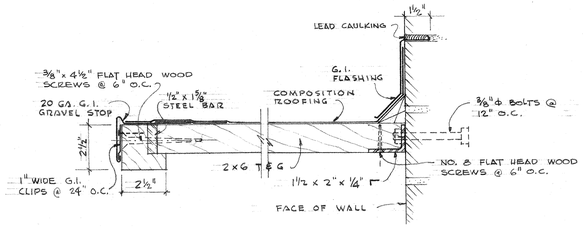

SECTION H.3/5 SECTION I/5
Scale 3" = 1'-0"

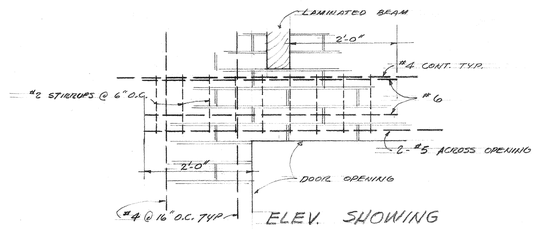

ELEV. SHOWING
REIN. @ DOOR OPENING IN LOBBY L.3/5-1
Scale - 3/4" = 1'-0"

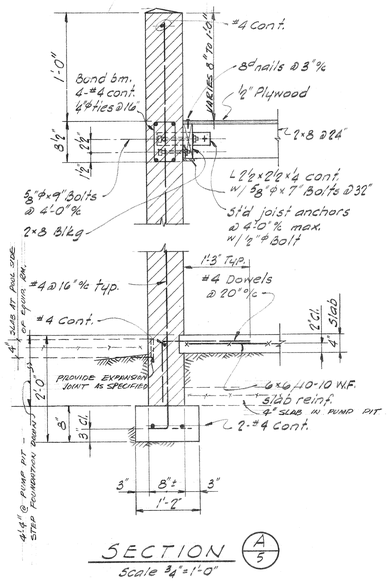

SECTION A/5
Scale 3/4" = 1'-0"

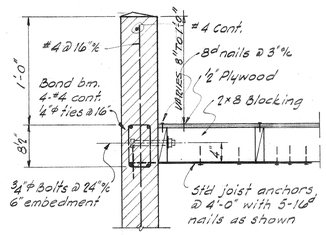

Note: See Section A for footing

SECTION B/5
Scale 3/4" = 1'-0"

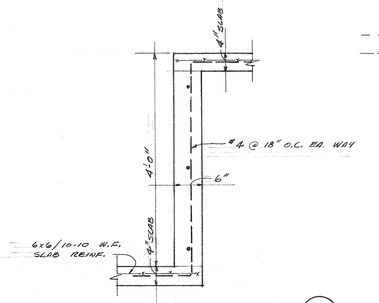

CONC. WALL @ PUMP PIT K-2/5-1
Scale - 3/4" = 1'-0"

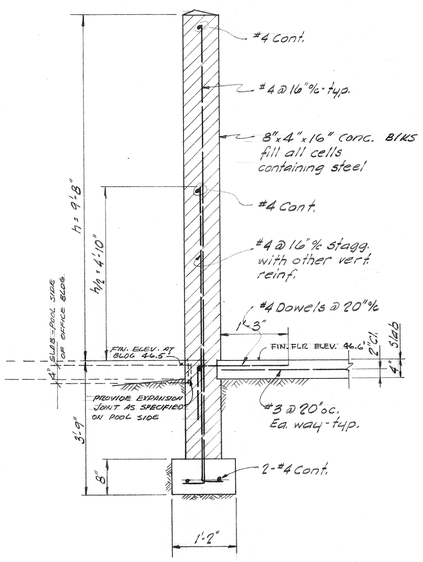

SECTION C/5
Scale 3/4" = 1'-0"
NOTE: 8" x 8" x 16" CONC. BLKS SHALL BE USED BELOW GRADE

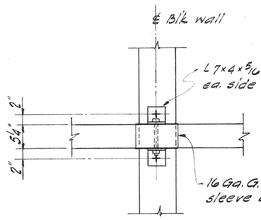

PLAN

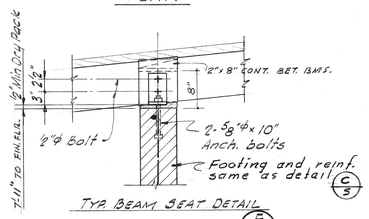

TYP. BEAM SEAT DETAIL
SECTION E/5
Scale 3/4" = 1'-0"

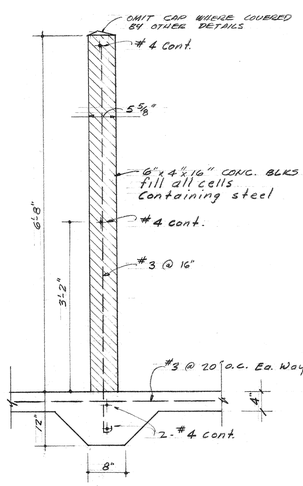

SECTION F/5
Scale 3/4" = 1'-0"
NOTE: USE RUNNING BOND WITH ALL 6" BLK

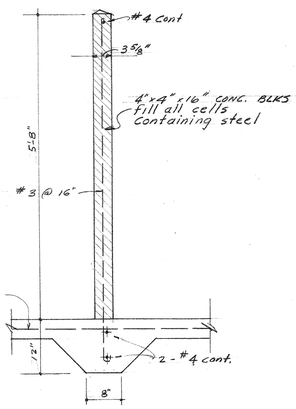

SECTION G/5
Scale 3/4" = 1'-0"
NOTE: USE RUNNING BOND WITH ALL 4" BLK

APPROVALS

NEIL RICHARDS & ASSOCIATES
ENGINEERS
LOS ANGELES CALIFORNIA
APPR. Neil Richards DATE 12/18/54
CAL. REG. NO. 6150

JOB: SHAMEL PARK PLUNGE & FACILITIES
ARCHITECT: BOLTON CALDWELL MOISE JR., A.I.A. BCMoise
3514 NINTH STREET, RIVERSIDE, CALIFORNIA

DATE	NO.	REVISIONS DESTROY ALL PRINTS BEARING EARLIER DATE			DRAWN BY
		ORIGINAL ISSUE - JANUARY 10, 1955			

ROOF FRAMING PLAN, STRUCTURAL DETAILS OF BUILDING, ETC.

JOB NO. 5412
S-1
OF 2 SHEETS

P - 155 - 28

MISSION BLUEPRINT CO. CLEARPRINT 1000H

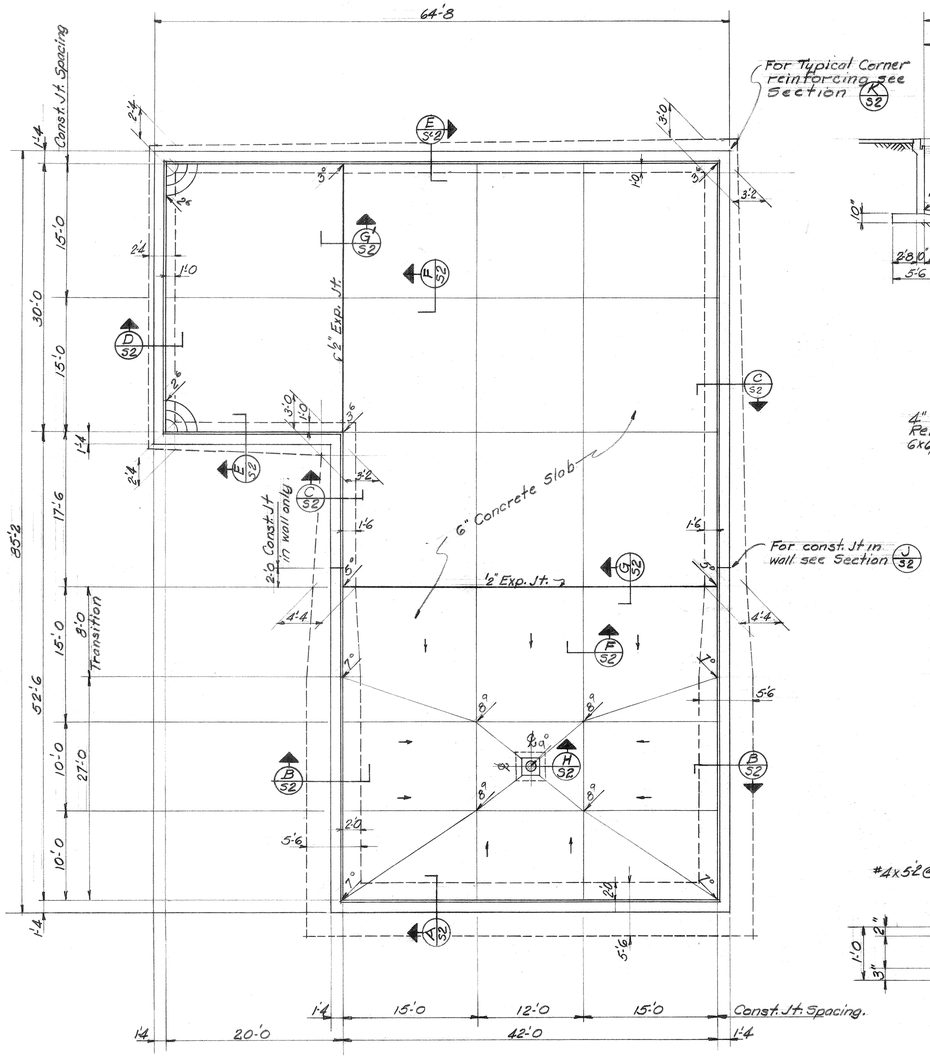

SWIMMING POOL PLAN
Scale 1/8" = 1'-0

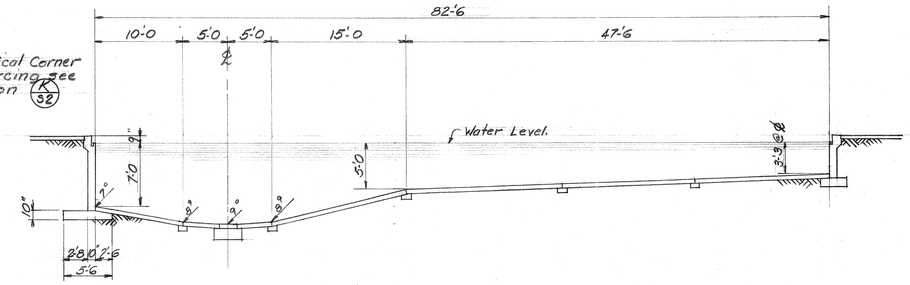

LONGITUDINAL SECTION AT ℄ OF DRAIN

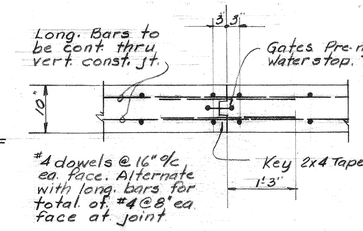

SECTION J/S2

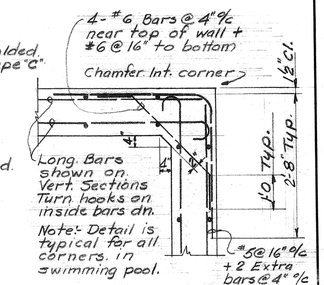

SECTION K/S2

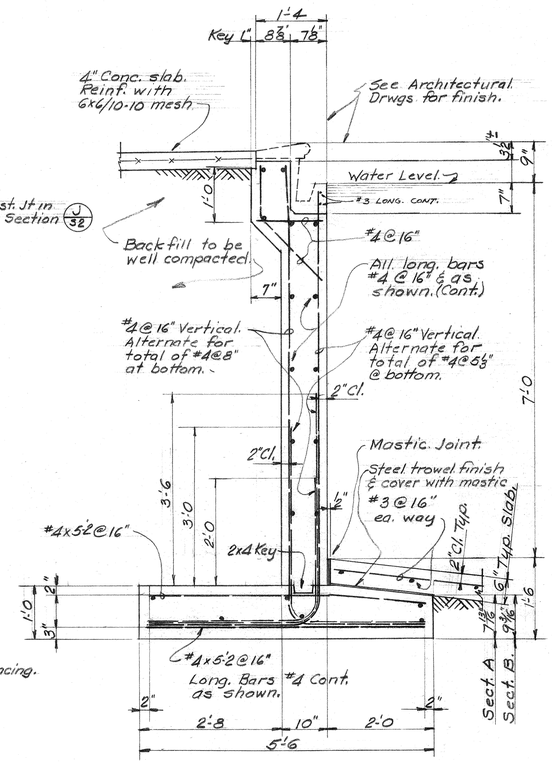

SECTIONS A/S2 B/S2

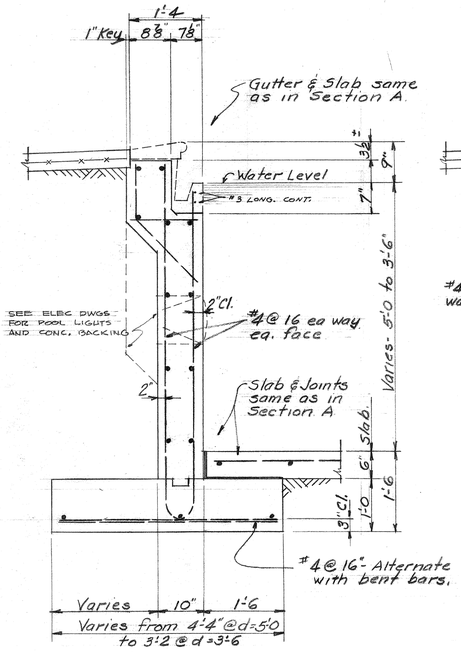

Note:- In transitional section use steel reinforcing shown in Section B/S2.

SECTION C/S2

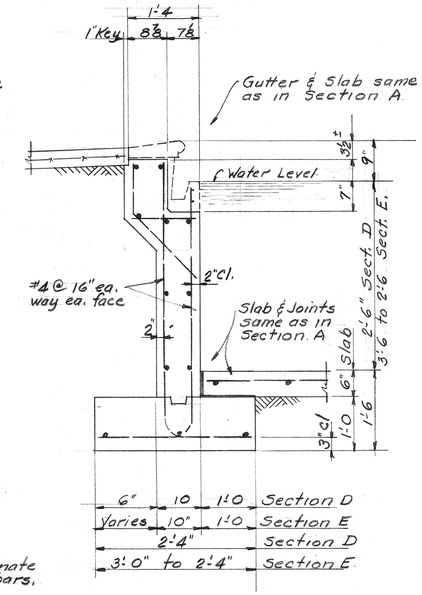

SECTIONS D/S2 E/S2

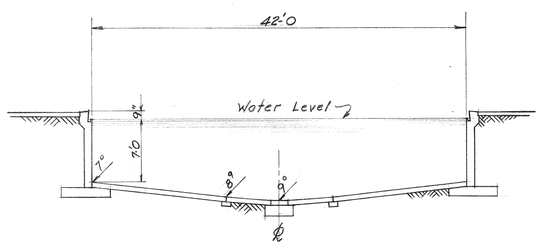

SECTION AT DRAIN

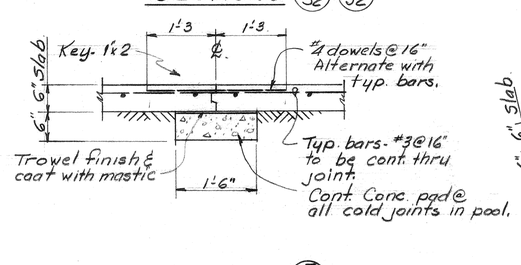

SECTION F/S2

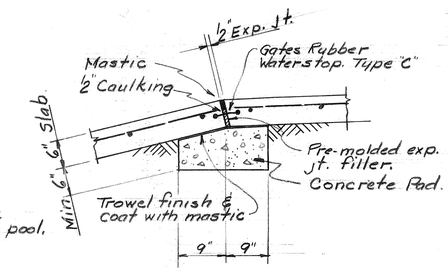

SECTION G/S2
(Section G'/S2 Similar)

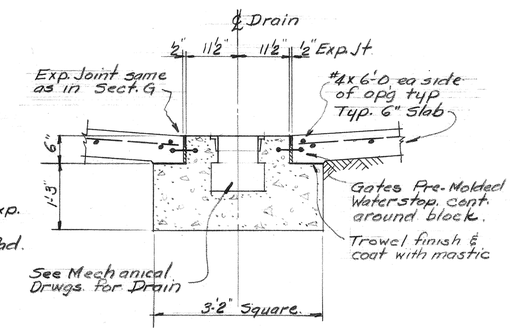

SECTION H/S2

APPROVALS			
NEIL RICHARDS & ASSOCIATES ENGINEERS LOS ANGELES CALIFORNIA APP'D Neil R. Richards CAL. REG. No. 6150 DATE 12/18/54	JOB: SHAMEL PARK PLUNGE & FACILITIES ARCHITECT: BOLTON CALDWELL MOISE JR., A.I.A. B. Moise 3514 NINTH STREET, RIVERSIDE, CALIFORNIA	ORIGINAL ISSUE JANUARY 10, 1955	DRAWN BY
		DATE NO. REVISIONS DESTROY ALL PRINTS BEARING EARLIER DATE	

PLAN OF SWIMMING POOL & STRUCTURAL DETAILS

P-155-29

JOB NO. 5412

S-2
OF 2 SHEETS

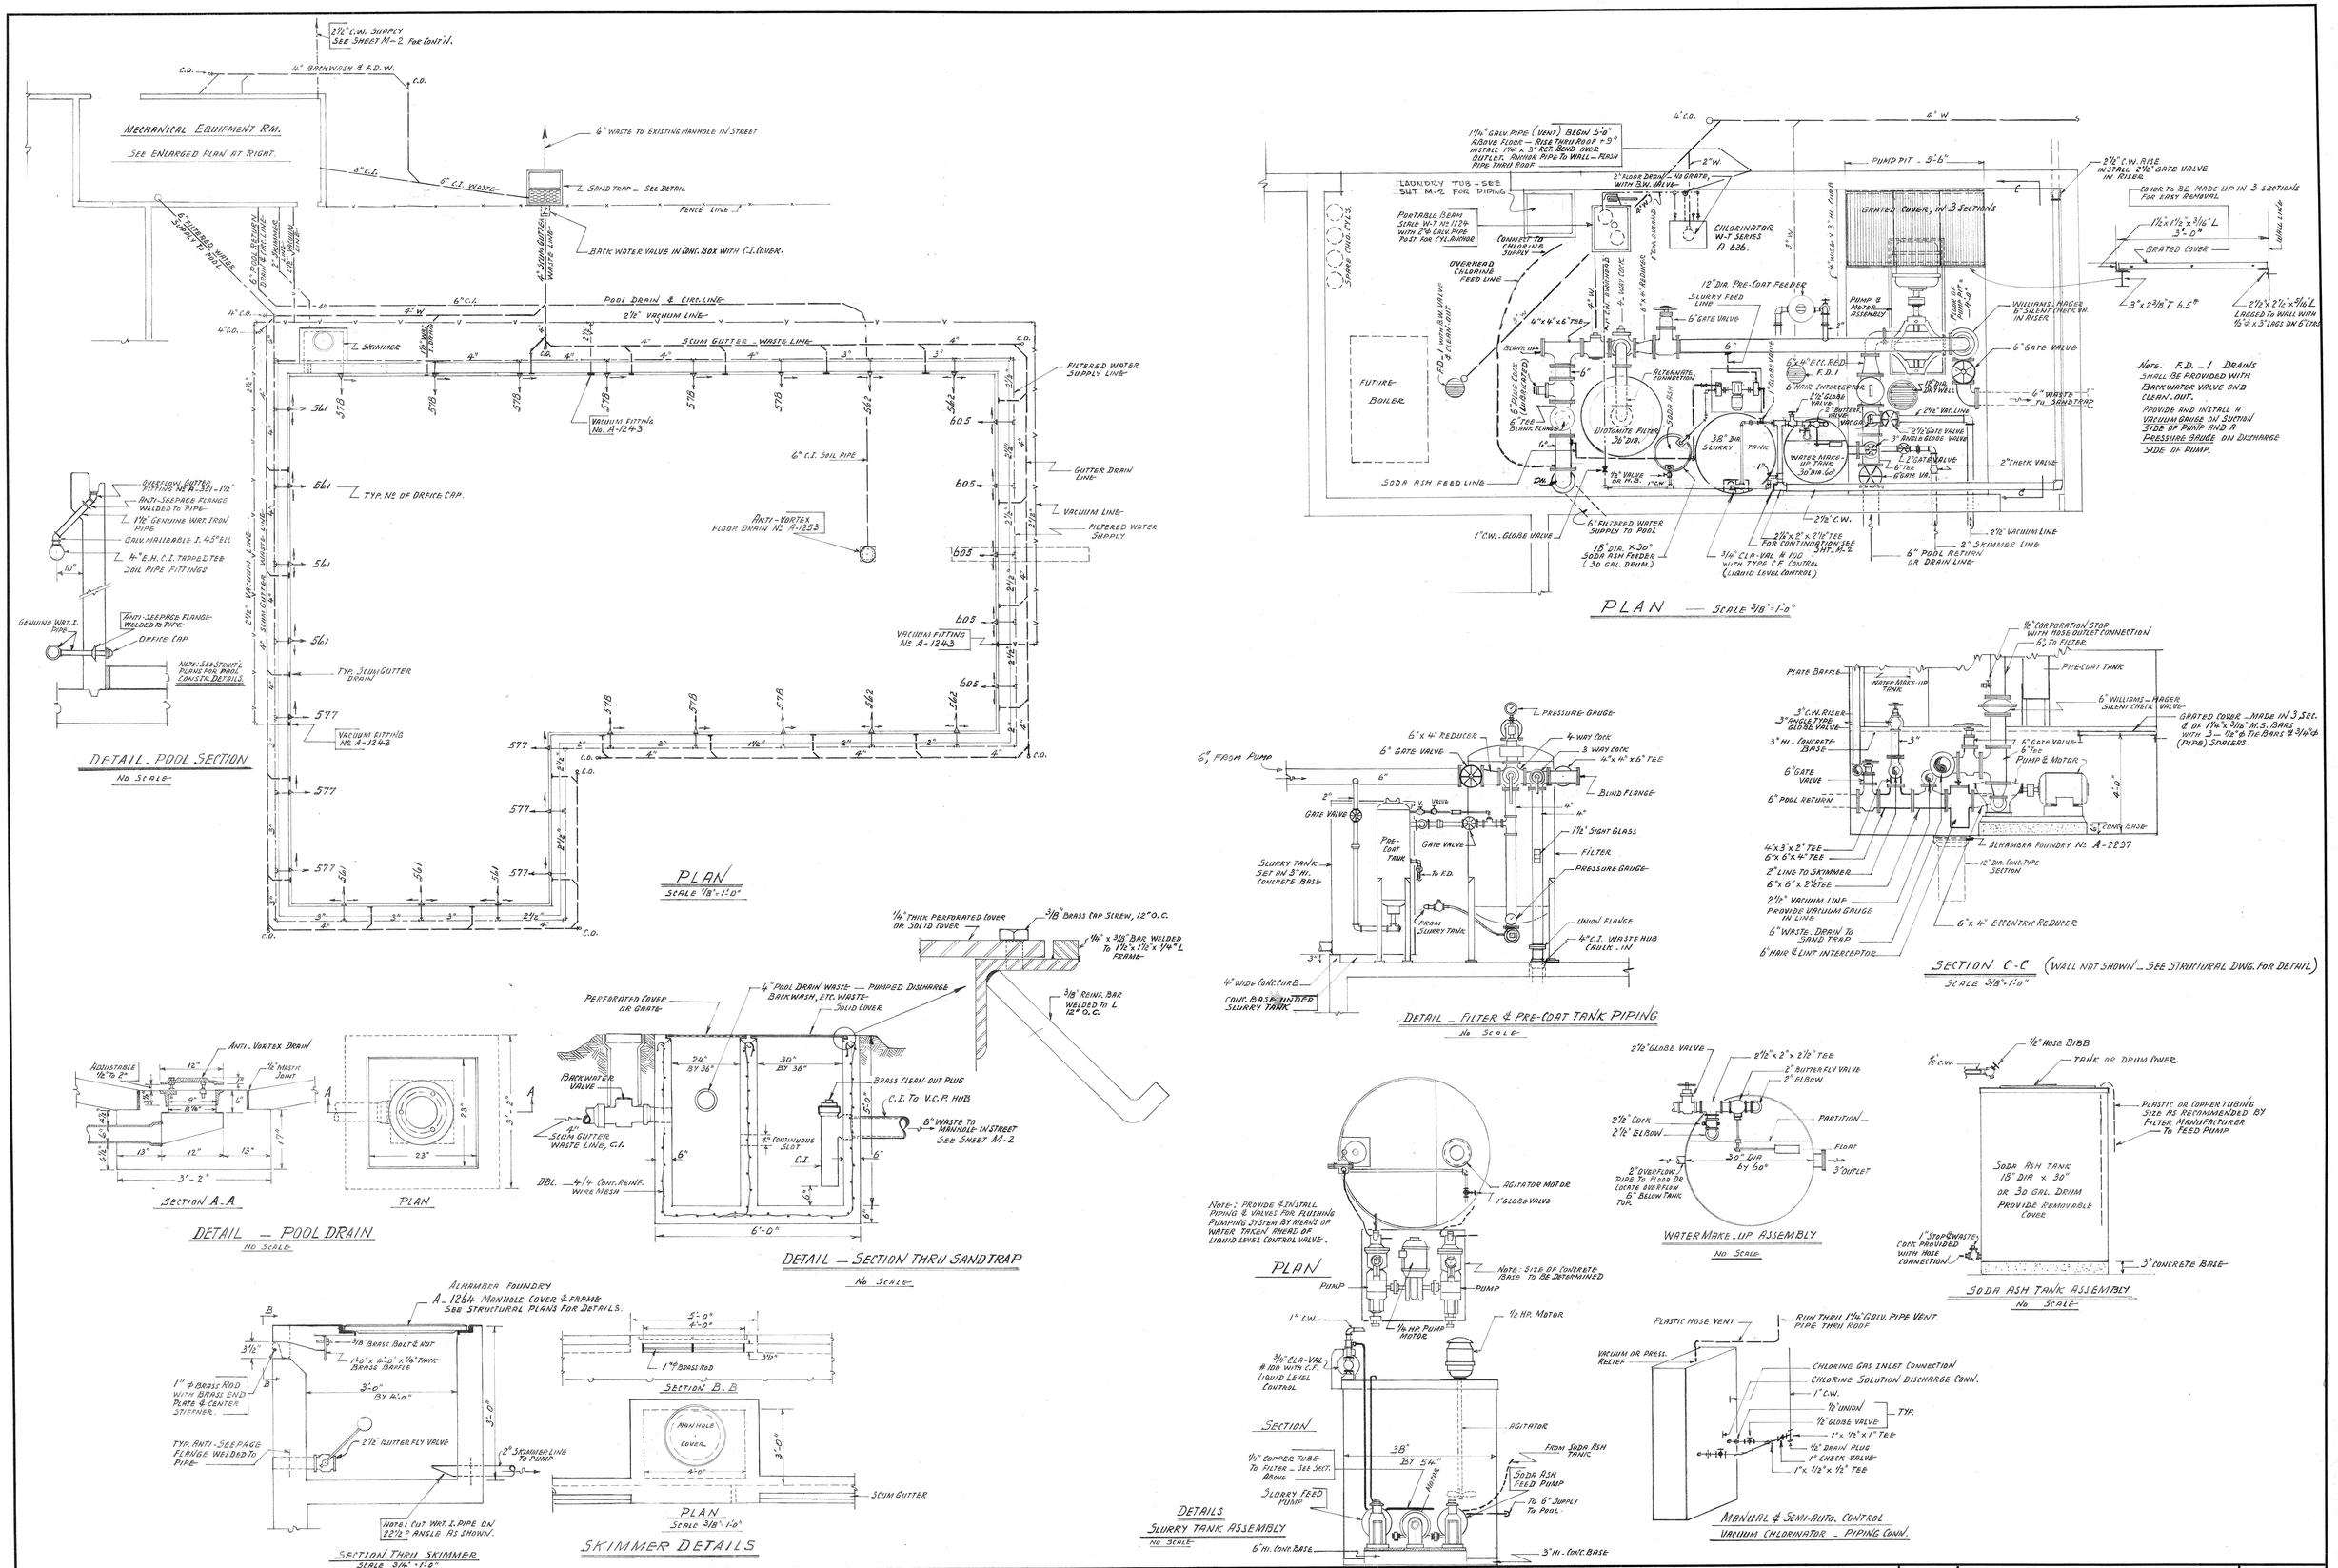

APPROVALS

ROBERT C. RING
CONSULTING ENGINEER
265 E. 9th ST., Ph. YUkon 32-7132
UPLAND, CALIFORNIA

JOB: SHAMEL PARK PLUNGE & FACILITIES

ARCHITECT: BOLTON CALDWELL MOISE JR., A.I.A.
3514 NINTH STREET, RIVERSIDE, CALIFORNIA

DATE	NO.	REVISIONS	DRAWN BY
		ORIGINAL ISSUE - JANUARY 10, 1955	
		DESTROY ALL PRINTS BEARING EARLIER DATE	

POOL - PLUMBING PLAN & DETAILS

-D-155-31-

JOB NO. 5412

M-1 OF 2 SHEETS

LEGEND & FIXTURE SCHEDULE

LEGEND	FIXTURE	C.W.	H.W.	T.W.	WASTE	VENT
W.C.	WATER CLOSET	1¼	—	—	4	2
UR.	URINAL	3/16	—	—	2	1½
L	LAVATORY	½	—	—	2	AS SHOWN
S	SHOWER HEAD	½	—	—		
D.F.	DRINKING FOUNTAIN	½	—	—	2	1½
H.B.	HOSE BIBB, LOOSE KEY	¾	—	—		

——— = W. = WASTE , —C.O.— = CLEAN OUT
- - - - - = V = VENT, V.O. = VENT OVER , V.T.R. = VENT THRU ROOF
—·—·— = C.W. = COLD WATER C.I. = CAST IRON
—v—v— = VACUUM LINE V.C.P. = VITR. CLAY PIPE

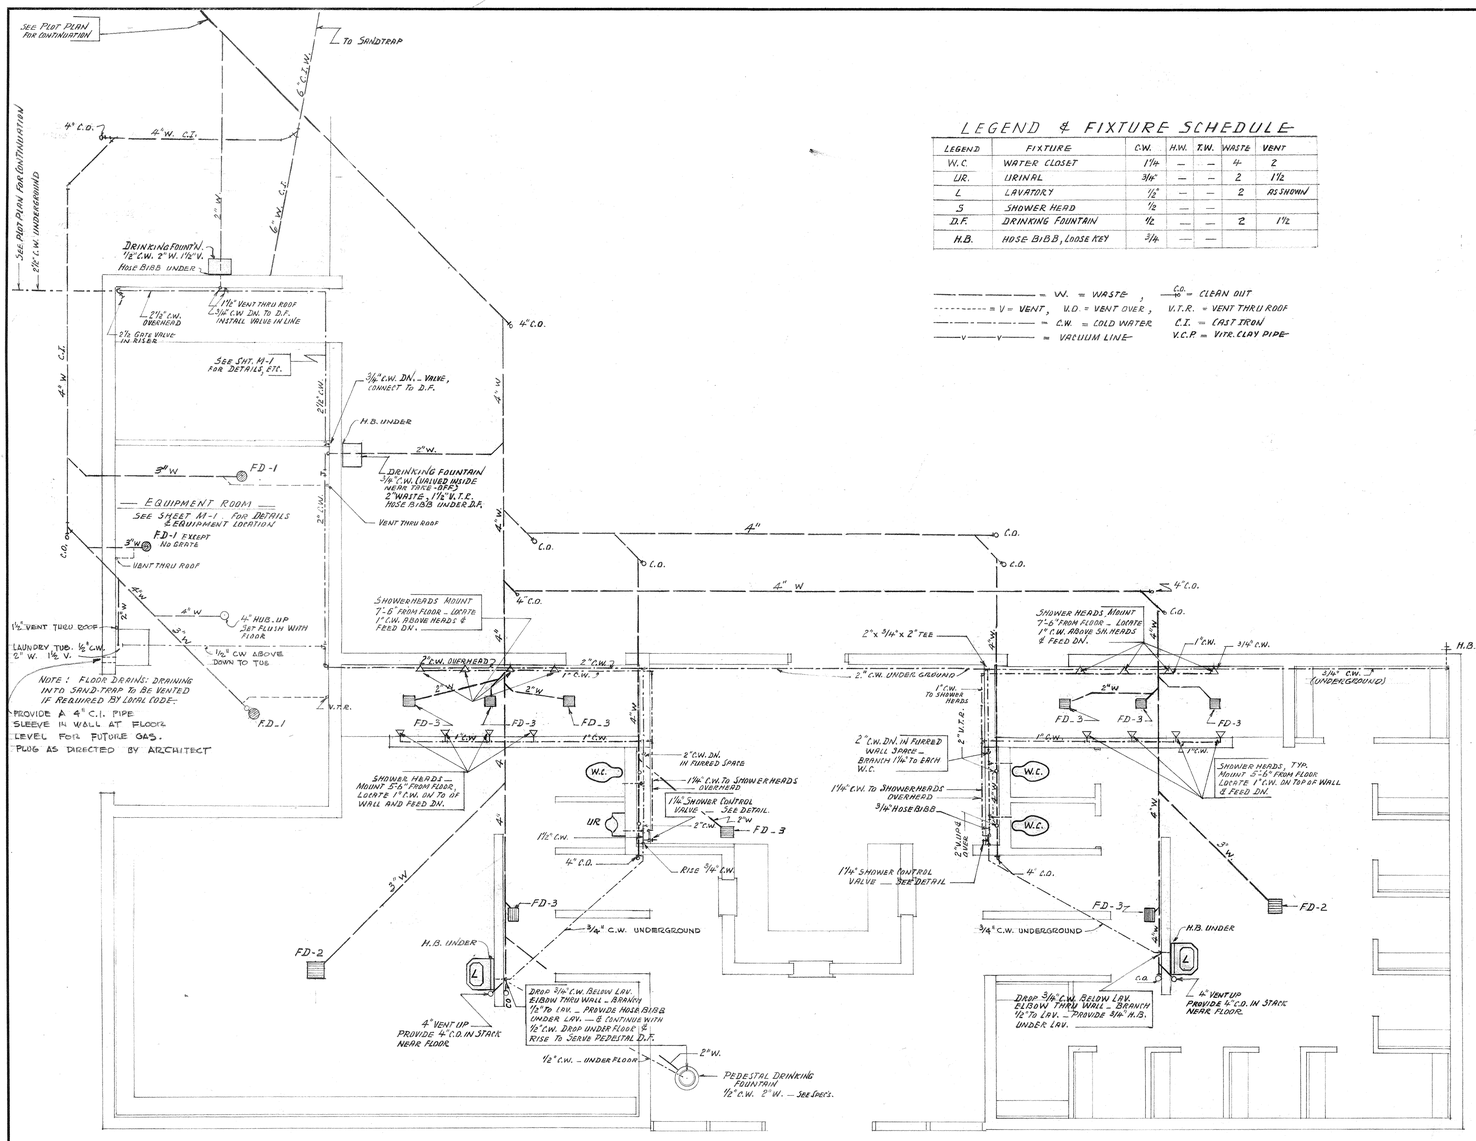

PLAN

SCALE 1/4" = 1'-0"

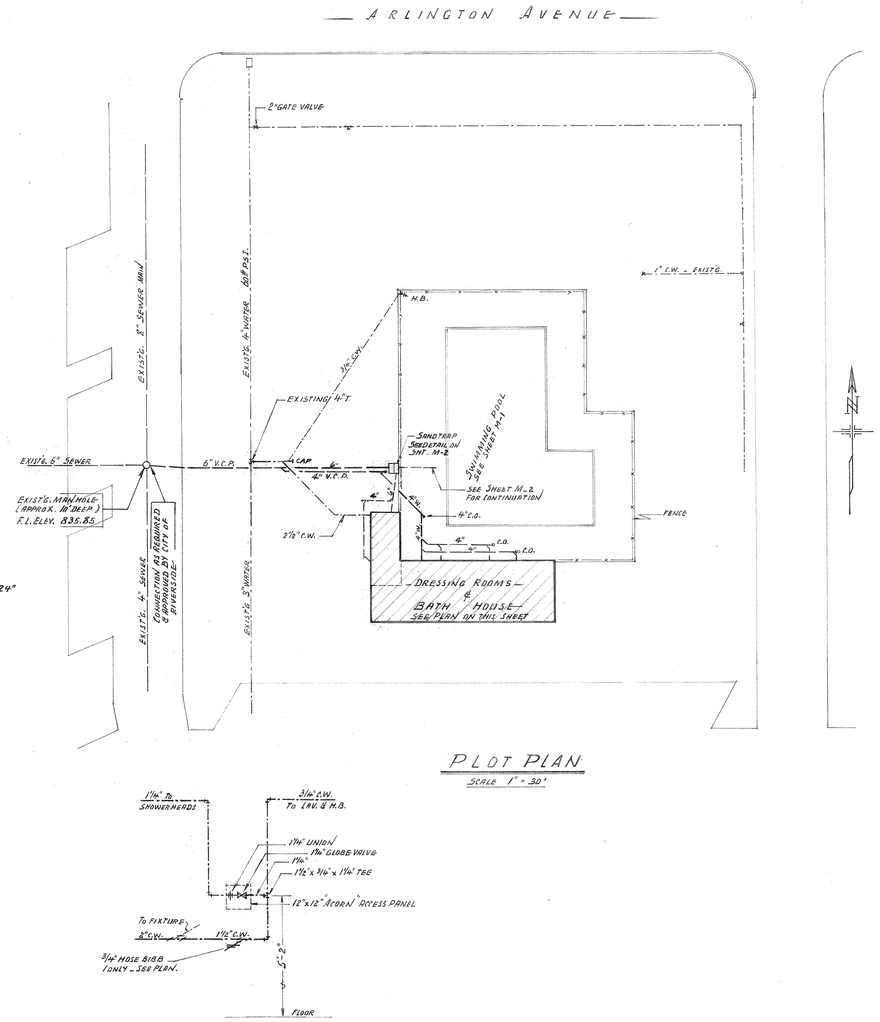

PLOT PLAN

SCALE 1" = 30'

TYP. DETAIL — SHOWER CONTR. VALVE

NO SCALE

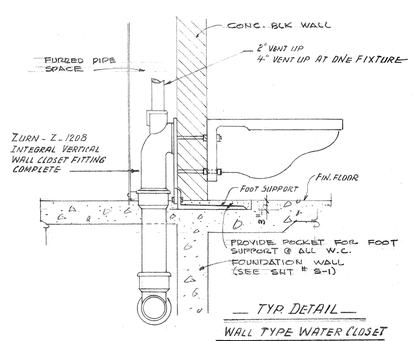

TYP. DETAIL — WALL TYPE WATER CLOSET

NO SCALE

APPROVALS									
ROBERT C. RING CONSULTING ENGINEER 268 E. 9th ST., Ph. YUkon 32-7132 UPLAND, CALIFORNIA	JOB: SHAMEL PARK PLUNGE & FACILITIES ARCHITECT: BOLTON CALDWELL MOISE JR., A.I.A. 3514 NINTH STREET, RIVERSIDE, CALIFORNIA	ORIGINAL ISSUE JANUARY 10, 1955 DATE NO. REVISIONS DESTROY ALL PRINTS BEARING EARLIER DATE	DRAWN BY	DRESSING ROOMS - PLUMBING PLAN & DETAILS	JOB NO. 5412 M-2 OF 1 SHEETS

P-155-32

KEY TO SYMBOLS

MOUNT'G HEIGHT	SYMBOL	DESCRIPTION
4'-0"	S	SWITCH, SINGLE POLE
4'-0"	S^T	" , MOTOR
	O	LIGHT, CEILING
	O	" , WALL BRACKET (OUTSIDE)
		" , FLOOD
		" , FLUORESCENT
		DUPLEX RECEPTACLE
		CLOCK
6'-0" TO TOP		LIGHT'G PANEL
		CONDUIT OVERHEAD
		" UNDERGROUND OR FLOOR
	CO	" ONLY
		DENOTES 2 OR 3 #12 WIRE IN 1/2" CONDUIT
		" 4 OR 5 #12 " " 3/4" "
	1A	" CKT. #1 & PANEL "A"
	2/1/150	" FIXT.: NO., TYPE & WATTAGE
	NL	NIGHTLITE
		TIME CLOCK (SANGAMO TYPE "B")

PANEL "A"

CKT. NO.	AMPS	POLE	LOAD "A" WATTS	LOAD "B" WATTS
1	20	1	800	
2				700
3			700	
4				700
5			1050	
6				750
7			600	
8				700
9			700	
10				800
11			400	
12				SPARE
13			SPARE	
14				SPARE
15			SPARE	
16				SPARE
17			SPARE	
18	20	1		SPARE
TOTALS				

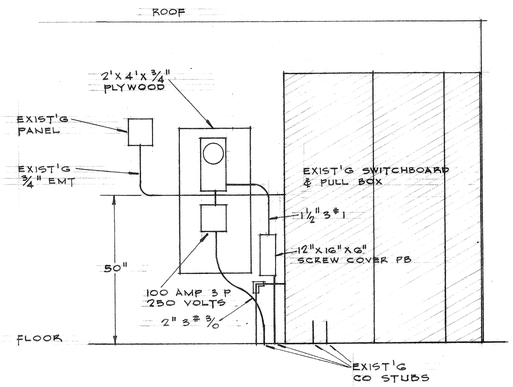

MAIN SWITCHBOARD

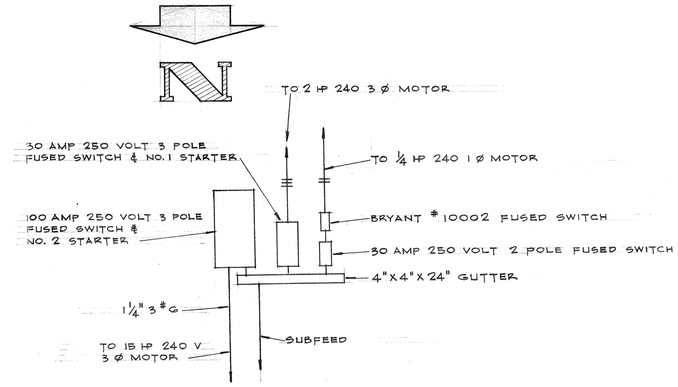

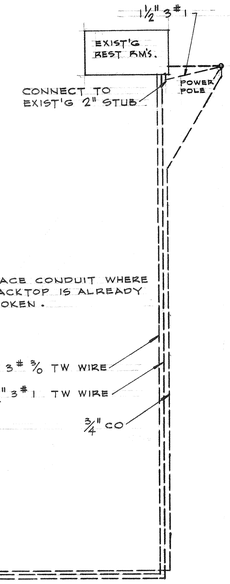

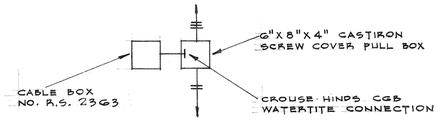

TYPICAL UNDERWATER FLOODLITE CONNECTING BOX

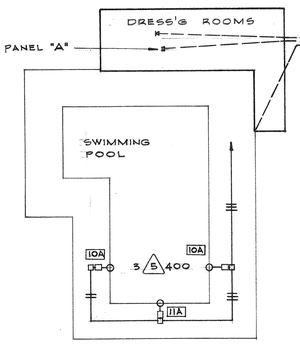

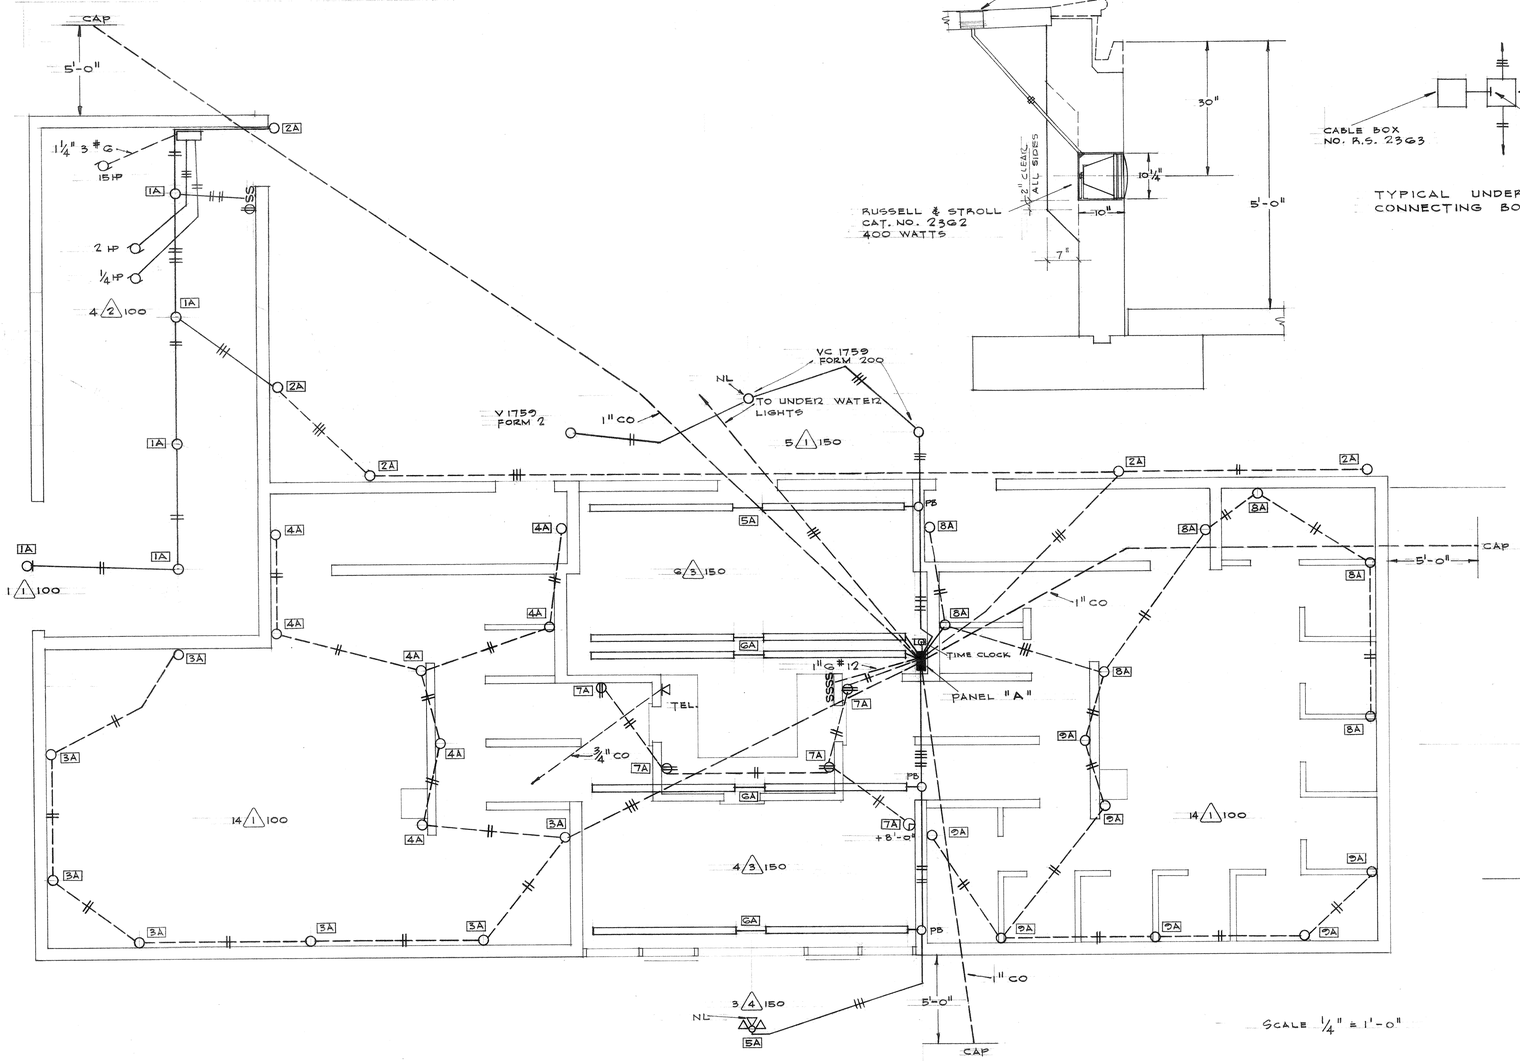

SCALE 1/4" = 1'-0"

ARLINGTON AVENUE

ELECTRICAL * PLOT PLAN

SCALE 1" = 30'-0"

APPROVALS	JOB: SHAMEL PARK PLUNGE & FACILITIES ARCHITECT: BOLTON CALDWELL MOISE JR., A.I.A. BCMoise 3514 NINTH STREET, RIVERSIDE, CALIFORNIA	ORIGINAL ISSUE JANUARY 10, 1955 DATE / NO. / REVISIONS — DESTROY ALL PRINTS BEARING EARLIER DATE	DRAWN BY	ELECTRICAL PLAN & DETAILS P-155-30	JOB NO. 5412 E-1 OF 1 SHEETS

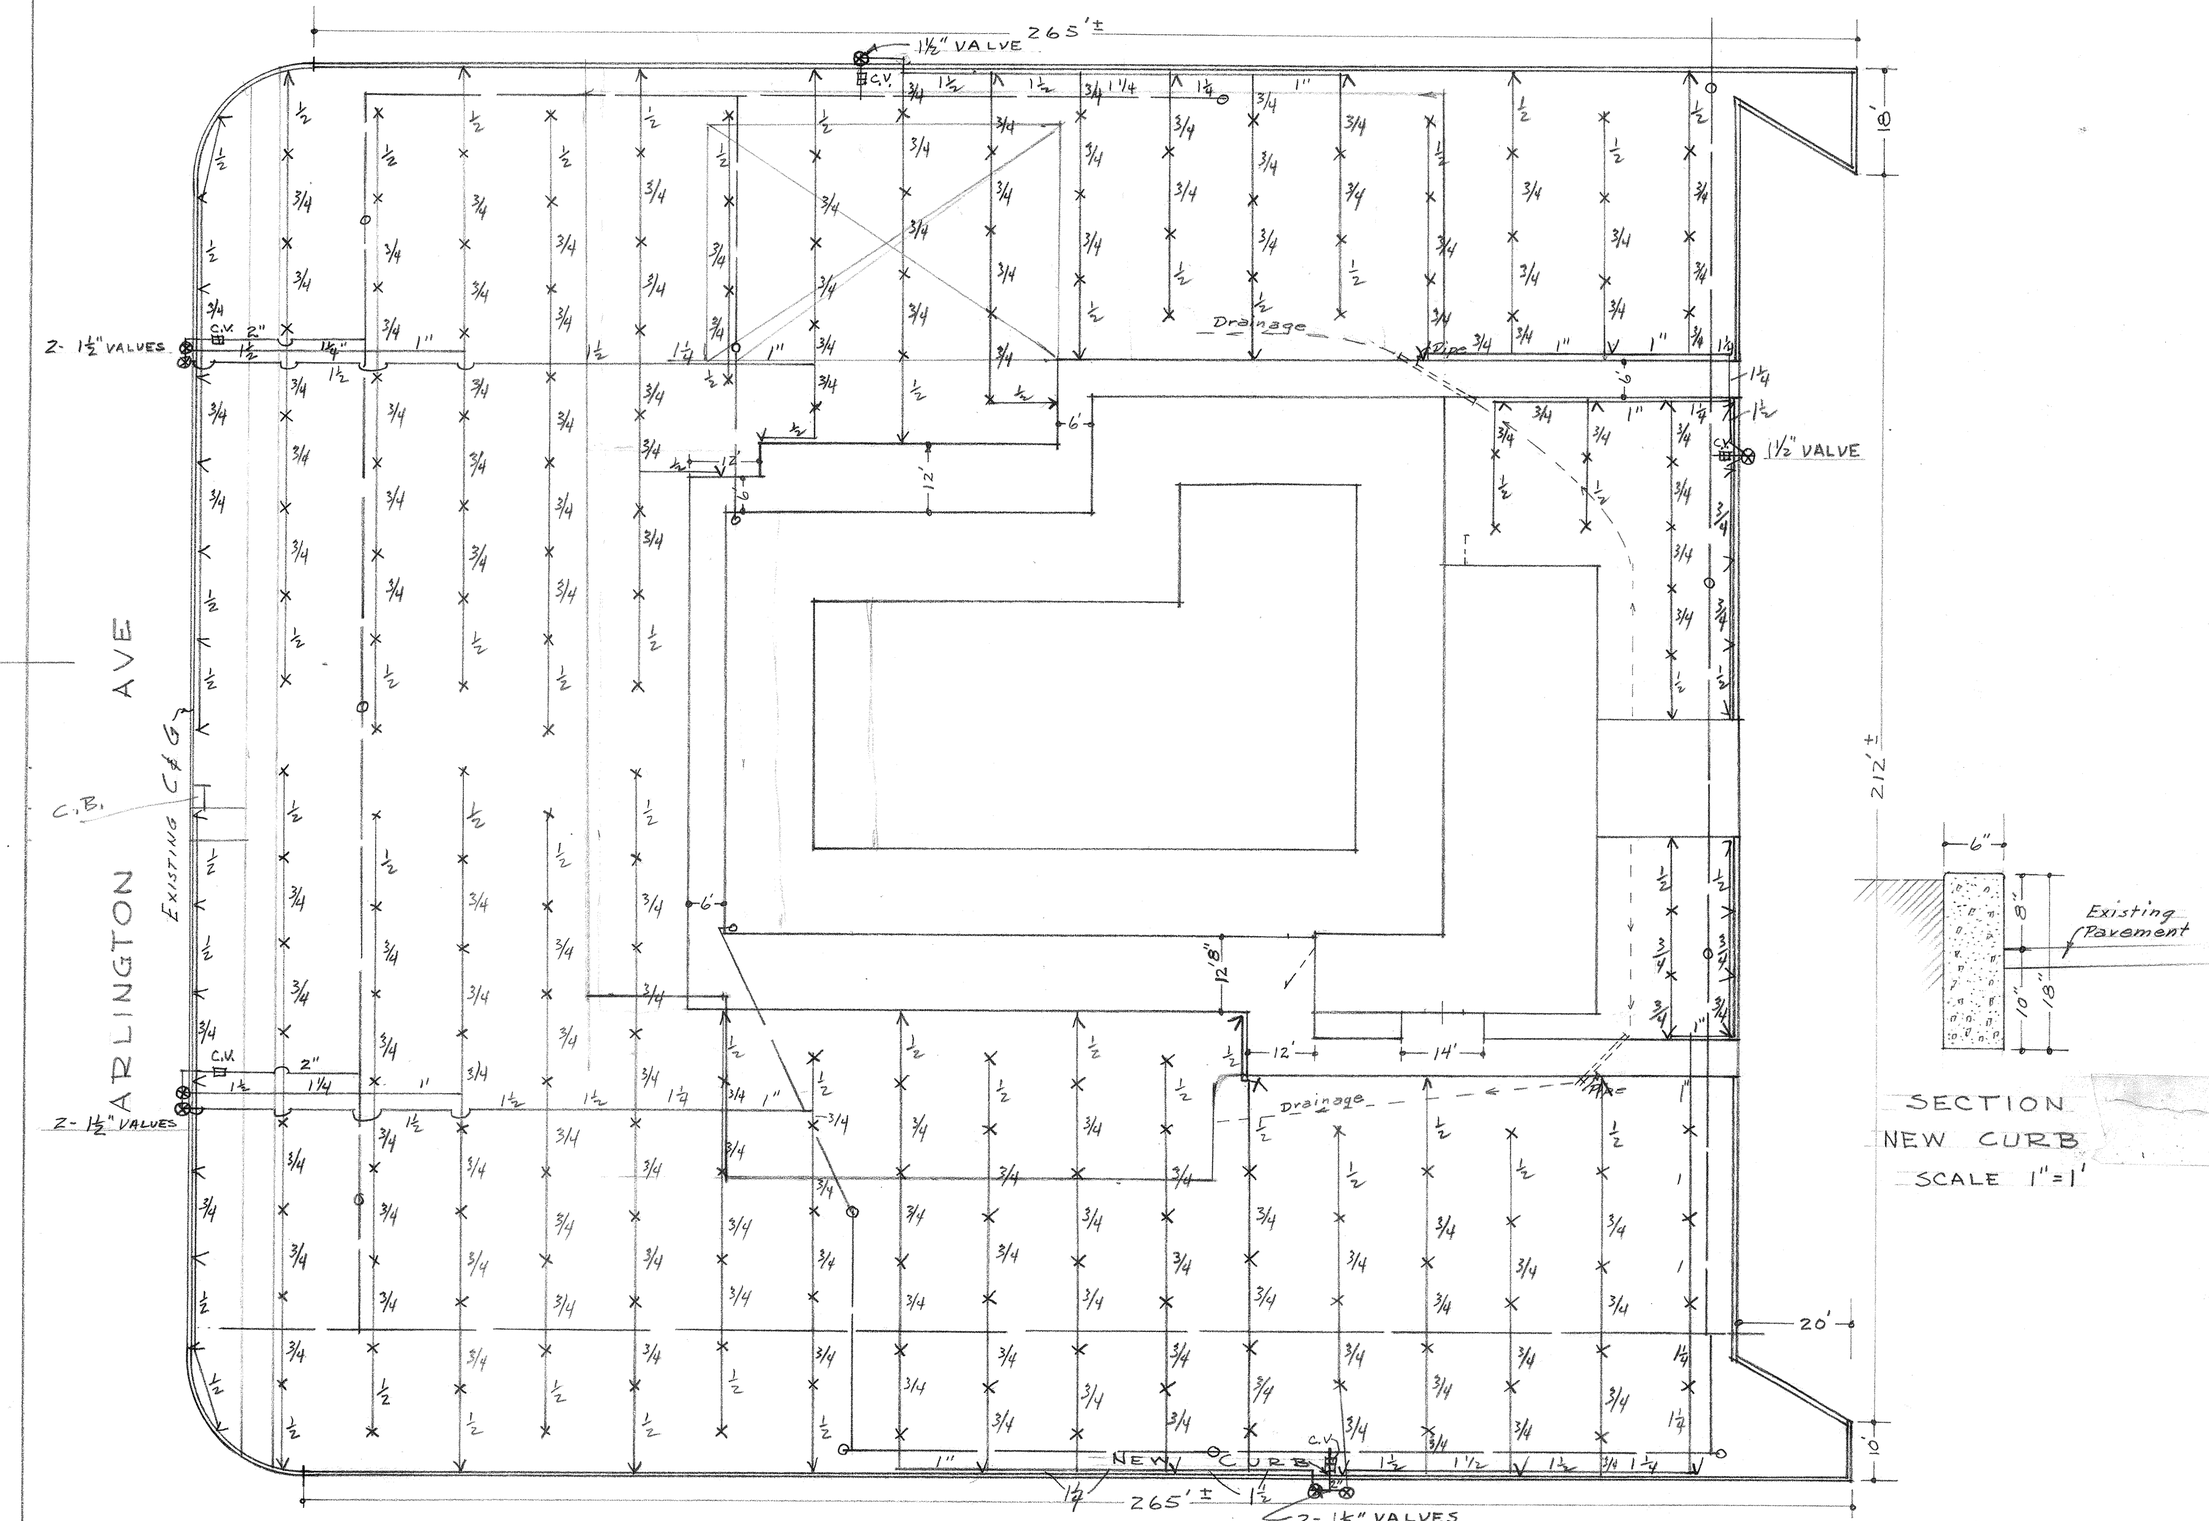

SECTION
NEW CURB
SCALE 1"=1'

SPRINKLER SYSTEM
CURB & PAVING PLAN
AROUND SWIMMING POOL

SHAMEL PARK
RIVERSIDE, CALIF.

SCALE 1"=20'

OCT. 1955

P-155-6

SH-16

PLAN HOLD CORPORATION • IRVINE, CALIFORNIA
REORDER BY NUMBER 07548

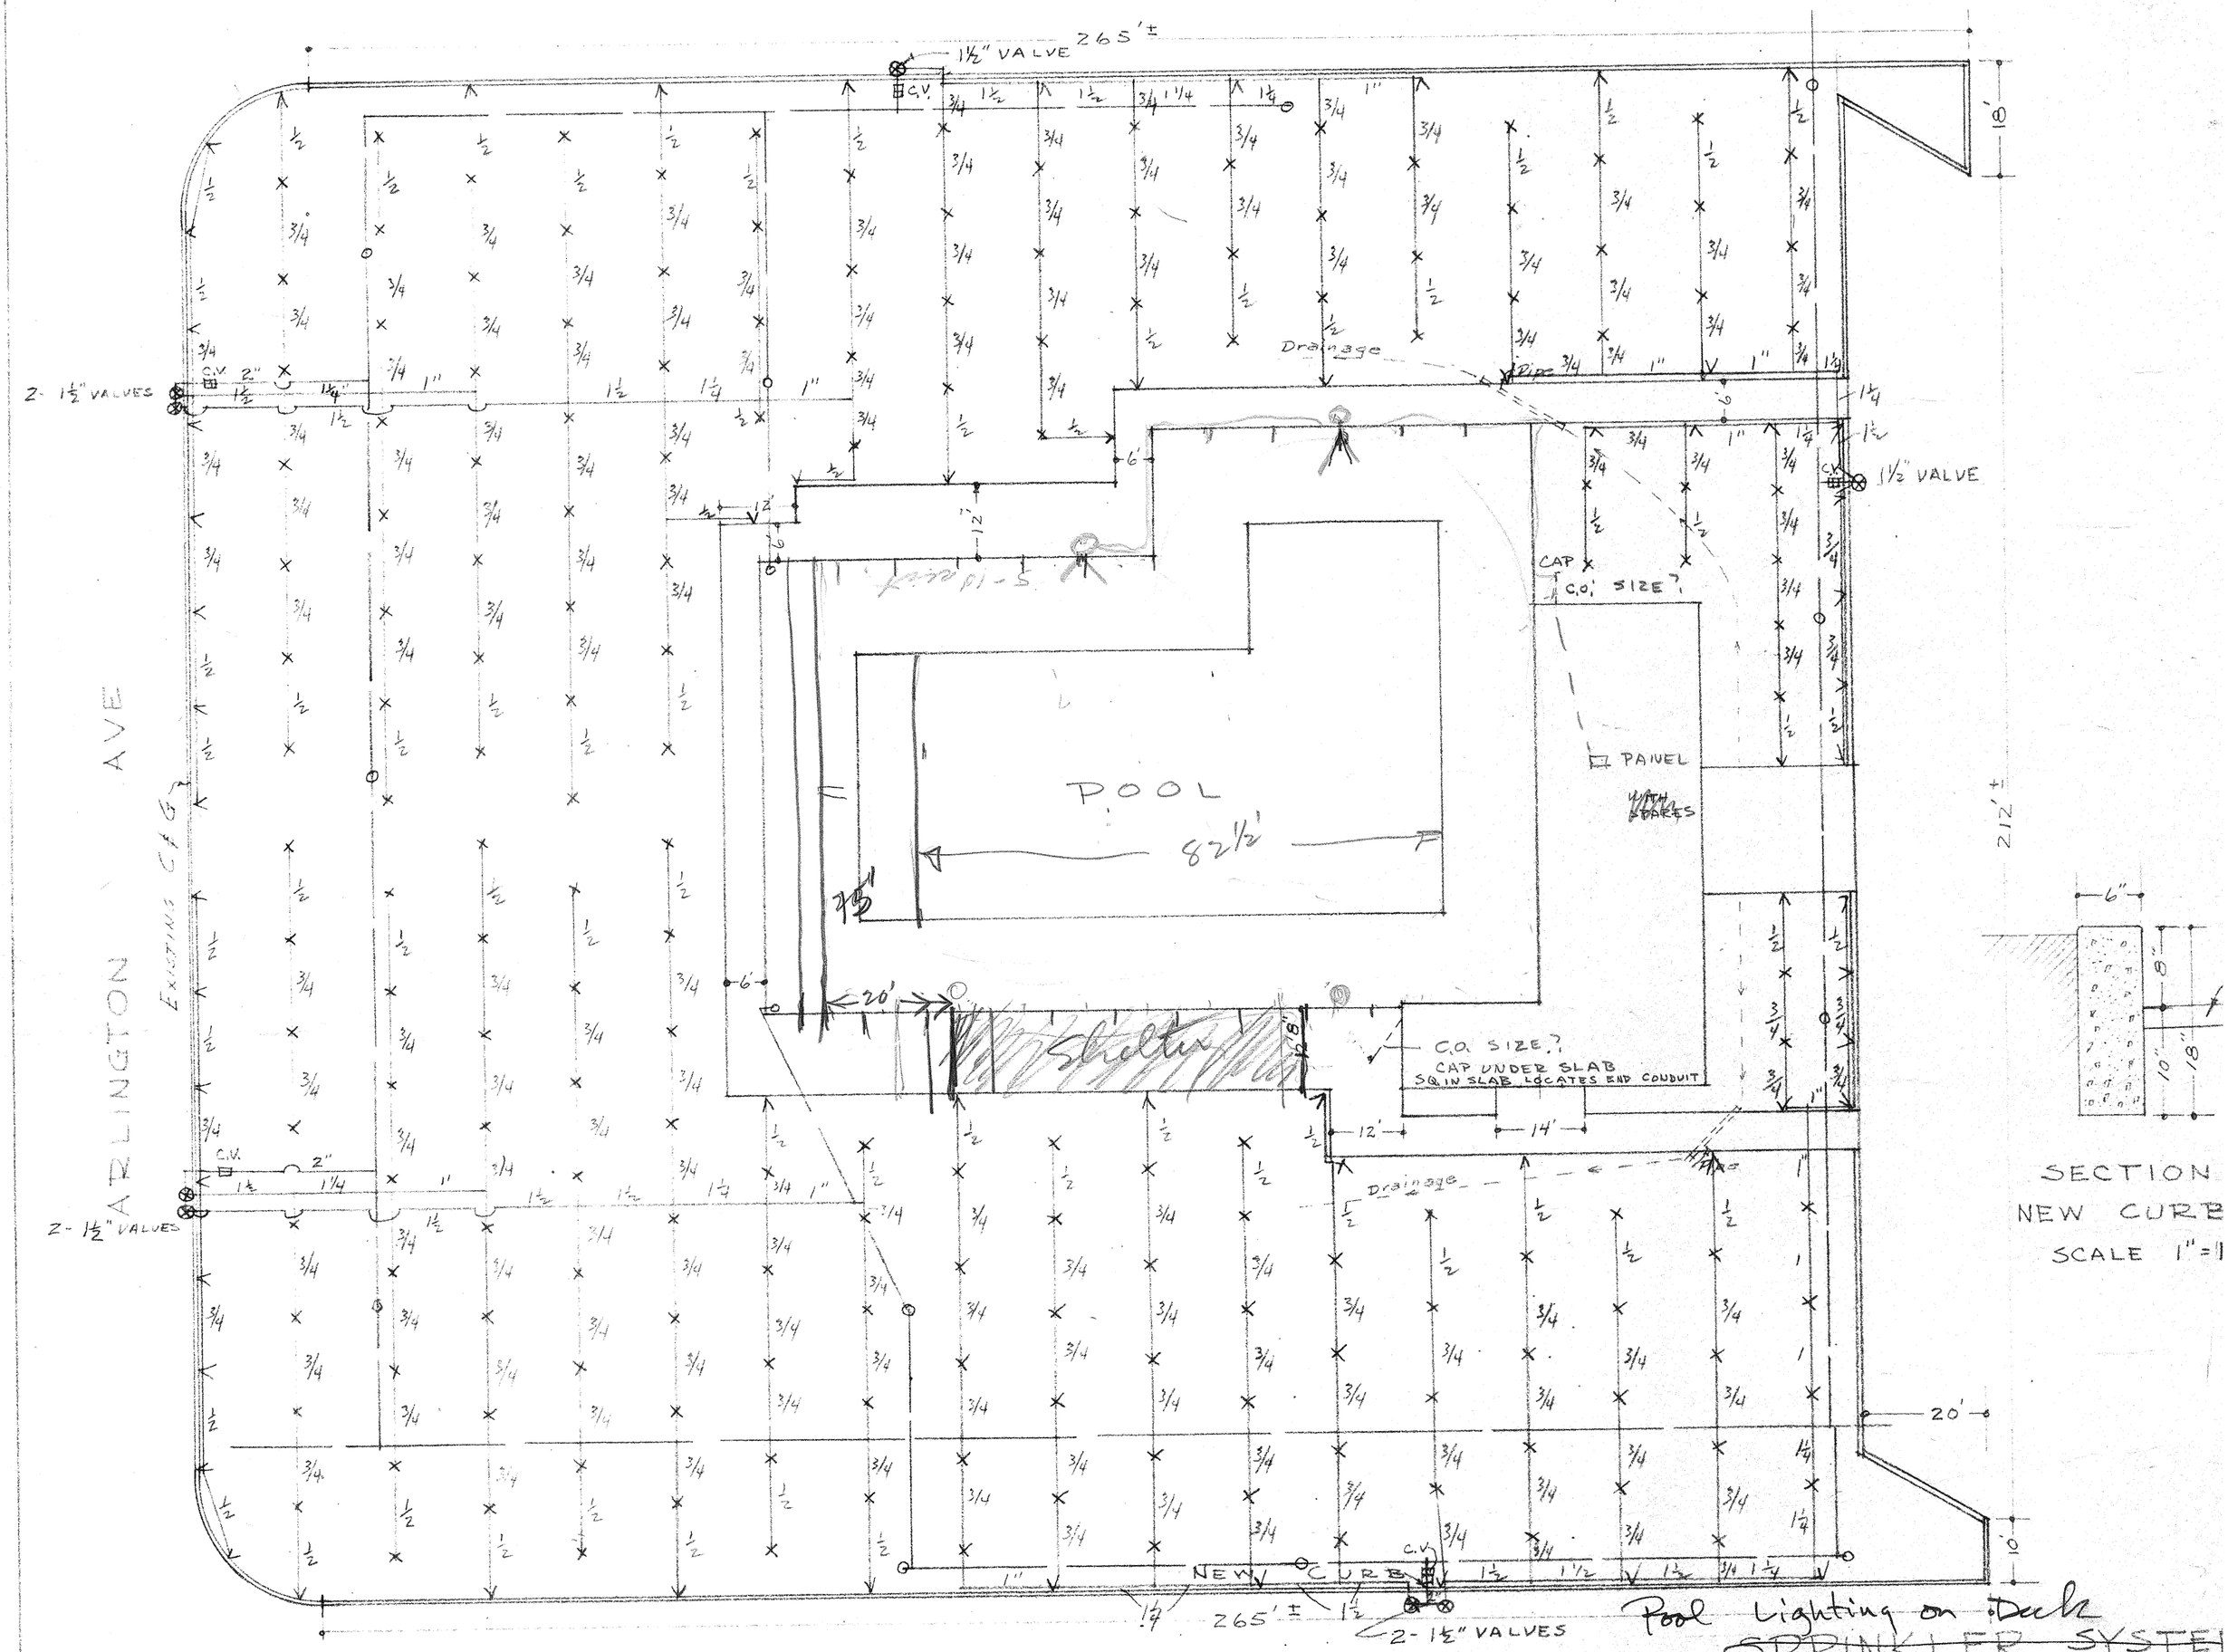
265'±
1½" VALVE
C.V.
2- 1½" VALVES
Drainage
Pipe
1½" VALVE
CAP
C.O. SIZE?
PANEL
POOL
82½'
75'
Shelter
C.O. SIZE?
CAP UNDER SLAB
SQ IN SLAB LOCATES END CONDUIT
12'
14'
20'
6'
212'±
ARLINGTON AVE
EXISTING CURB
NEW CURB
265'±
2- 1½" VALVES
Pool Lighting on Deck
~~SPRINKLER SYSTE~~
CURB & PAVING PLAN
AROUND SWIMMING PO
SHAMEL PARK
RIVERSIDE, CALIF.
OC
SCALE 1"=20'
N
SECTION
NEW CURB
SCALE 1"=1