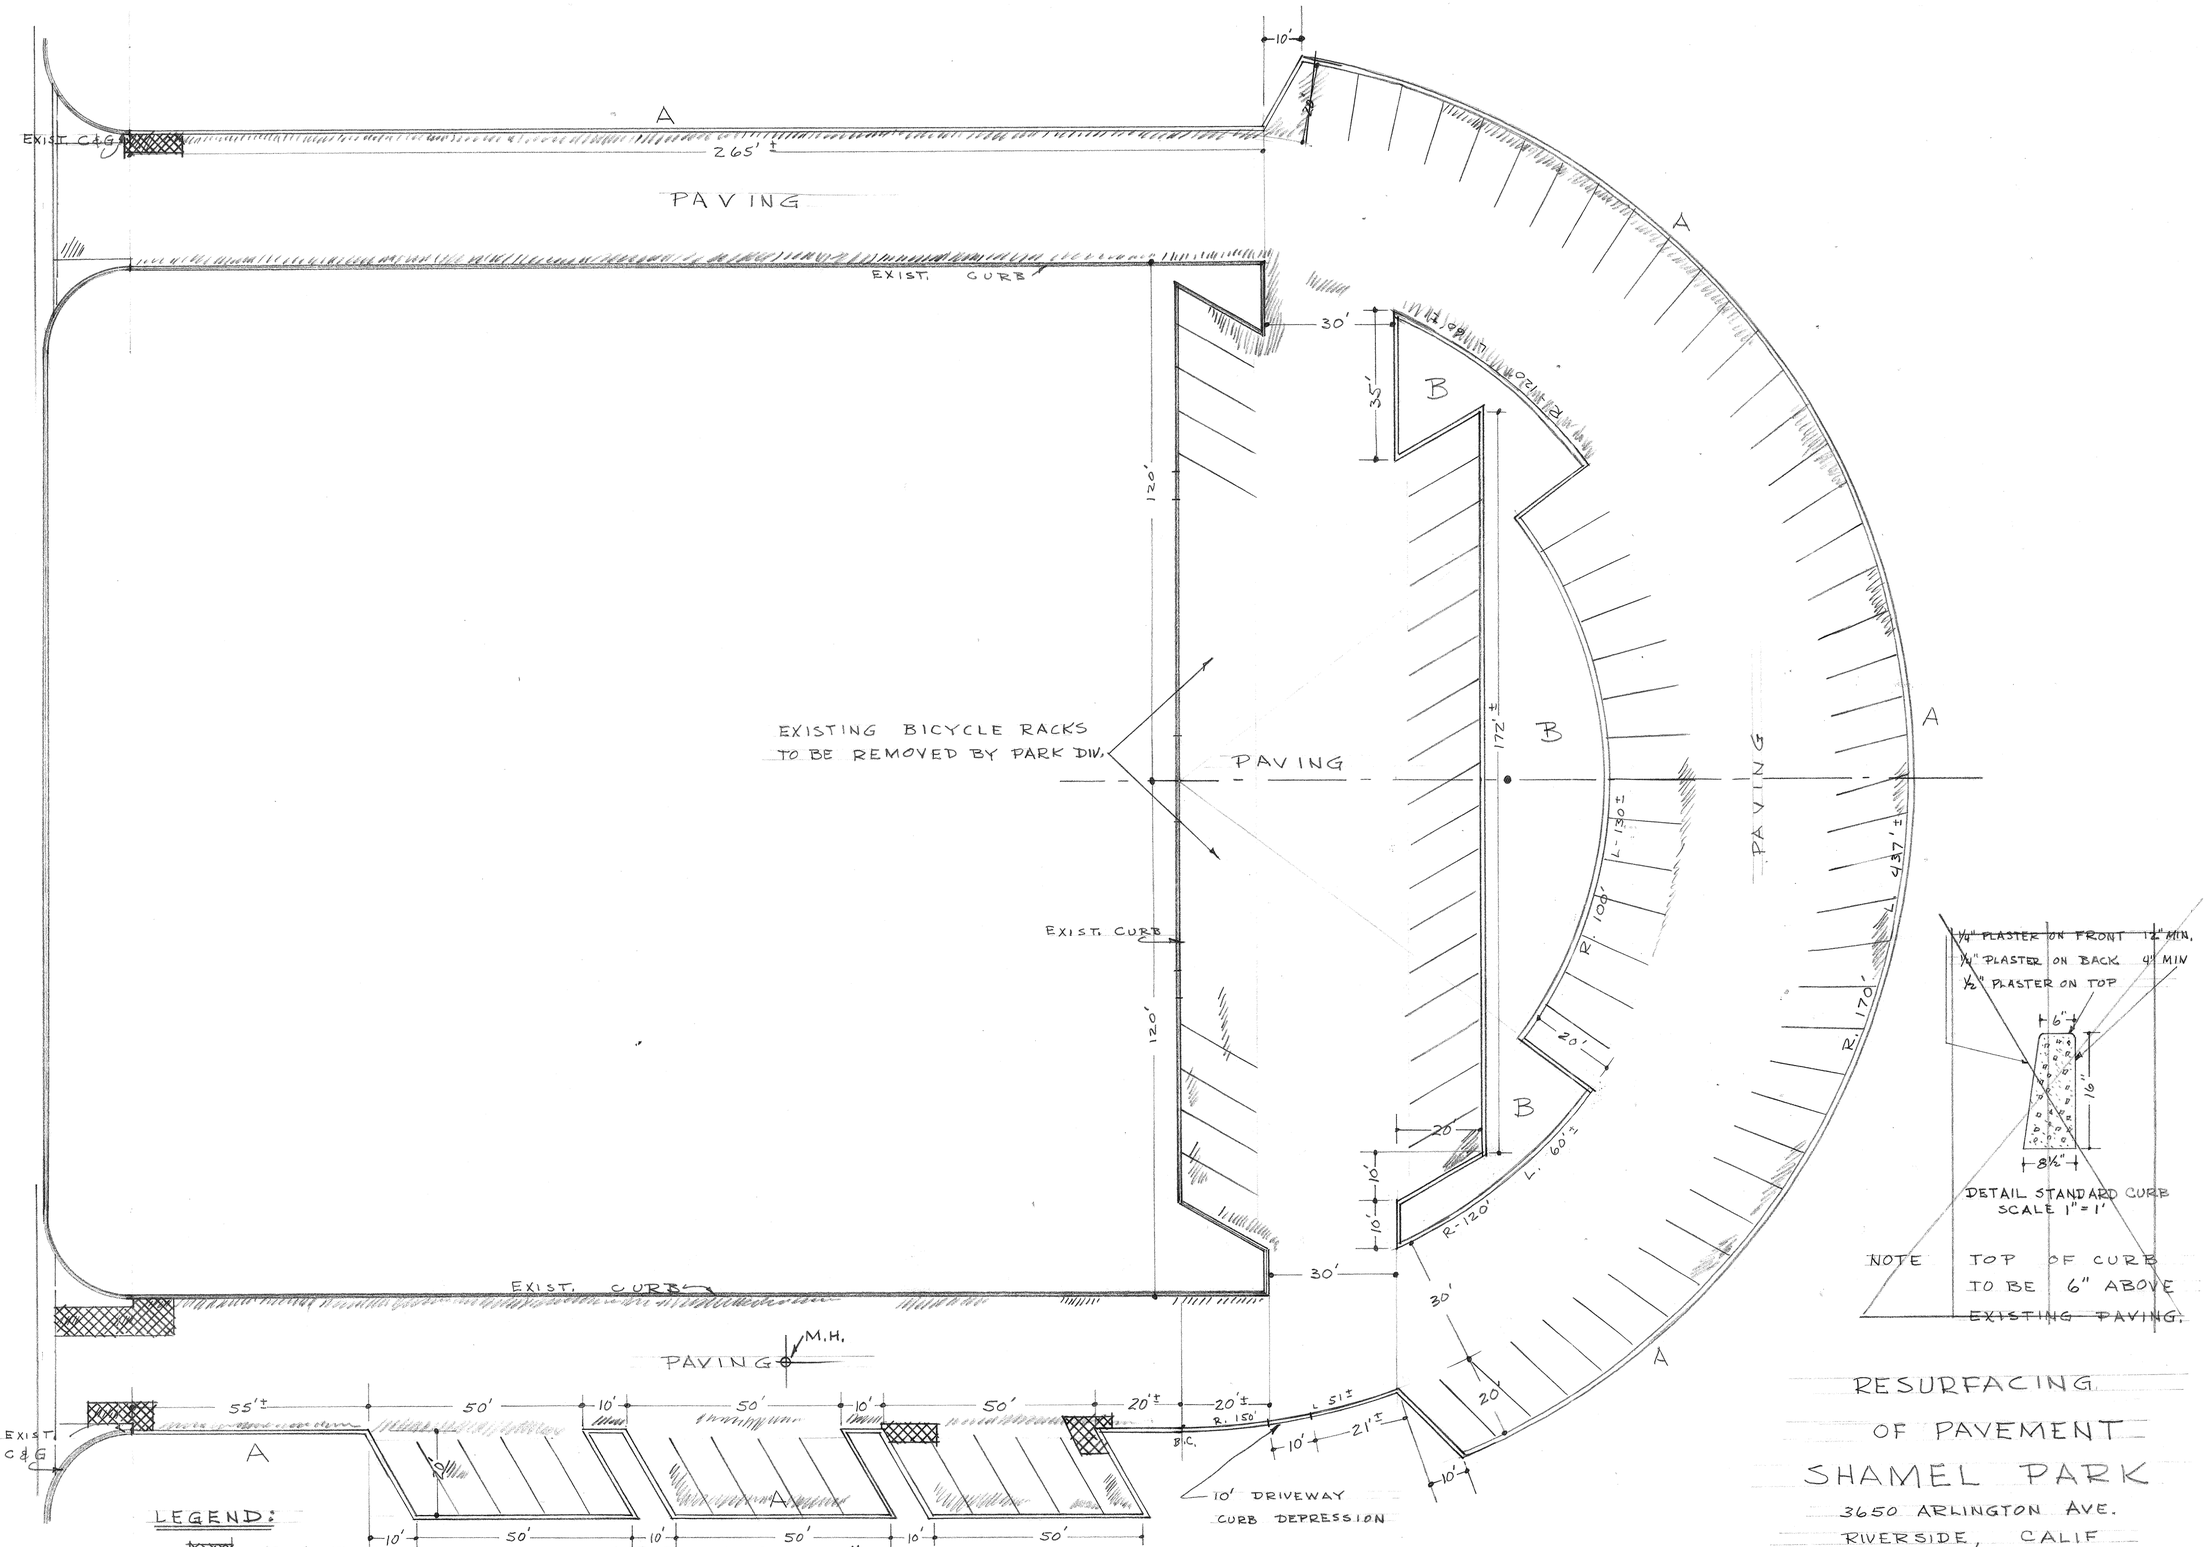


LEGEND:

REMOVE BROKEN PAVEMENT AND REPLACE A.C. 2" MIN. THICKNESS

LOW AREAS AND DEPRESSIONS
TO BE PATCHED APPROX. 3000 SQ.FT.
PAVEMENT AREA APPROX. 58,300 SQ.FT.

N

SCALE 1" = 20'

RESURFACING
OF PAVEMENT
SHAMEL PARK
3650 ARLINGTON AVE.
RIVERSIDE, CALIF

MARCH 30, 1971

ELK

P-155