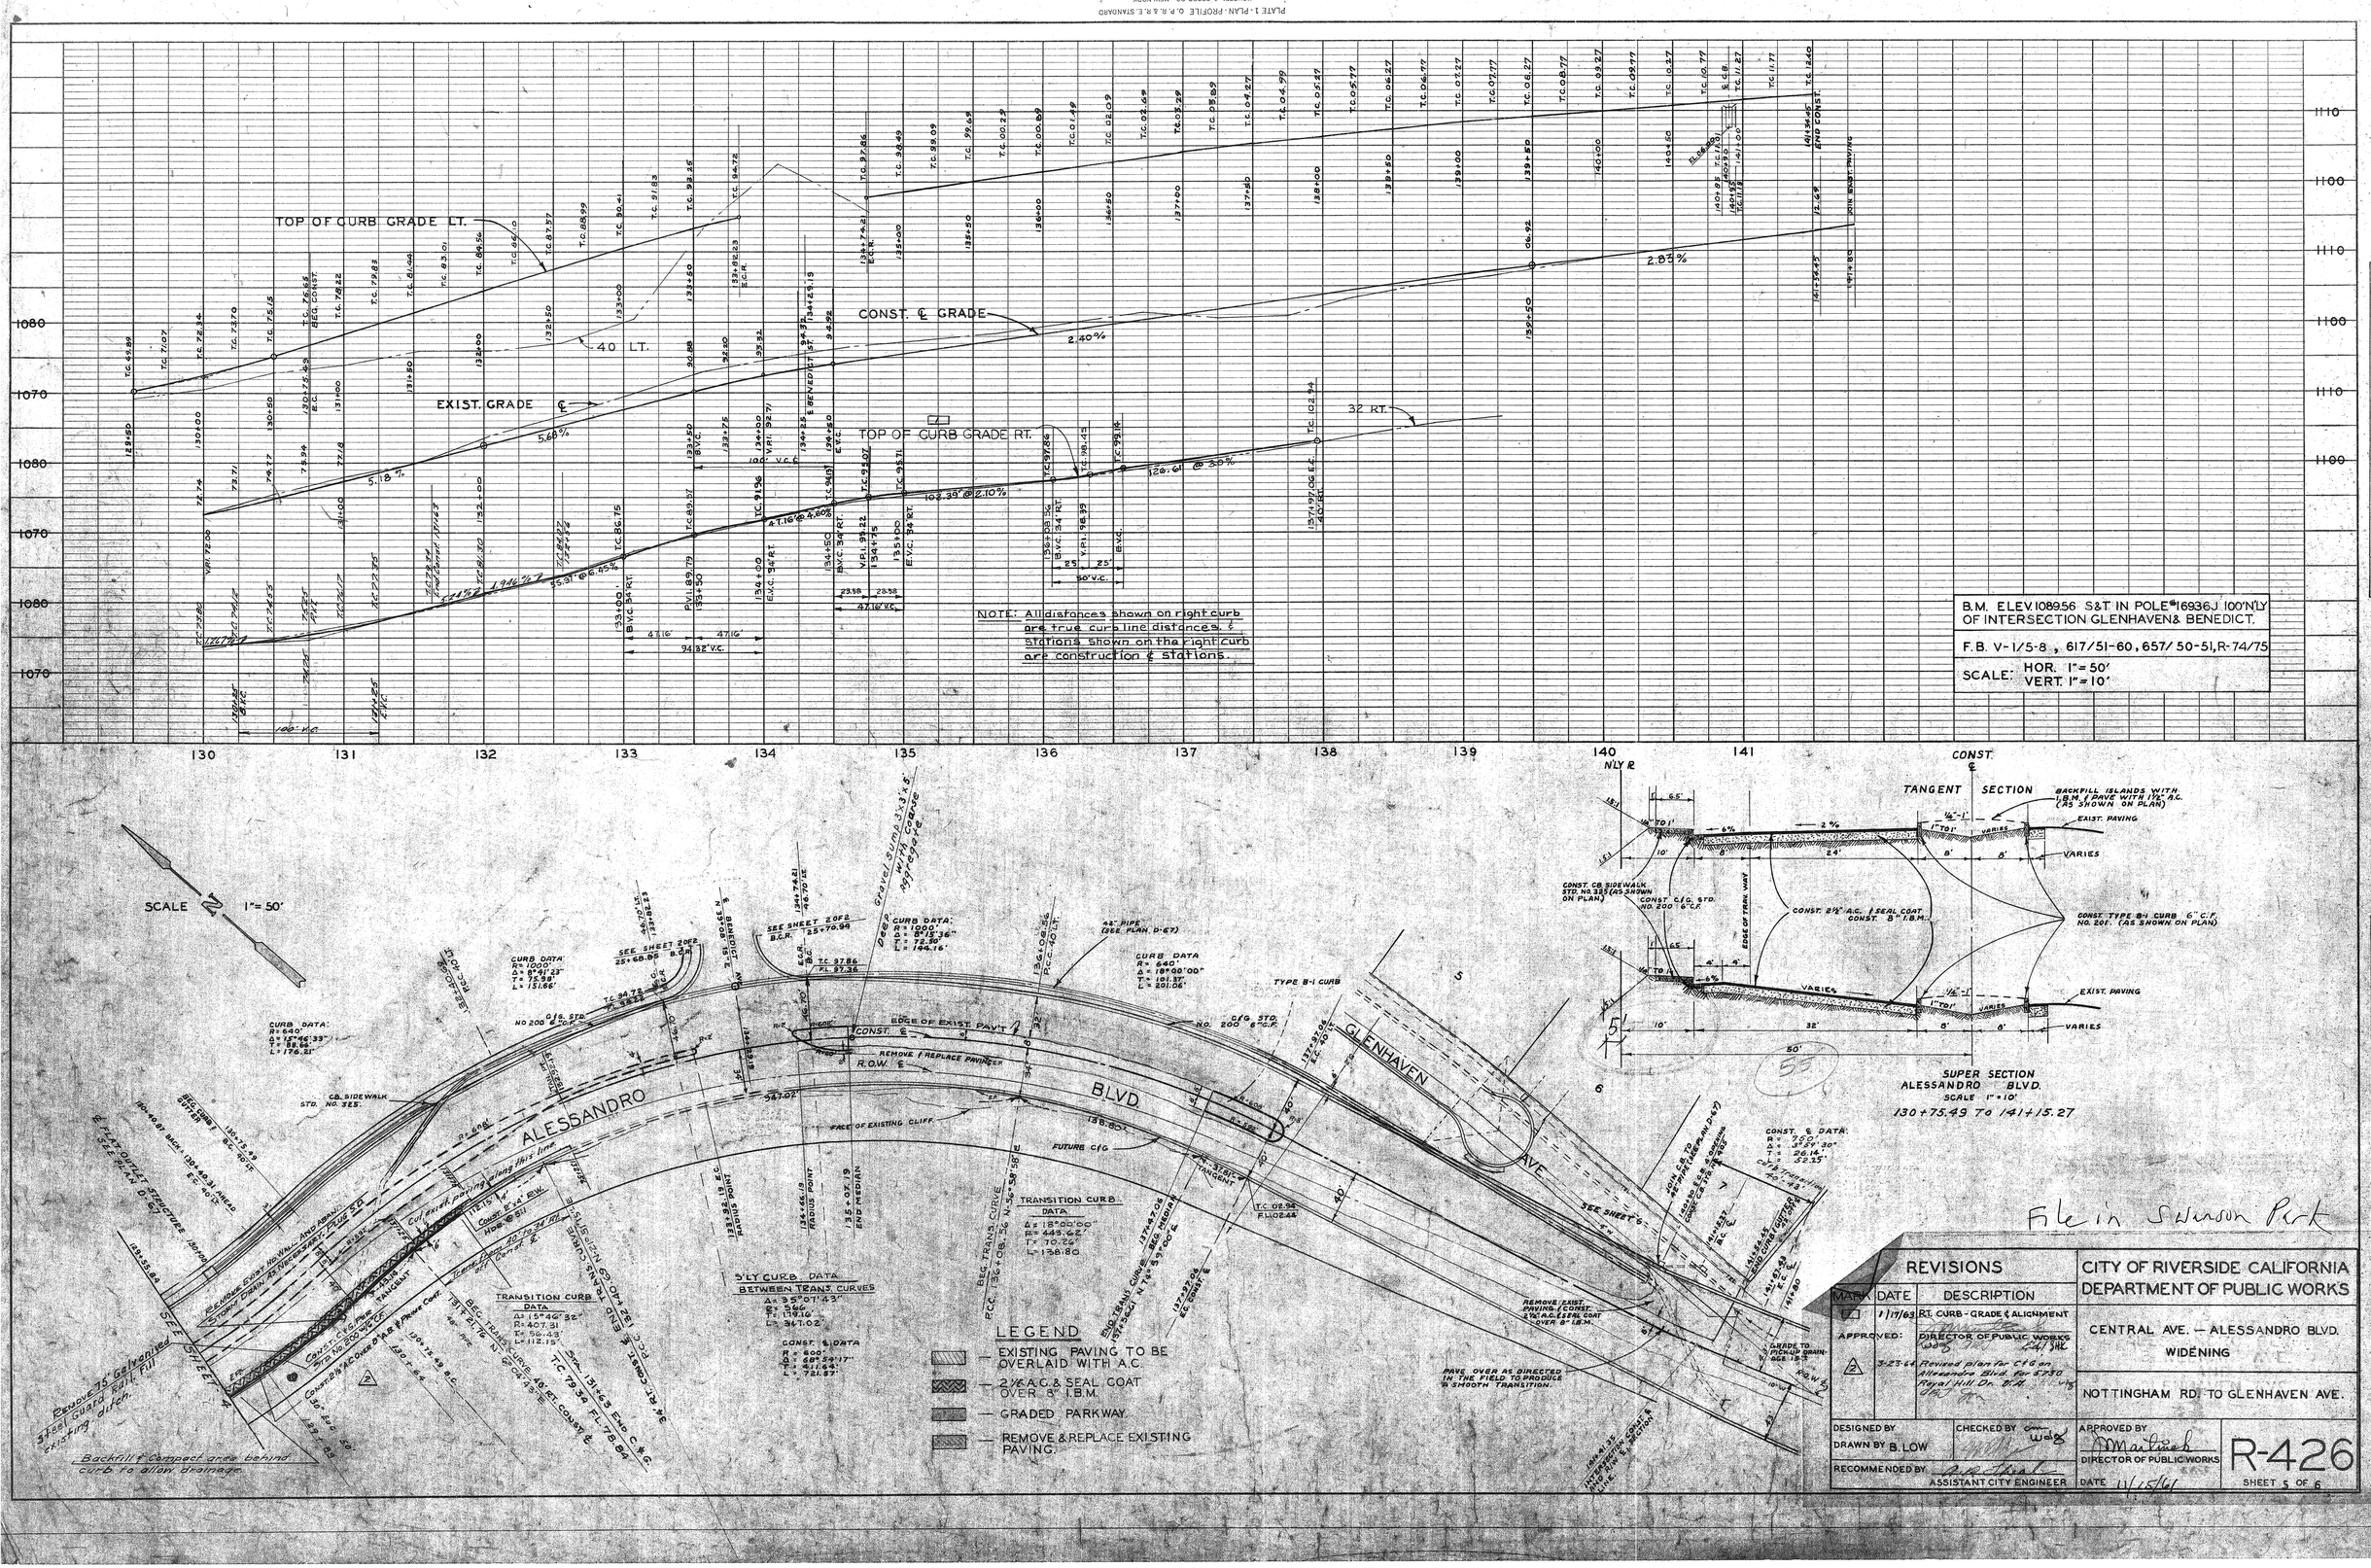

File in Swanson Park

REVISIONS		
MARK	DATE	DESCRIPTION
1	1/17/63	RT. CURB - GRADE & ALIGNMENT
APPROVED:		DIRECTOR OF PUBLIC WORKS
2	3-23-64	Revised plan for C&G on Alessandro Blvd. for 5730 Royal Hill Dr. B.H.

CITY OF RIVERSIDE CALIFORNIA
DEPARTMENT OF PUBLIC WORKS

CENTRAL AVE. — ALESSANDRO BLVD.
WIDENING

NOTTINGHAM RD. TO GLENHAVEN AVE.

DESIGNED BY
DRAWN BY B. LOW
CHECKED BY
RECOMMENDED BY
ASSISTANT CITY ENGINEER
APPROVED BY
DIRECTOR OF PUBLIC WORKS
DATE 11/15/61

R-426
SHEET 5 OF 6

PLATE 1. PLAN-PROFILE O.P.B.A.R.E. STANDARD
KEUFFEL & ESSER CO., NEW YORK.
K & E CO. No. 348-C

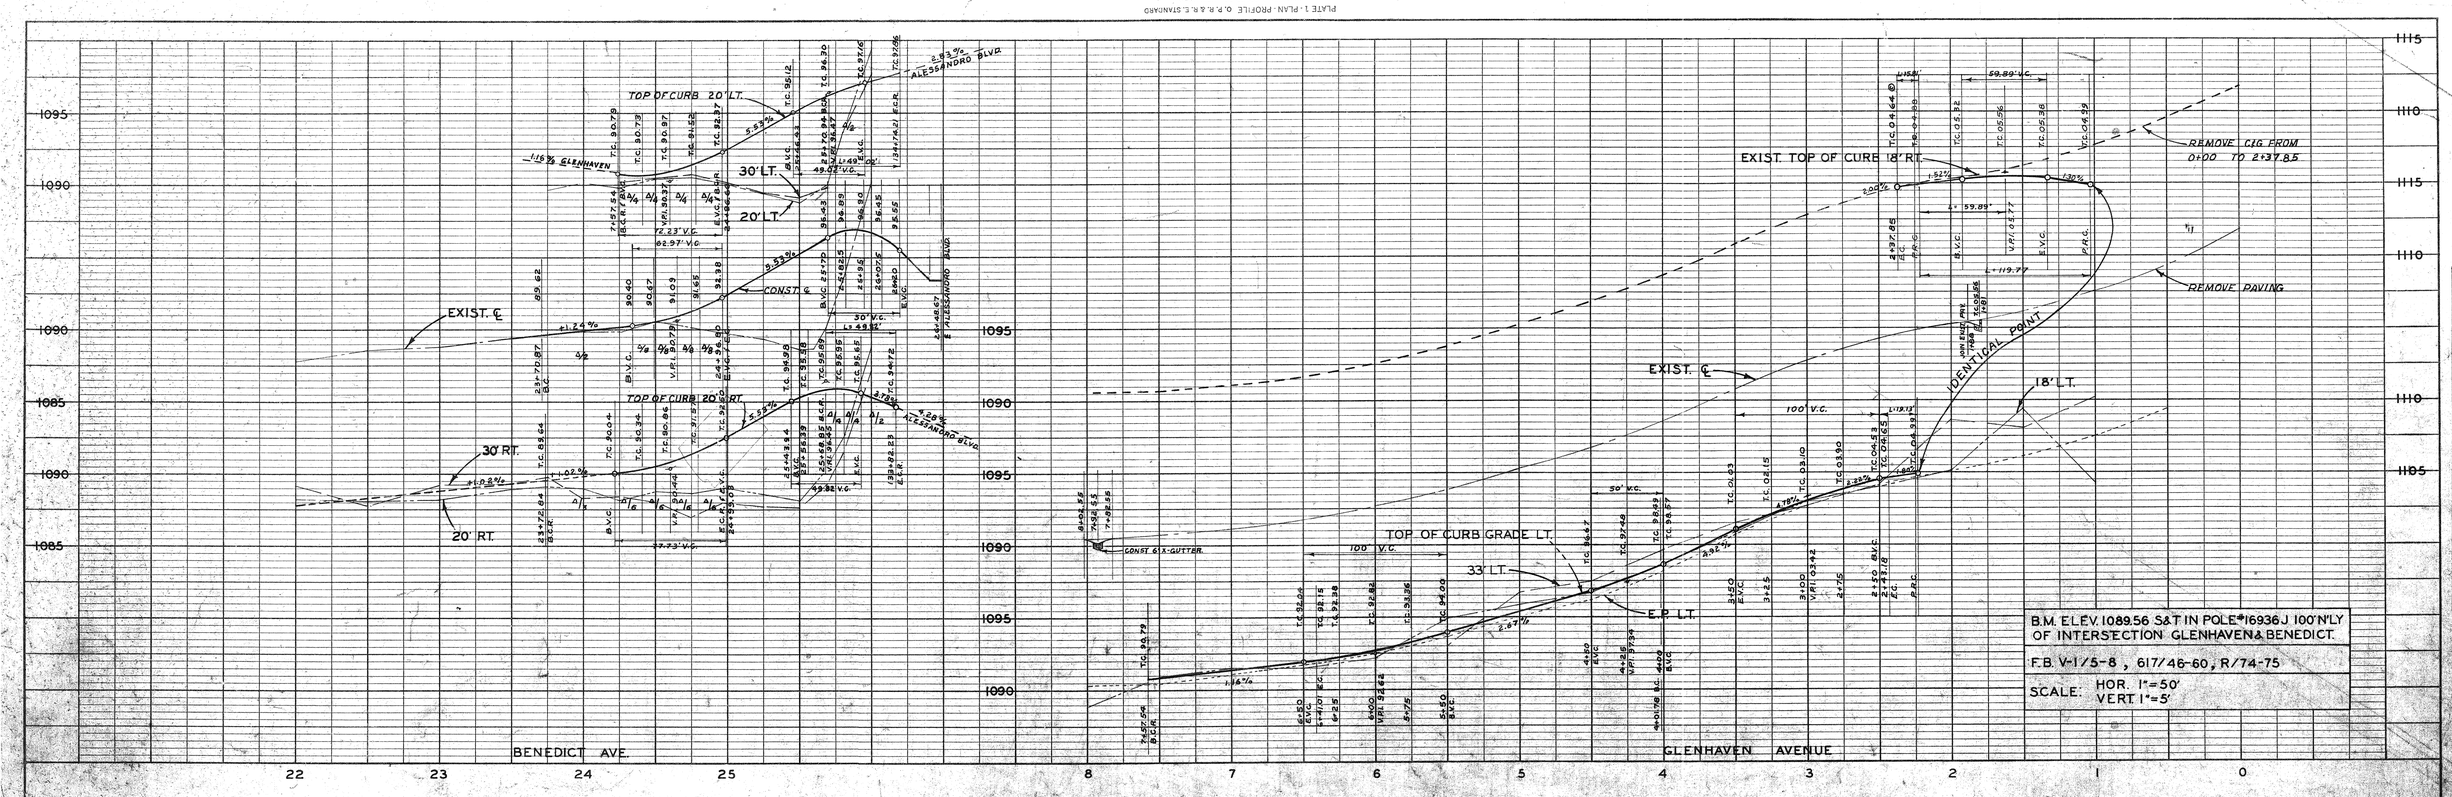

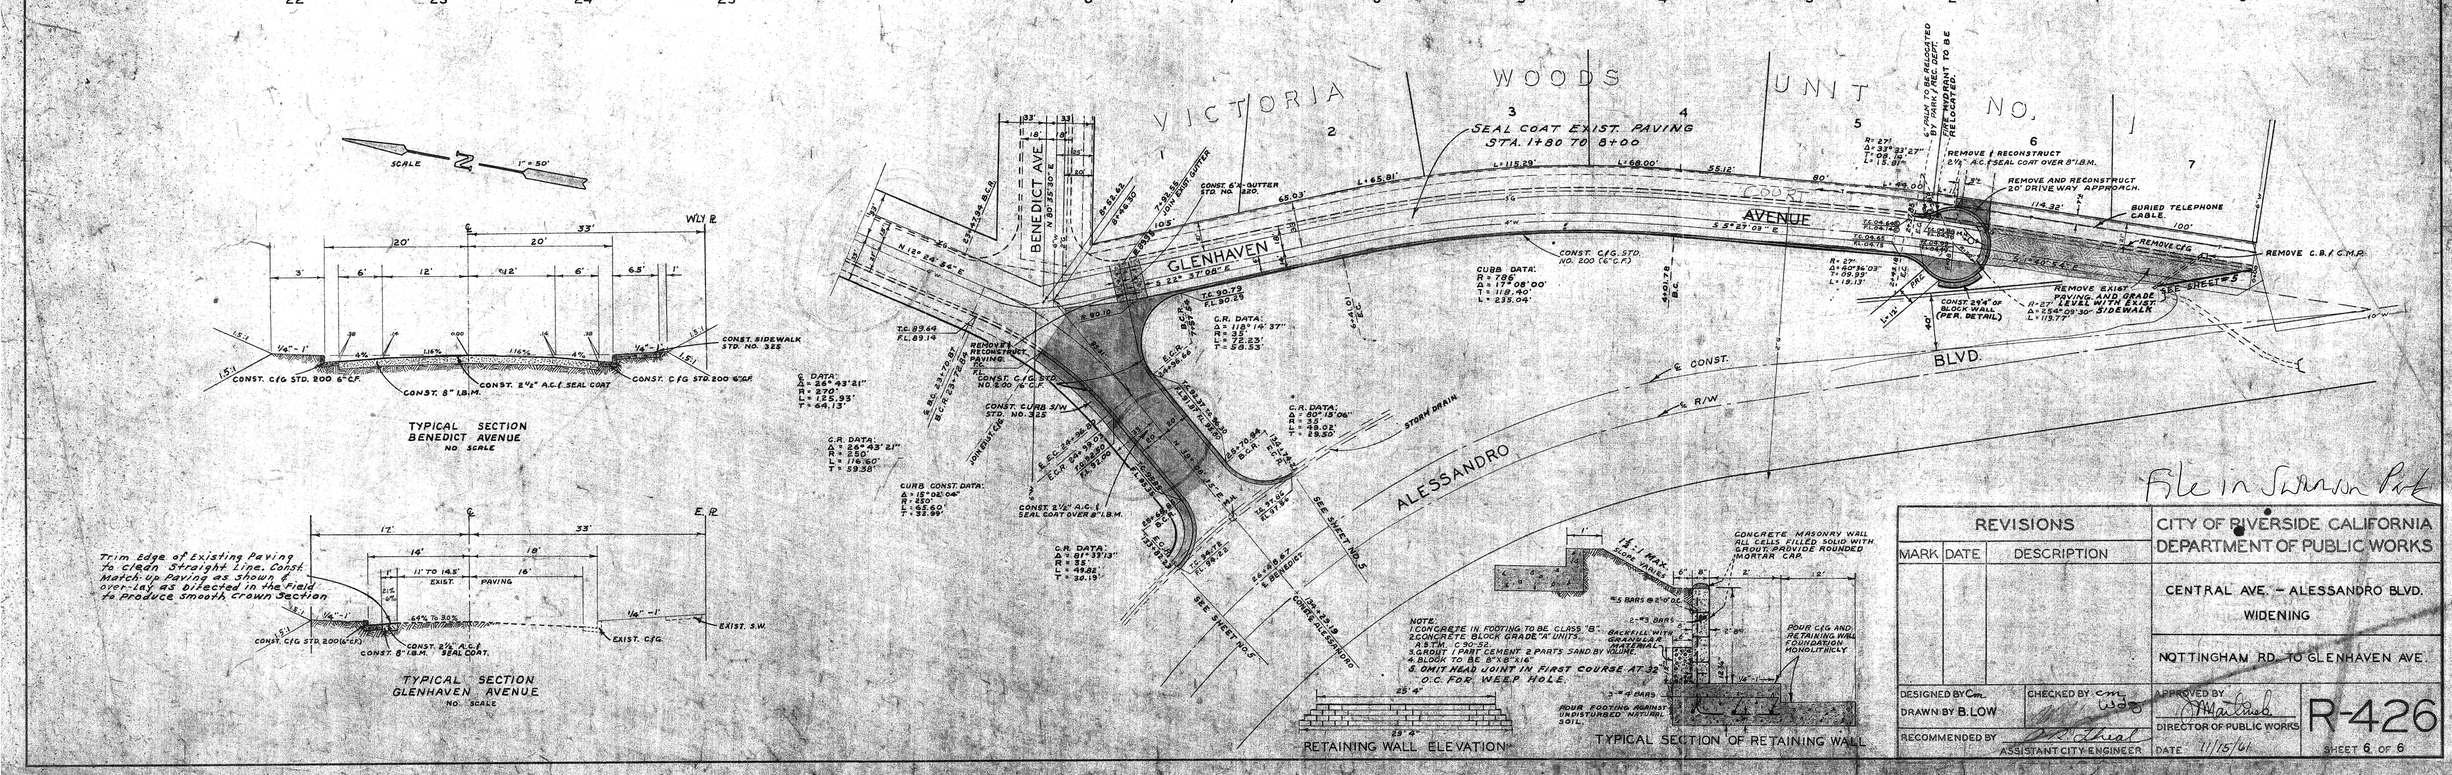

File in Swanson Book

REVISIONS		
MARK	DATE	DESCRIPTION

CITY OF RIVERSIDE CALIFORNIA
DEPARTMENT OF PUBLIC WORKS

CENTRAL AVE. - ALESSANDRO BLVD.
WIDENING

NOTTINGHAM RD. TO GLENHAVEN AVE.

DESIGNED BY Cm
DRAWN BY B. LOW
CHECKED BY Cm
RECOMMENDED BY
ASSISTANT CITY ENGINEER
APPROVED BY
DIRECTOR OF PUBLIC WORKS
DATE 11/15/61

R-426

SHEET 6 OF 6