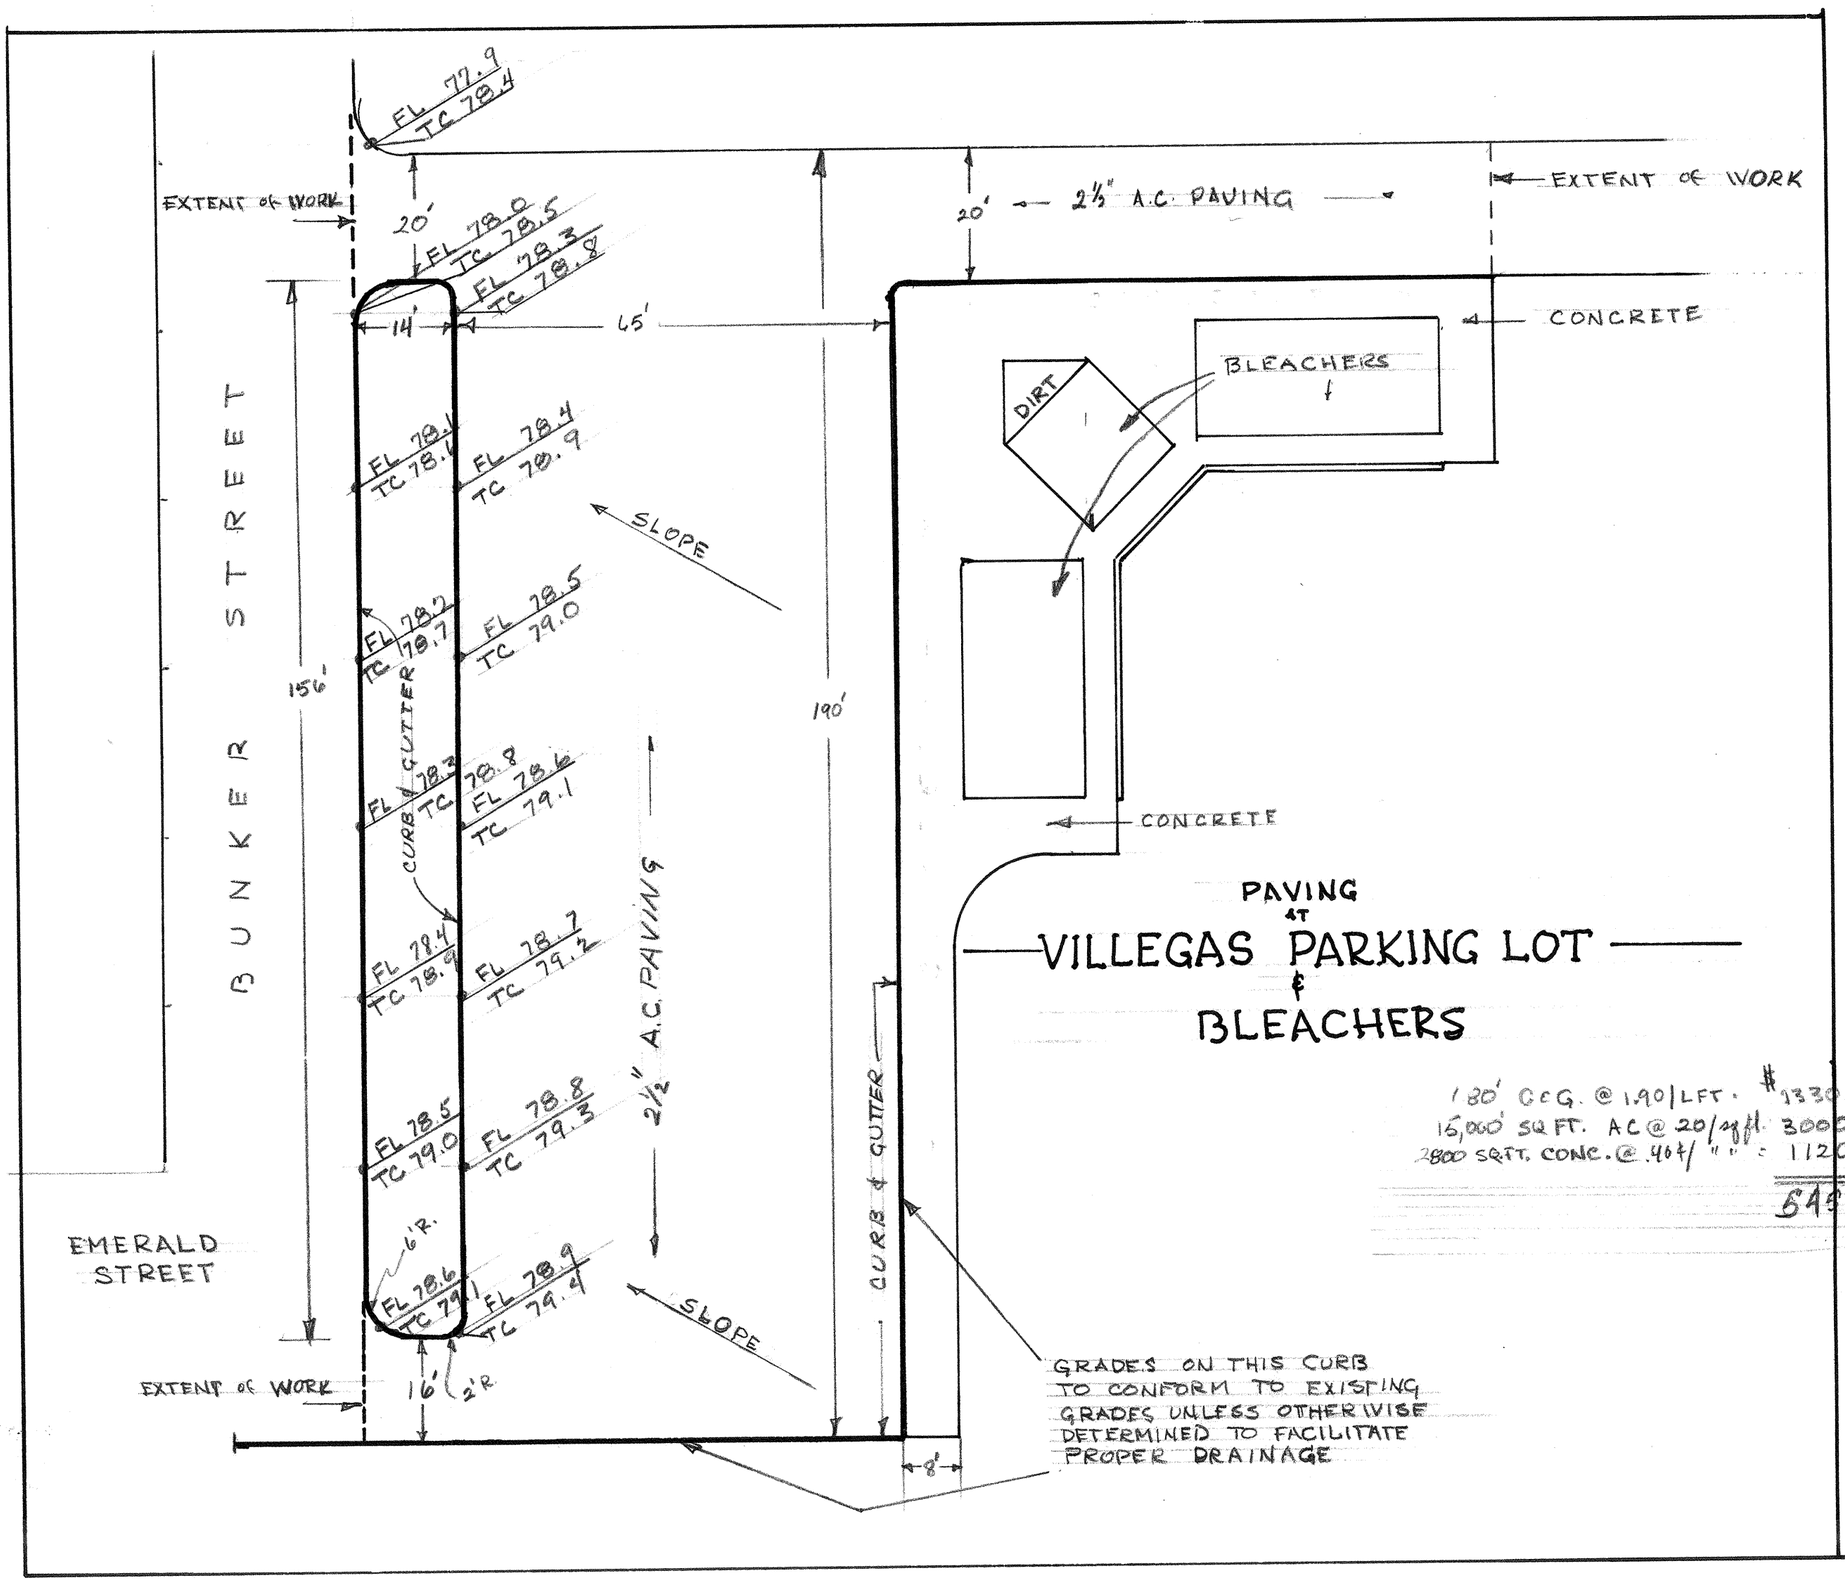

DRAWING NUMBER

PLAN HOLD CORPORATION • IRVINE, CALIFORNIA
REORDER BY NUMBER 0758R

DRAWING NUMBER

V1-02

PLAN HOLD CORPORATION • IRVINE, CALIFORNIA
REORDER BY NUMBER 0758R

P-159-11

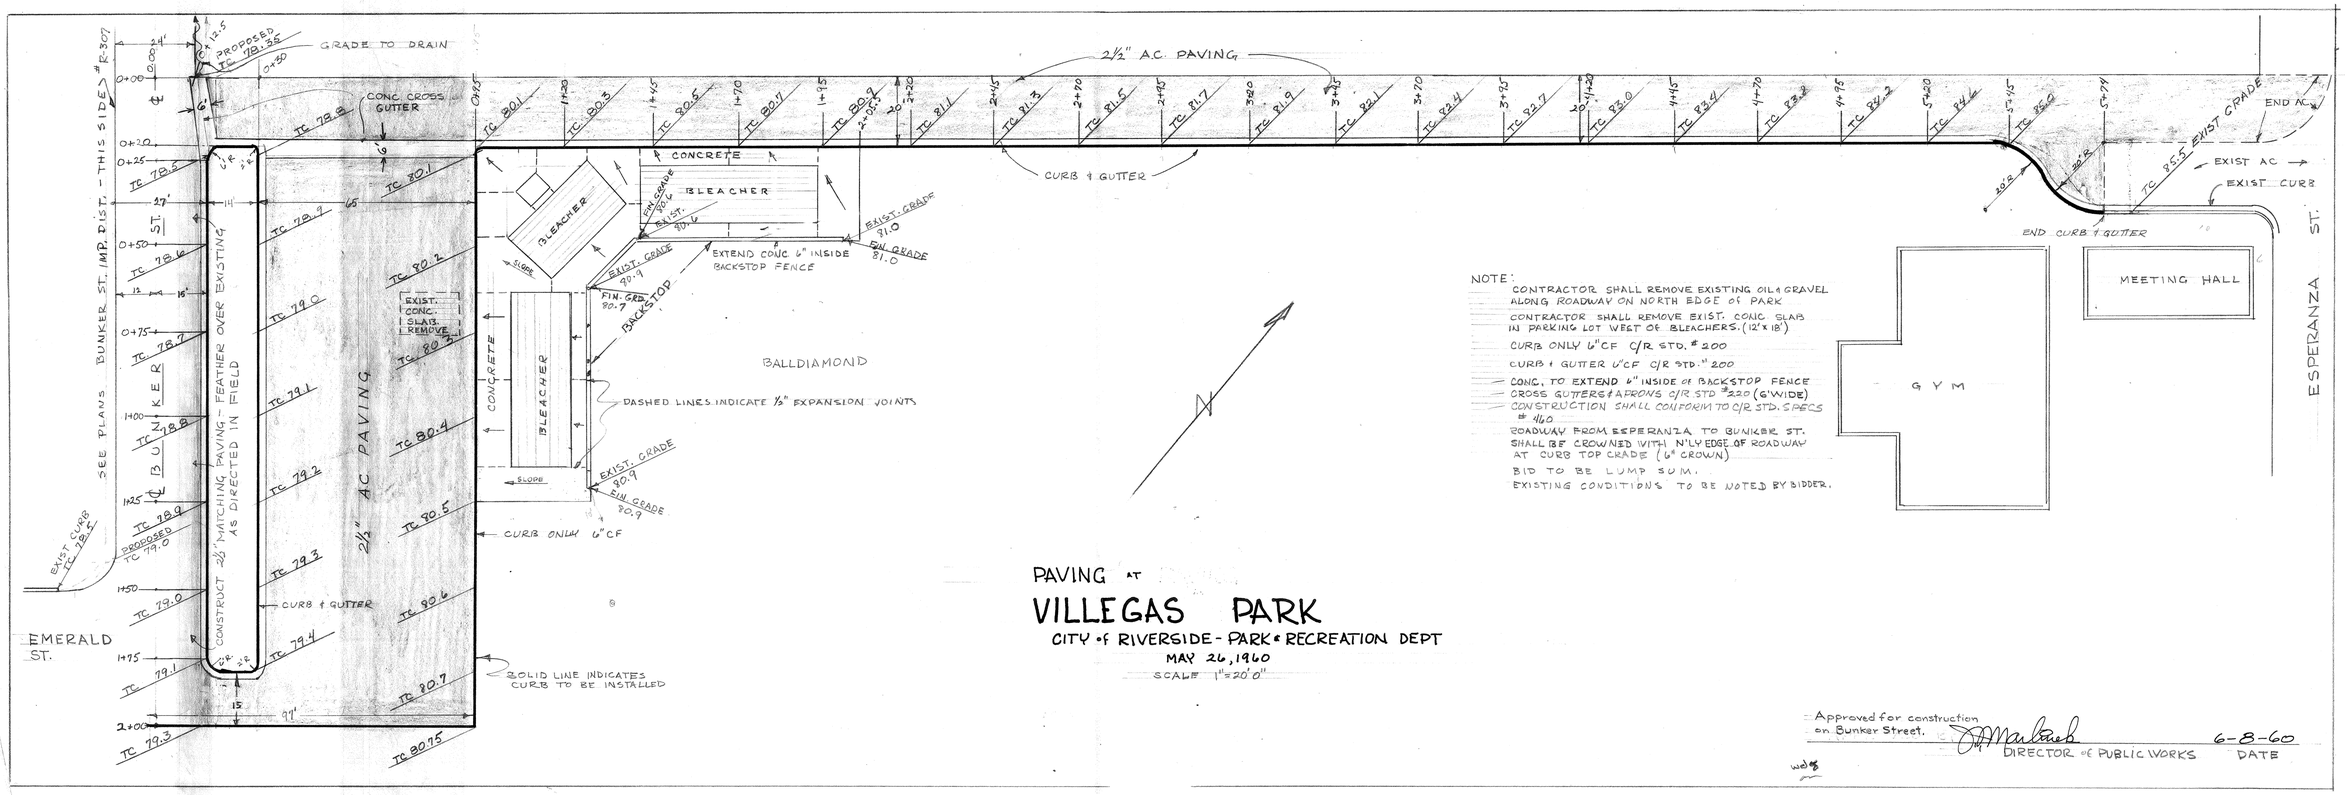

NOTE:

- CONTRACTOR SHALL REMOVE EXISTING OIL & GRAVEL ALONG ROADWAY ON NORTH EDGE OF PARK
- CONTRACTOR SHALL REMOVE EXIST. CONC. SLAB IN PARKING LOT WEST OF BLEACHERS. (12'x 18')
- CURB ONLY 6"CF C/R STD. # 200
- CURB & GUTTER 6"CF C/R STD. # 200
- CONC. TO EXTEND 6" INSIDE OF BACKSTOP FENCE
- CROSS GUTTERS & APRONS C/R STD #220 (6' WIDE)
- CONSTRUCTION SHALL CONFORM TO C/R STD. SPECS # 440
- ROADWAY FROM ESPERANZA TO BUNKER ST. SHALL BE CROWNED WITH N'LY EDGE OF ROADWAY AT CURB TOP GRADE (6" CROWN)
- BID TO BE LUMP SUM.
- EXISTING CONDITIONS TO BE NOTED BY BIDDER.

PAVING AT VILLEGAS PARK

CITY of RIVERSIDE - PARK & RECREATION DEPT

MAY 26, 1960

SCALE 1"=20'0"

Approved for construction on Bunker Street.

DIRECTOR of PUBLIC WORKS — DATE 6-8-60

wdf

P-157-7

DRAWING NUMBER VI-08

DRAWING NUMBER VI-08

PLAN HOLD CORPORATION • IRVINE, CALIFORNIA
REPRODUCED BY PLANHOLD SYSTEM