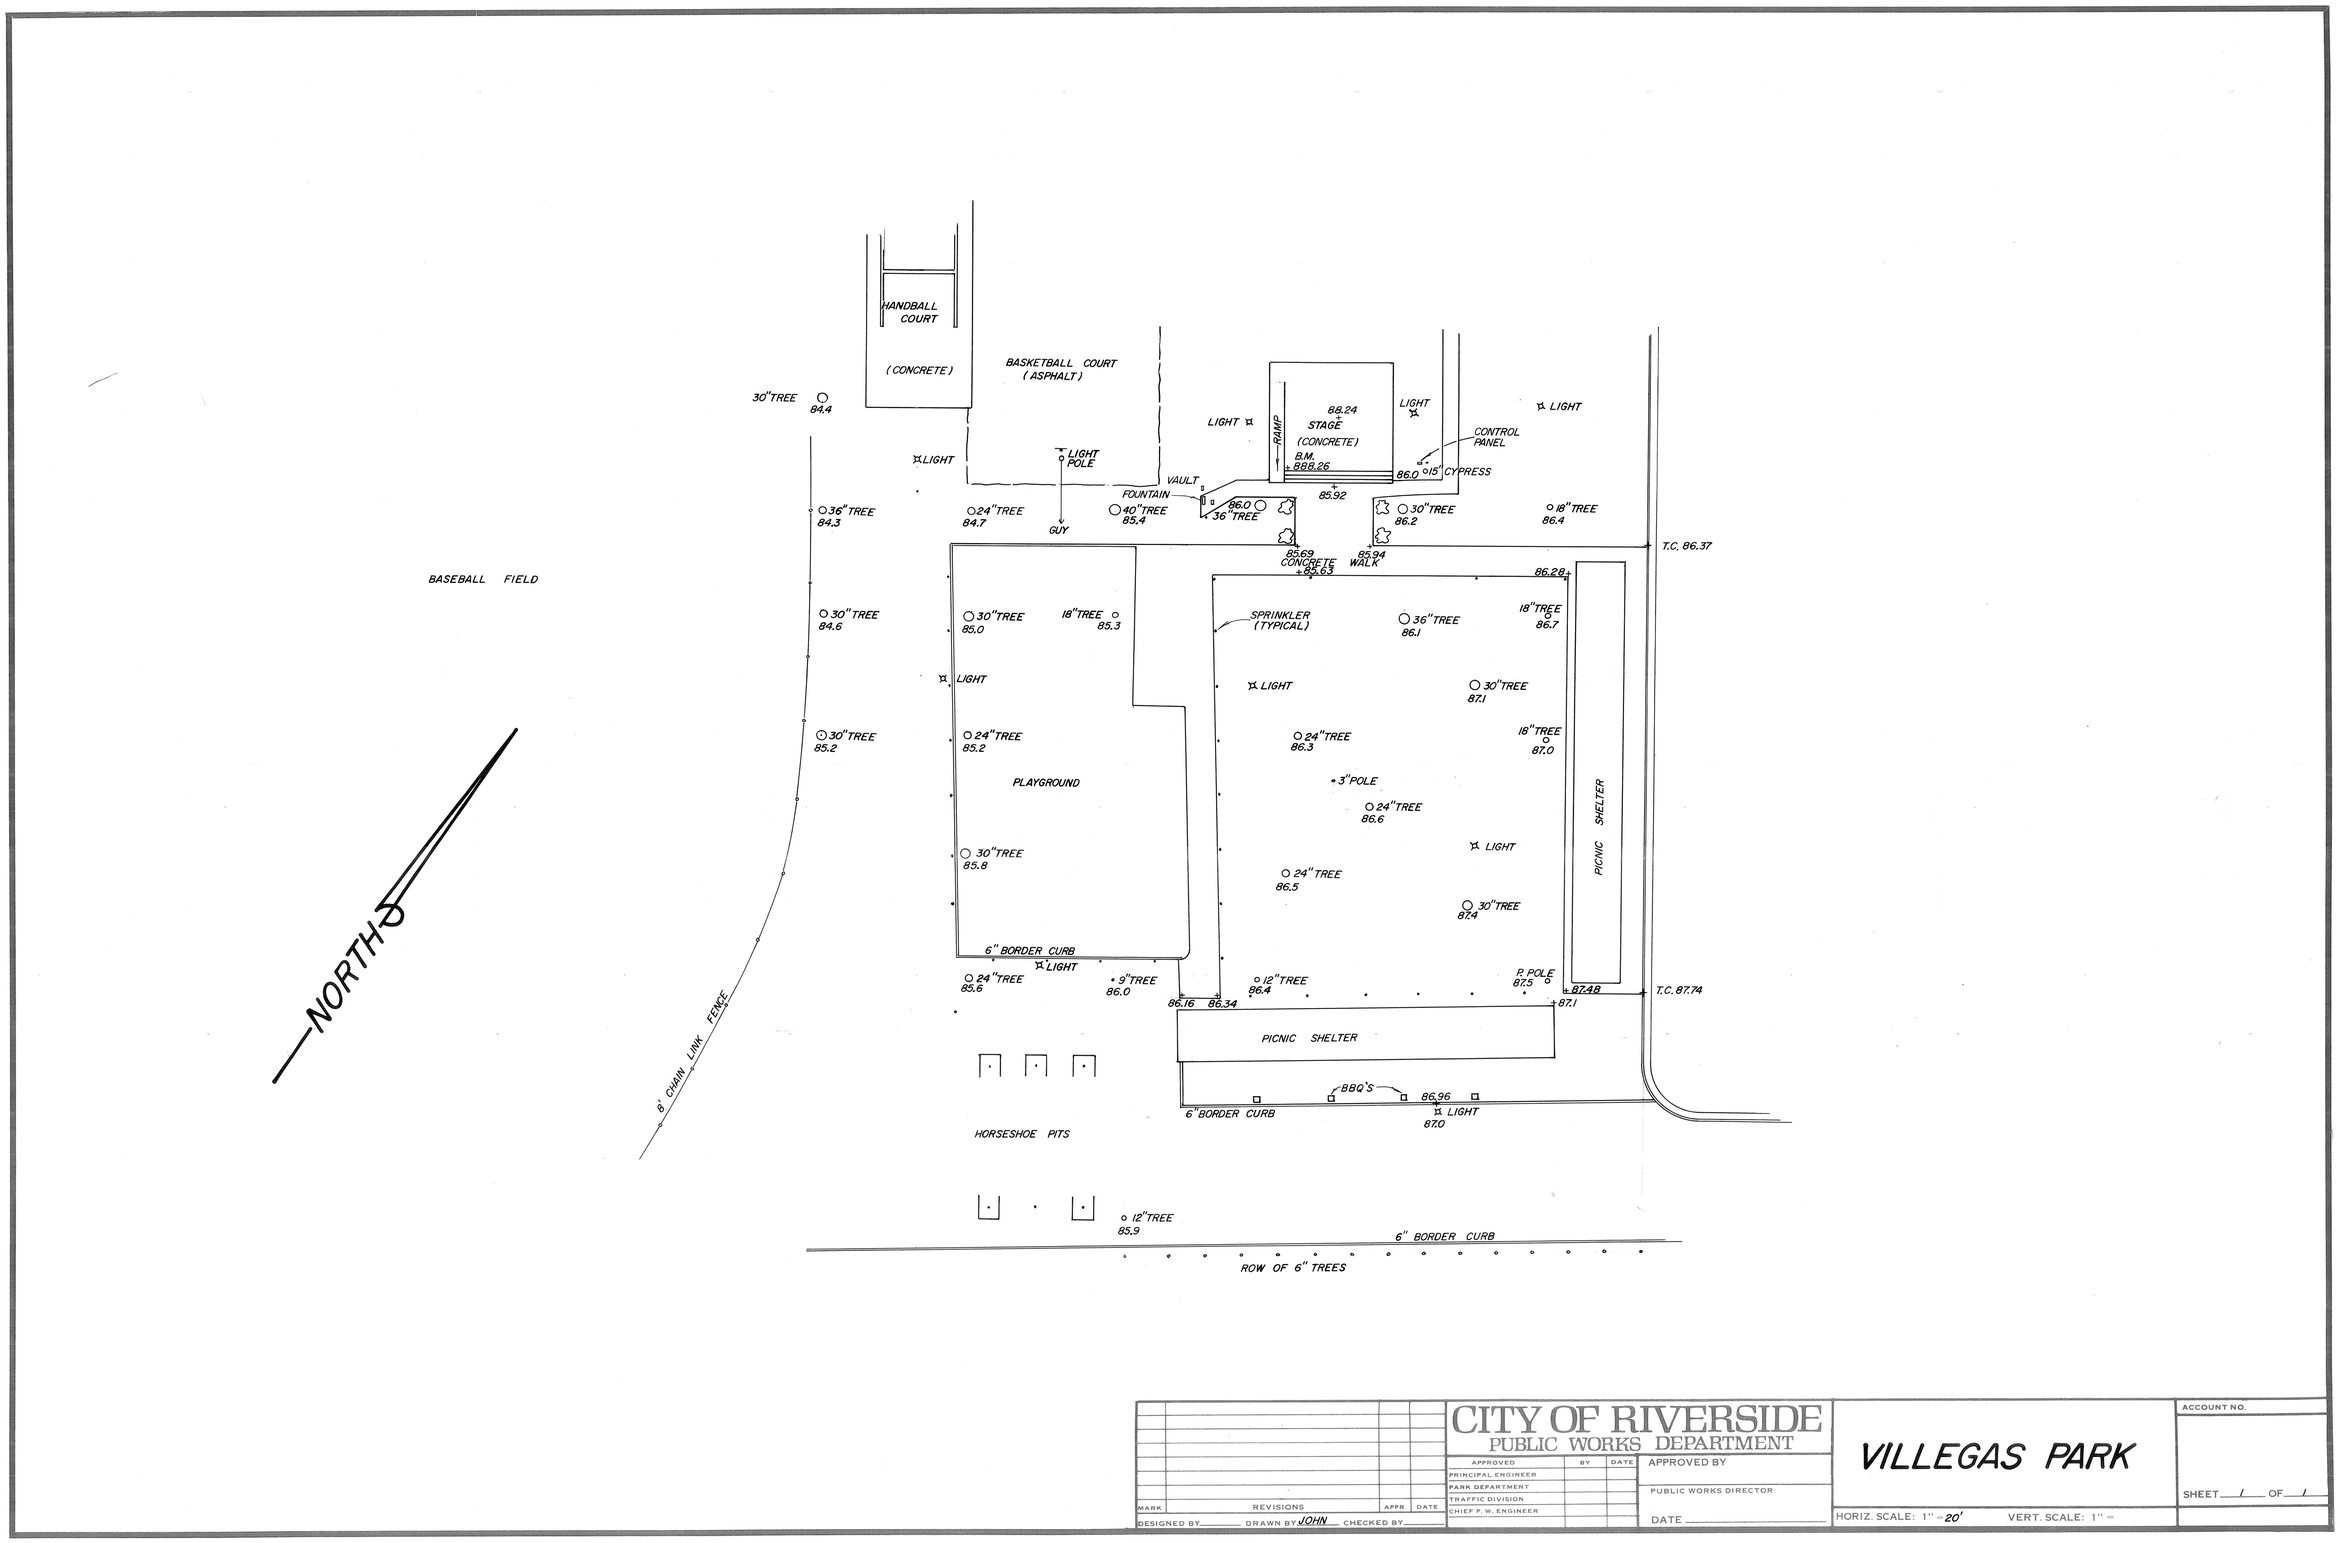


| MARK | REVISIONS | APPR. | DATE |
|---|---|---|---|

DESIGNED BY ____ DRAWN BY JOHN CHECKED BY ____

CITY OF RIVERSIDE
PUBLIC WORKS DEPARTMENT

| APPROVED | BY | DATE |
|---|---|---|
| PRINCIPAL ENGINEER | | |
| PARK DEPARTMENT | | |
| TRAFFIC DIVISION | | |
| CHIEF P. W. ENGINEER | | |

APPROVED BY

PUBLIC WORKS DIRECTOR

DATE ____

# VILLEGAS PARK

HORIZ. SCALE: 1" = 20'  VERT. SCALE: 1" =

ACCOUNT NO.

SHEET 1 OF 1

DRAWING NUMBER VI-03

DRAWING NUMBER

DRAWING NUMBER

DRAWING NUMBER