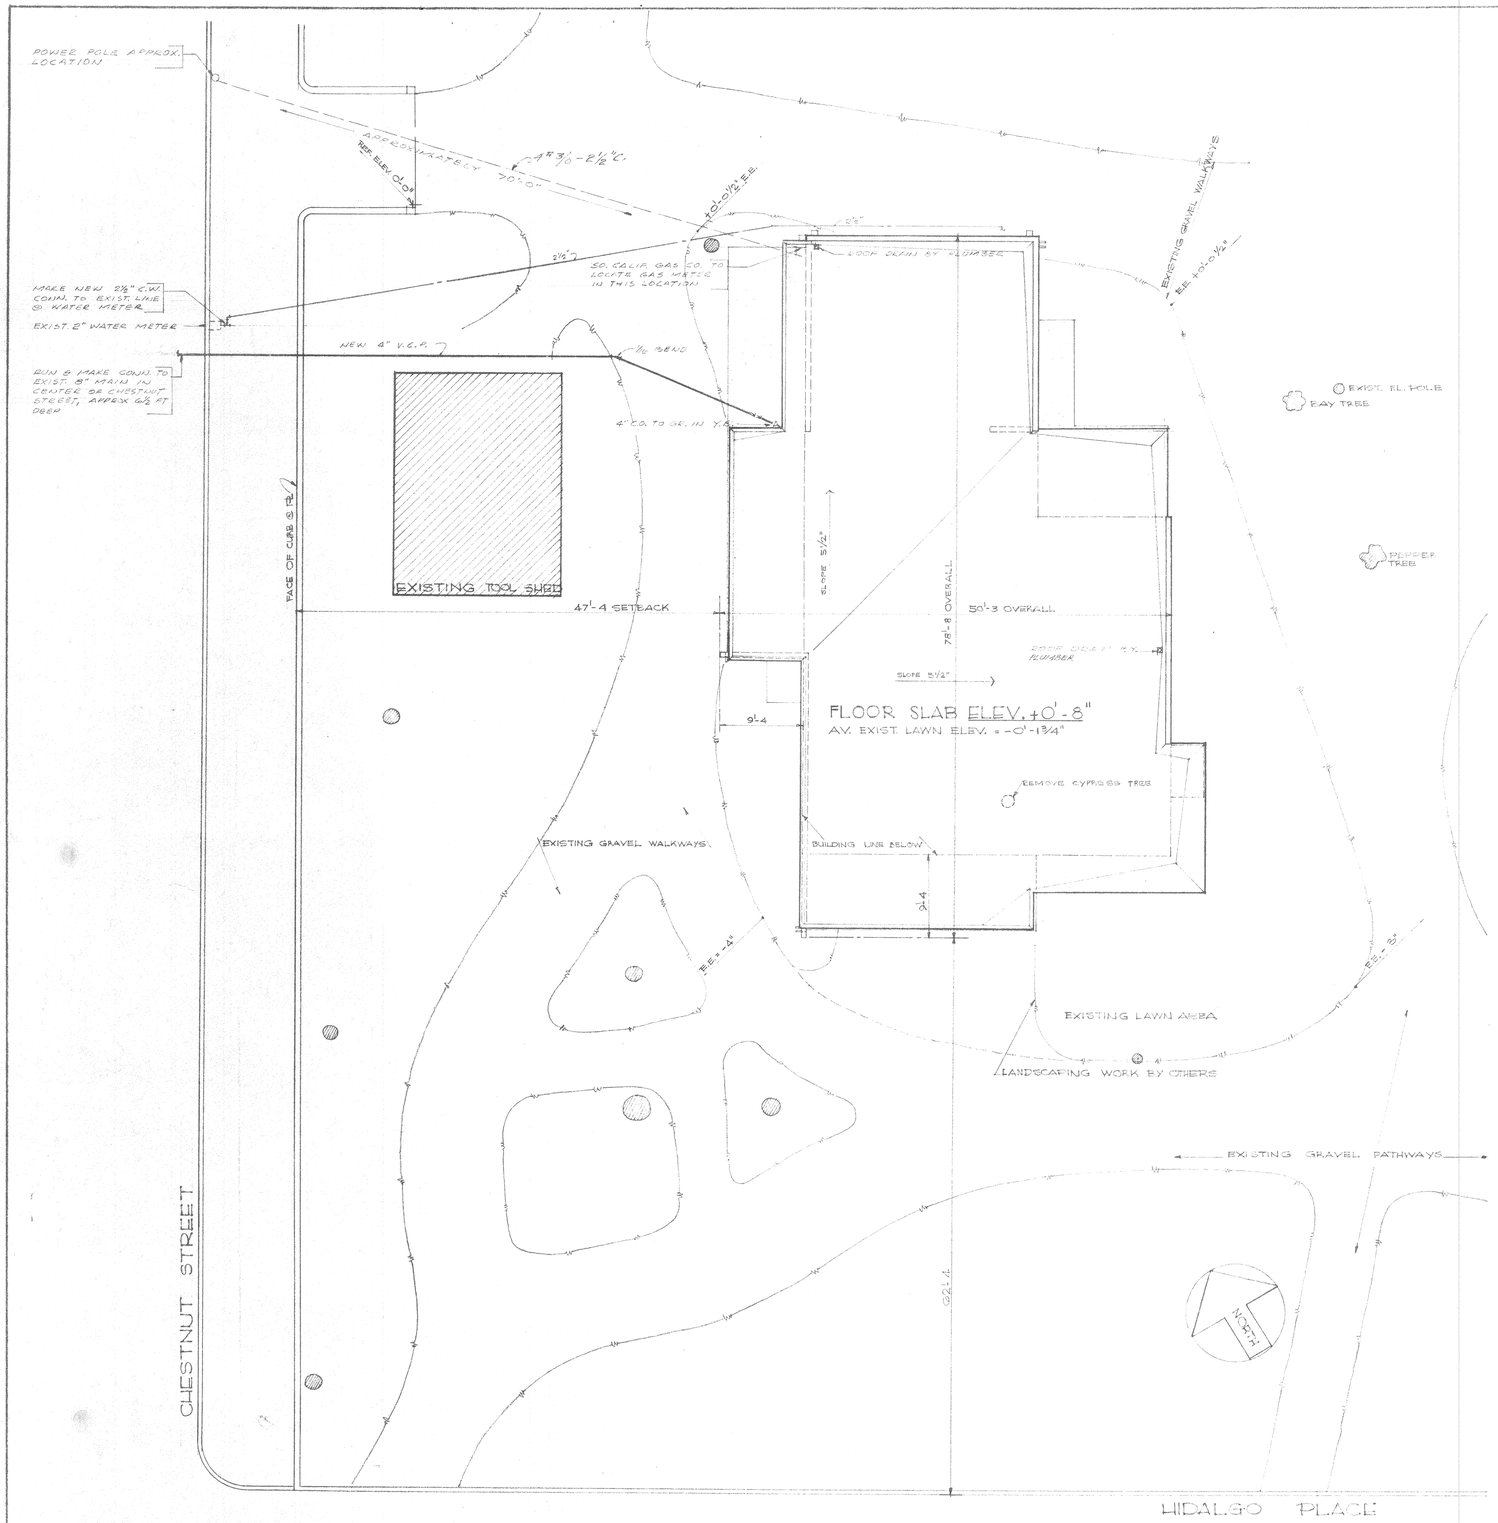

SITE AND ROOF PLAN SCALE 1/8" = 1'-0

SOUTHWEST CORNER PORTION OF WHITE PARK

NOTE:
REFER TO SPECIFICATIONS (FINISH GRADING) FOR FINISH ELEVATION OF EARTH BELOW NEW FLOOR LINE.

INDEX

ITEM	SHEET NO.
SITE PLAN	1
ROOF PLAN	1
FOUNDATION PLAN	2
FOUNDATION DETAILS	2
FLOOR PLAN	3
INTERIOR MATERIAL SCHEDULE	3
DOOR SCHEDULE	3
WINDOW SCHEDULE	3
THRESHOLD DETAILS	3
EXTERIOR ELEVATIONS	4
CROSS-SECTION A-A	4
ROOF FRAMING PLAN	5
FRAMING DETAILS	5
INTERIOR ELEVATIONS	6
CROSS-SECTION B-B	7
MILLWORK DETAILS	7
HEATING & AIR CONDITIONING	H.V.-1
PLUMBING	P-1
ELECTRICAL	E-1

ABBREVIATIONS

ITEM	DEFINITION
ADJ.	ADJUSTABLE
AV.	AVERAGE
BLDG.	BUILDING
BLKG.	BLOCKING
BM.	BEAM
BOTT.	BOTTOM
CEM.	CEMENT
CEIL.	CEILING
COL.	COLUMN
CONC.	CONCRETE
CONT.-CONTIN.	CONTINUOUS
C.W.	COLD WATER
D.F.	DOUGLAS FIR OR DRINKING FOUNTAIN
E.	EAST
EA.	EACH
E. E.	EXISTING ELEVATION
EL.	ELECTRIC
E. W. M.	ELECTRIC WELDED MESH
FIN.	FINISH OR FINISHED
FL.-FLR.	FLOOR
FTNGS.	FOOTINGS
GL.	GLASS
GR.	GRADE
H.B.	HOSE BIBB
INT.	INTERIOR
JST.-JSTS	JOIST - JOISTS
LAV.	LAVATORY
M.C.	MEDICINE CABINET
MET.	METAL
MIN.	MINIMUM.
N.	NORTH.
NO.	NUMBER.
O.C.	ON CENTER.
PH. MAHOG.	PHILLIPINE MAHOGANY.
PL.	PLATE OR PLANT AS PL. BOX.
PLAST.	PLASTER
PLT.	PLANT
PR.	PAIR
P.T.	PRESSURE TREATED
REQ.	REQUIRED
RM.	ROOM
R.W.	REDWOOD
R.W.L	RAIN WATER LEADER
S.	SOUTH
SH.	SHELF
SIM.	SIMILAR
SQ.	SQUARE
S.S.	SERVICE SINK OR STAINLESS STEEL
STL.	STEEL
TEL.	TELEPHONE
TYP.	TYPICAL
V.C.P.	VITERIOUS CLAY PIPE
V.G.D.F.	VERTICAL GRAIN DOUGLAS FIR
W.	WEST
W.C.	WATER CLOSET
WD.	WOOD
W.H.	WATER HEATER
WP.	WATERPROOF
W.P.	WHITE PINE

SYMBOLS

ITEM	DEFINITION
@	AT
∠	ANGLE
℄	CENTER LINE
d	PENNY - NAILS
ø	ROUND
∠	WELD AROUND
PL	PROPERTY LINE

DALES COMMUNITY CENTER BUILDING

A PARK BUILDING FOR THE CITY OF RIVERSIDE, CALIFORNIA
LOCATION: S.W. CORNER OF WHITE PARK
RIVERSIDE, CALIFORNIA

WILLIAM LEE GATES, ARCHITECT, A.I.A.
RIVERSIDE, CALIFORNIA
Overland 3-3682

DATE 7/2/57

SHEET NO. 1