PLANTINGS (BY OTHERS)

PREPARED BACKFILL

34'-6"

3'-0"

JUNIPER TREE

14'-0" R.

6'-0"

6'-0"

16'-0" R.

FUTURE CONSTRUCTION

12'-0"

LAYOUT POINT
480' TO WEST EDGE OF MARKET STREET SIDEWALK
100' TO NORTH FACE OF WHITTIER PLACE CURB.

20'-9"

16'-0" R.

7'-6"

41'-3" R.

47'-9" R.

EXISTING.

16" WALL

NORTH

P-162-11

WH-13

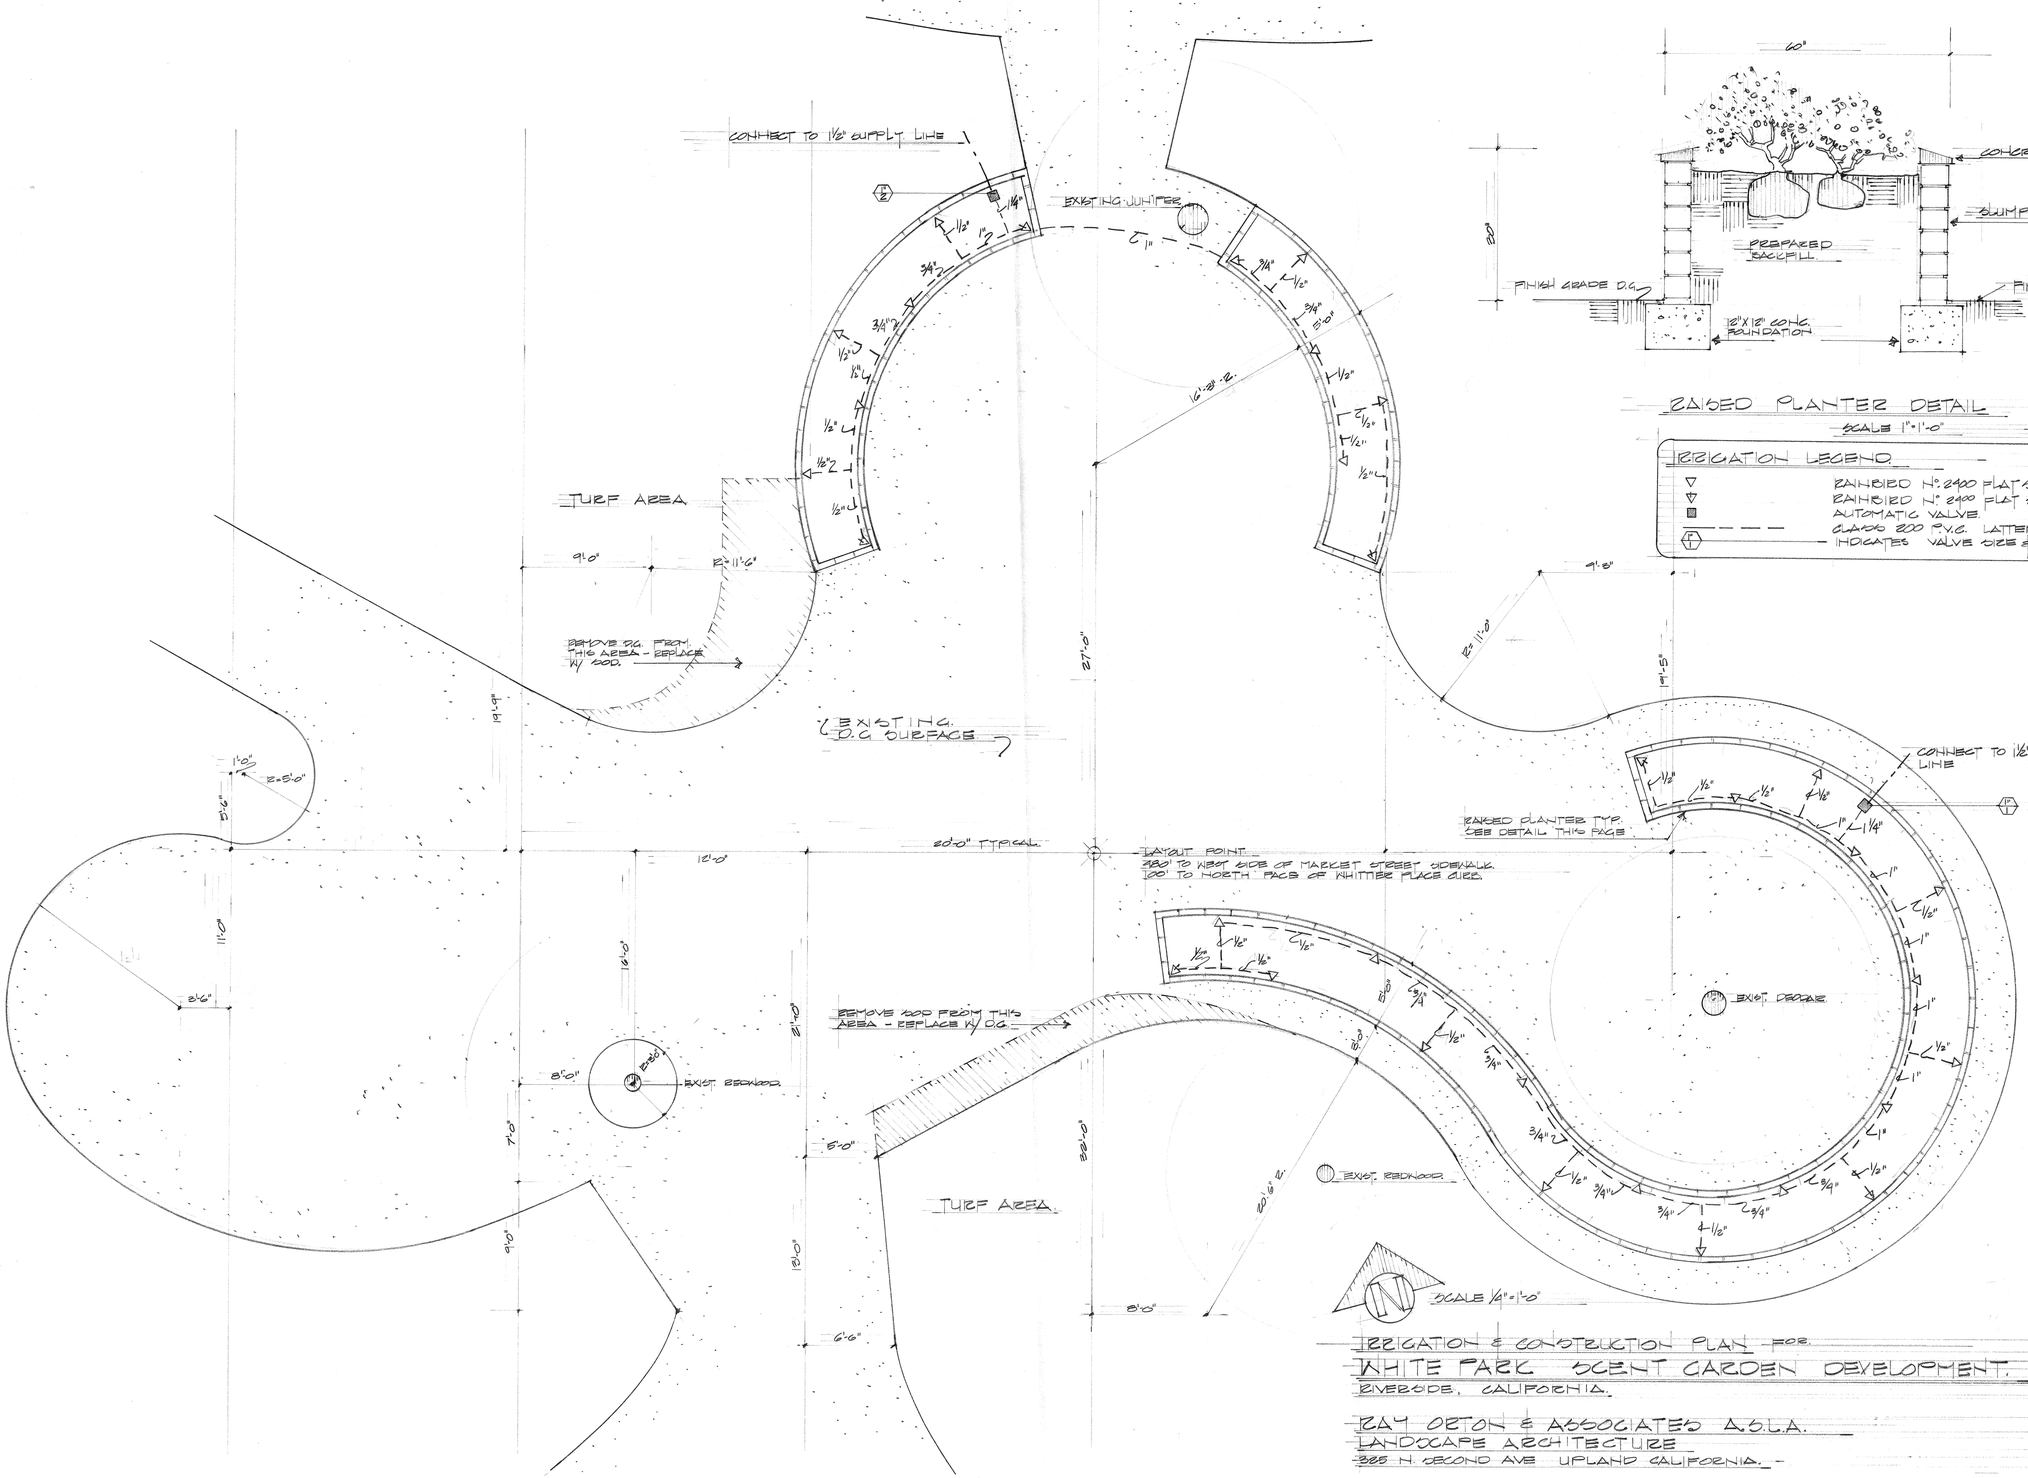

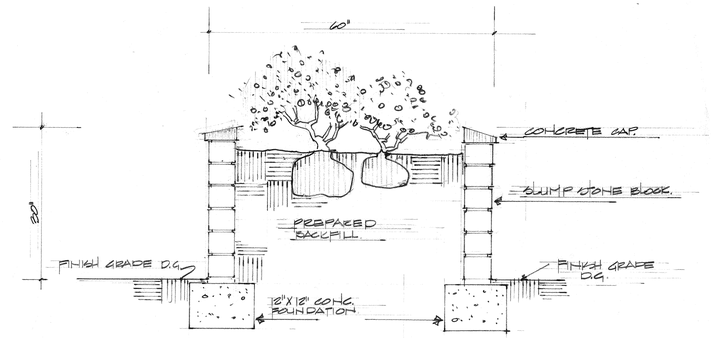

RAISED PLANTER DETAIL

SCALE 1"=1'-0"

IRRIGATION LEGEND

- RAINBIRD N° 2400 FLAT SPRAY HALF
- RAINBIRD N° 2400 FLAT SPRAY QUARTER
- AUTOMATIC VALVE
- CLASS 200 P.V.C. LATTERAL PIPE
- INDICATES VALVE SIZE & STATION #

IRRIGATION & CONSTRUCTION PLAN FOR:

WHITE PARK SCENT GARDEN DEVELOPMENT.

RIVERSIDE, CALIFORNIA.

RAY ORTON & ASSOCIATES A.S.L.A.
LANDSCAPE ARCHITECTURE
385 N. SECOND AVE UPLAND CALIFORNIA.

DRAWING NUMBER WH-01

P-162-12

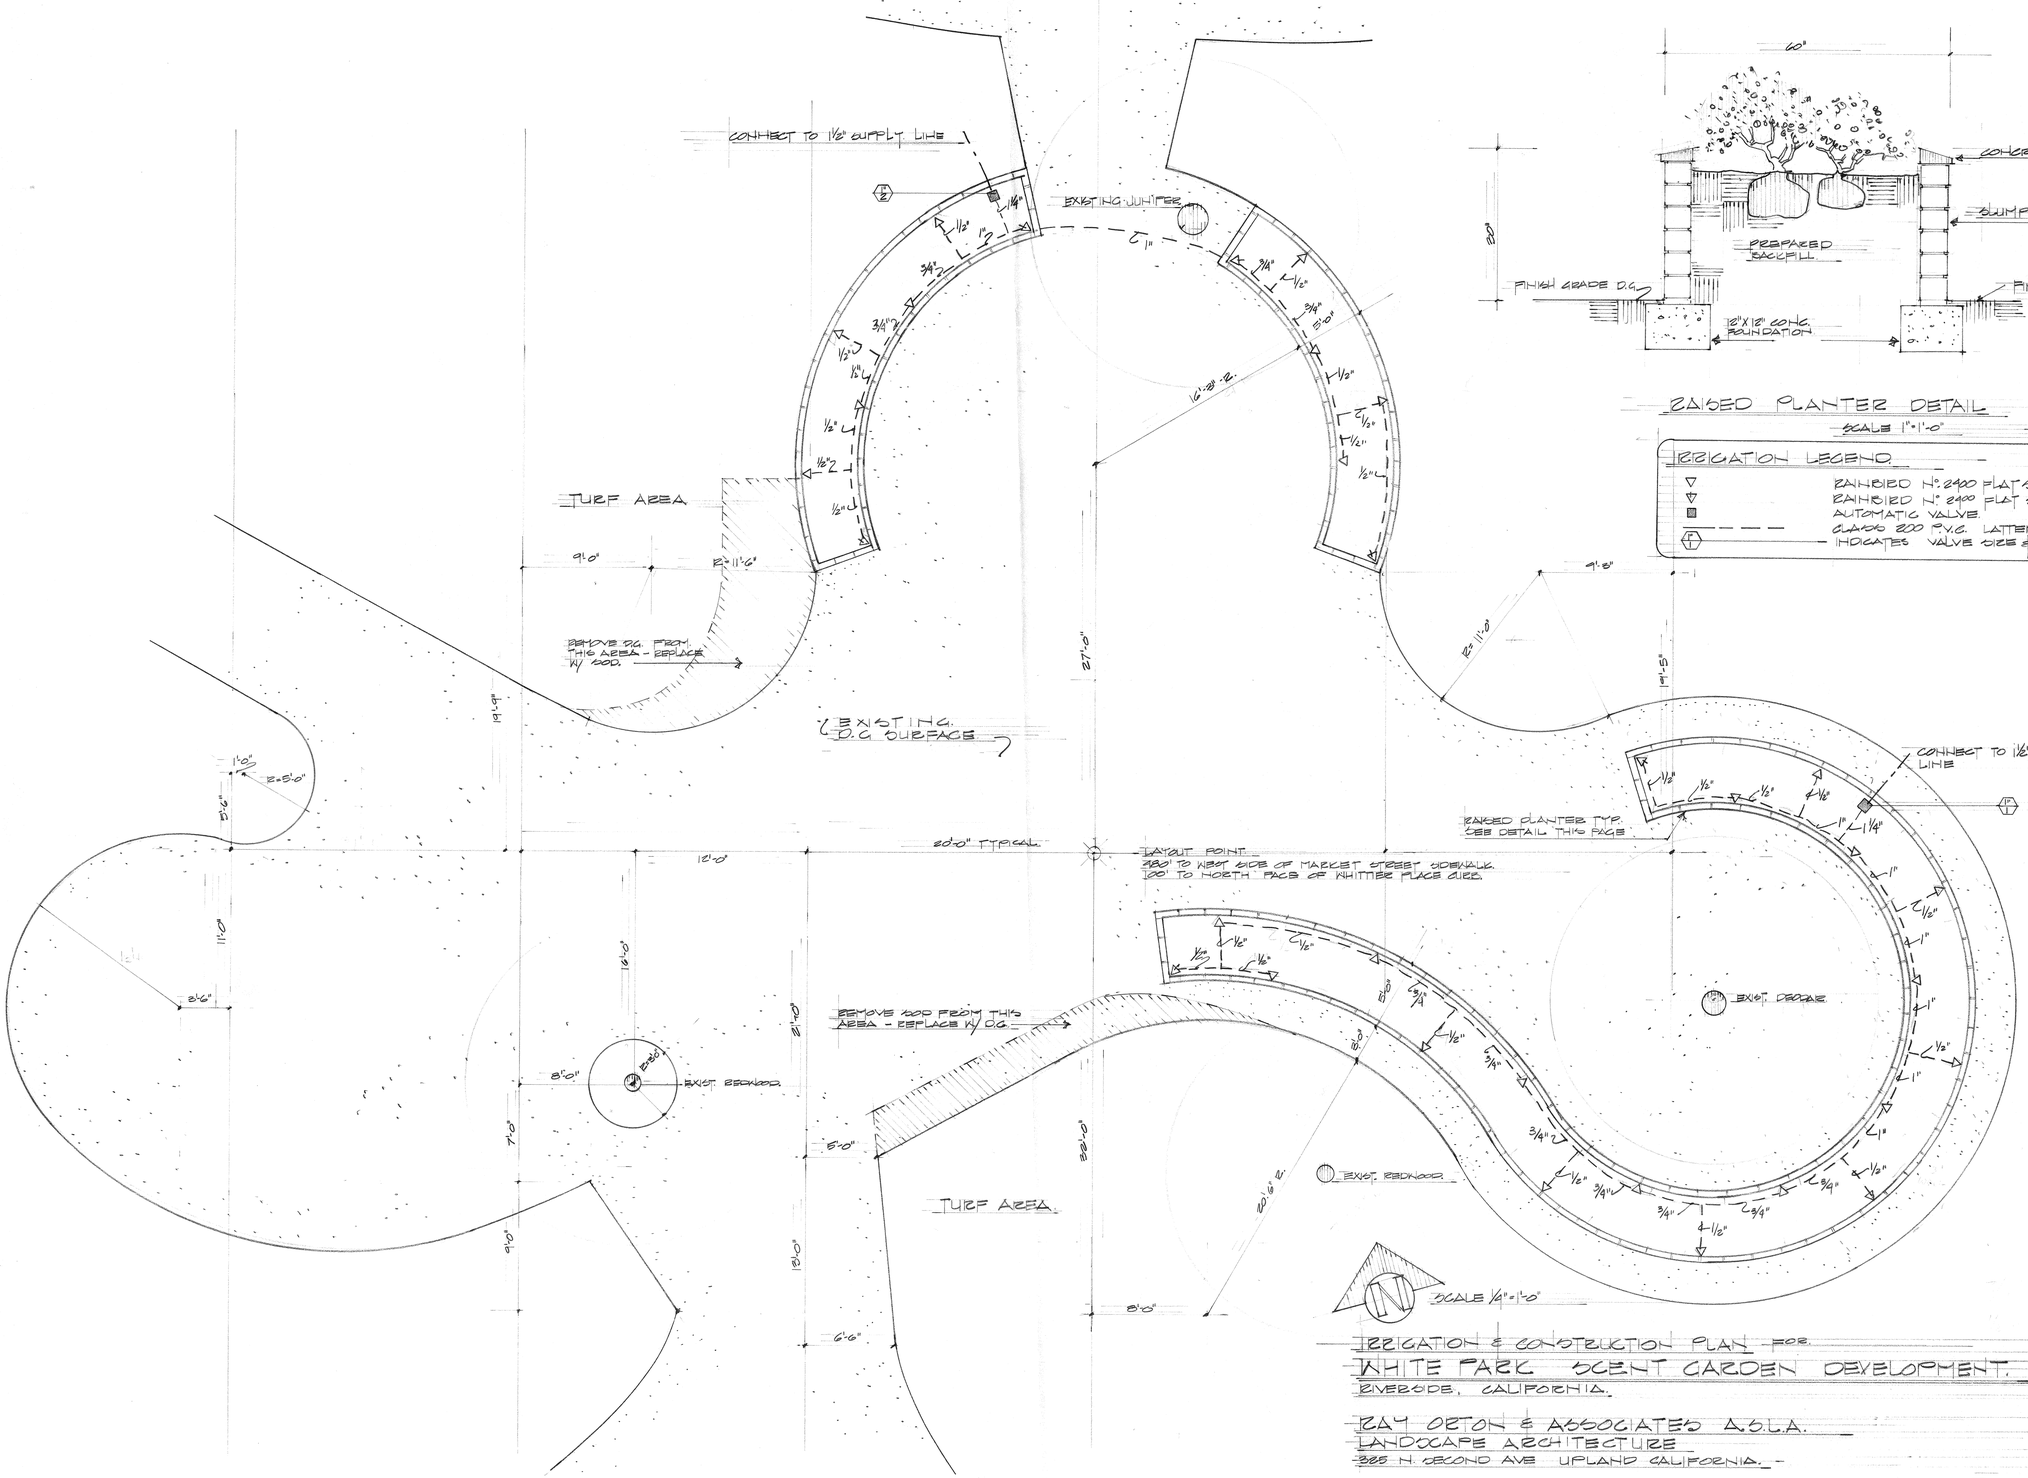

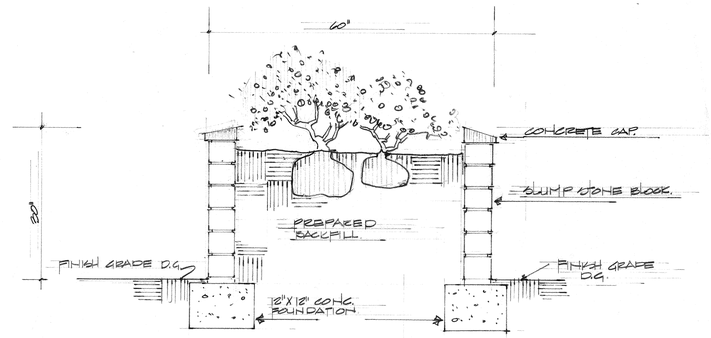

RAISED PLANTER DETAIL

SCALE 1"=1'-0"

IRRIGATION LEGEND

- RAINBIRD N° 2400 FLAT SPRAY HALF
- RAINBIRD N° 2400 FLAT SPRAY QUARTER
- AUTOMATIC VALVE
- CLASS 200 P.V.C. LATTERAL PIPE
- INDICATES VALVE SIZE & STATION #

IRRIGATION & CONSTRUCTION PLAN FOR:

WHITE PARK SCENT GARDEN DEVELOPMENT.

RIVERSIDE, CALIFORNIA.

RAY ORTON & ASSOCIATES A.S.L.A.
LANDSCAPE ARCHITECTURE
385 N. SECOND AVE UPLAND CALIFORNIA.

DRAWING NUMBER WH-01

P-162-12