DALES
COMMUNITY
CENTER BLDG.
(UNDER CONST.)

47'4"

EXIST.
TOOL
SHED

10'

CHESTNUT ST.

N

EXISTING
PALM TREE
COLLECTION

2" WATER
LINE

26'±

62'±

TRASH AND
FERTILIZER BINS

10'X10'

10'X10'

PROPOSED
TOOL SHED

14'±

10'

3' WALL

18'

25'

WHITTIER PL.

PLOT LOCATION
WHITE PARK TOOL HOUSE

SCALE 1" = 20'

CITY OF RIVERSIDE PARK AND RECREATION DEPT. 10-28-59

P-162-7

DRAWING NUMBER
WH-10

PLAN HOLD CORPORATION • IRVINE, CALIFORNIA
REORDER BY NUMBER 0754R

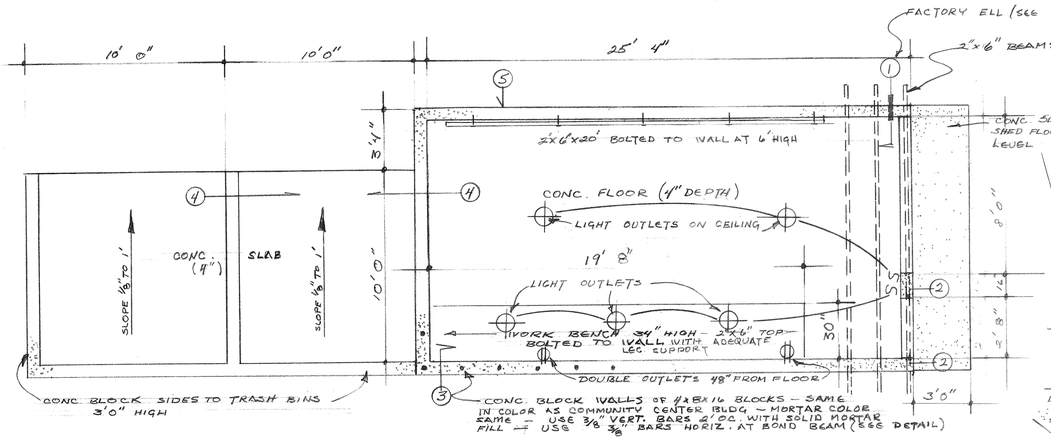

PLAN
SCALE 1" = 4'0"

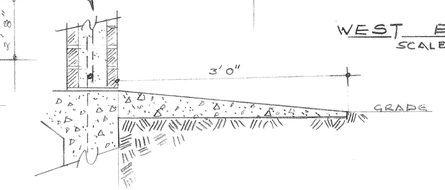

ENTRANCE SLAB DETAIL
SCALE 1" = 1'0"

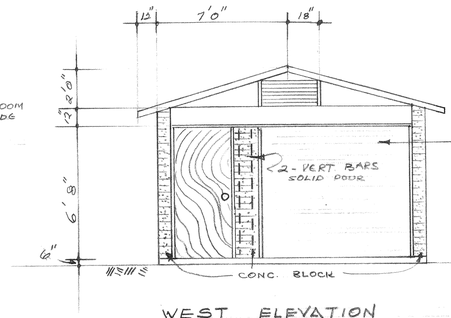

WEST ELEVATION
SCALE 1/4" = 1'0"

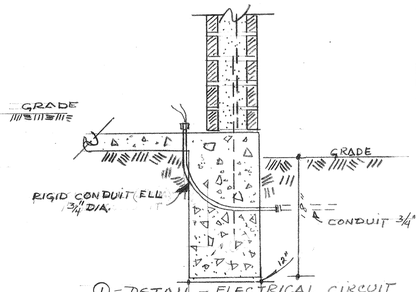

① - DETAIL - ELECTRICAL CIRCUIT
SCALE 1" = 1'0"

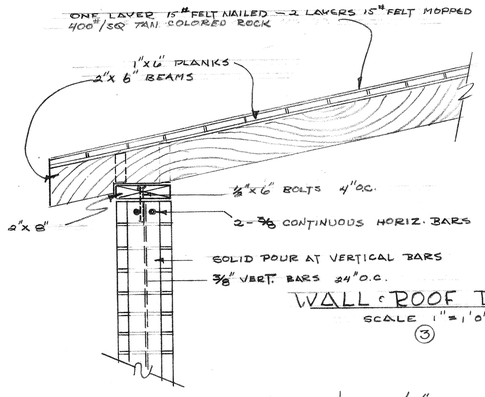

WALL & ROOF DETAIL
SCALE 1" = 1'0"
③

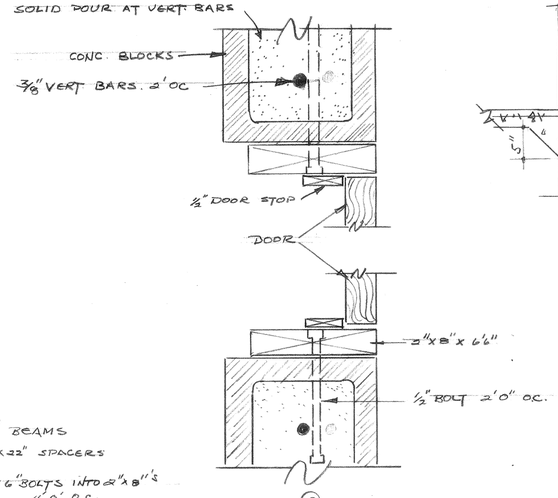

② DETAIL SIDE JAMB BLOCK & DOOR
SCALE 1/4" = 1"

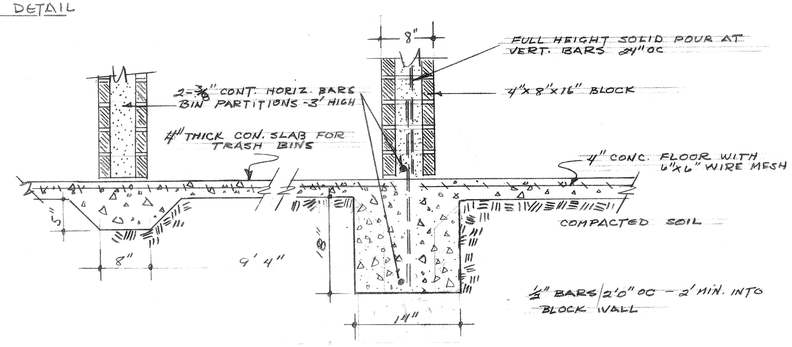

FOUNDATION DETAIL
SCALE 1" = 1'0"
④

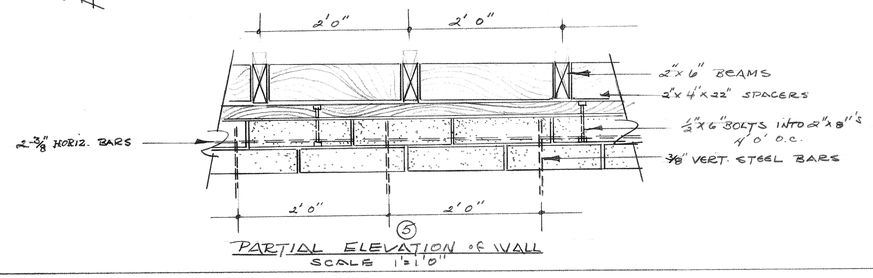

PARTIAL ELEVATION of WALL
SCALE 1" = 1'0"
⑤

CITY of RIVERSIDE
PARK & RECREATION DEPARTMENT

WHITE PARK TOOL ROOM
TRASH & BINS

DRAWN JMB
CHECKED
APPROVED

DATE 10-28-59

DRAWING NUMBER
WH-09

P-162-6