DRAWING NUMBER

PLAN HOLD CORPORATION • IRVINE, CALIFORNIA
REORDER BY NUMBER 075AR

DRAWING NUMBER

PLAN HOLD CORPORATION • IRVINE, CALIFORNIA
REORDER BY NUMBER 075AR

DRAWING NUMBER
WH-06

PLAN HOLD CORPORATION • IRVINE, CALIFORNIA
REORDER BY NUMBER 075AR

PL 162-1

MARKET STREET

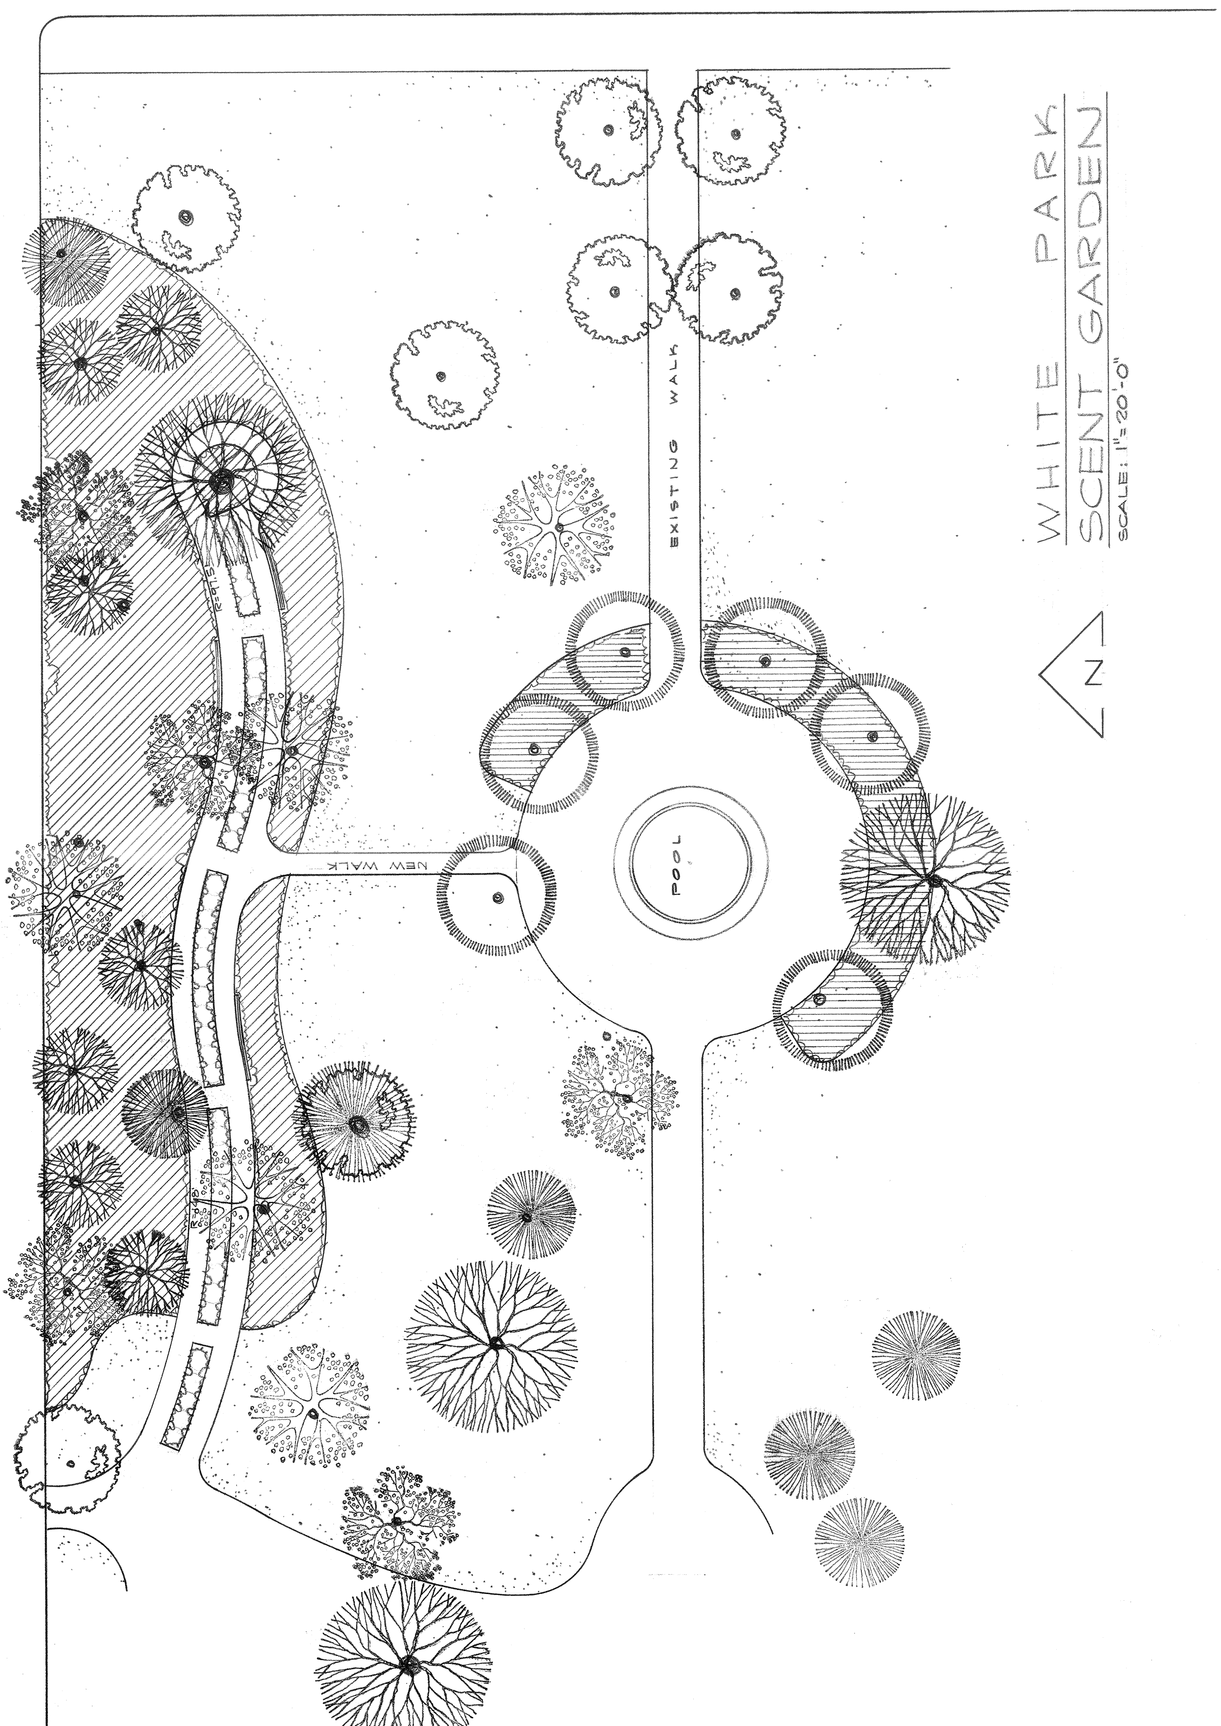

WHITE PARK
SCENT GARDEN

SCALE: 1"=20'-0"

DWG. NO.		DATE	ARCHITECTURAL	LANDSCAPE	
SHEET OF	PROJECT NO.	SCALE	MECHANICAL	PHY. PLANT / BUD. & PLAN. / E. H. & S.	
		DRAWN BY	ELECTRICAL	PRINCIPAL ARCHITECT	

UNIVERSITY OF CALIFORNIA
RIVERSIDE
OFFICE OF
ARCHITECTS AND ENGINEERS

1-69 DIETERICH-POST CLEARPRINT 1000H