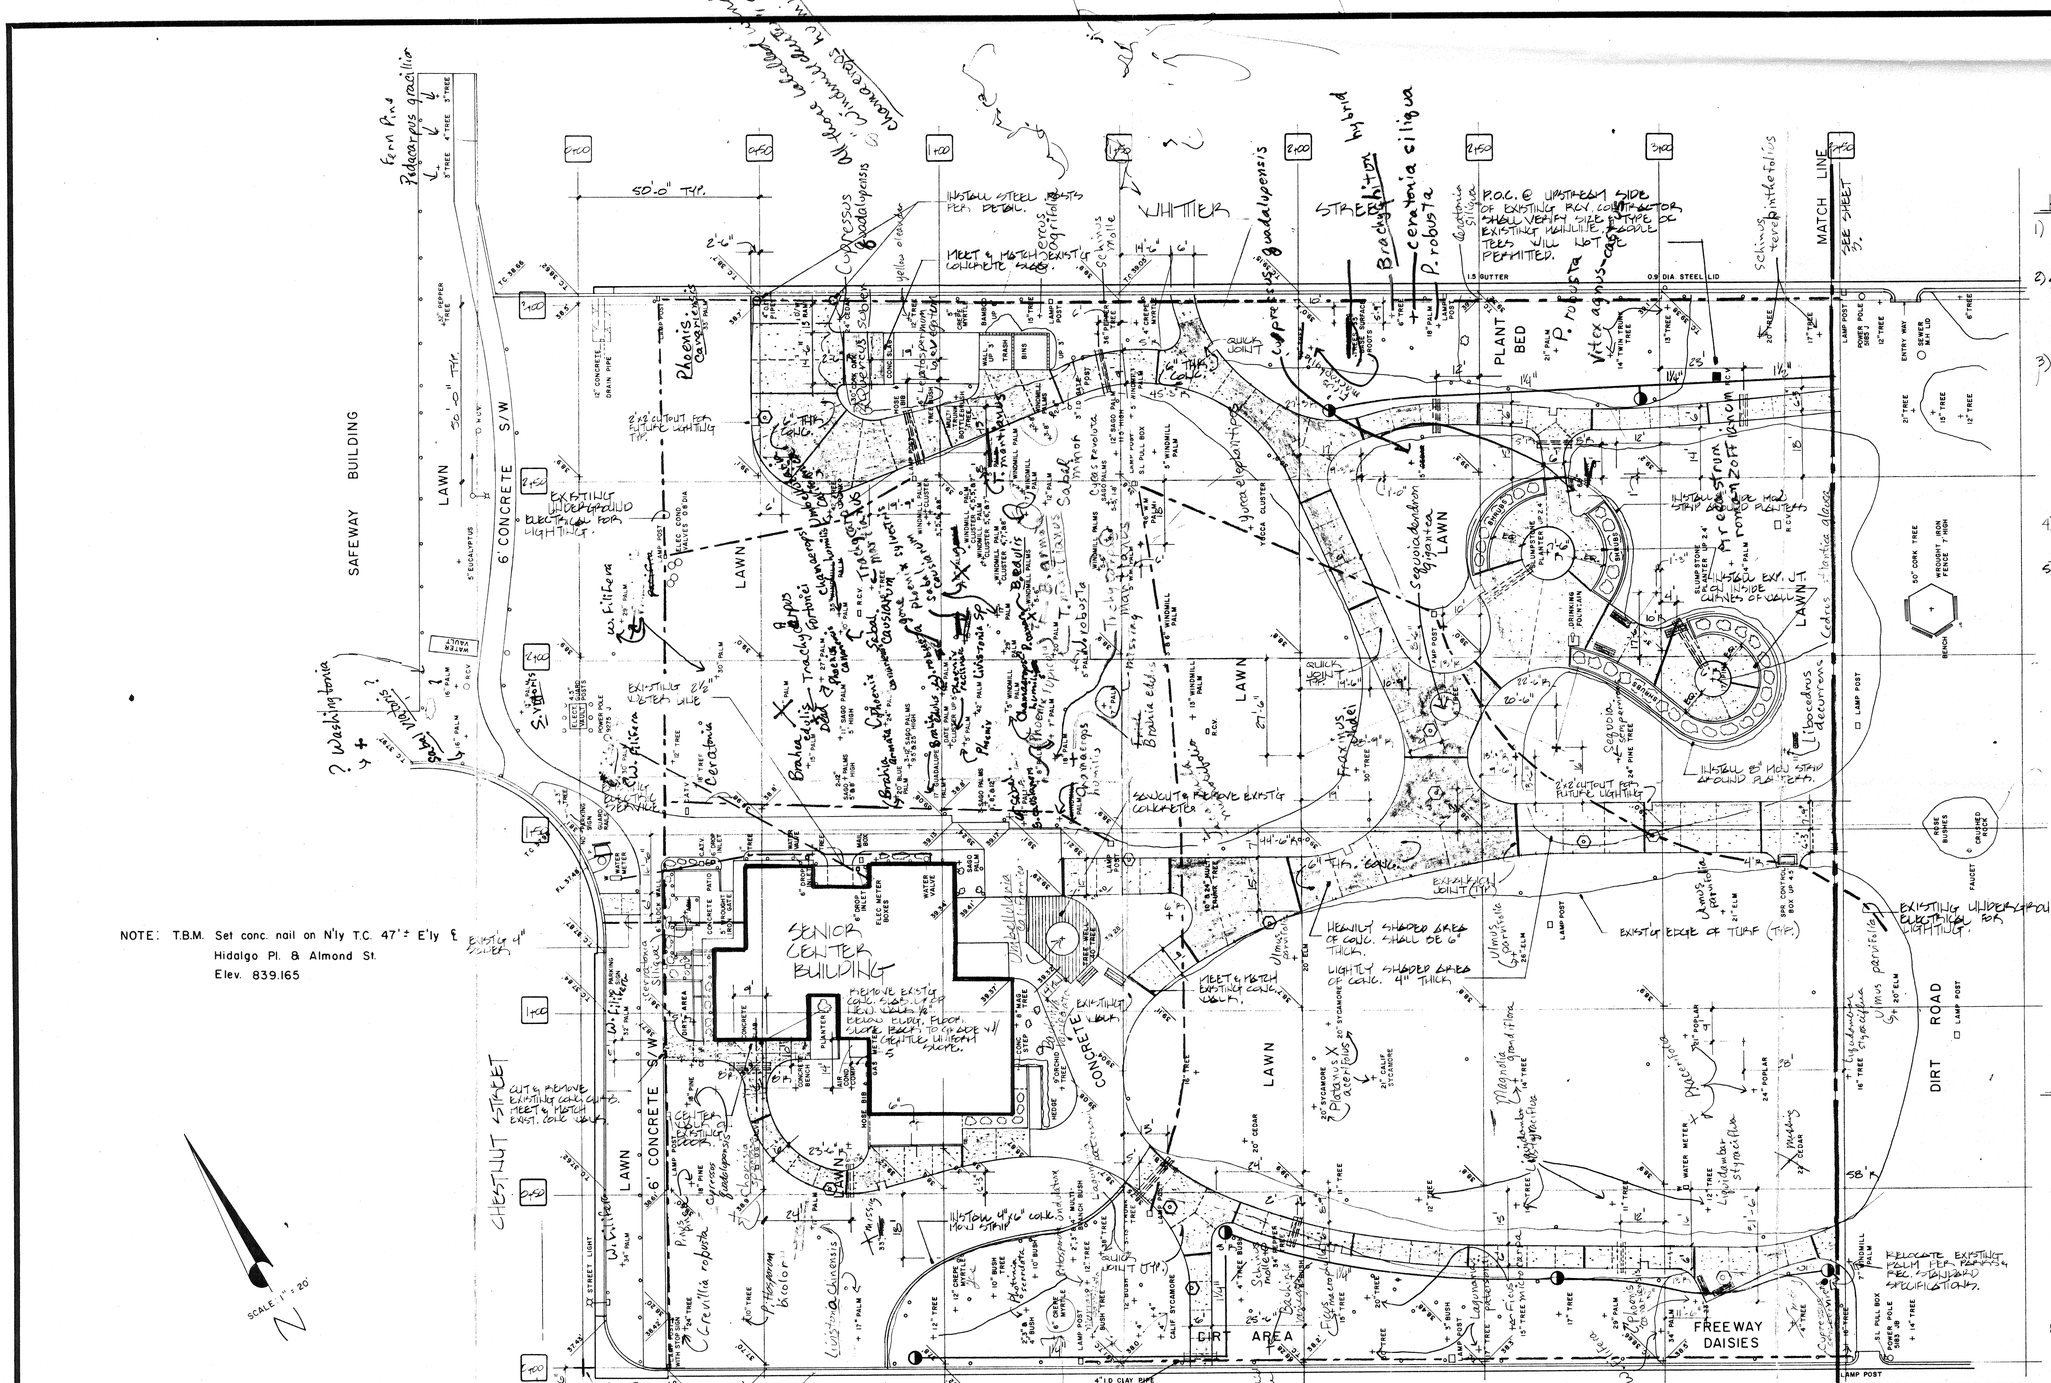

NOTE: T.B.M. Set conc. nail on N'ly T.C. 47'± E'ly ℄ Hidalgo Pl. & Almond St. Elev. 839.165

NOTES:

1) ALL PROPOSED WALKS SHALL BE 6' WIDE UNLESS SHOWN OTHERWISE ON PLANS.

2) ADJUST SIDEWALKS TO MISS ALL EXISTING TREES. PARKS DEPARTMENT REPRESENTATIVE TO APPROVE FINAL LOCATION OF ALL FORMING PRIOR TO POURING CONCRETE.

3) CONCRETE SHALL BE PER CURRENT EDITION OF THE "STANDARD SPECIFICATIONS FOR PUBLIC WORKS CONSTRUCTION."

4) RELOCATE ALL SPRINKLER HEADS THAT FALL WITHIN WALK AREA, PER PARKS DEPT. STDS.

5) PROVIDE PVC IRRIGATION SLEEVES UNDER ALL WALKS AS SHOWN ON PLANS. INSTALL (1) 4" ϕ (1) 2" ϕ SCH. 40 PVC SLEEVE AT EACH LOCATION. THE SLEEVES SHALL EXTEND 4' BEYOND THE EDGE OF THE WALK ON BOTH SIDES. LOCATION OF SLEEVES SHALL BE INDICATED BY DOT OF YELLOW SPRAY PAINT @ EACH EDGE OF NEW CONC. WALK.

LEGEND

- EXISTING SPRINKLER TO BE RELOCATED. LOCATE OUT 1' CLEAR AREA, AS CLOSE TO EXISTING LOCATION AS POSSIBLE.
- POLISHED QUICK COUPLER VALVE #33E-LVC W/ #26-49 LOCKING COVER PER PARKS.
- EXPANSION JOINT @ 9'-5" O.C.
- TREE
- SPRINKLER
- ELEVATION
- RADIUS POINT
- QUICK JOINT @ 8'-5" O.C.
- INSTALL IRRIGATION SLEEVES BENEATH WALKS SEE NOTE 5.
- INSTALL NEW BENCH

MARK	REVISIONS	APPR	DATE

DESIGNED BY ____ DRAWN BY MR CHECKED BY ____

CITY OF RIVERSIDE
PUBLIC WORKS DEPARTMENT

APPROVED	BY	DATE
PRINCIPAL ENGINEER		
PARK DEPARTMENT		
TRAFFIC DIVISION		
CHIEF P. W. ENGINEER		
SURVEYOR		7/80

APPROVED BY ____ PUBLIC WORKS DIRECTOR

DATE ____

WHITE PARK
PAVING PLAN

HORIZ. SCALE: 1" = 20' VERT. SCALE: 1" = 20'

ACCOUNT NO. P-1012

SHEET 2 OF 4

MAY 1, 1981

[redacted]

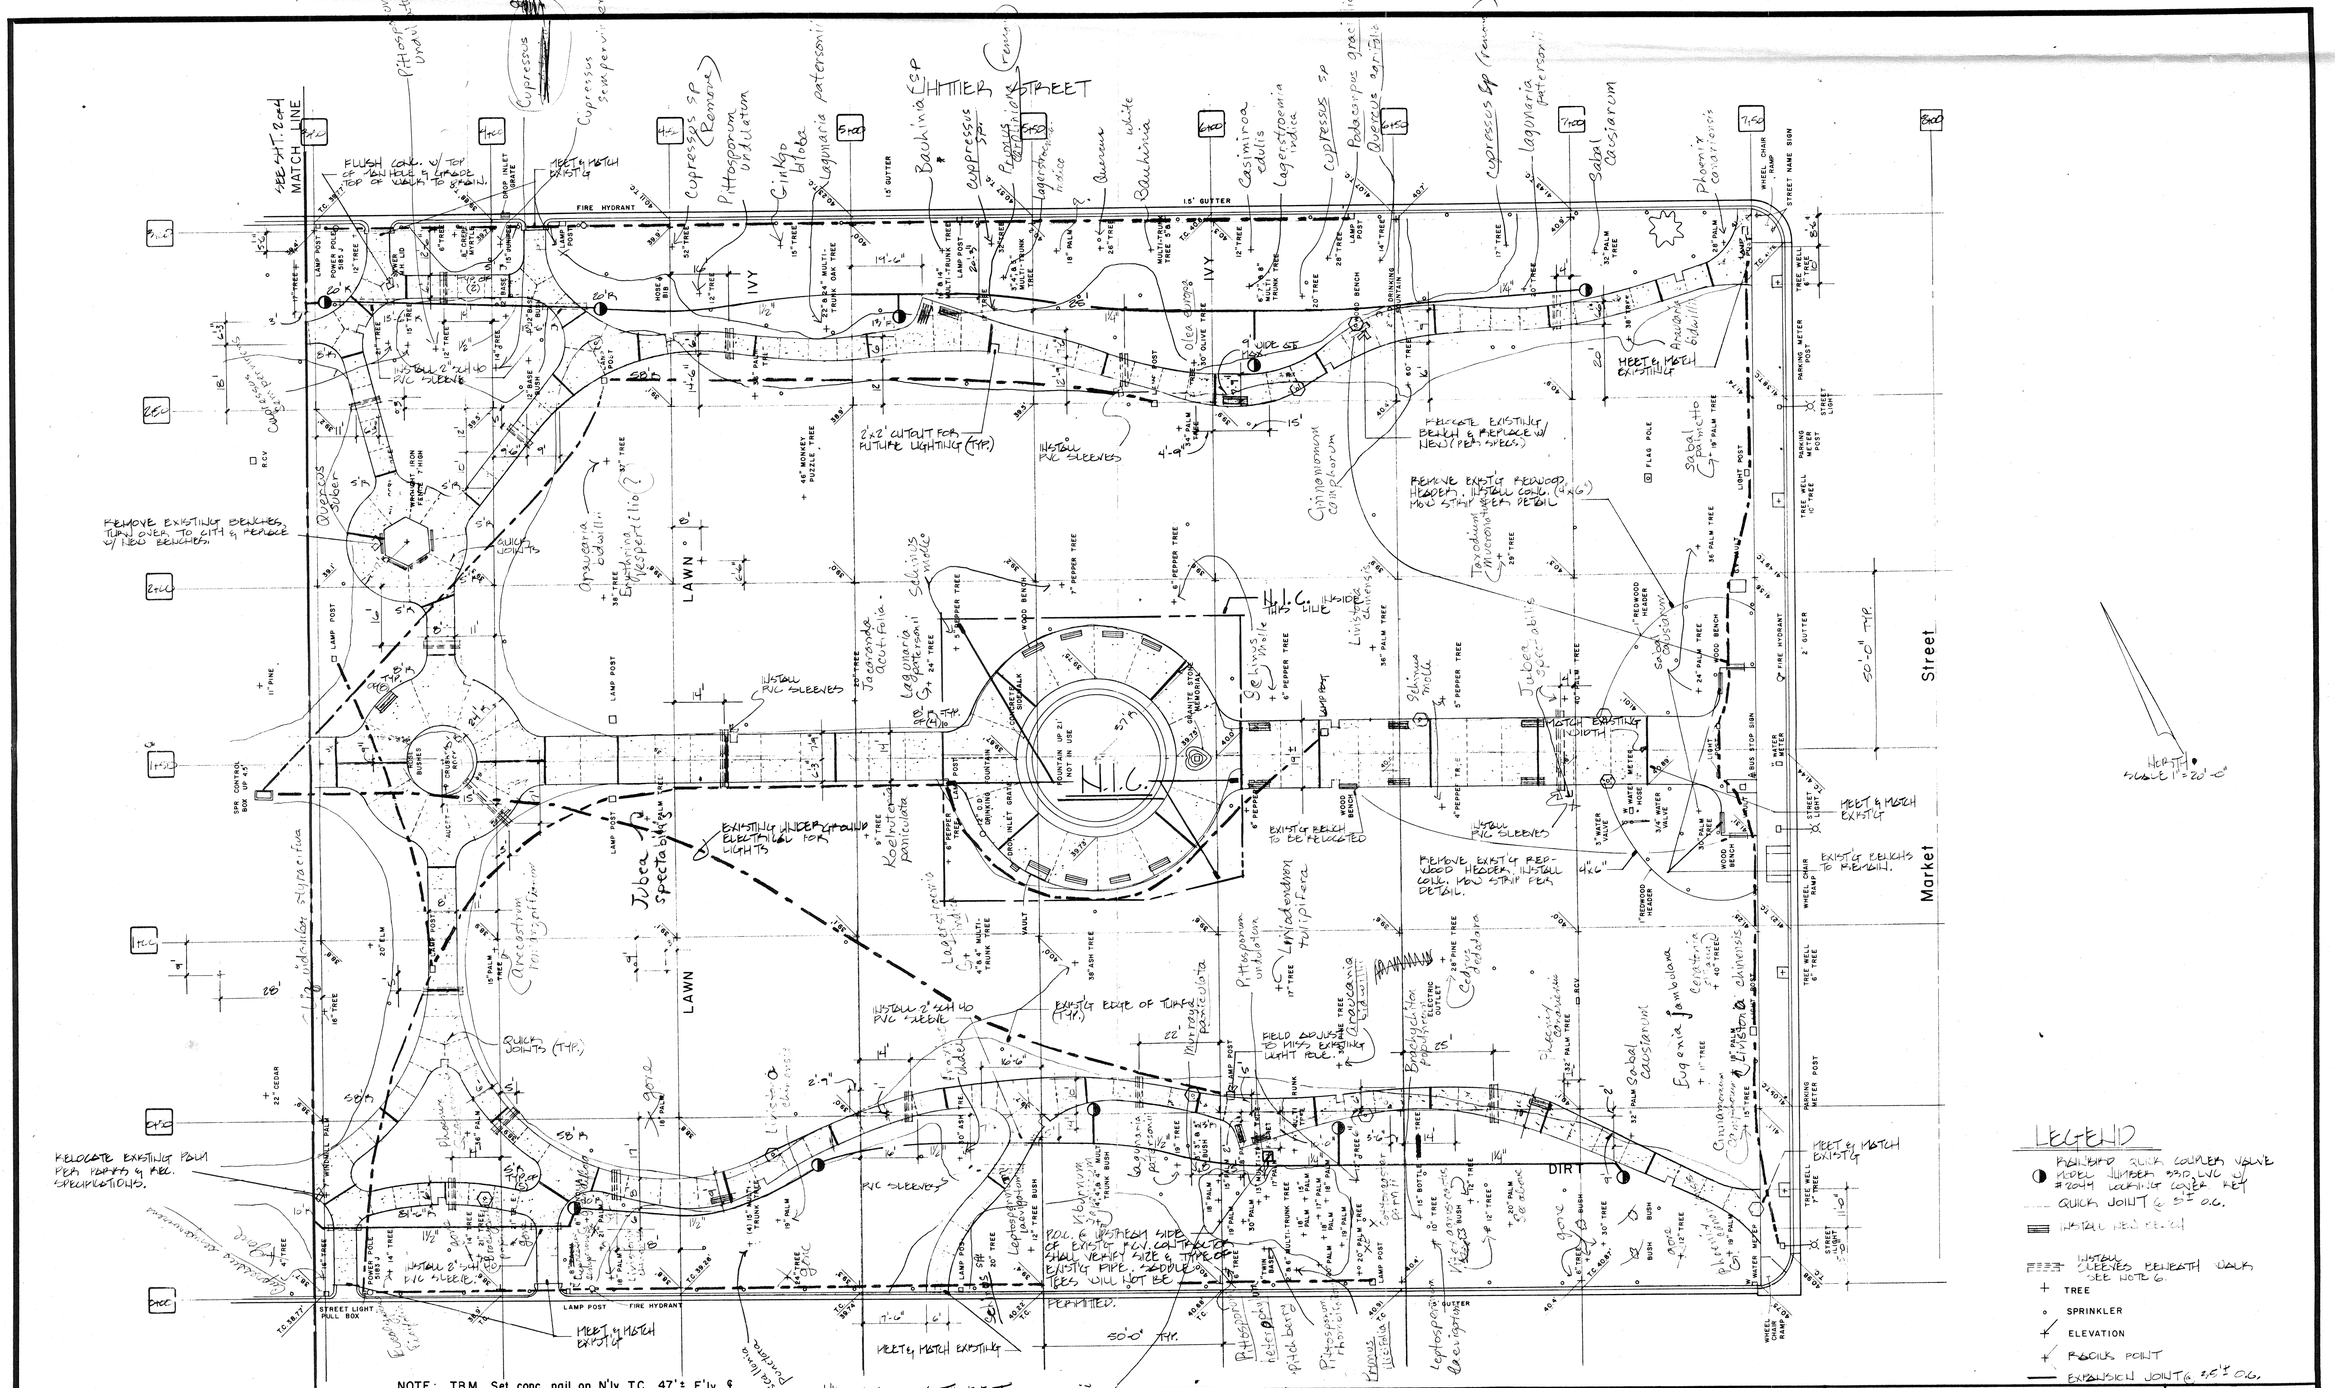
WHITTIER STREET
HIDALGO STREET
Market Street
LAWN
IVY
DIRT
N.I.C.
FIRE HYDRANT
15' GUTTER
MATCH LINE
REMOVE EXISTING BENCHES, TURN OVER TO CITY & REPLACE W/ NEW BENCHES.
RELOCATE EXISTING PALM PER PARKS & REC. SPECIFICATIONS.
EXISTING UNDERGROUND ELECTRICAL FOR LIGHTS
2'x2' CUTOUT FOR FUTURE LIGHTING (TYP.)
INSTALL PVC SLEEVES
MEET & MATCH EXISTING
MEET & MATCH EXISTING
MEET & MATCH EXISTING
MEET & MATCH EXISTING
EXIST'G BENCH TO BE RELOCATED
EXIST'G BENCHES TO REMAIN.
REMOVE EXIST'G REDWOOD HEADER. INSTALL CONC. MOW STRIP PER DETAIL.
FIELD ADJUST TO MISS EXISTING LIGHT POLE.
EXIST'G EDGE OF TURF (TYP.)
QUICK JOINTS (TYP.)
50'-0" TYP.
NORTH SCALE 1" = 20'-0"
LEGEND
RAINBIRD QUICK COUPLER VALVE MODEL NUMBER 33D, LVC W/ #2044 LOCKING COVER KEY
QUICK JOINT @ 3'± O.C.
INSTALL NEW BENCH
INSTALL SLEEVES BENEATH WALK SEE NOTE 6.
TREE
SPRINKLER
ELEVATION
RADIUS POINT
EXPANSION JOINT @ 3.5'± O.C.
NOTE: T.B.M. Set conc. nail on N'ly T.C. 47'± E'ly ℄ Hidalgo Pl. & Almond St. Elev. 839.165
CITY OF RIVERSIDE
PUBLIC WORKS DEPARTMENT
APPROVED BY
PUBLIC WORKS DIRECTOR
DATE
WHITE PARK
PAVING PLAN
ACCOUNT NO.
P-1012
SHEET 3 OF 4
HORIZ. SCALE: 1" = 20'
VERT. SCALE: 1" = 20'
MAY 1, 1981
REVISIONS
DESIGNED BY
DRAWN BY M.E.
CHECKED BY