NOTE:

1. RECORD DRAWINGS OF EXISTING IRRIGATION SYSTEM WILL BE MADE AVAILABLE FOR CONTRACTORS REVIEW, UPON REQUEST, AT 3900 MAIN STREET DURING REGULAR WORKING HOURS.
2. SEE GRADING PLAN, SHEET 2, FOR EXISTG & PROPOSED ELEVATIONS.

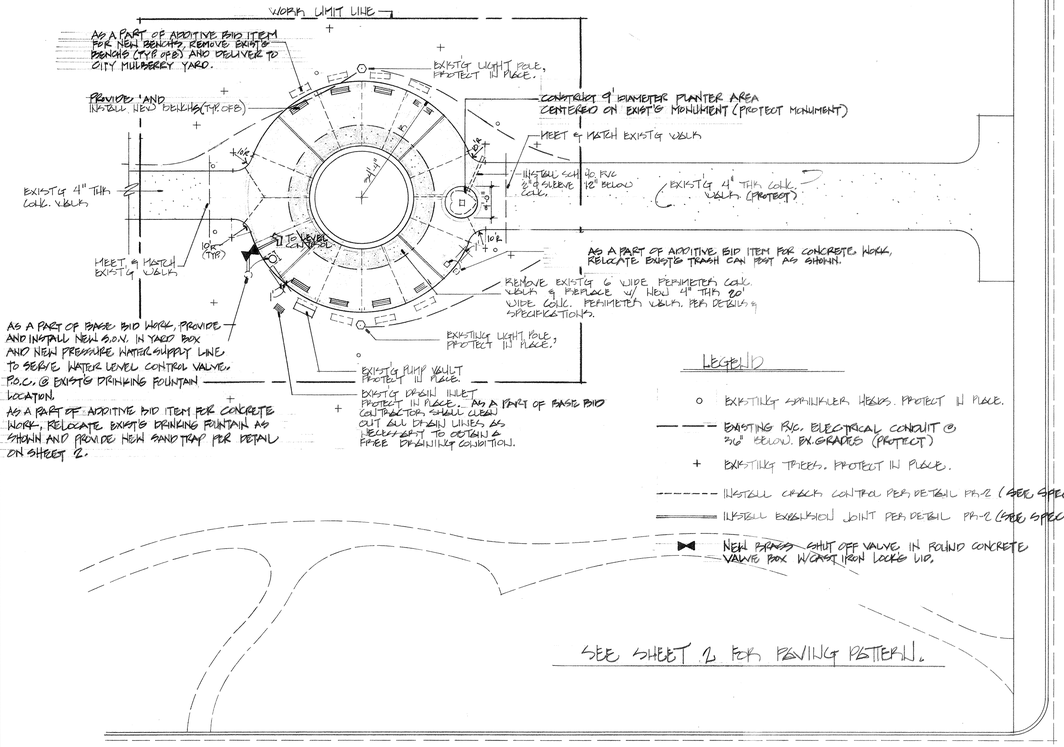


## SITE CONSTRUCTION PLAN

SCALE 1"=30'-0"

NORTH

LEGEND

- ○ EXISTING SPRINKLER HEADS. PROTECT IN PLACE.
- ——— EXISTING PVC ELECTRICAL CONDUIT @ 3½" BELOW. BY GRADERS (PROTECT)
- \+ EXISTING TREES. PROTECT IN PLACE.
- ------- INSTALL CREEK CONTROL PER DETAIL PR-2 (SEE SPEC'S)
- ═══ INSTALL EXPANSION JOINT PER DETAIL PR-2 (SEE SPEC'S)
- ⋈ NEW BRASS SHUT OFF VALVE IN ROUND CONCRETE VALVE BOX W/CAST IRON LOCKS LID.

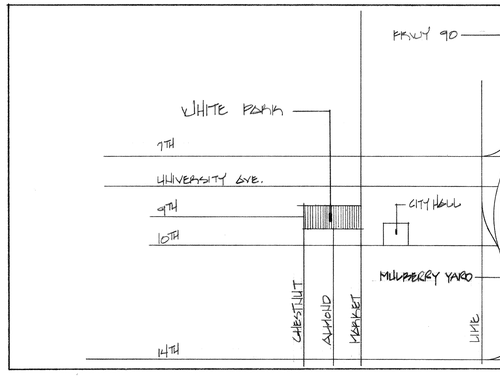


## LOCATION MAP

NO SCALE

NORTH

APPROVALS:

| | |
|---|---|
| DIRECTOR, PARKS & RECREATION | 11/16/82 DATE |
| RECREATION SUPERVISOR TENNENT | 10/18/82 DATE |
| PARKS SUPERVISOR TENNENT | 10/8/82 DATE |
| PARKS PROJECTS COORDINATOR | 10-18-82 DATE |
| CULTURAL HERITAGE BOARD STAFF | 10/18/82 DATE |
| FOUNTAIN MAINTENANCE | 10/9/82 DATE |

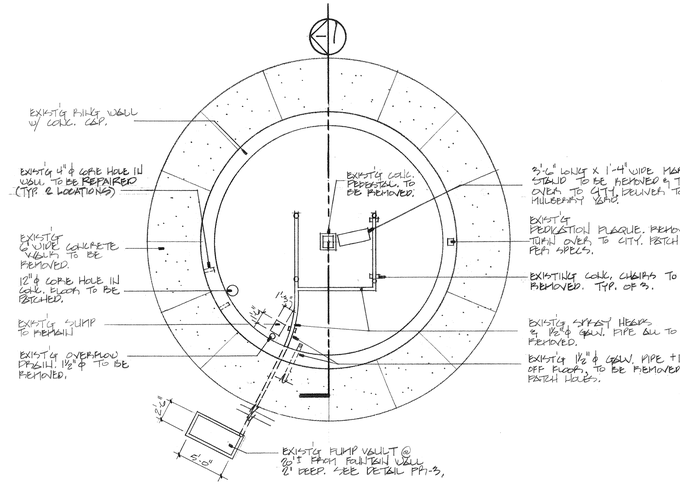


## DETAIL PLAN OF EXISTING FOUNTAIN & PERIMETER WALK

SCALE ⅛"=1'-0"

NORTH

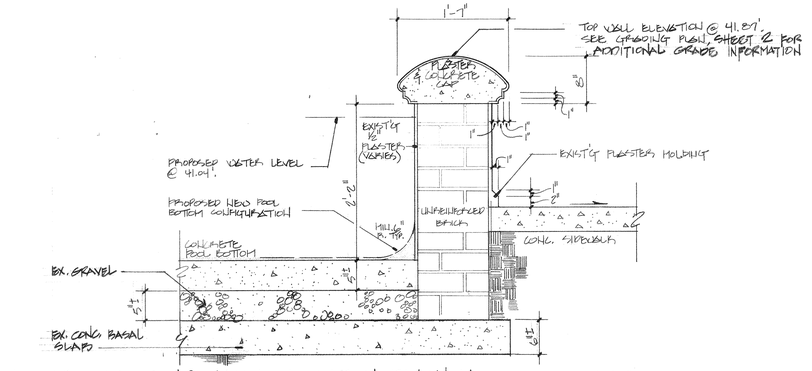


## DETAIL SECTION OF EXISTING FOUNTAIN RINGWALL

FOR REFERENCE ONLY

SCALE 1"=1'-0"

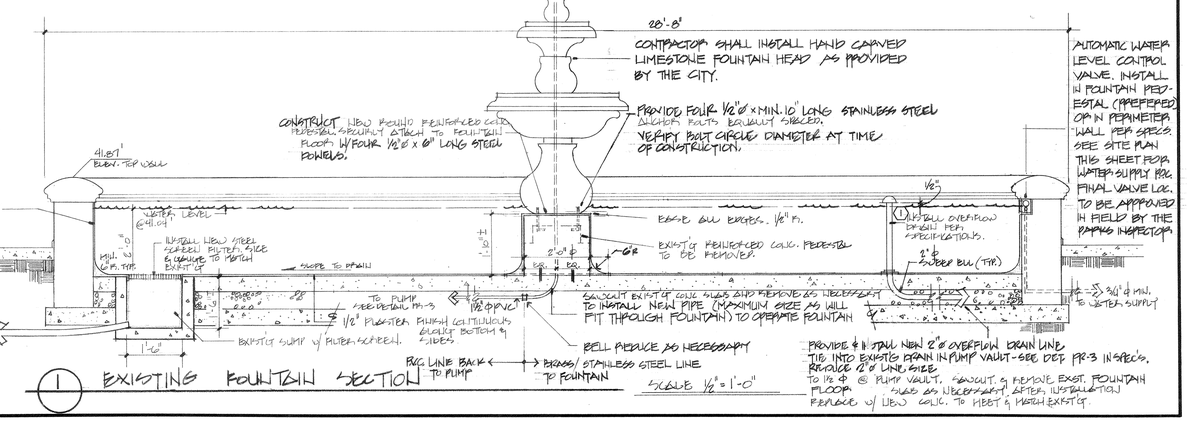


## EXISTING FOUNTAIN SECTION

SCALE ½"=1'-0"

# WHITE PARK FOUNTAIN REFURBISHMENT


city of riverside
park & recreation department
3900 MAIN ST RIVERSIDE, CALIFORNIA 92522
(714) 787-7223


| revisions | by |
|---|---|
| ⚠ APRIL '83 | KEH |
| | |
| | |
| | |
| | |

| | |
|---|---|
| date | 4-1982 |
| design | M.E. |
| drawn | M.E. |
| check | [illegible] |
| acct.no. | 01-532-490 |
| SHEET | 1 of 2 |

P-0904

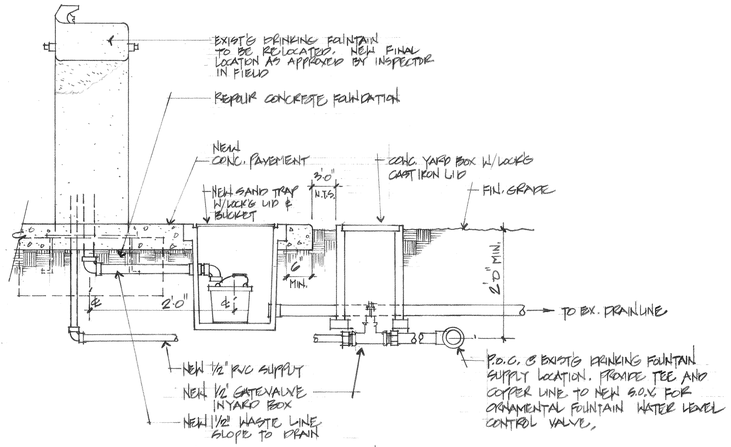


DRINKING FOUNTAIN RELOCATION (ADDITIVE BID ITEM) NO SCALE

LEGEND

| | |
|---|---|
| ○ | EXIST'G SPRINKLER |
| ☐ | EXIST'G LIGHT |
| + | EXIST'G TREE |
| ▬ | EXIST'G SMALL INLET |
| ▭ | EXIST'G VAULT |
| ☐ | EXIST'G WATER FOUNTAIN |
| B.G. | EXIST'G GRADE |
| E.T.C. | EXIST'G TOP CONCRETE |
| E.T.W. | EXIST'G TOP WALL |
| E.T.G. | EXIST'G TOP GRATE |
| P.T.C. | PROPOSED TOP CONCRETE |
| S | PROPOSED SLOPE |

NOTE:
1. T.B.M. SET COLK. NAIL ON N'LY T.C. 47'± E'LY & HIBBLGO PL. & ELMOLD ST. ELEV. 859.165'
2. SEE SITE CONSTRUCTION PLAN, SHT 1 FOR REMOVALS

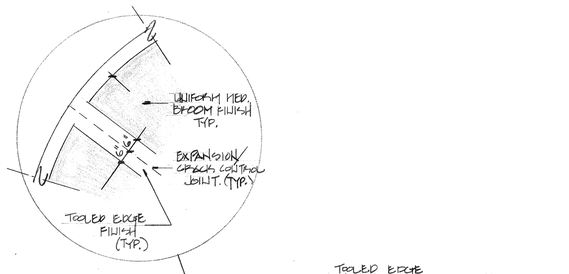


CONCRETE FINISH

SCALE 1"=20'-0"

NORTH

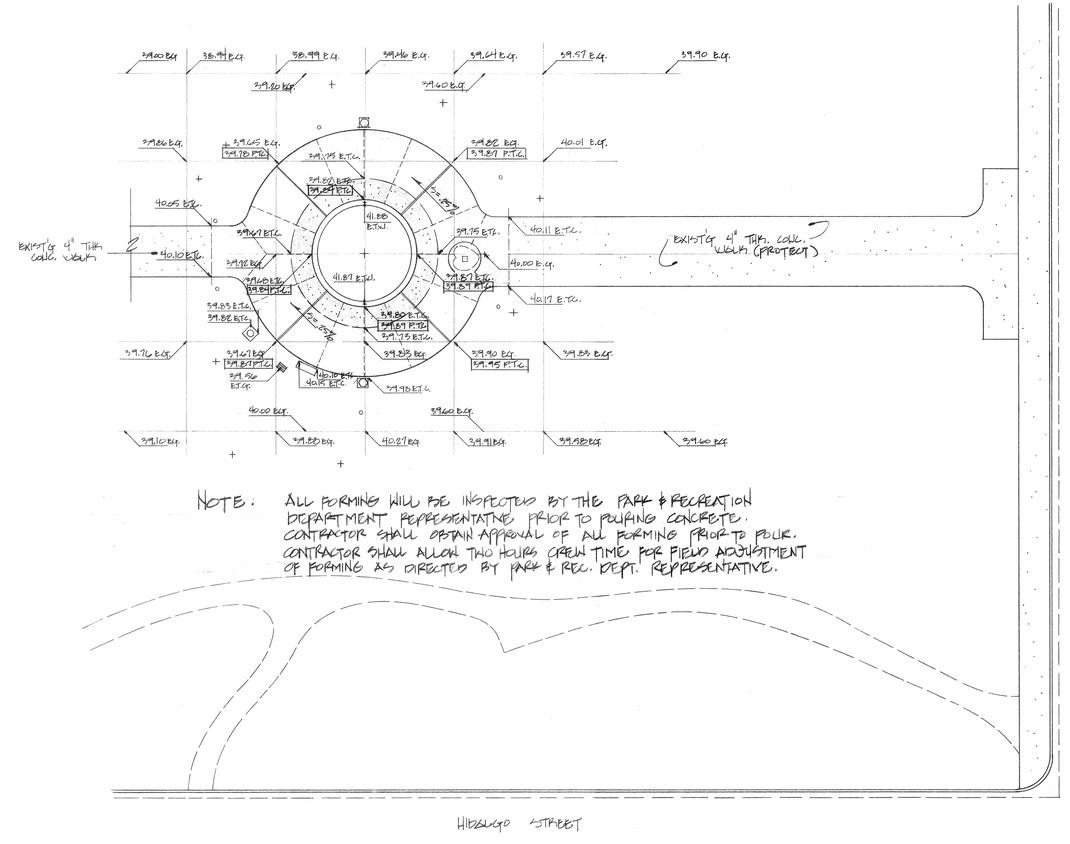


NOTE: ALL FORMING WILL BE INSPECTED BY THE PARK & RECREATION DEPARTMENT REPRESENTATIVE, PRIOR TO POURING CONCRETE. CONTRACTOR SHALL OBTAIN APPROVAL OF ALL FORMING PRIOR TO POUR. CONTRACTOR SHALL ALLOW TWO HOURS CREW TIME FOR FIELD ADJUSTMENT OF FORMING AS DIRECTED BY PARK & REC. DEPT. REPRESENTATIVE.

GRADING PLAN

SCALE 1"=20'-0"

NORTH

WHITE PARK FOUNTAIN
REFURBISHMENT

city of riverside
park & recreation
department
3900 MAIN ST RIVERSIDE, CALIFORNIA 92522
(714) 787-7223

| revisions | by |
|---|---|
| | |
| | |
| | |
| | |
| | |

| | |
|---|---|
| date | 4-15-82 |
| design | M.E. |
| drawn | M.E. |
| check | [illegible] |
| acc't.no. | 01-82-442 |

SHEET 2 of 2

P-0904

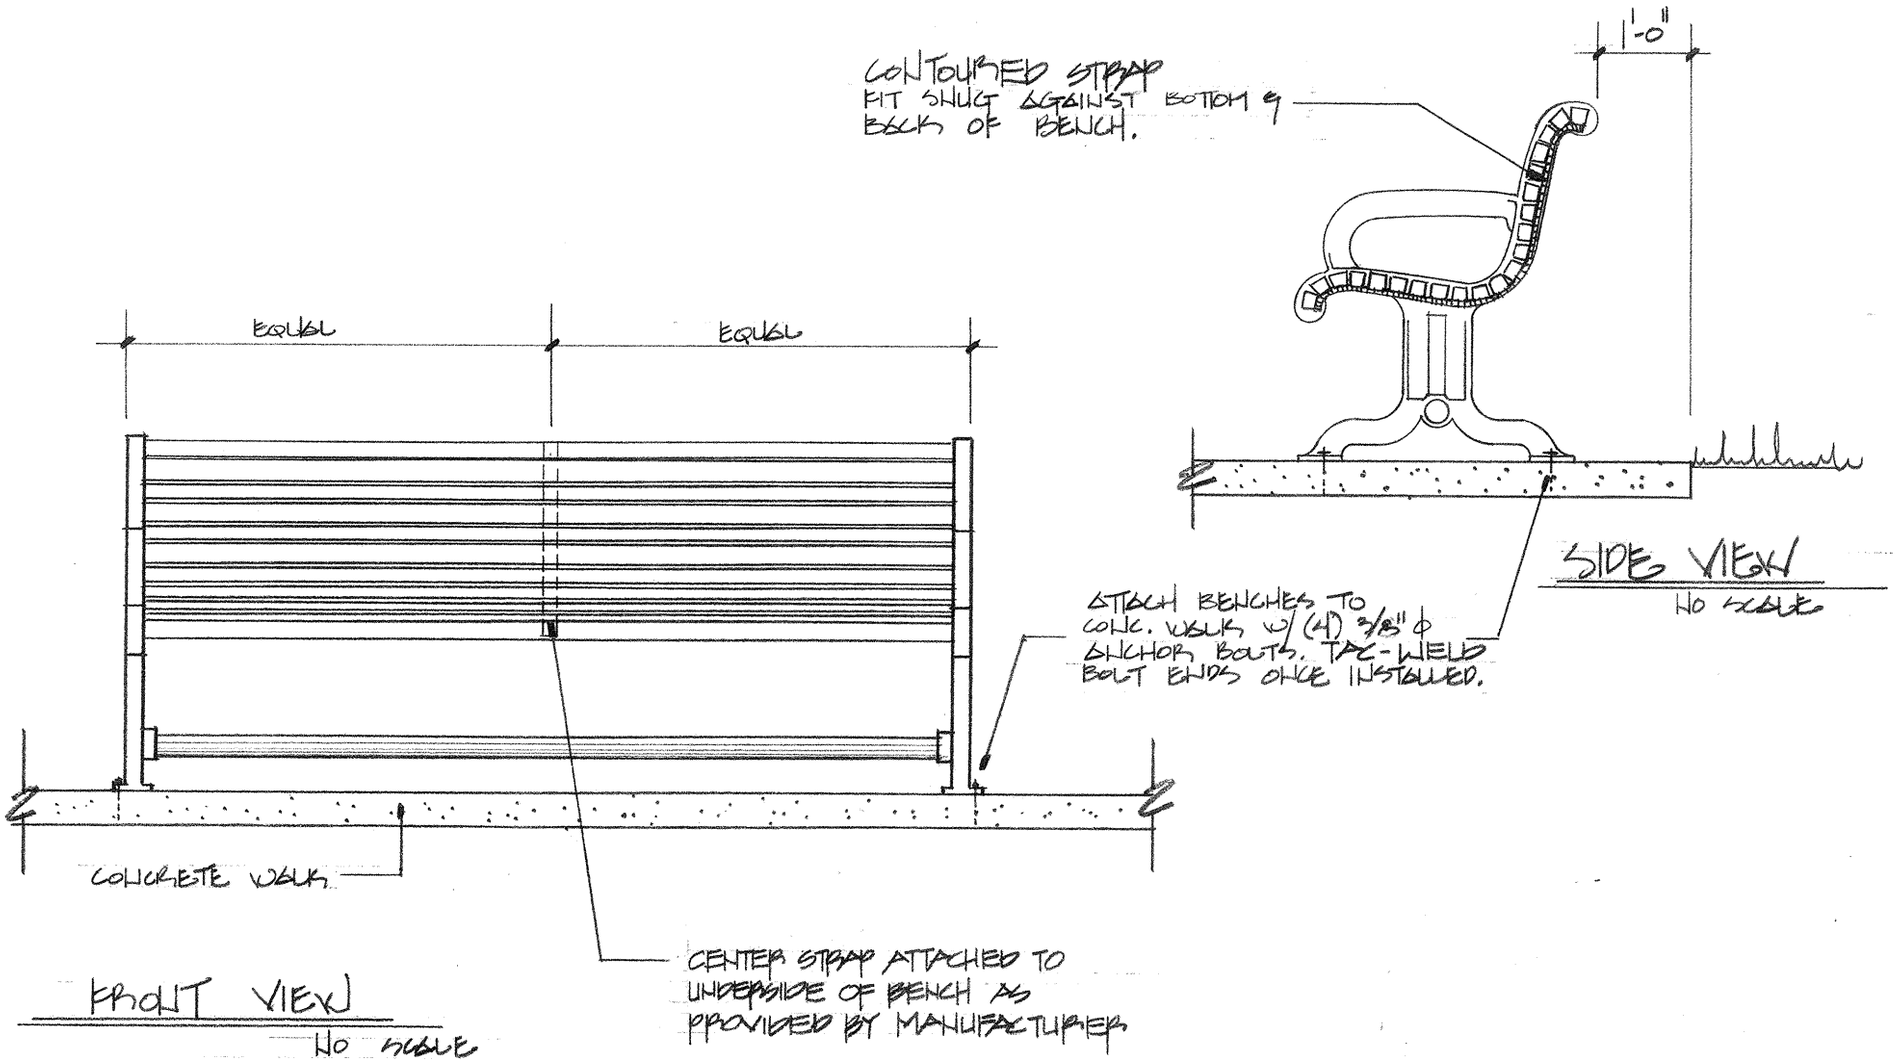


SIDE VIEW
NO SCALE

FRONT VIEW
NO SCALE

# BENCH DETAIL

CITY OF RIVERSIDE, PARKS & RECREATION DEPARTMENT
4-15-82

PR-4

WH-35