ROOF PLAN

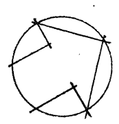

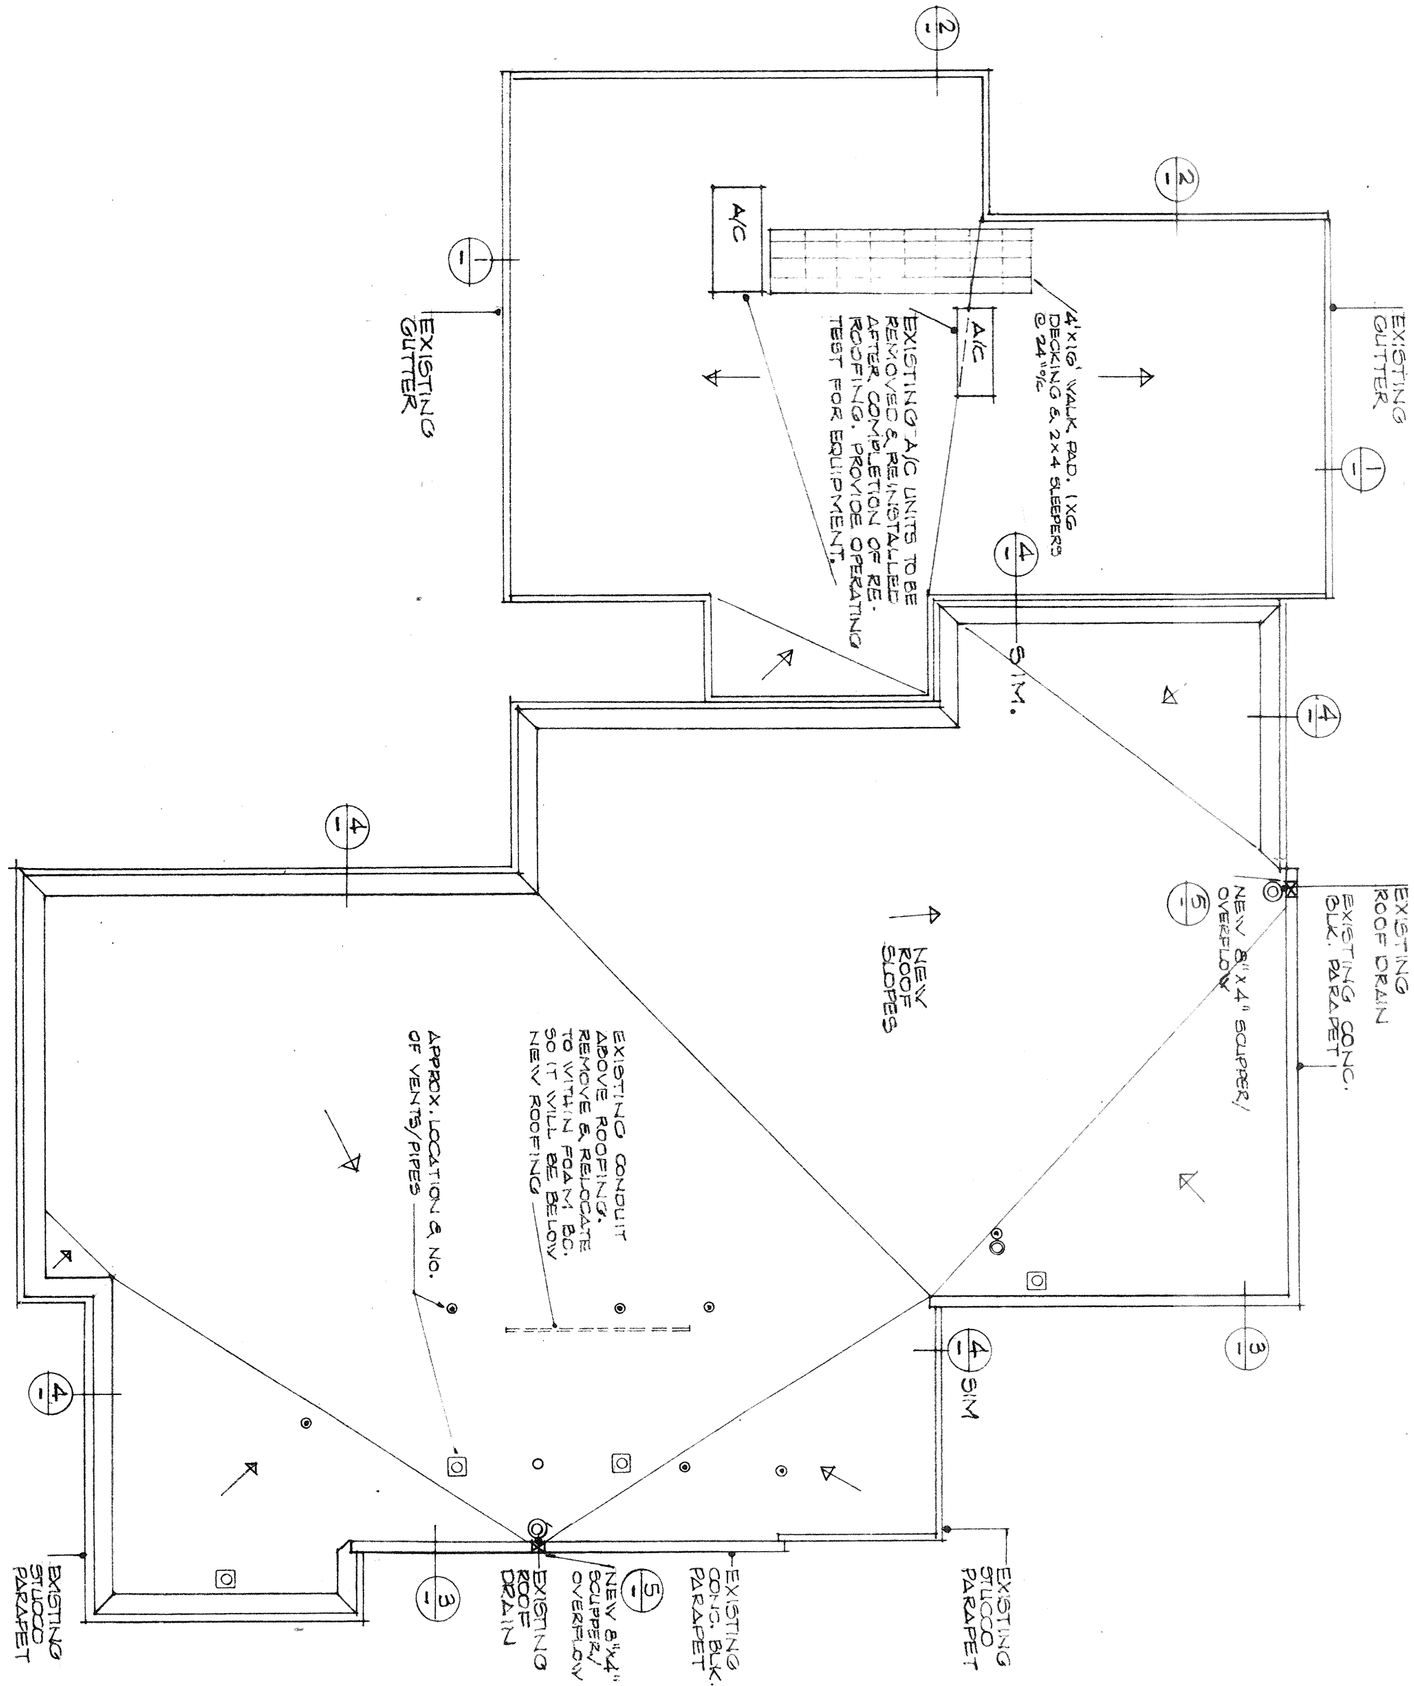

Scale 1/8" 1' 0"

DETAILS

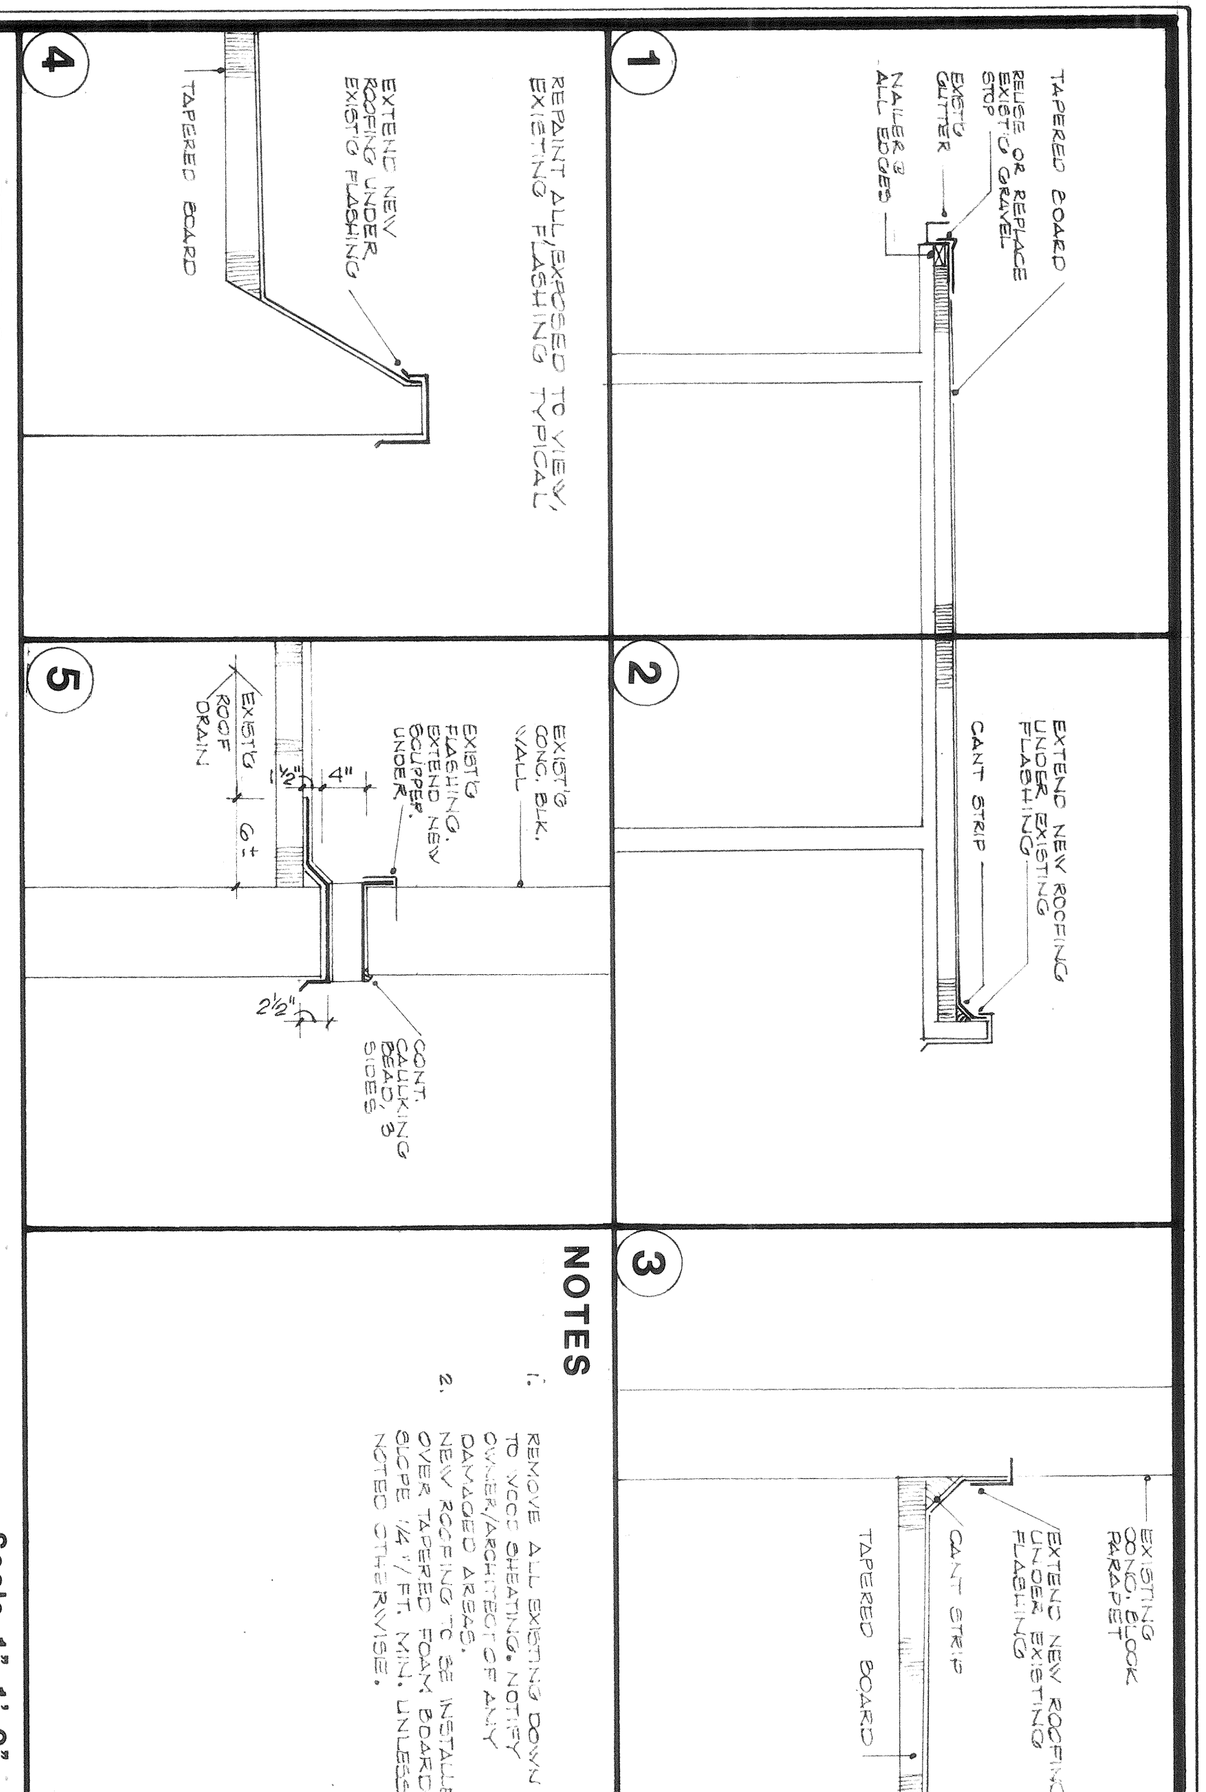

NOTES

1. REMOVE ALL EXISTING DOWN TO WOOD SHEATING. NOTIFY OWNER/ARCHITECT OF ANY DAMAGED AREAS.
2. NEW ROOFING TO BE INSTALLED OVER TAPERED FOAM BOARD. SLOPE ¼" / FT. MIN. UNLESS NOTED OTHERWISE.

Scale 1" 1' 0"

ROOF PLAN	REROOFING	of THE	DALES CENTER
DETAILS	CITY OF RIVERSIDE	PARK and RECREATION DEPARTMENT	
NOTES	3936 Chestnut Street		Riverside, Californis

85-08-20

SHEET No. 1 OF ONE

COLE & FRICK ARCHITECTS AIA
3616 MAIN STREET RIVERSIDE, CALIFORNIA
(714)-684-4011 92501

20-HM

APPROXIMATE NEW LOCATION OF EXISTING A/C COMPRESSOR. RELOCATE TO NEW CONCRETE PAD ON GROUND. ENCLOSE W/IN NEW SCREEN FENCE.

INSTALL NEW DUCTWORK INSIDE BUILDING.
INSTALL NEW GRILLS AT APPROXIMATE LOCATION AS EXISTING.

APPROXIMATE LOCATION OF EXISTING A/C COMPRESSOR, DUCTING, & GRILLS. (ROOF PENETRATIONS).

REMOVE ALL & PATCH ROOF DECK PRIOR TO RE-ROOFING.

APPROXIMATE LOCATION OF EXISTING ELECTRIC DISCONNECT SWITCH & ROOF PENETRATION & EXISTING CONDUIT.

APPROXIMATE LOCATION OF EXISTING VENTS & OTHER ROOF PENETRATIONS TO REMAIN --- (TYP.) REFER TO SPECIFICATIONS.

INTERCEPT EX. CONDUIT IN ATTIC & RE-ROUTE TO NEW A/C UNIT BELOW CEILING IN A MANNER TO ALLOW FOR CONCEALEMENT BEHIND FUTURE 'T'-BAR CEILING & ELIMINATE ROOF PENETRATION OF CONDUIT. PATCH ROOF DECK PRIOR TO RE-ROOFING

NEW DUCTING ATTACHED TO WALL & PENETRATING SAME AT CEILING LEVEL.

WHITE PARK

DALES CENTER RE-ROOF

A/C RELOCATION

SKETCH 'A'

6" 0 1' 5' 15'

22 JULY 1986

DRAWING NUMBER WH-36

PLAN HOLD CORPORATION • IRVINE, CALIFORNIA
REORDER BY NUMBER 07SAR