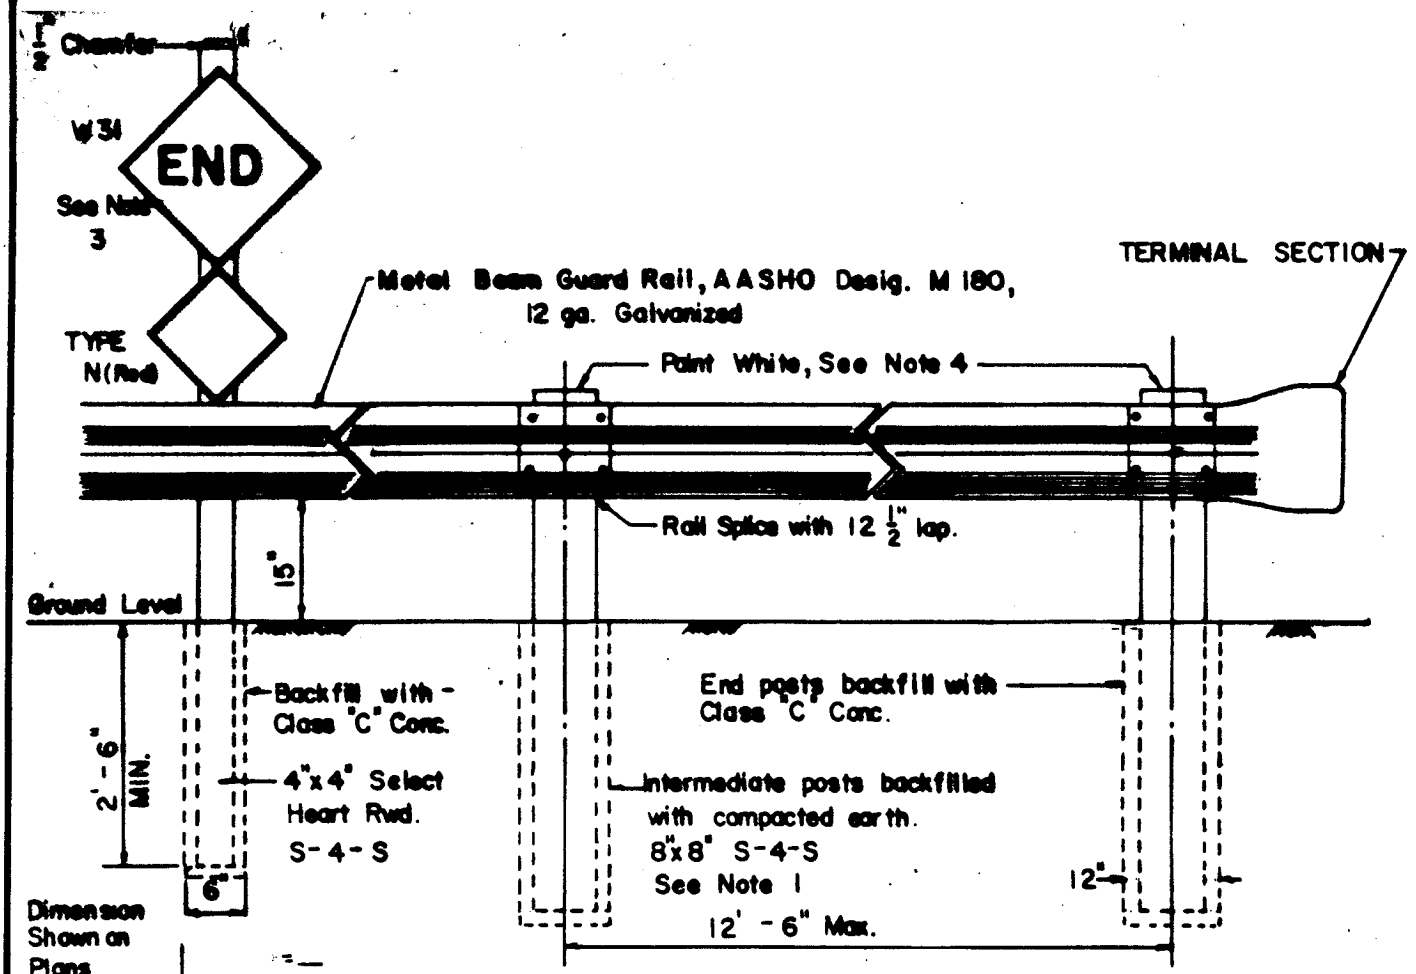

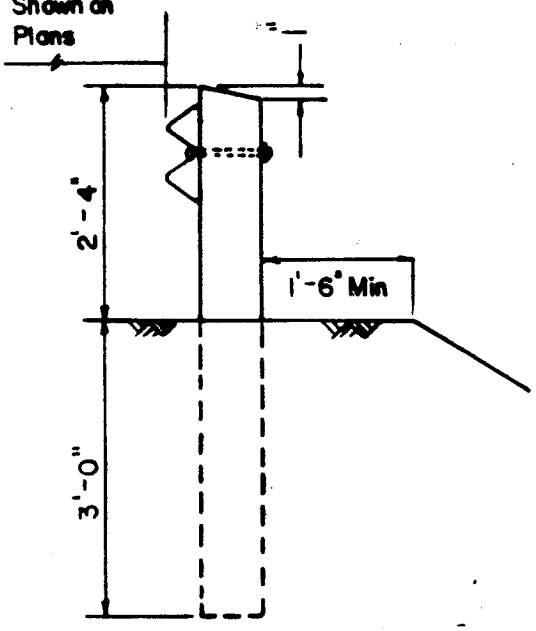

NOTES

1. Barricade posts shall be Dense Structural Redwood or Construction Grade Douglas Fir free of Heart center. Douglas Fir shall be pressure treated with approved salts such that the posts may be painted.

2. Overall length of barricade shall be within R/W of street end terminal sections of barricade shall be as close to R/W line as use of standard 12'-6" section lengths will allow.

3. Signs shall be a W-31 (24"x24" - Black on Yellow reflective sheet) and a Type N (18"x18" - Red Reflective sheet) signs shall be on .08" Thick Aluminum Blanks. Signs shall be located on centerline of each approaching driving lane, and mounted on 4"x4"x10'-0" redwood post. No portion of the signs shall be below top of guardrail.

4. All 8"x8" posts shall be painted with one coat of wood primer and two coats of fast drying finish paint for wood.

APPROVED Robert C. Lobb DATE 8/3/78
PUBLIC WORKS DIRECTOR - R.C.E. 18793

MARK	REVISIONS	APPR.	DATE
1	changed note 3	[illegible]	6-12-86

CITY OF RIVERSIDE
PUBLIC WORKS DEPT. - ENGINEERING DIV.

BARRICADE
FOR DEAD END STREETS

STANDARD DRAWING NO. 180