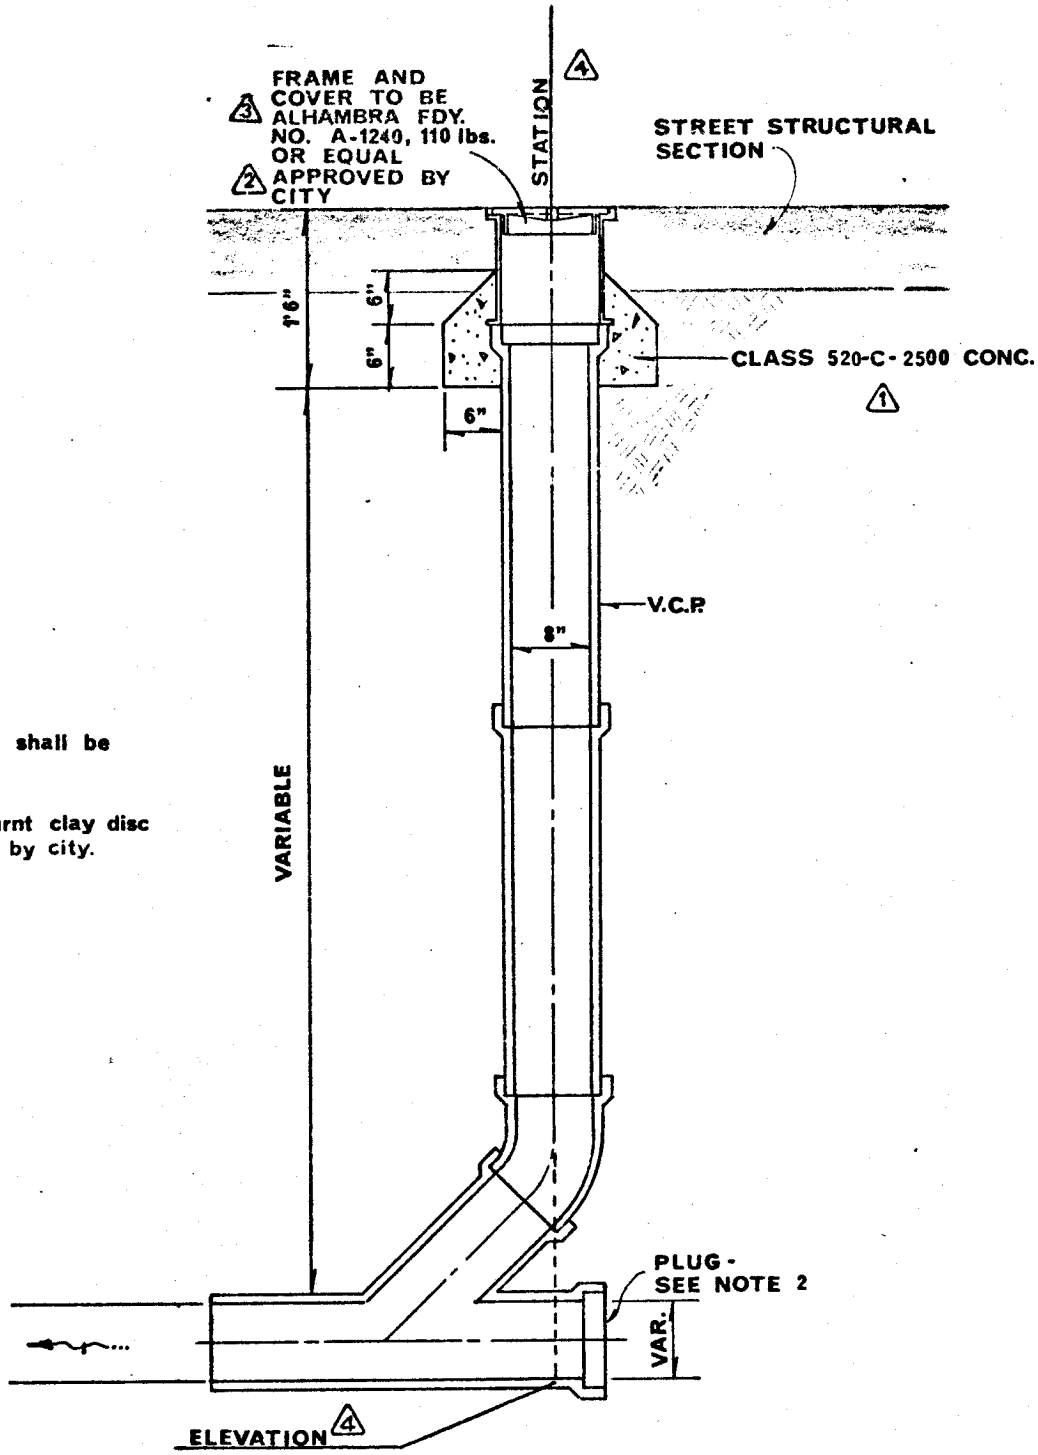

NOTES:

1. Type F or G joints shall be used.
2. Plug stub with burnt clay disc or equal approved by city.

APPROVED [signature] DATE 8-1-83
PUBLIC WORKS DIRECTOR - R.C.E. 8134

MARK	REVISIONS	APPR.	DATE
1	concrete class revision	[illegible]	7-13-83
2	defined approval	D&R	4-7-82
3	Changed Riverside Fdy to Alhambra	[illegible]	7-7-82
4	Added Station & Elevation	[illegible]	10-16-82

CITY OF RIVERSIDE
PUBLIC WORKS DEPT. - ENGINEERING DIV.

SEWER CLEANOUT

STANDARD DRAWING NO. **560**