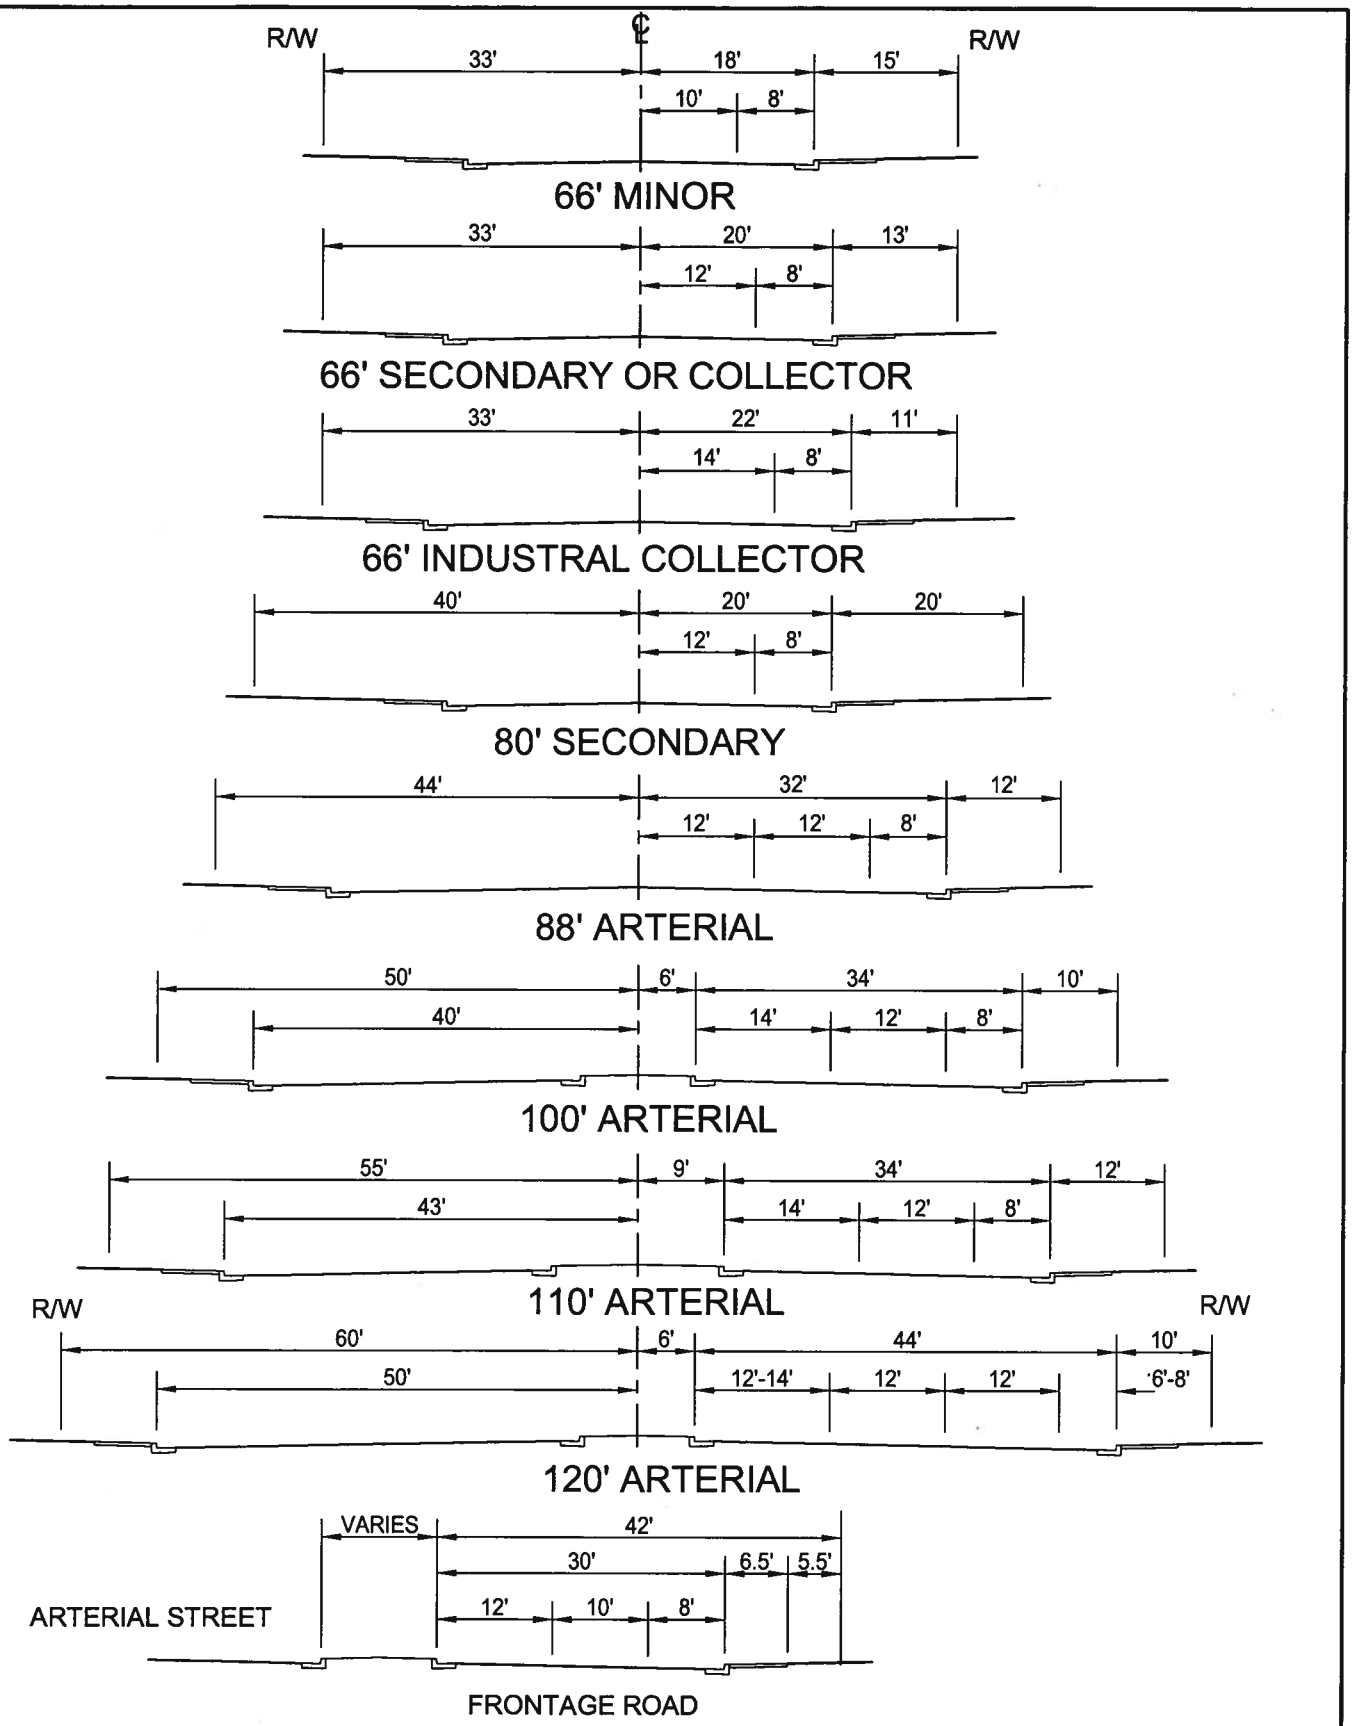

APPROVED BY

CITY ENGINEER

5/18/11

DATE

MARK	REVISIONS	APPR.	DATE

CITY OF RIVERSIDE

PUBLIC WORKS DEPARTMENT

STANDARD STREET DIMENSIONS

STANDARD DRAWING NO. 101

Sheet 1 of 1